
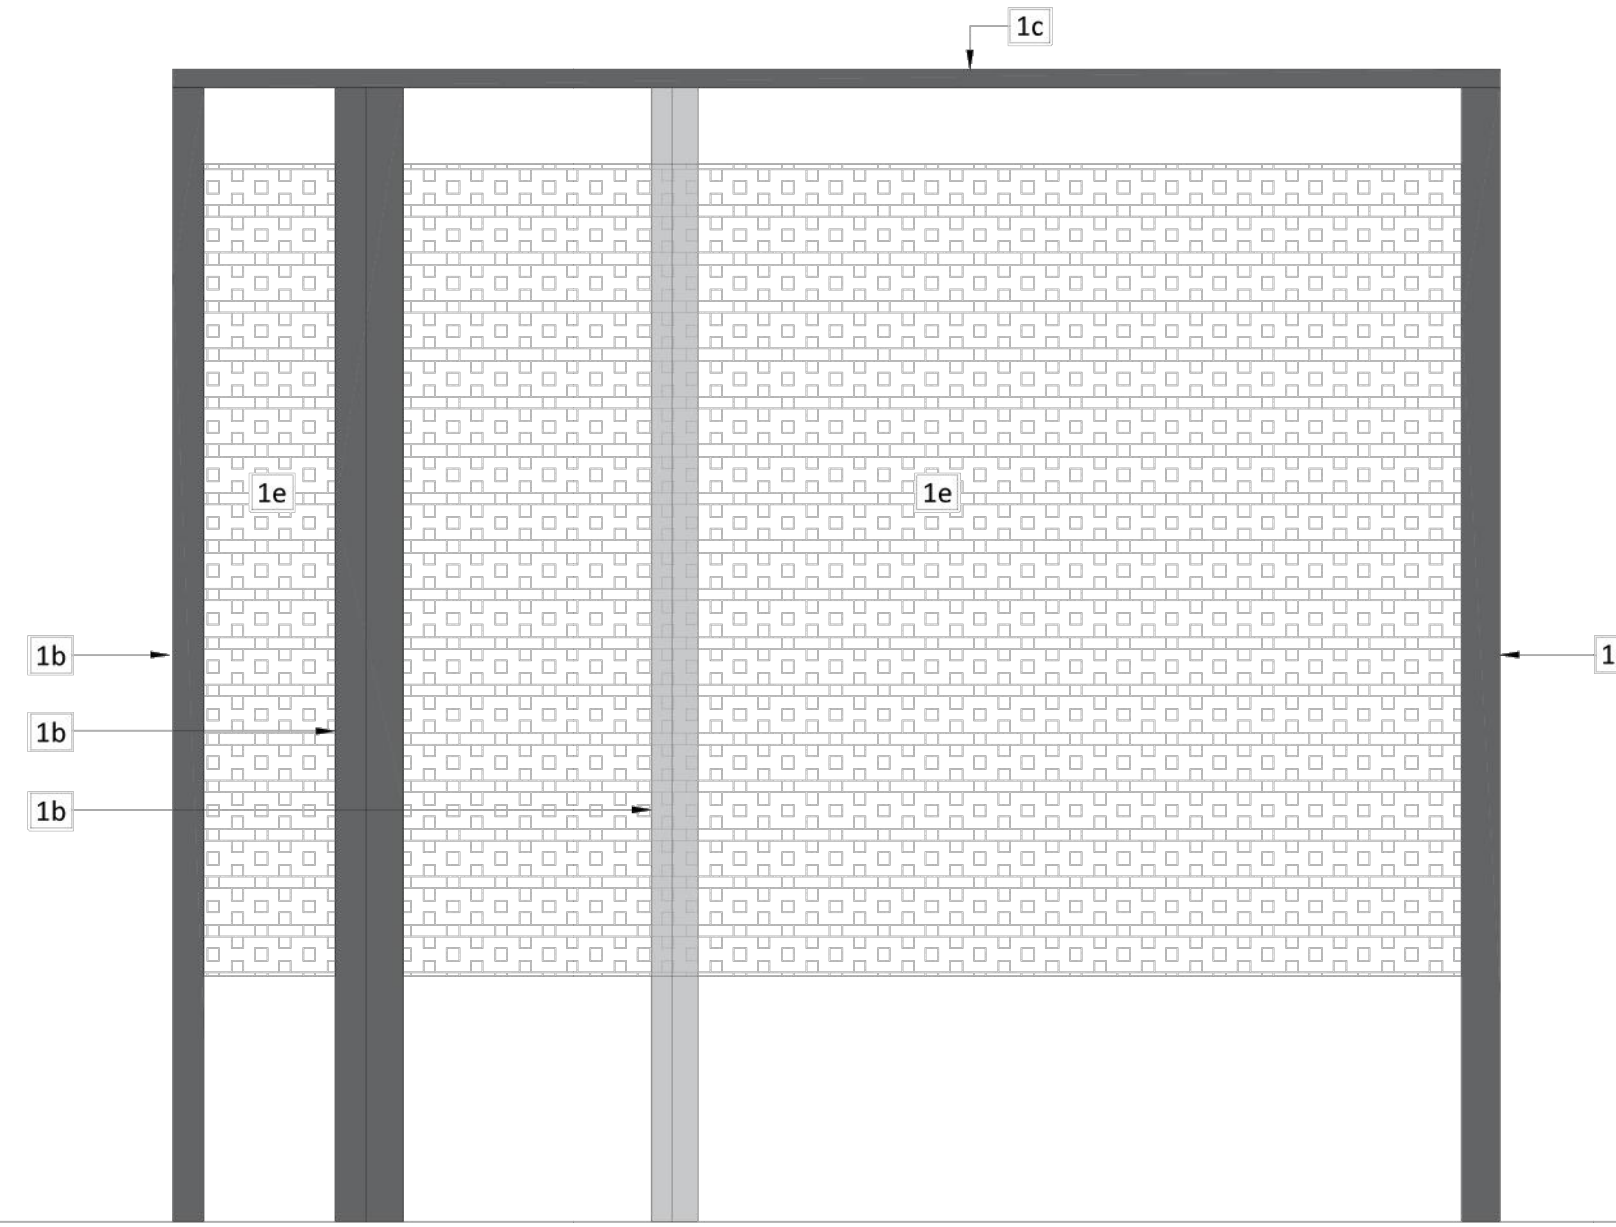
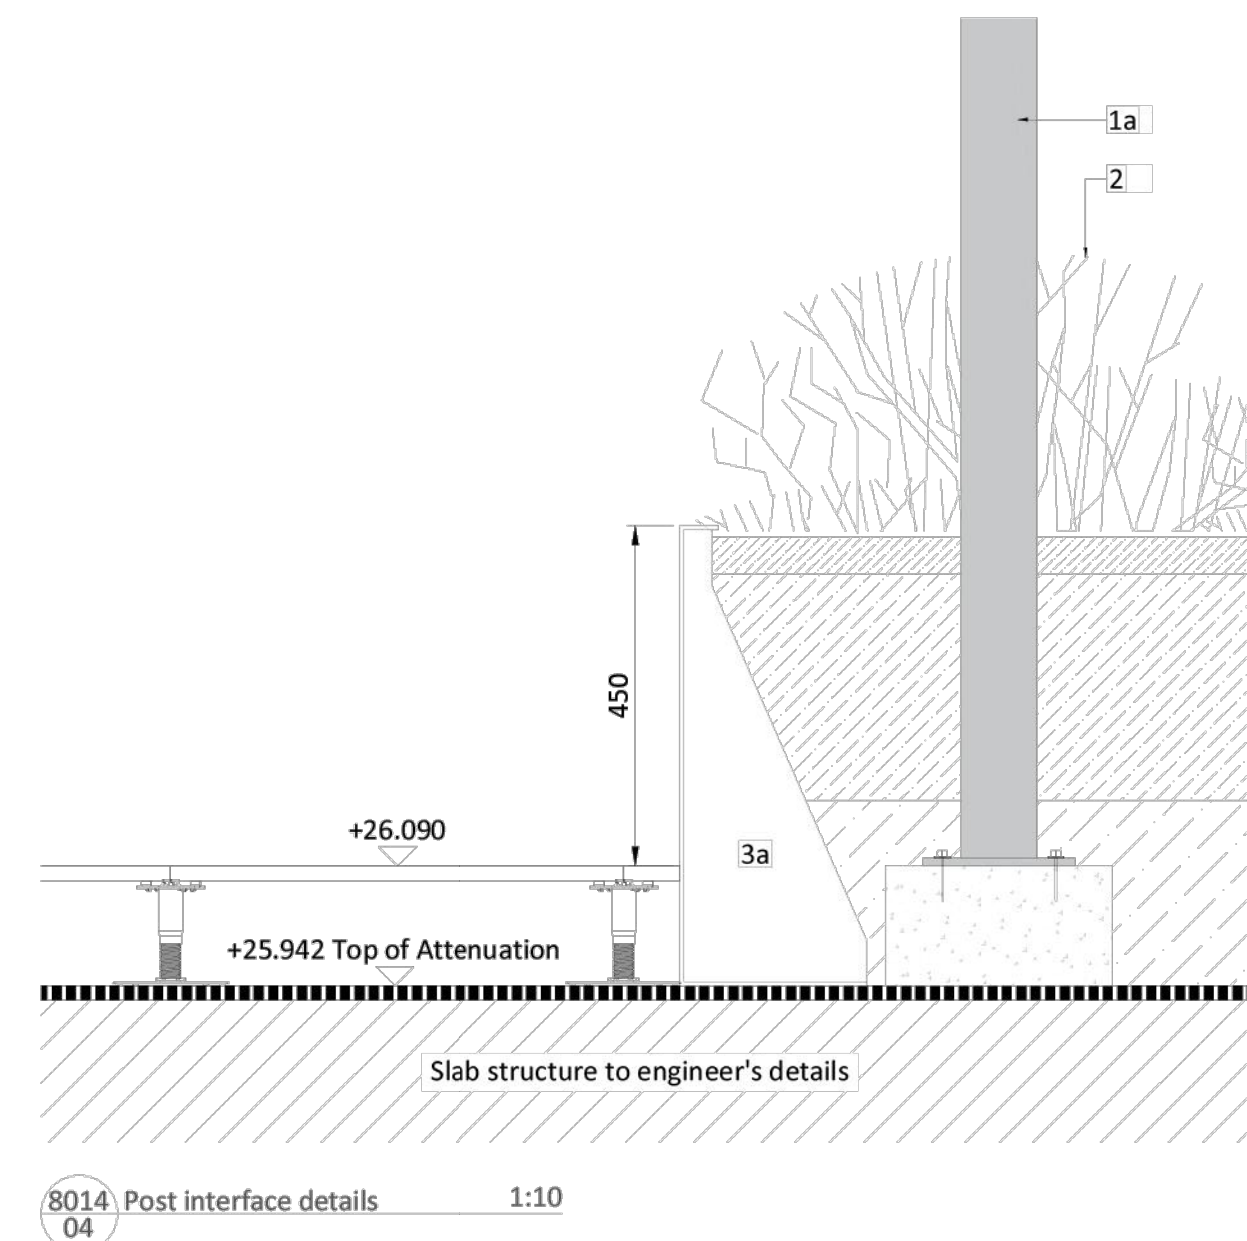
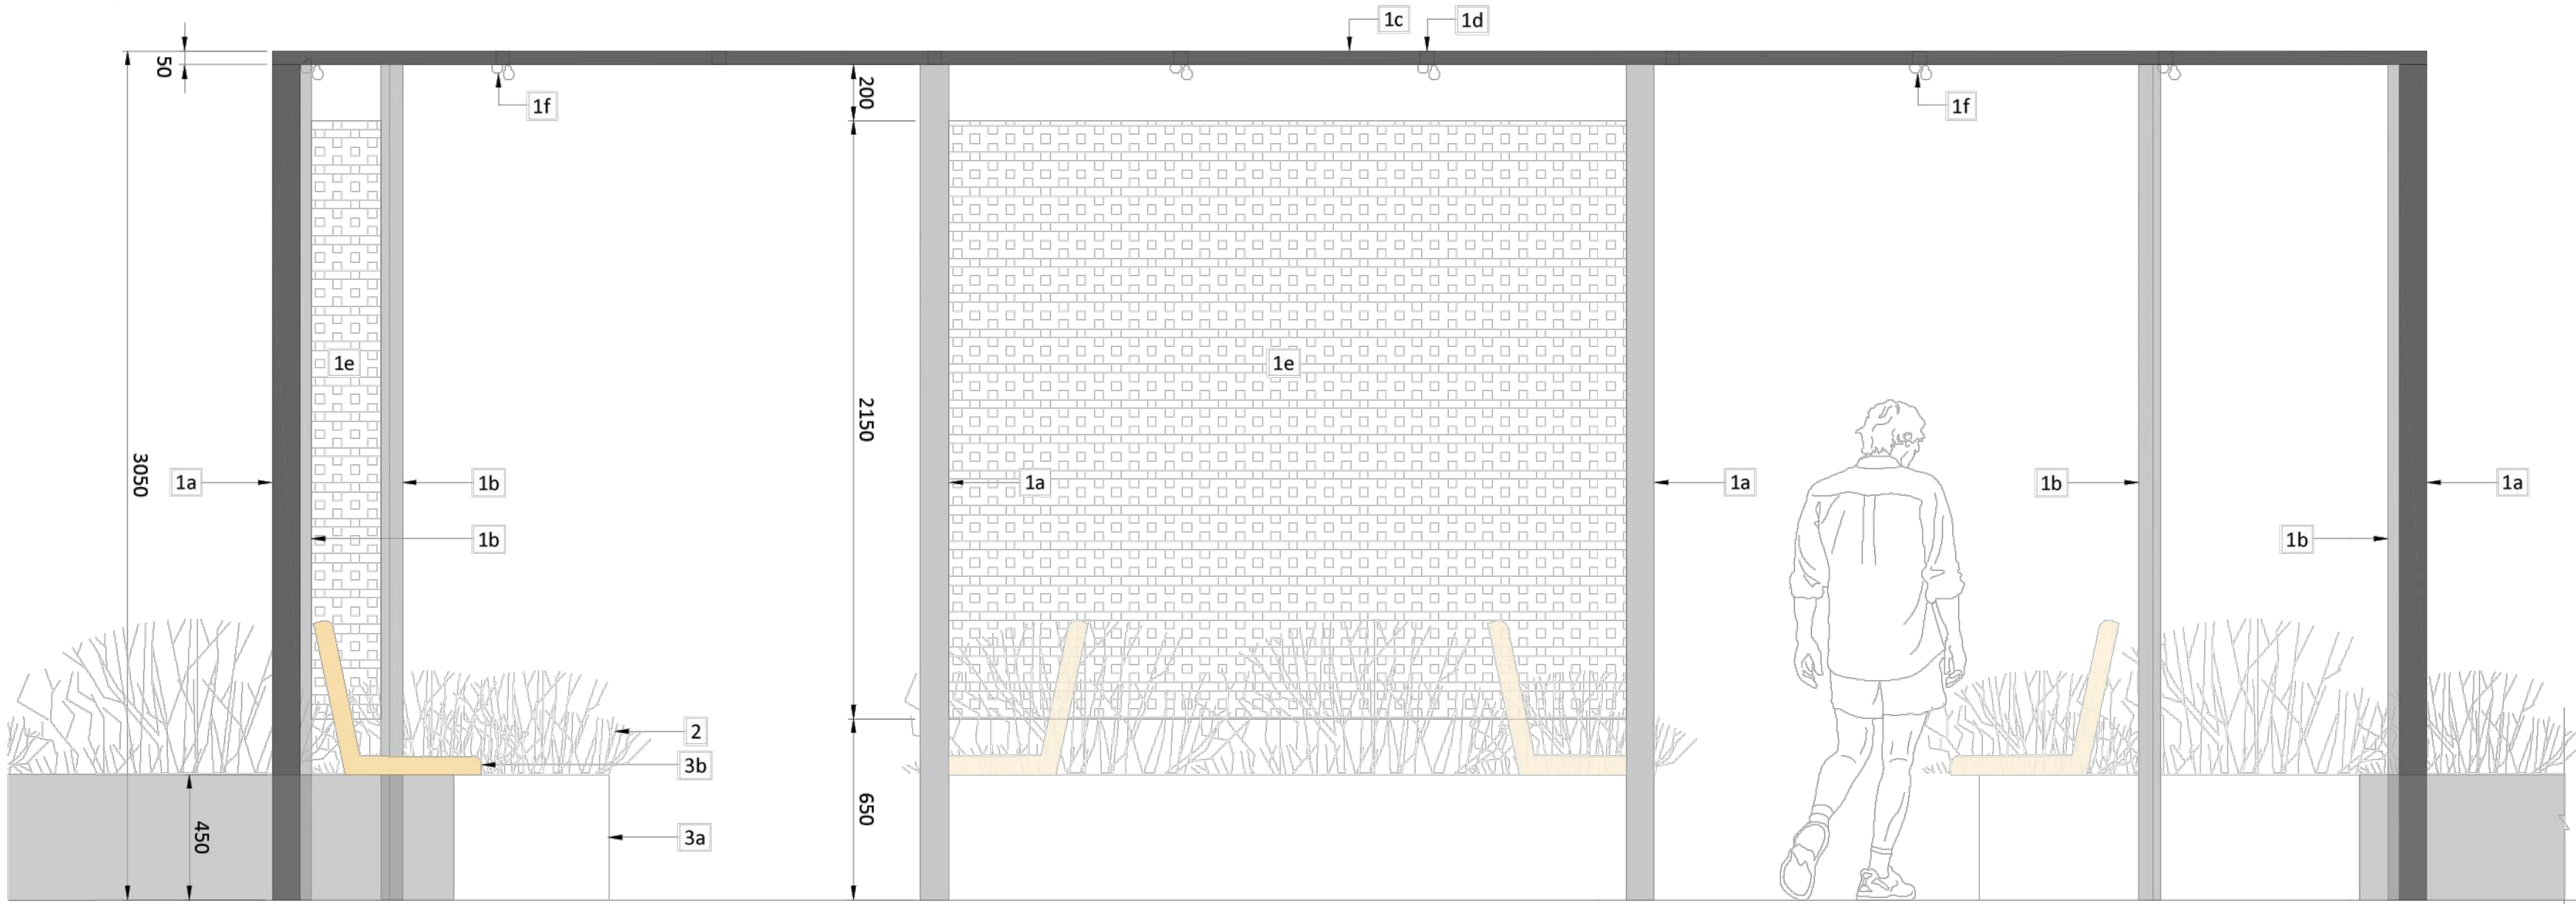


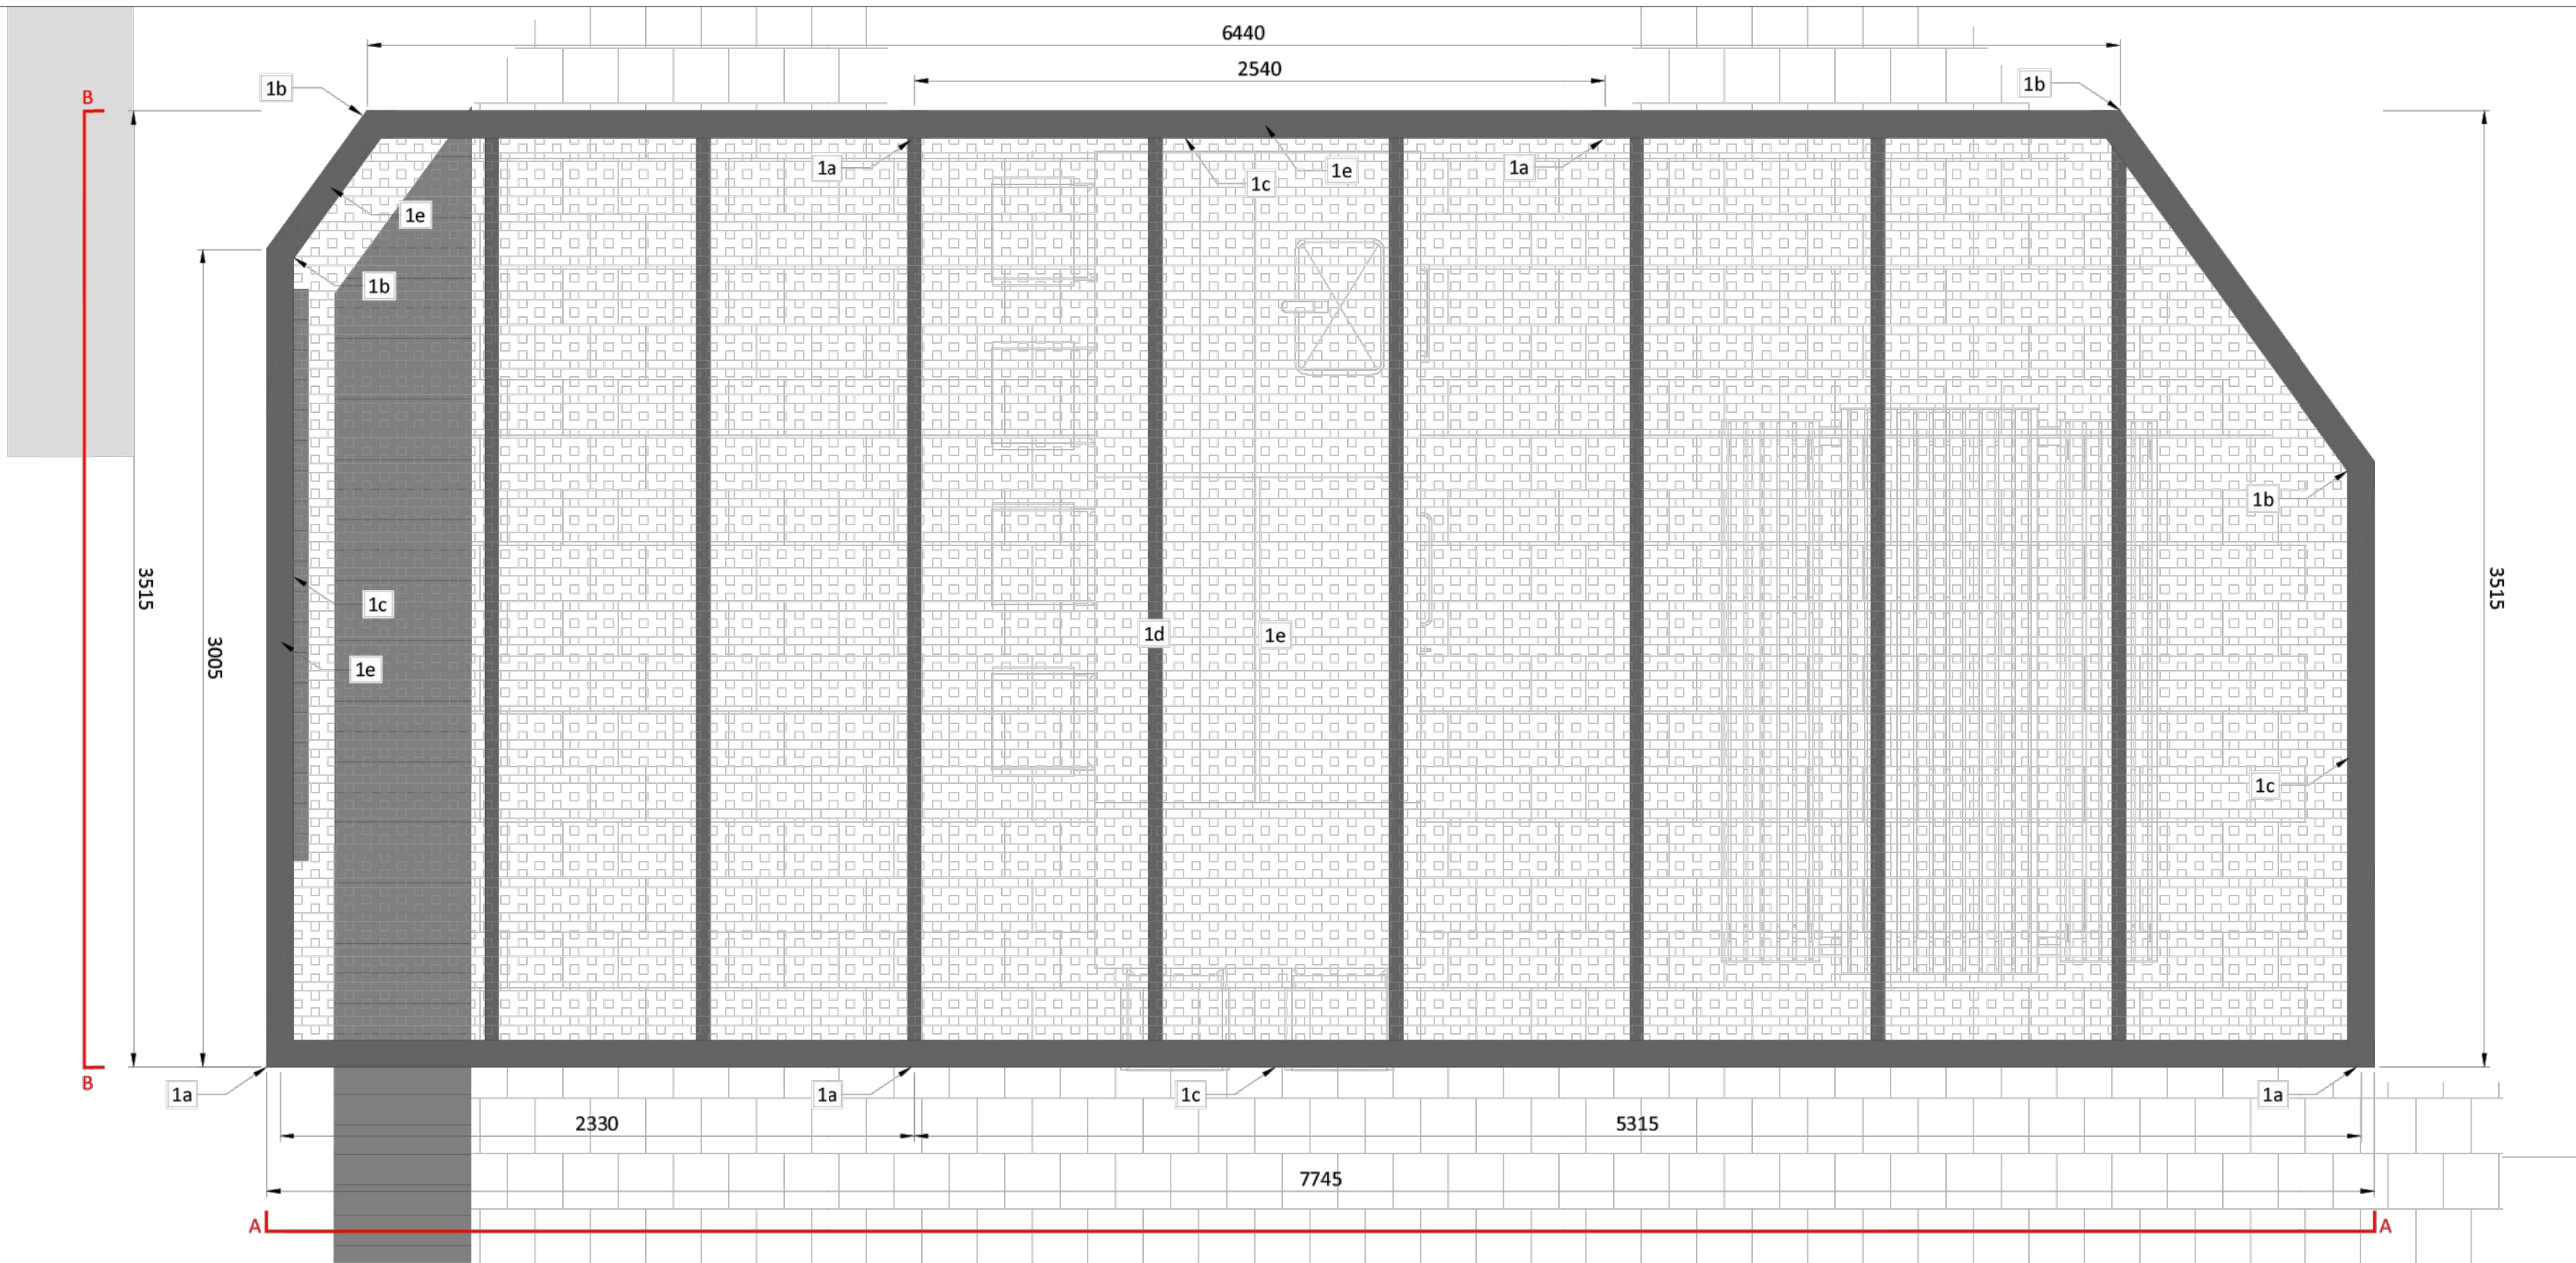


- Notes
- All dimensions in mm, unless otherwise stated.
 - Scaling from drawing if printed incorrectly may lead to errors.
 - All information outside red line boundary shown for contextual purpose only.
 - All hatch patterns are indicative only unless stated otherwise.
 - This drawing is to be read in conjunction with all re-form landscape architecture documentation.
 - AND all relevant documentation from the design team.
 - Levels information on this drawing illustrates the design intent. The contractor is to check and verify all levels and dimensions against site survey information.
 - Any discrepancies in the design information are to be brought to the attention of re-form landscape architecture, in writing, prior to commencement of construction works.
 - All proprietary products shall be installed in strict accordance with manufacturers written instructions.
 - Refer to other consultants' drawings and specifications for the following design information:
 - Foundation details
 - Base course and/or sub bases design & specification
 - Waterproofing of any element
 - Levels & Drainage design and infrastructure
 - Lighting and ducting
 - Existing & proposed utilities
 - Plant quantities are to suit site areas in accordance with scheduled plant densities.
 - Any proposed plant substitution shall be agreed with the landscape architect prior to ordering.

- KEY
- 1 Pergola Canopy**
Q50.xxx
**All fixings concealed details by fabricator. To be approved by landscape architect prior to fabrication.*
- 1a Posts**
Box steel section: 100x100mm
3000mm height above FFL
Galvanised and powder coated, RAL tbc.
- 1b Bespoke corner posts**
to fabricator's details
3000mm height above FFL
Galvanised and powder coated steel, RAL tbc.
- 1c Canopy frame**
Size: 100mm(w)x50mm(d), length varies, refer to detail opposite.
Galvanised and powder coated steel, RAL tbc.
- 1d Pergola rails**
Box steel section: 50x50mm
Length: 3315mm
Galvanised and powder coated, RAL tbc.
- 1e Laser cut panels**
with detailing/apertures to provide dappled shade, bespoke pattern tbc.
Galvanised and powder coated steel, RAL tbc.
Thickness to be determined by fabricator.
- 1f Festoon lighting**
Details tbc

- 2 Proposed planting**
Details refer to drawing xxx
Qxxx
- 3 Furniture**
3a Raised metal planter edge
450mm above FFL
Details refer to drawing xxx
Qxxx
- 3b Proposed timber seat top**
Details refer to drawing xxx
Qxxx
- *Note: Linework and hatches for foundations and sub-bases are indicative and to engineers specification and drawings.*


drawing status	S4	
	FOR TENDER	
	FOR CONSTRUCTION	
	AS BUILT	

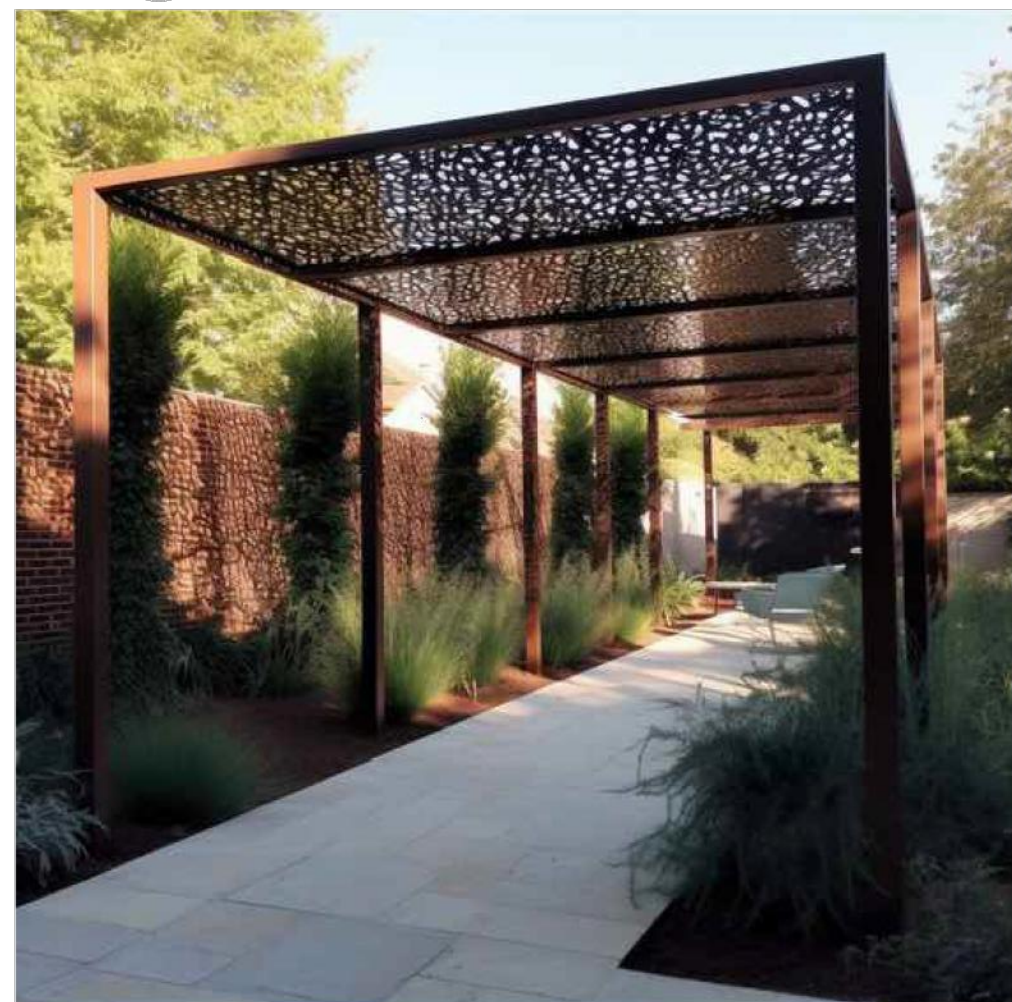

Indicative image of pergola canopy, for design intent only.



Indicative image of festoon lighting, for design intent only.

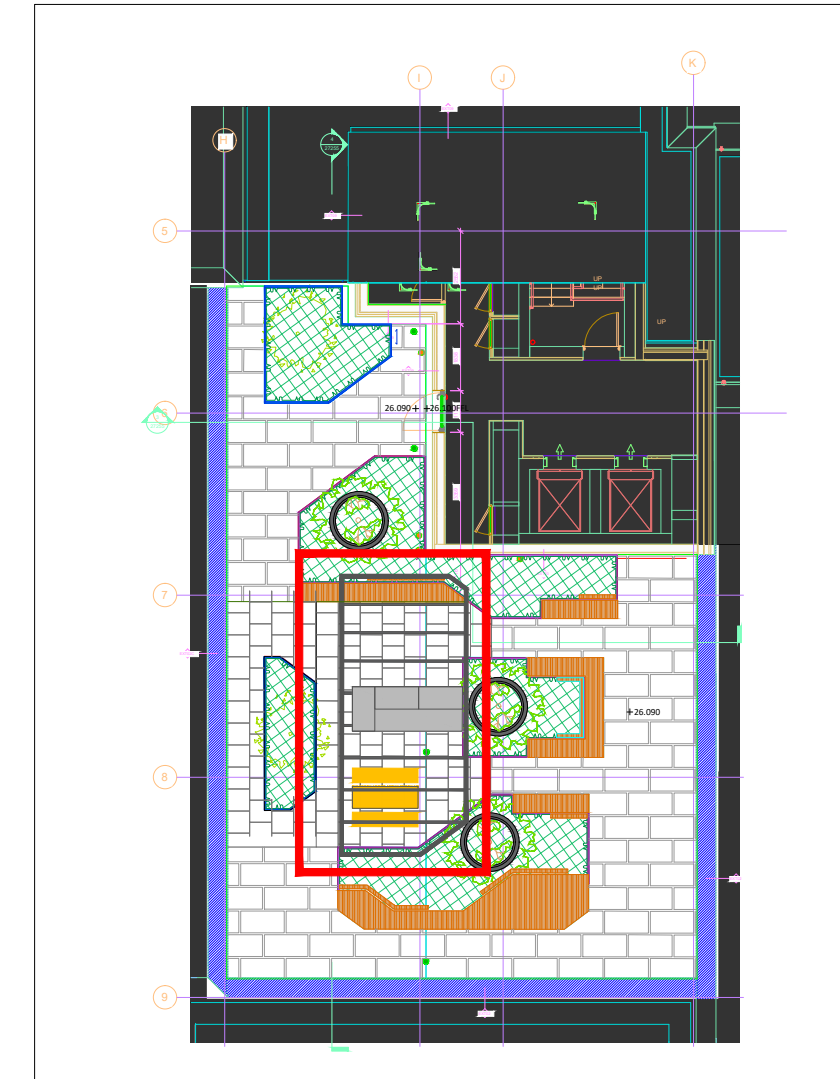

David Clarke
LANDSCAPE ARCHITECT

29 Uppertown Road, Gleno, Larne
Co. Antrim BT40 3EA
Tel: 07752805988 / 02890767875
Email: david@david-clarke.net

Client: McAleer & Rushe

Job: The Printworks
819-829, High Road, Tottenham
London N17 8ER

Title: Landscape Details Terrace

Dwg Ref: 179-DCA-ZZ-05-DR-L-90022

Scale: as shown @ A1 Date: 23/03/2026

Drawn By: cs Rev: C01