

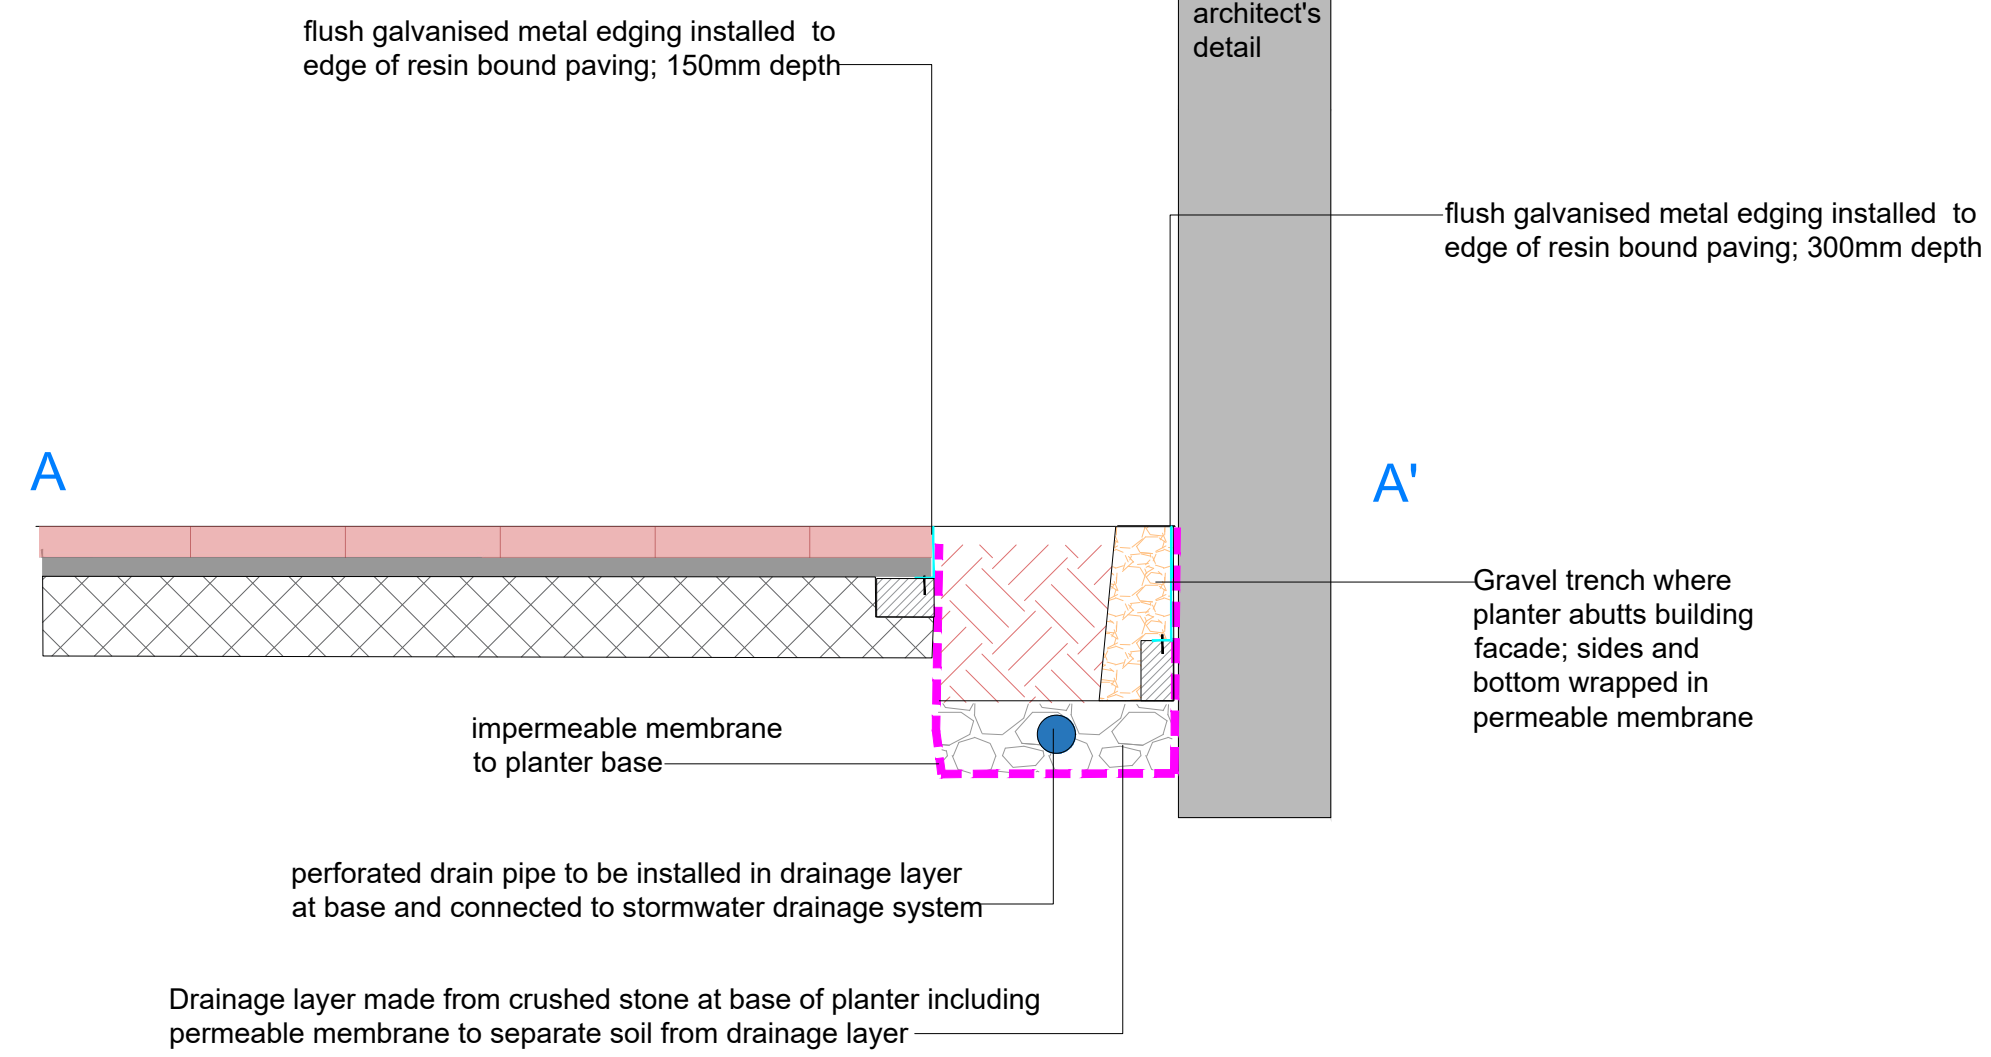



Section AA'
Scale 1:20

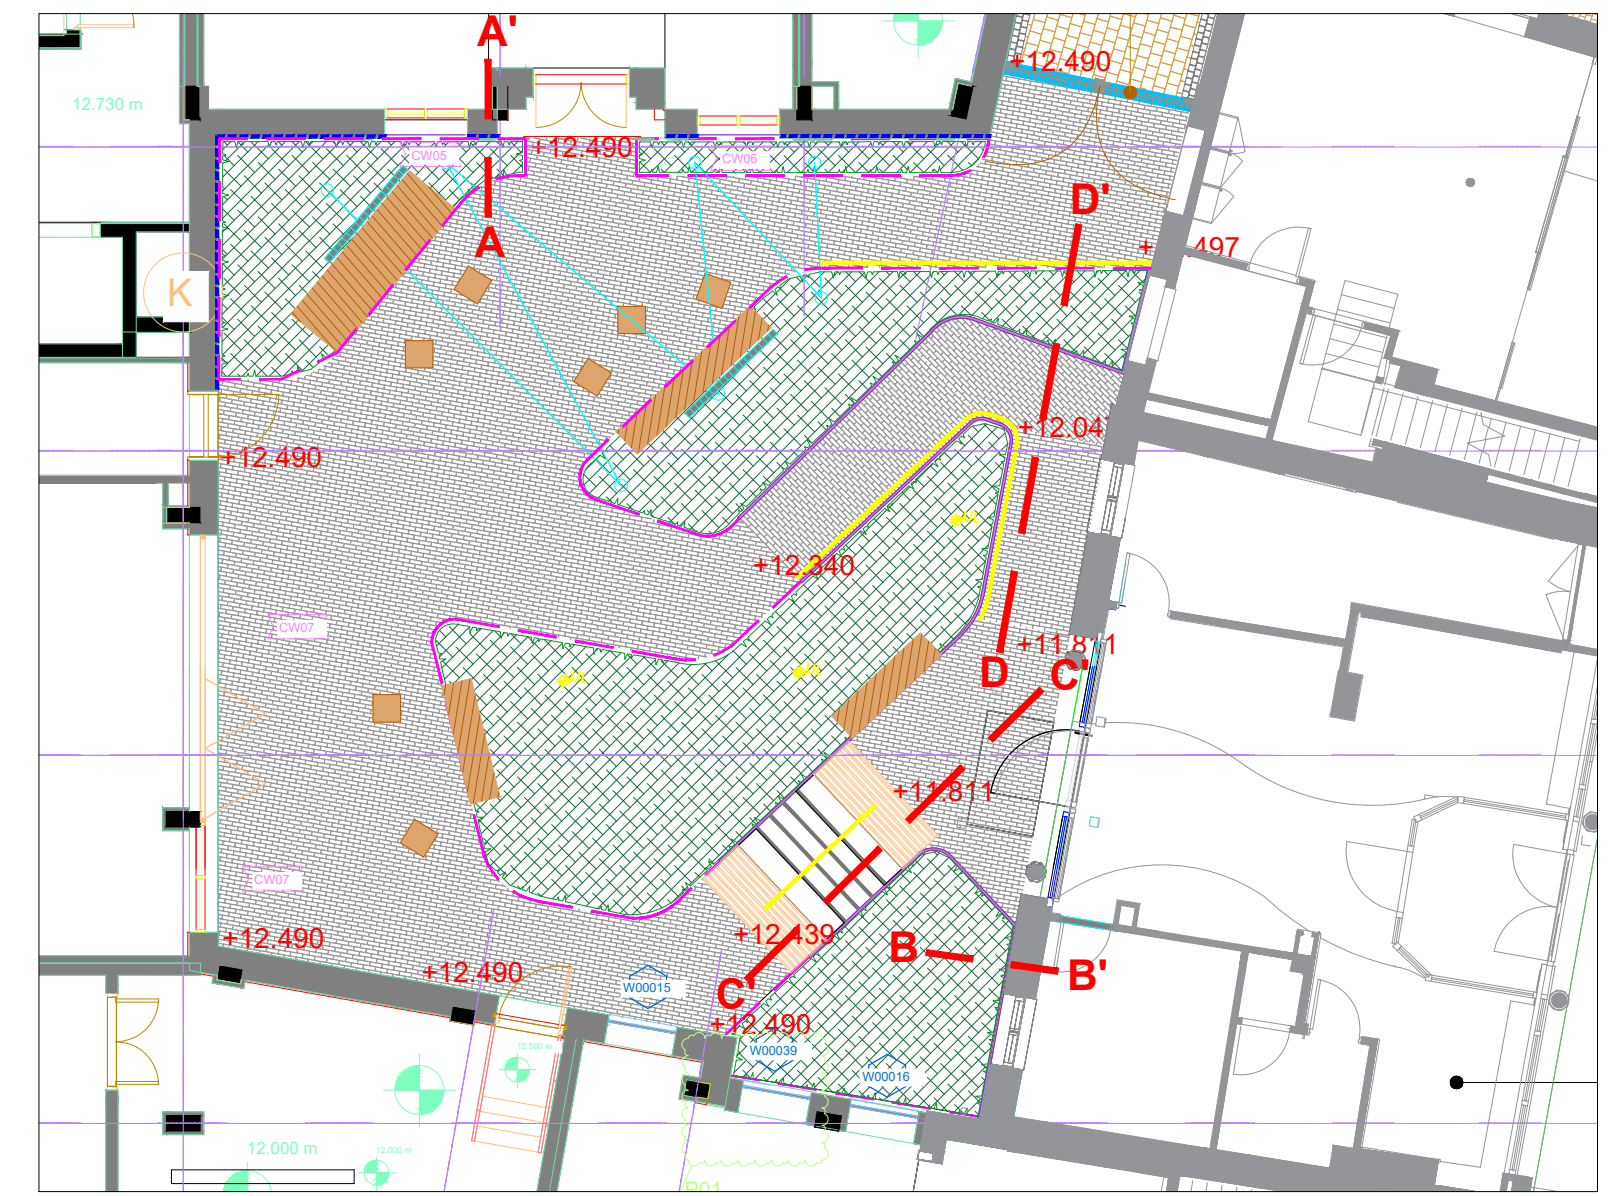


Section BB'
Scale 1:20

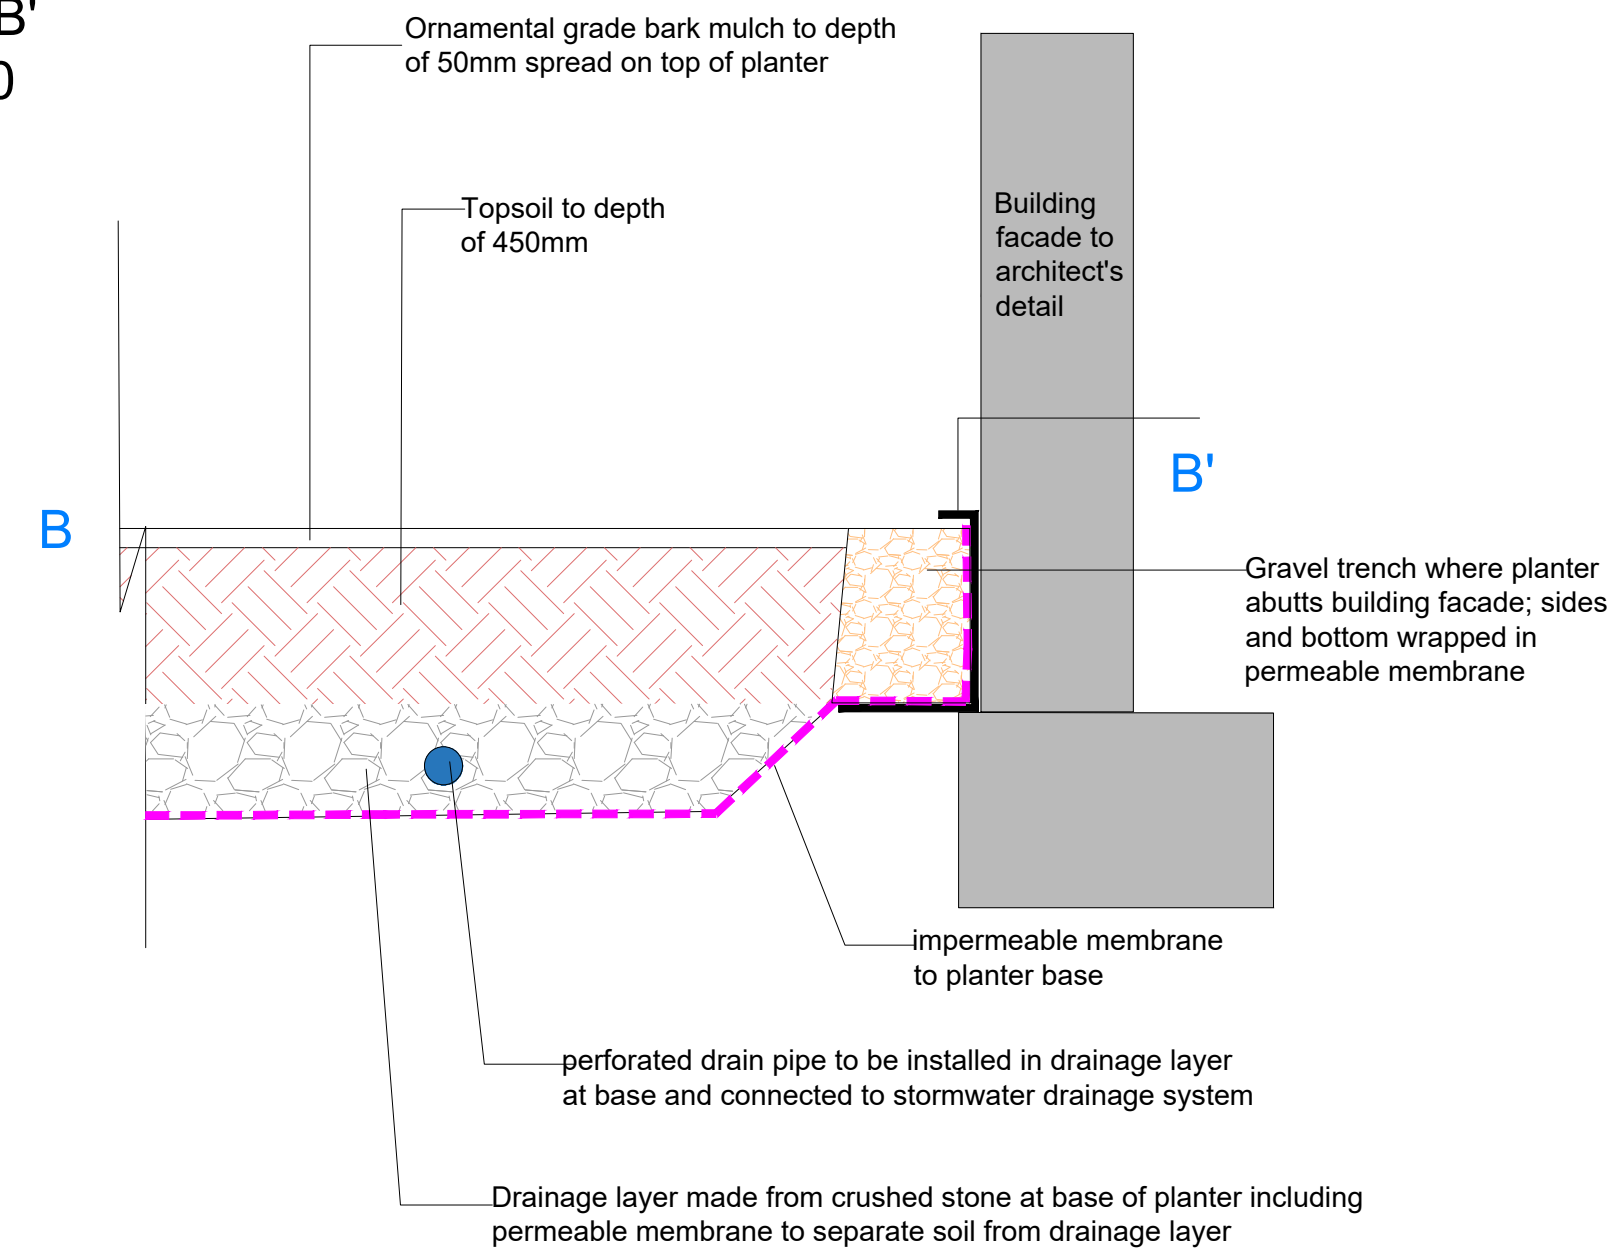

Section CC'
Scale 1:20

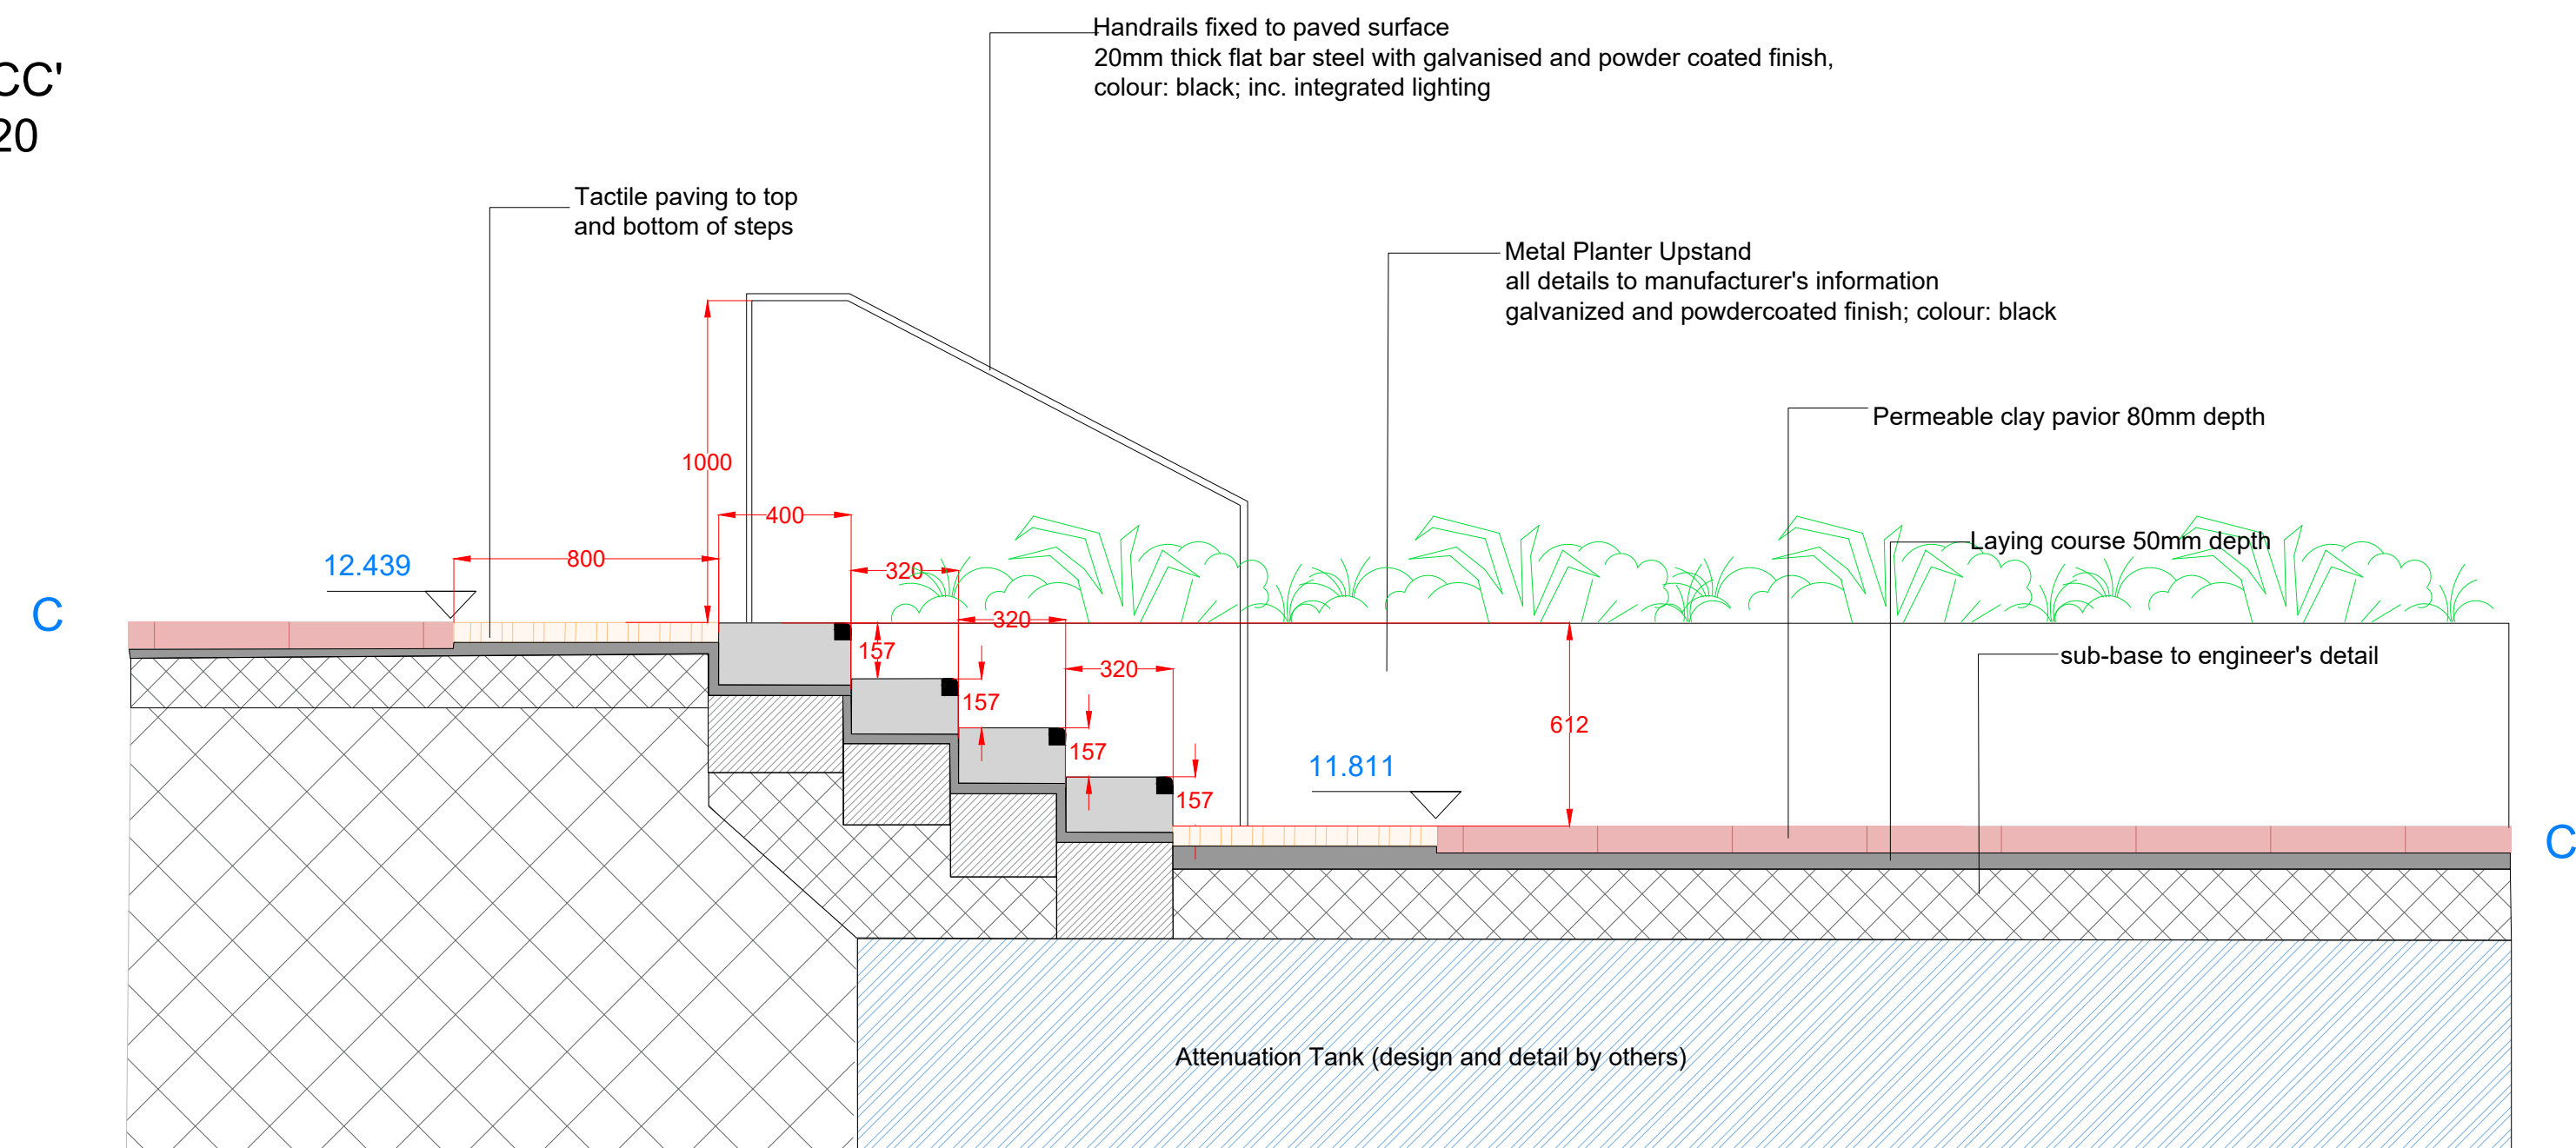

Section DD'
Scale 1:20

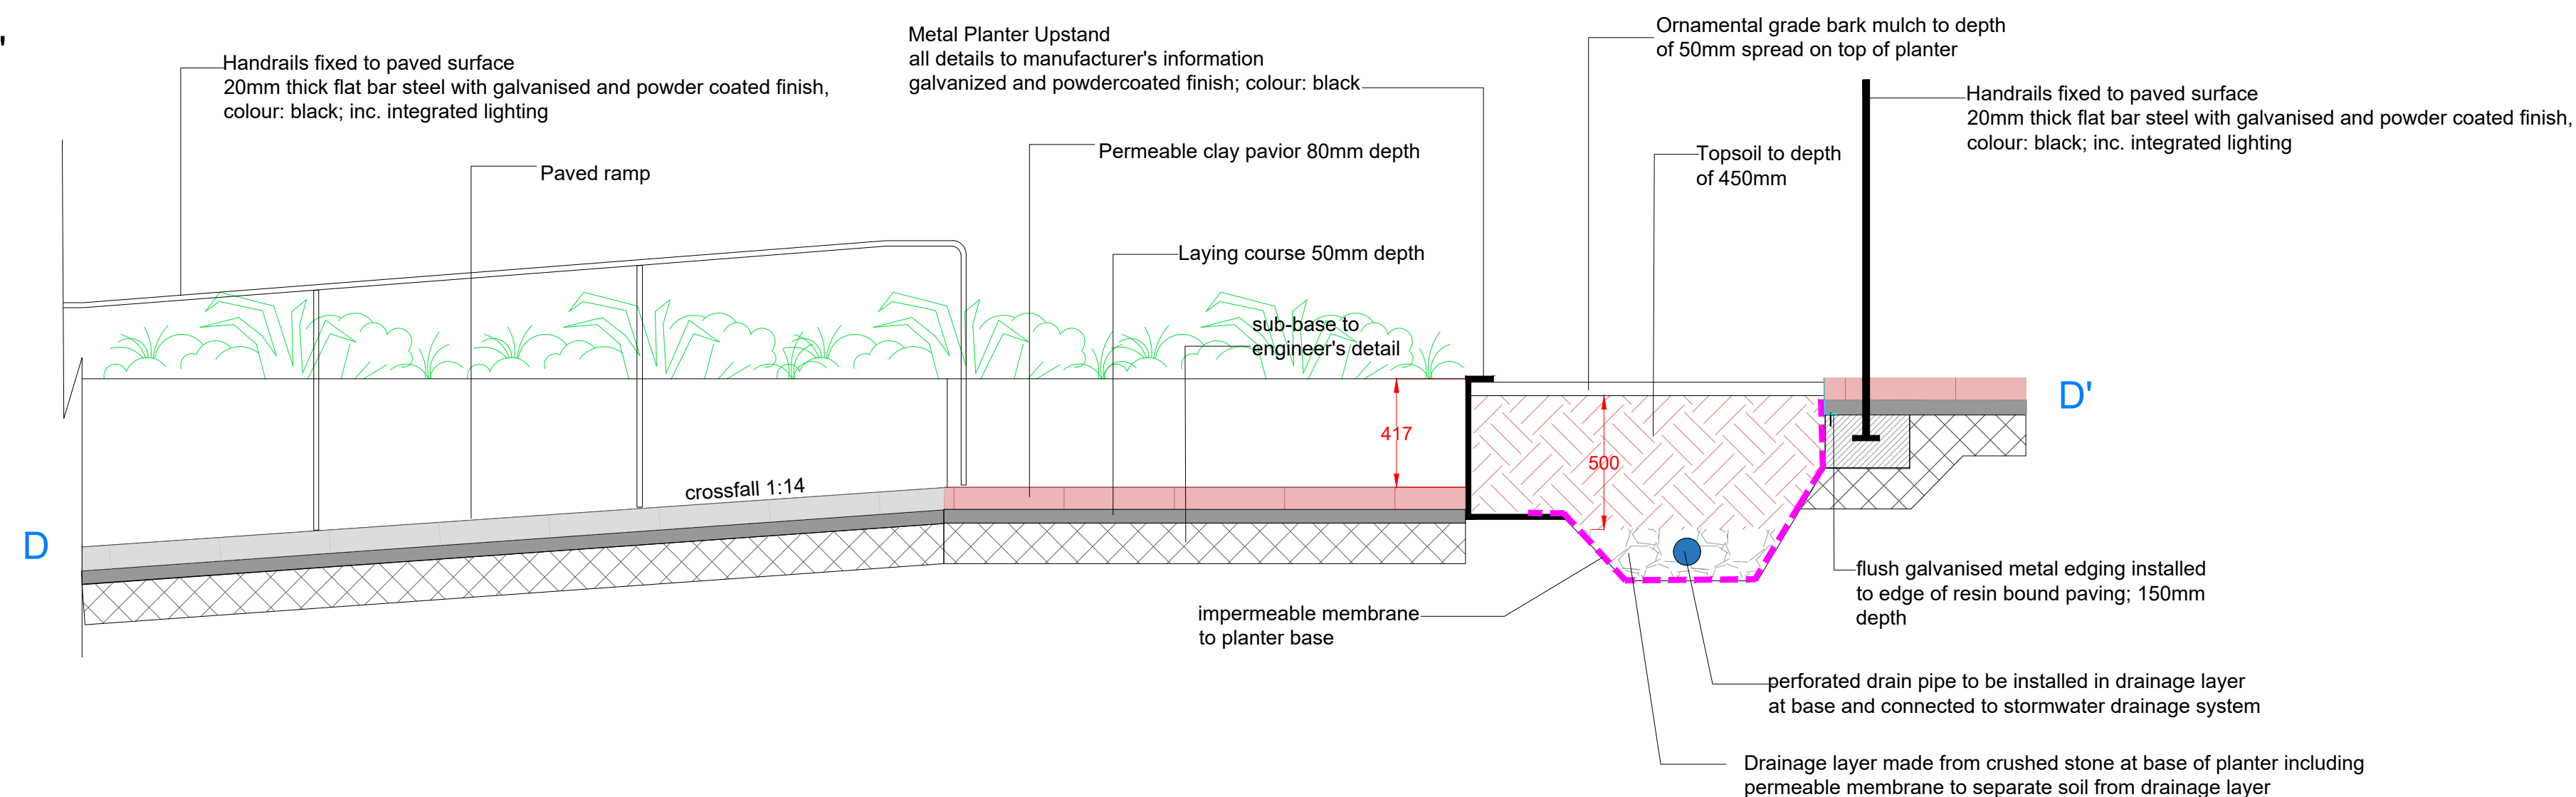

drawing status	S4	☒
	FOR TENDER	☐
	FOR CONSTRUCTION	☐
	AS BUILT	☐



David Clarke
LANDSCAPE ARCHITECT

29 Uppertown Road, Gleno, Larne
Co. Antrim BT40 3EA
Tel: 07752805988 / 02890767875
Email: david@david-clarke.net

Client: McAleer & Rushe

Job: The Printworks
819-829, High Road, Tottenham
London N17 8ER

Title: Landscape Details Courtyard West

Dwg Ref: 179-DCA-B1-00-DR-L-90018

Scale: 1:200 @ A1 Date: 24/03/2026

Drawn By: cs Rev: C01