


*Staggered Extruded Brick Detail -
Isometric Corner View*

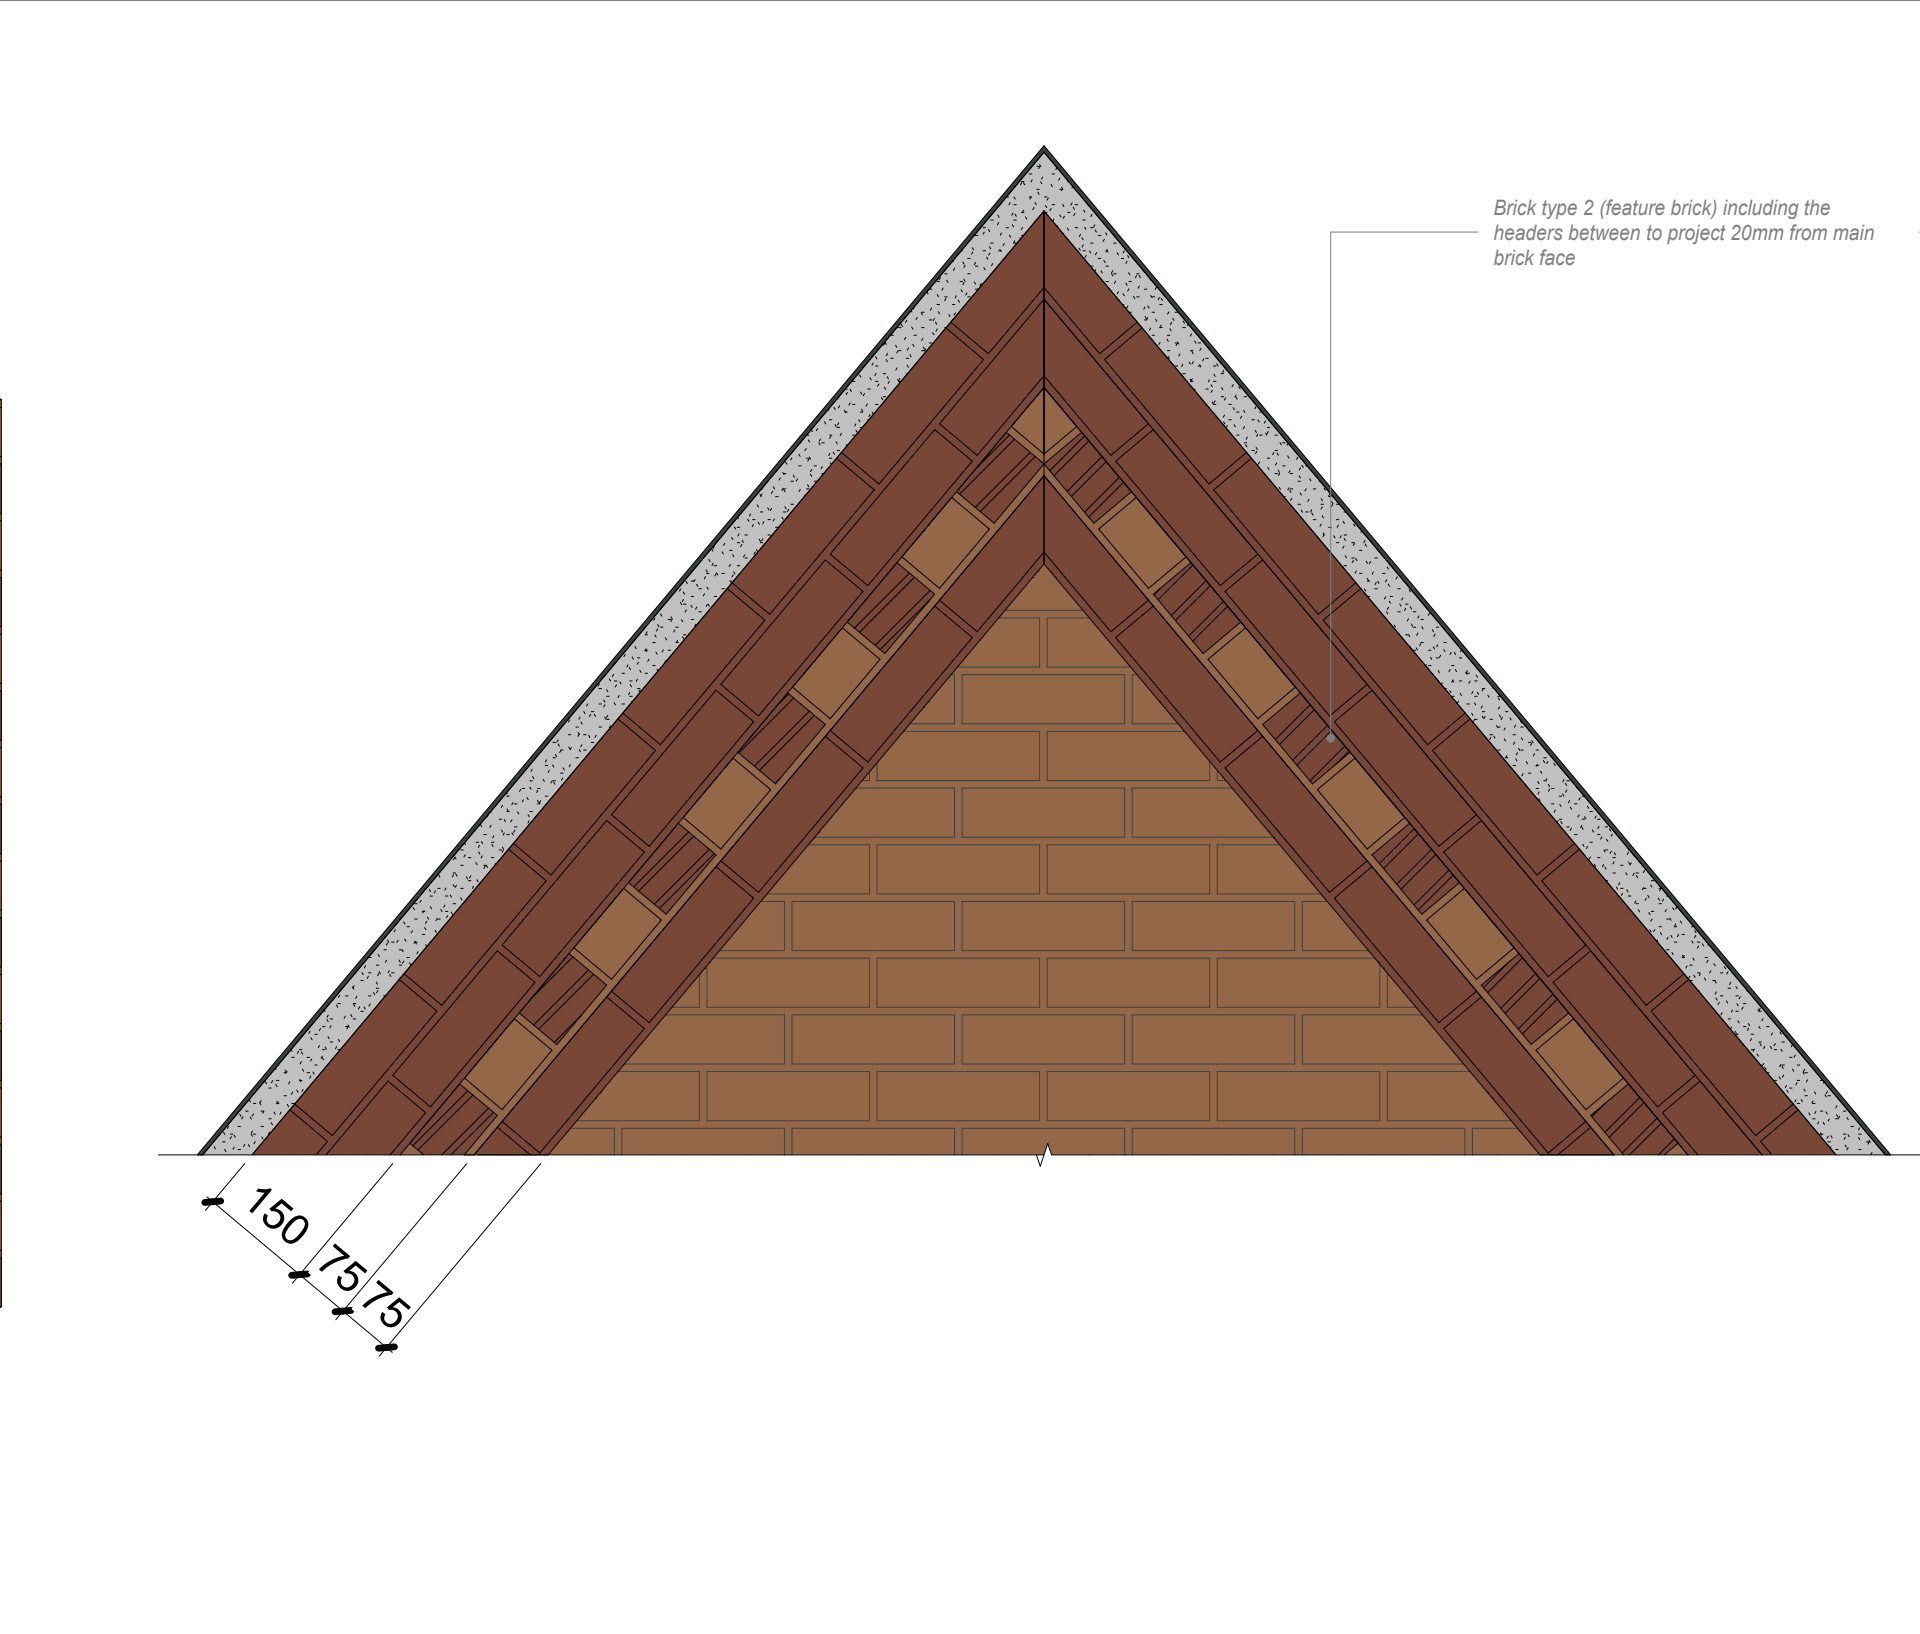

Key:

Brick Type 1 (Main Brick)

Brick Type 2 (Feature Brick - projects 20mm from main face)

75

225

75

75

20

Brick type 1 to be flush with the main elevation

Dental Brick Course Detail - Gable Section

103 123 103 123 103 123 103 123 103 123 103 123 103 123 103 123 103

75 75 150



Technical drawing of a window with a sloped roof section. The drawing shows a cross-section of a window with a dark frame and light blue panes. Above the window is a brown brick wall. A red hatched section represents a sloped roof or insulation layer. Dimensions are indicated: a vertical dimension of 215 on the left, a horizontal dimension of 1810 at the top, and two angles of 70.06 degrees on the sloped section.

Technical drawing of a door assembly showing a cross-section of the door, frame, and wall. The door is labeled '215' and the frame is labeled '20'. The wall is labeled '215'.

665

553

Brick type 2 used to create diamond / brick detail, positioned on the gable faces. Brick to project 20mm, in line with the other brick details utilised around the building

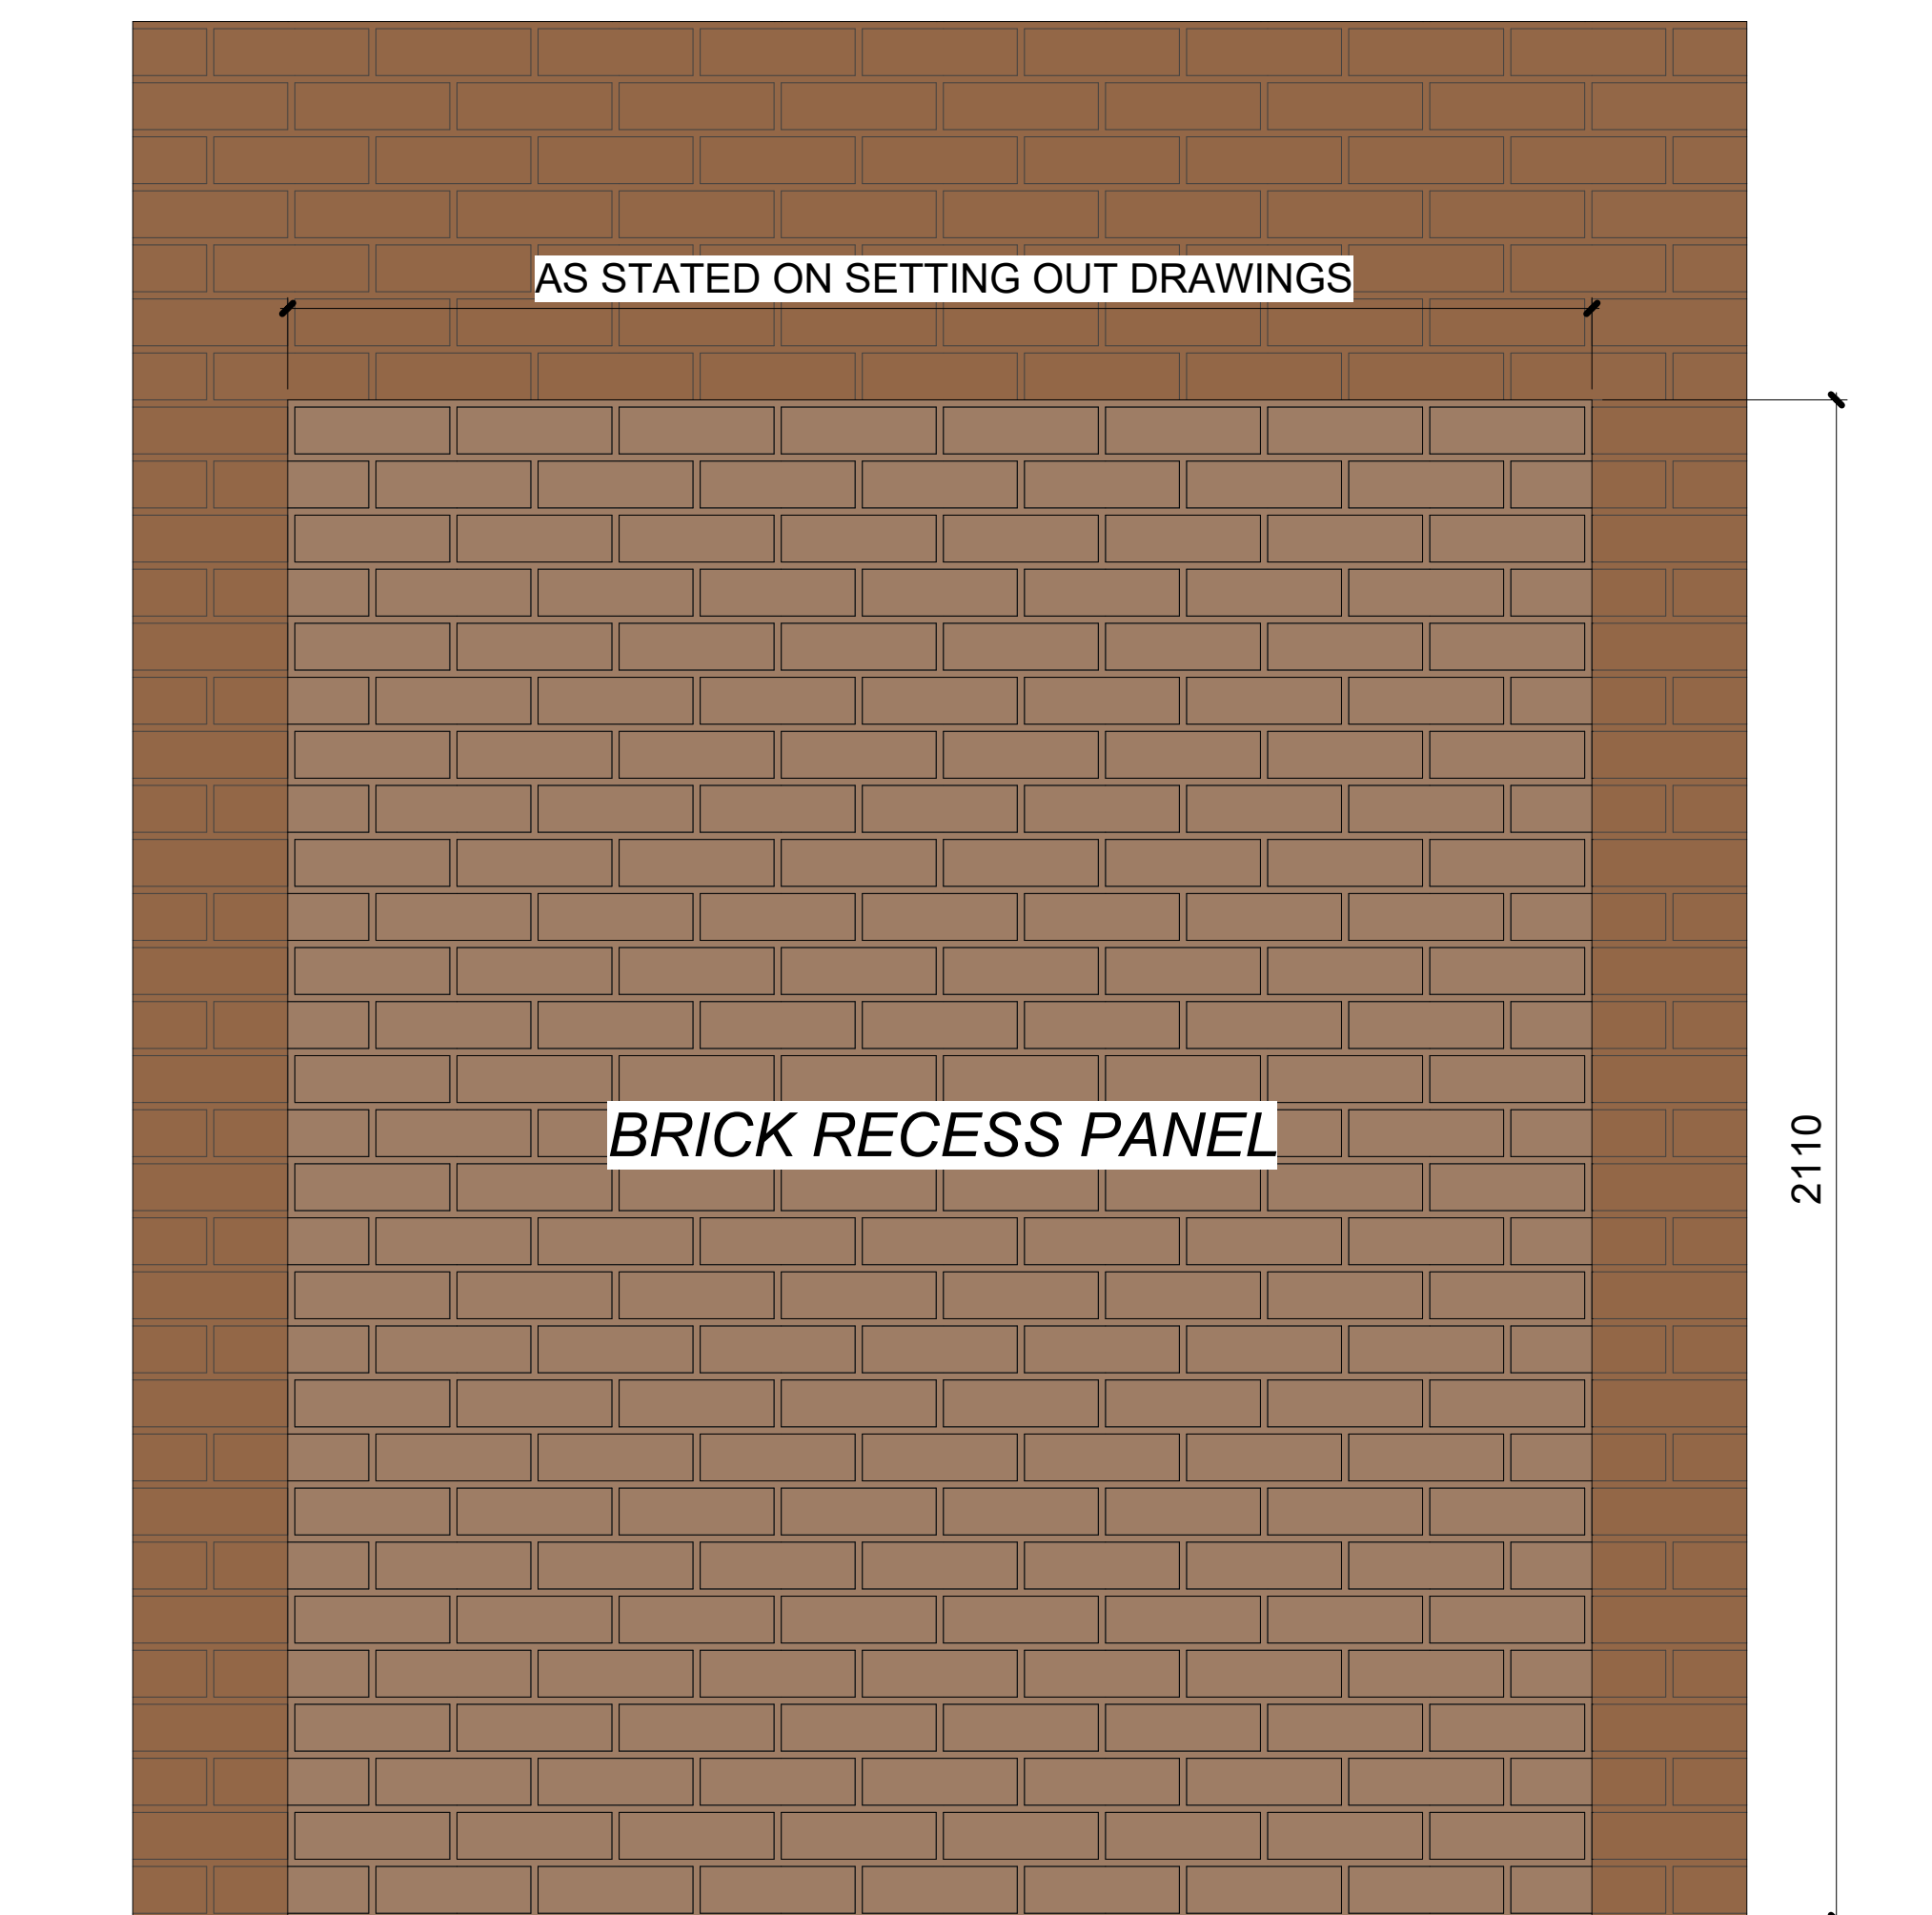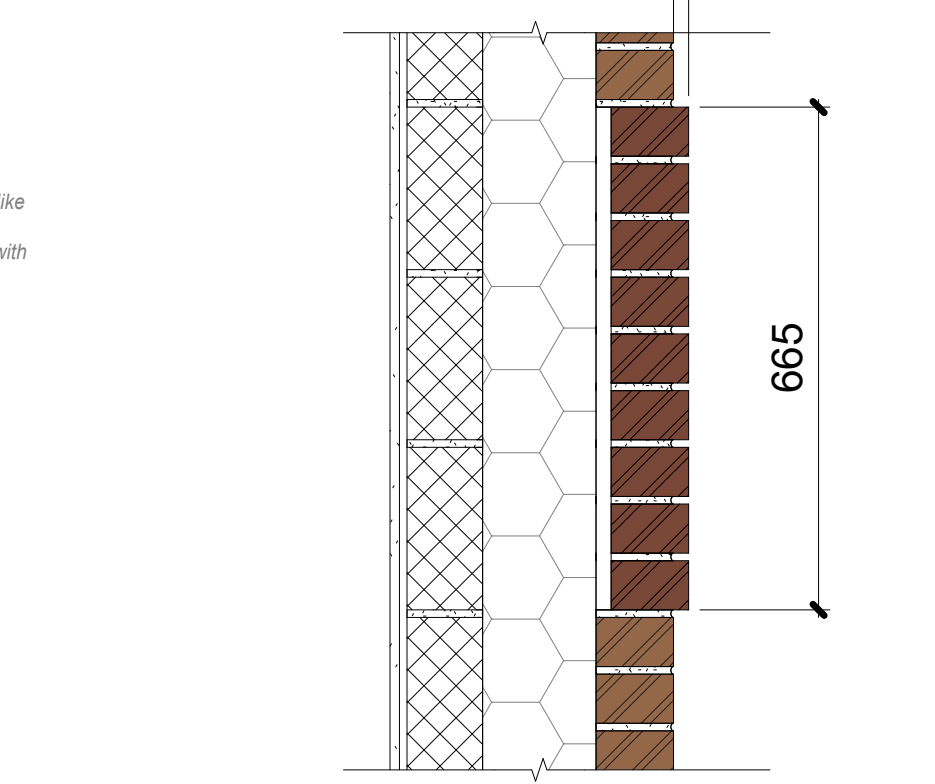

A	Brick details updated to show both a 20mm projection & 20mm recess as per Contractor comments. Brick type key also added to drawing	JA	06.05.26
REV	DESCRIPTION	BY	DATE



RM Design Group
Unit 16 Escrick Business Park
York
North Yorkshire
YO19 6FD

www.rmdesigngroup.co.uk
info@rmdesigngroup.co.uk
01904 233 539

NOTE:

DO NOT SCALE. USE FIGURED DIMENSIONS ONLY.

THIS DRAWING IS TO BE READ IN CONJUNCTION WITH ALL RELATED DESIGN TEAM AND SUB-CONSULTANT INFORMATION AND DOES NOT RELIEVE ANY PARTY OF COMPLIANCE WITH ANY APPLICABLE CODE OR LAW WHICH MAY HAVE PRIORITY OVER THIS DRAWING.

ALL DIMENSIONS TO BE VERIFIED ON SITE PRIOR TO THE COMMENCEMENT OF ANY WORK OR THE PRODUCTION OF ANY SHOP DRAWING. ALL DISCREPANCIES TO BE REPORTED TO RM DESIGN GROUP.

THIS DRAWING IS COPYRIGHT © OF RM DESIGN GROUP LIMITED.

CLIENT

Highgate Care Ltd

PROJECT

New Build 50 Bed Care Home and 9 Unit Block of Flats at: 1 View Road / 103 - 107 North Hill, Highgate N6 4DP

DRAWING TITLE

Brick Detailing - 1-10 Details

A	Brick details updated to show both a 20mm projection & 20mm recess as per Contractor comments. Brick type key also added to drawing	JA	06.05.26
REV	DESCRIPTION	BY	DATE



RM Design Group
Unit 16 Esorick Business Park
York
North Yorkshire
YO19 6FD

www.rmdesigngroup.co.uk
info@rmdesigngroup.co.uk
01904 233 539

NOTE:

DO NOT SCALE. USE FIGURED DIMENSIONS ONLY.

THIS DRAWING IS TO BE READ IN CONJUNCTION WITH ALL RELATED DESIGN TEAM AND SUB-CONSULTANT INFORMATION AND DOES NOT RELIEVE ANY PARTY OF COMPLIANCE WITH ANY APPLICABLE CODE OF LAW WHICH MAY HAVE PRIORITY OVER THIS DRAWING.

ALL DIMENSIONS TO BE VERIFIED ON SITE PRIOR TO THE COMMENCEMENT OF ANY WORK OR THE PRODUCTION OF ANY SHOP DRAWING. ALL DISCREPANCIES TO BE REPORTED TO RM DESIGN GROUP.

THIS DRAWING IS COPYRIGHT © OF RM DESIGN GROUP LIMITED.

CLIENT			
Highgate Care Ltd			
PROJECT			
New Build 50 Bed Care Home and 9 Unit Block of Flats at 107 Road / 103 - 107 North Hill, Highgate N6 4DP			
DRAWING TITLE			
Brick Detailing - 1-10 Details			
DRAWING STATUS			
PLANNING			
SCALE AT A1: 1 : 10	DATE: 20.04.26	DRAWN: JA	CHECKED: RM
PROJECT NO.: D01-02	DRAWING NO.: 412	REVISION: A	