


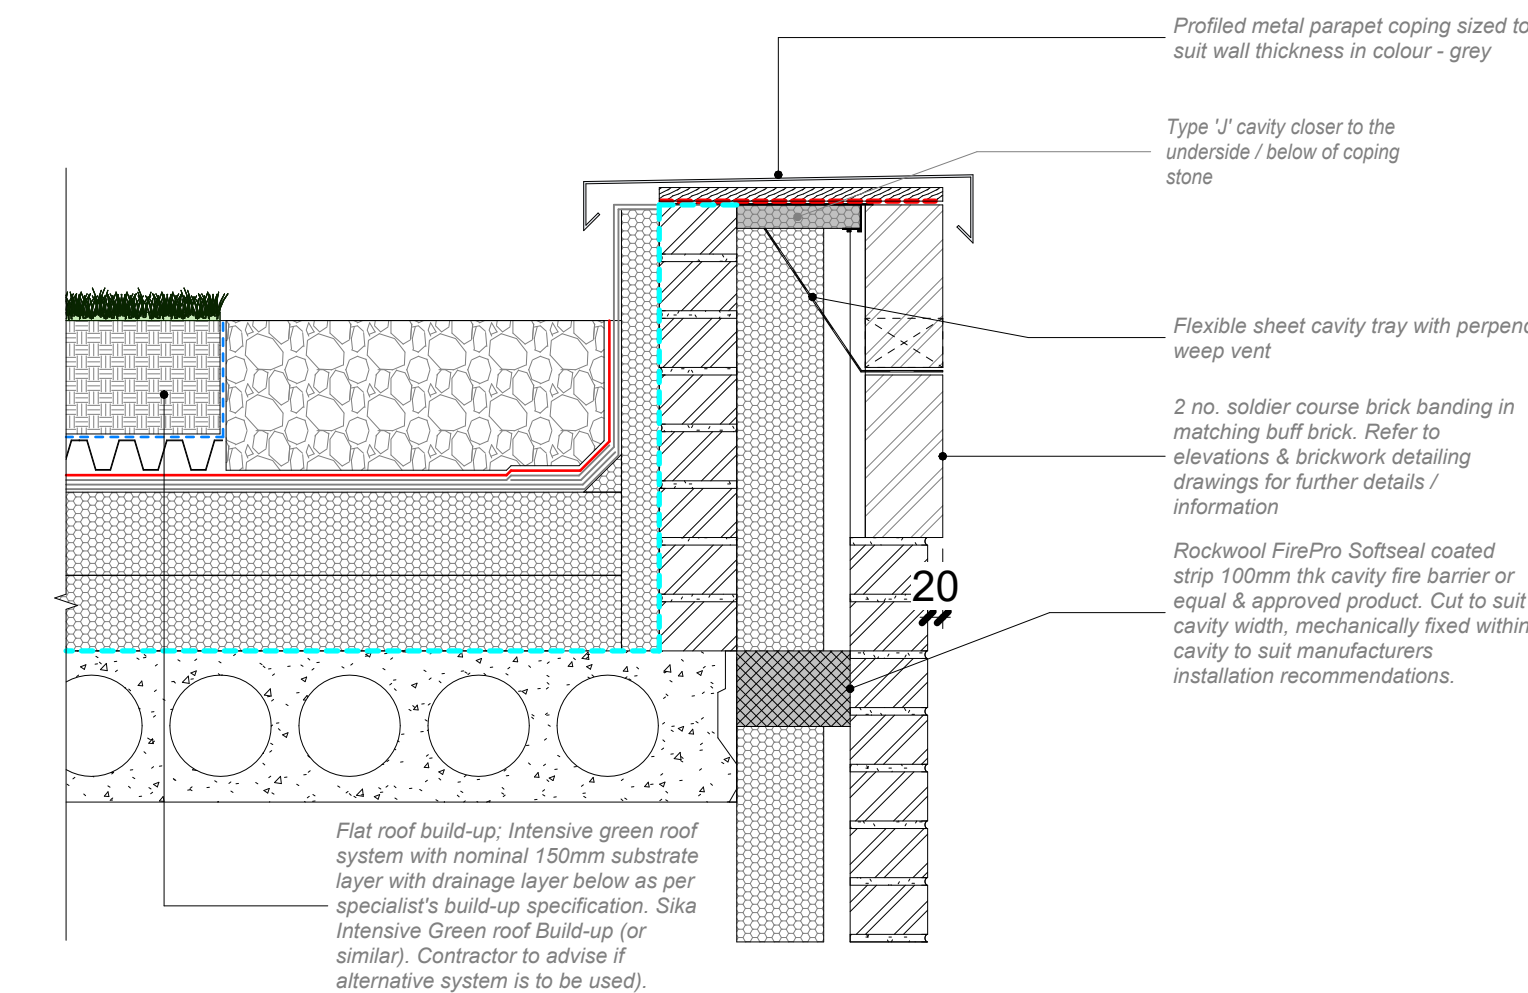

PROJECT Highgate Residential Flats		SCALE AT A1: 1 : 10	DATE: 20.04.26	DRAWN: JA	CHECKED: RM	 RM Design Group Unit 16 Escrick Business Park York North Yorkshire YO19 6FD www.rmdesigngroup.co.uk info@rmdesigngroup.co.uk 01904 233 539				
DRAWING TITLE Brick Detailing - 1-10 Details		PROJECT NO: D01-03	DRAWING NO.: 411		REVISION: A					
CLIENT Highgate Care Ltd		NOTE: DO NOT SCALE. USE FIGURED DIMENSIONS ONLY. THIS DRAWING IS TO BE READ IN CONJUNCTION WITH ALL RELATED DESIGN TEAM AND SUB-CONSULTANT INFORMATION AND DOES NOT RELIEVE ANY PARTY OF COMPLIANCE WITH ANY APPLICABLE CODE OR LAW WHICH MAY HAVE PRECEDENCE OVER THIS DRAWING. ALL DIMENSIONS TO BE VERIFIED ON SITE PRIOR TO THE COMMENCEMENT OF ANY WORK OR THE PRODUCTION OF ANY SHOP DRAWING. ALL DISCREPANCIES TO BE REPORTED TO RM DESIGN GROUP LIMITED. THIS DRAWING IS COPYRIGHT © OF RM DESIGN GROUP LIMITED.								
DRAWING STATUS PLANNING							A	Brick details updated to show 20mm projection to all details as per Contractor comments.	JA	06.05.26
							REV	DESCRIPTION	BY	DATE