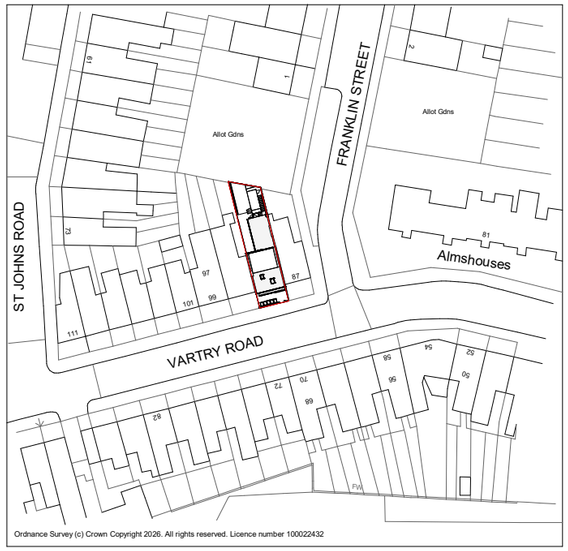

1 OS Map

1 : 1250

0 25m 50m 100m

Property Boundary

Property Boundary Area: 153 m²

Property GIA: 170 m²

2 Location Plan

1 : 200

0 1m 5m 10m 20m

North

NOTES.
CONTRACTORS MUST VERIFY ALL DIMENIONS AT THE SITE BEFORE COMENCING ANY WORK.

NO CONSTRUCTION WORK BEFORE BUILDING CONTROL APPROVEL AND STRUCTURAL ENGINEER CONFIRMATION.

ANY DISCREPANCIES TO BE REPORTED TO GRIDKUNE.
ALL DRAWINGS ARE TO BE READ IN CONJUNCTION WITH ALL RELEVANT DRAWINGS AND SPECIFICATIONS.

Rev	Description	Date

PROJECT TITLE	DRAWING TITLE
89-91 Vartry Road N15 6QD	Proposed OS Map and Location Plan

DATE	PROJECT NO.	DRAWING NO.	SCALE (@ A3)	DRAWN BY
May 2026	11628	PR-L001	As indicated	Sara

PLANNING SERVICES

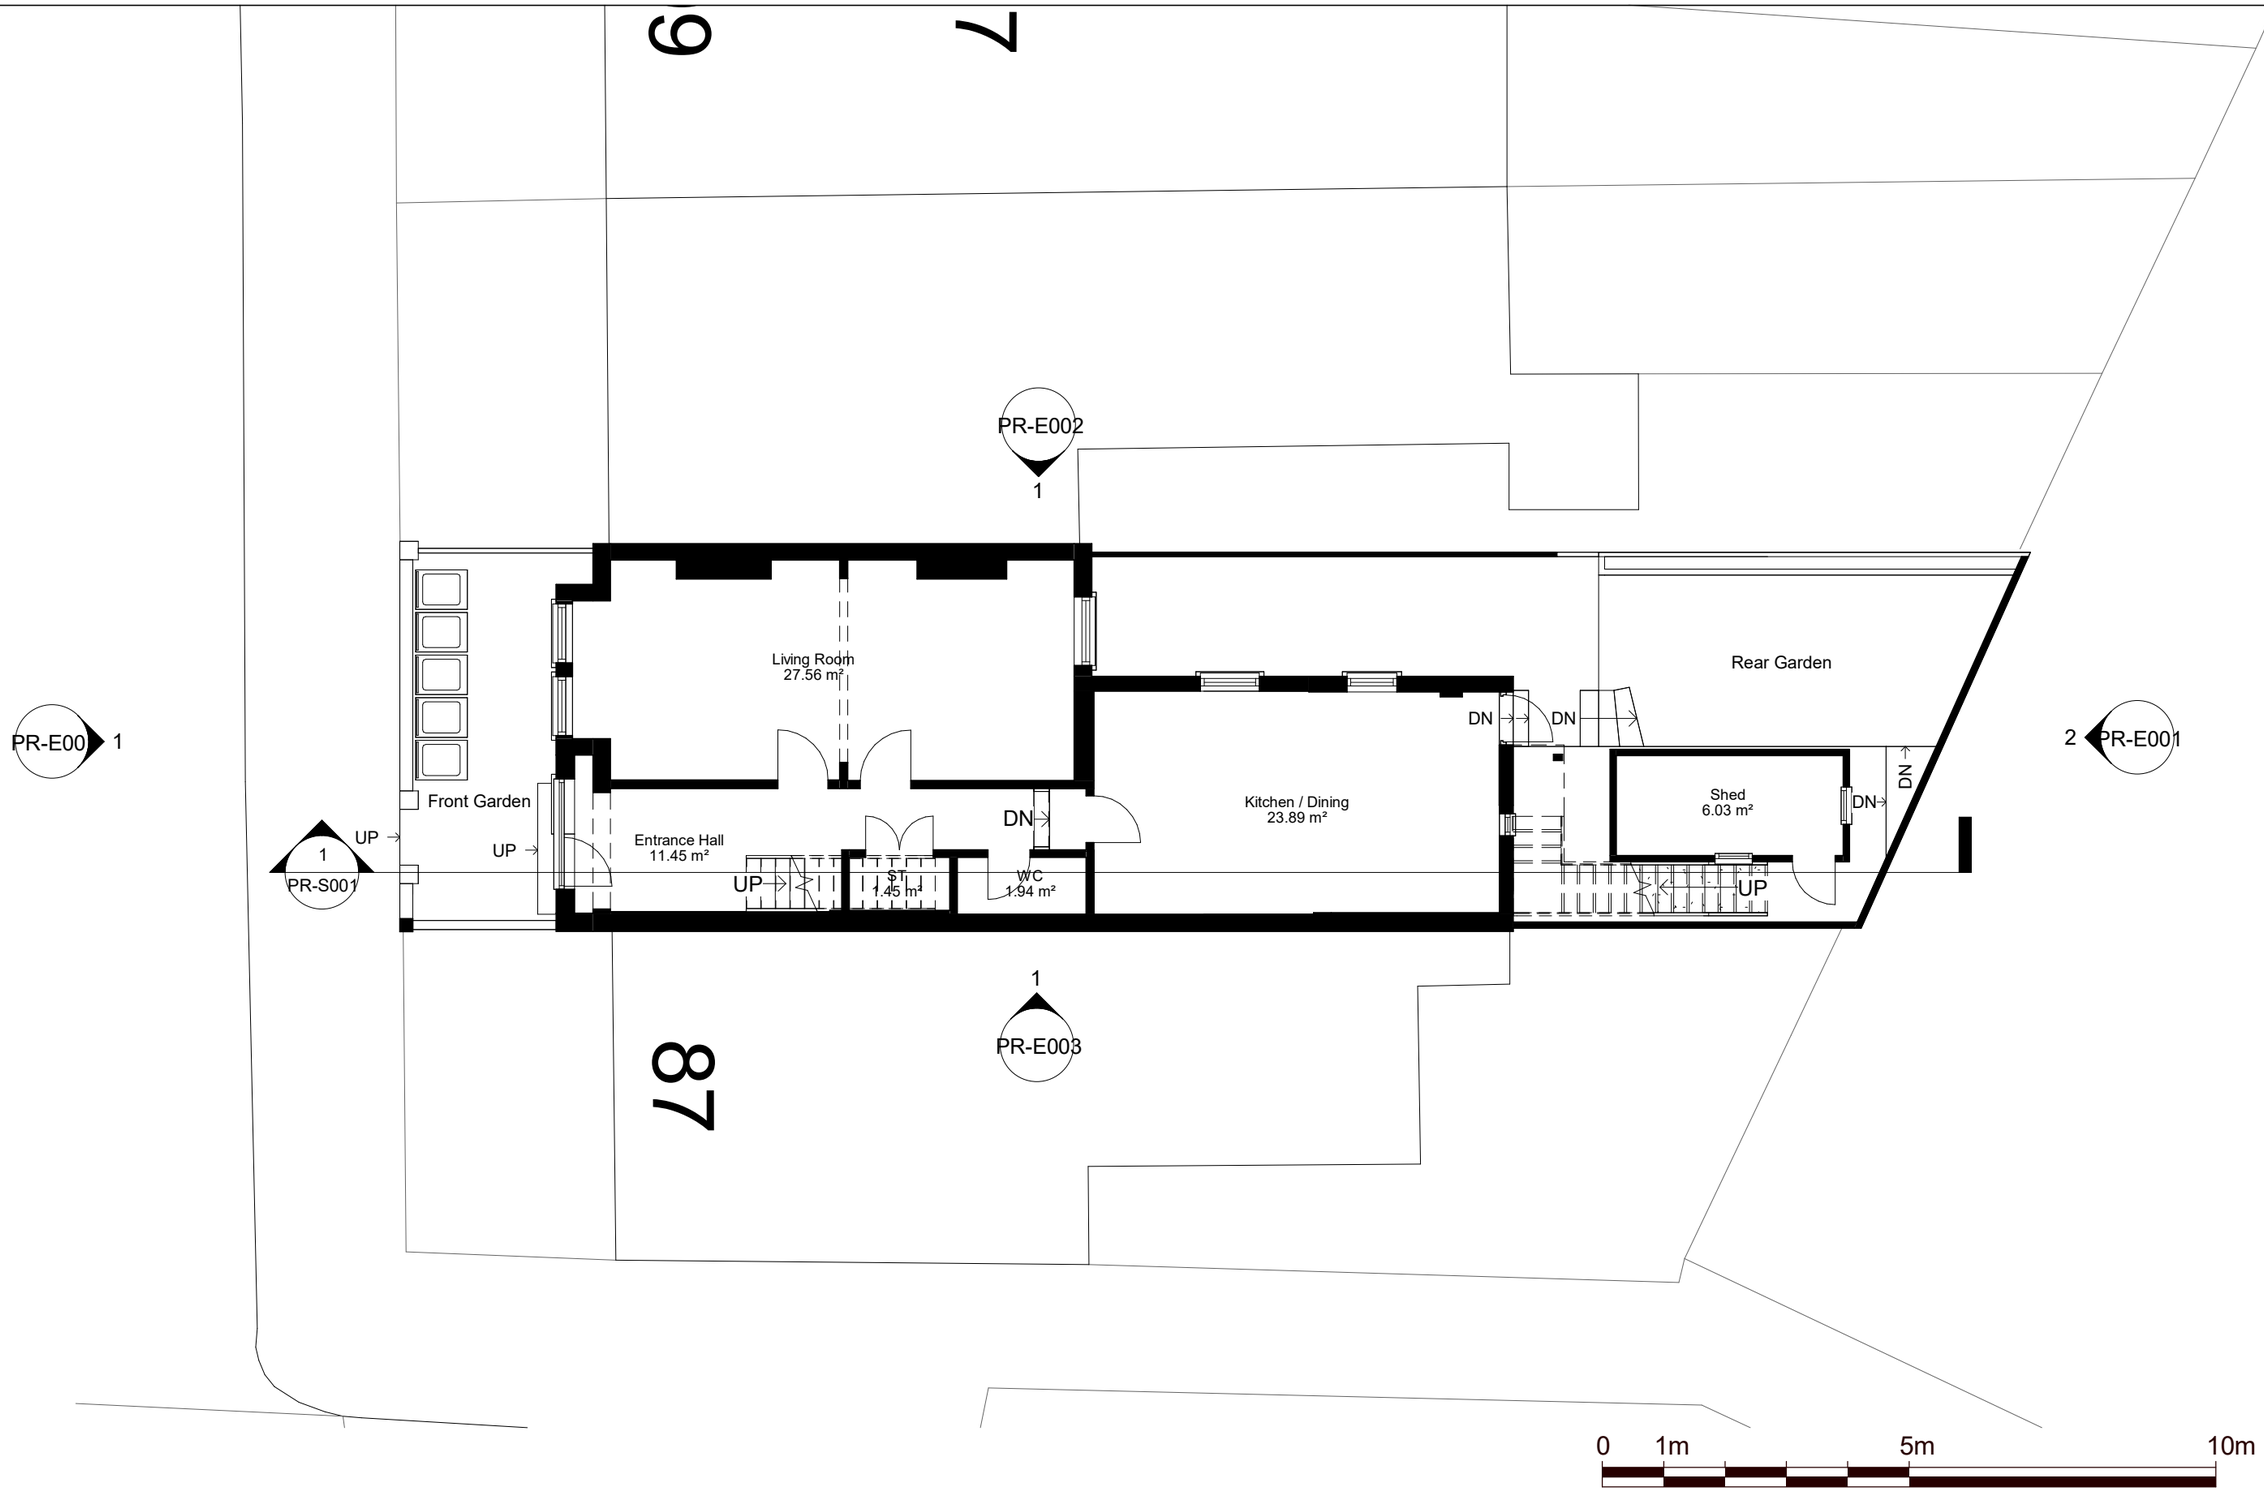

North

NOTES.
CONTRACTORS MUST VERIFY ALL DIMENIONS AT THE
SITE BEFORE COMENCING ANY WORK.

NO CONSTRUCTION WORK BEFORE BUILDING CONTROL
APPROVEL AND STRUCTURAL ENGINEER CONFIRMATION.

ANY DISCREPANCIES TO BE REPORTED TO GRIDKUNE.
ALL DRAWINGS ARE TO BE READ IN CONJUNCTION WITH
ALL RELEVANT DRAWINGS AND SPECIFICATIONS.

Rev	Description	Date

PROJECT TITLE
89-91 Vartry Road
N15 6QD

DRAWING TITLE
Proposed Ground Floor Plan

DATE	PROJECT NO.	DRAWING NO.	SCALE (@ A3)	DRAWN BY
May 2026	11628	PR-P001	1 : 100	Sara

PLANNING SERVICES

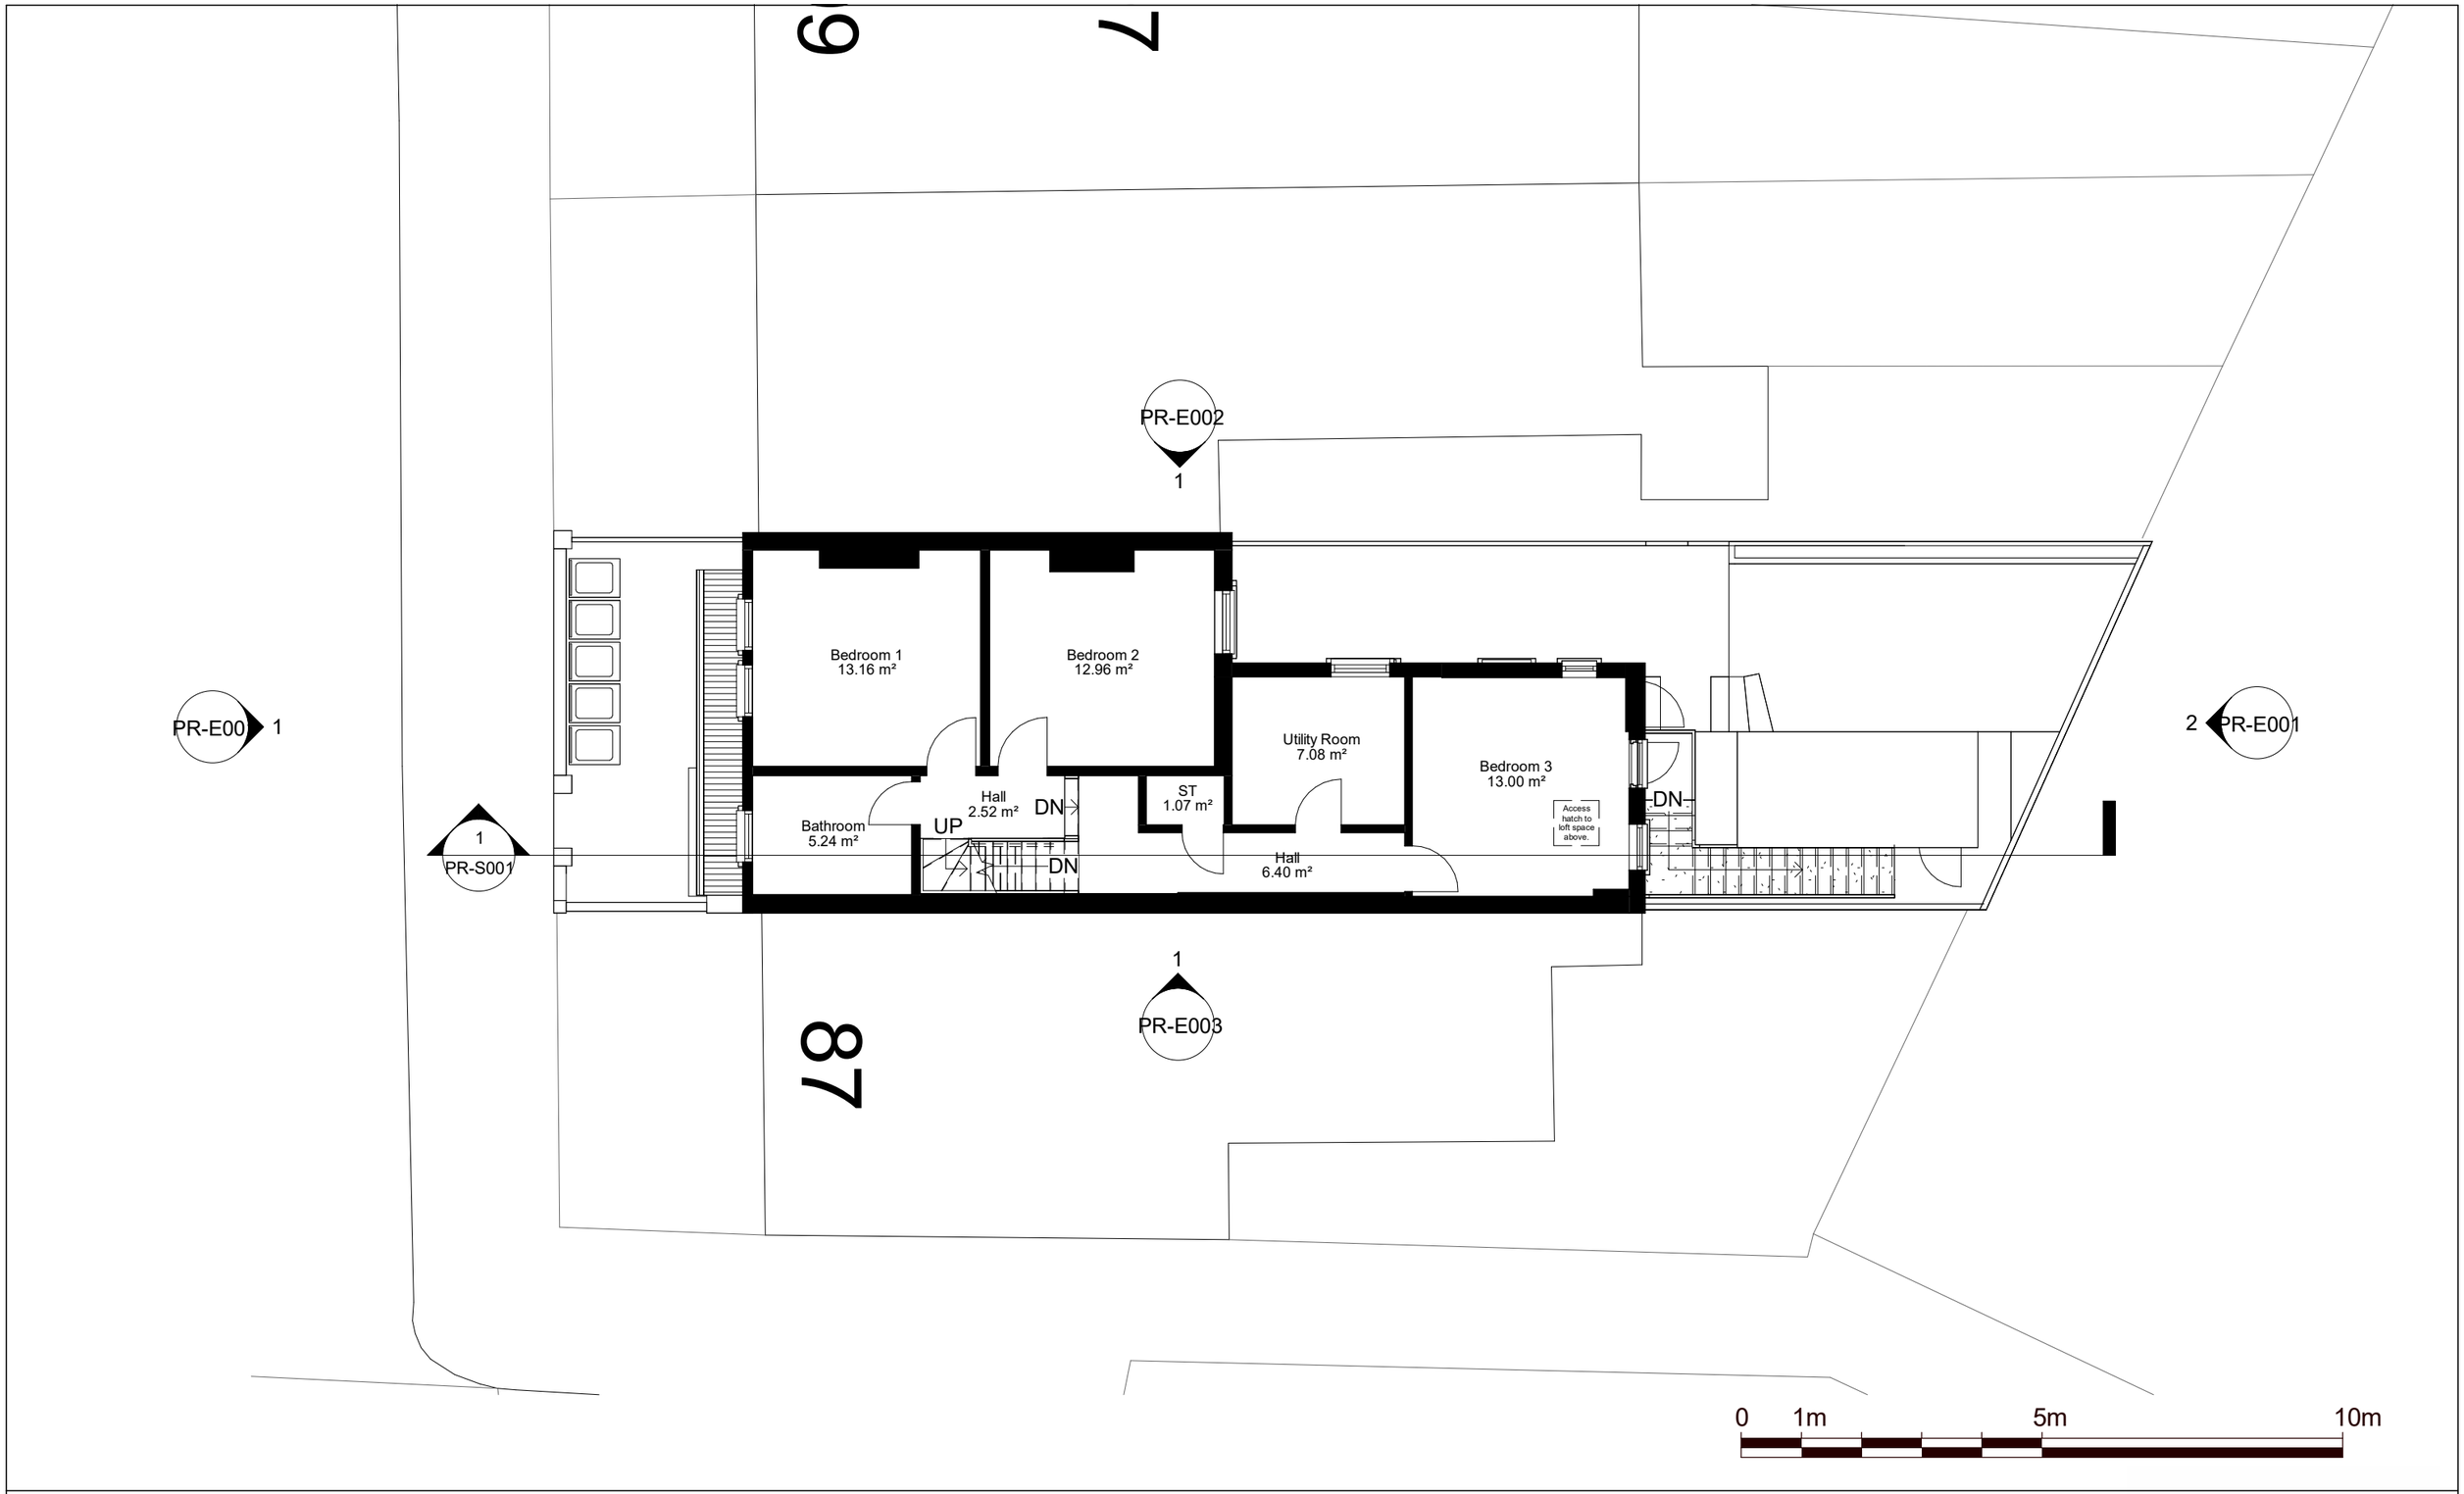

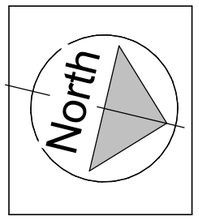

NOTES.
CONTRACTORS MUST VERIFY ALL DIMENIONS AT THE
SITE BEFORE COMENCING ANY WORK.

NO CONSTRUCTION WORK BEFORE BUILDING CONTROL
APPROVEL AND STRUCTURAL ENGINEER CONFIRMATION.

ANY DISCREPANCIES TO BE REPORTED TO GRIDKUNE.
ALL DRAWINGS ARE TO BE READ IN CONJUNCTION WITH
ALL RELEVANT DRAWINGS AND SPECIFICATIONS.

Rev	Description	Date

PROJECT TITLE	DRAWING TITLE
89-91 Vartry Road N15 6QD	Proposed First Floor Plan

DATE	PROJECT NO.	DRAWING NO.	SCALE (@ A3)	DRAWN BY
May 2026	11628	PR-P002	1 : 100	Sara

PLANNING SERVICES

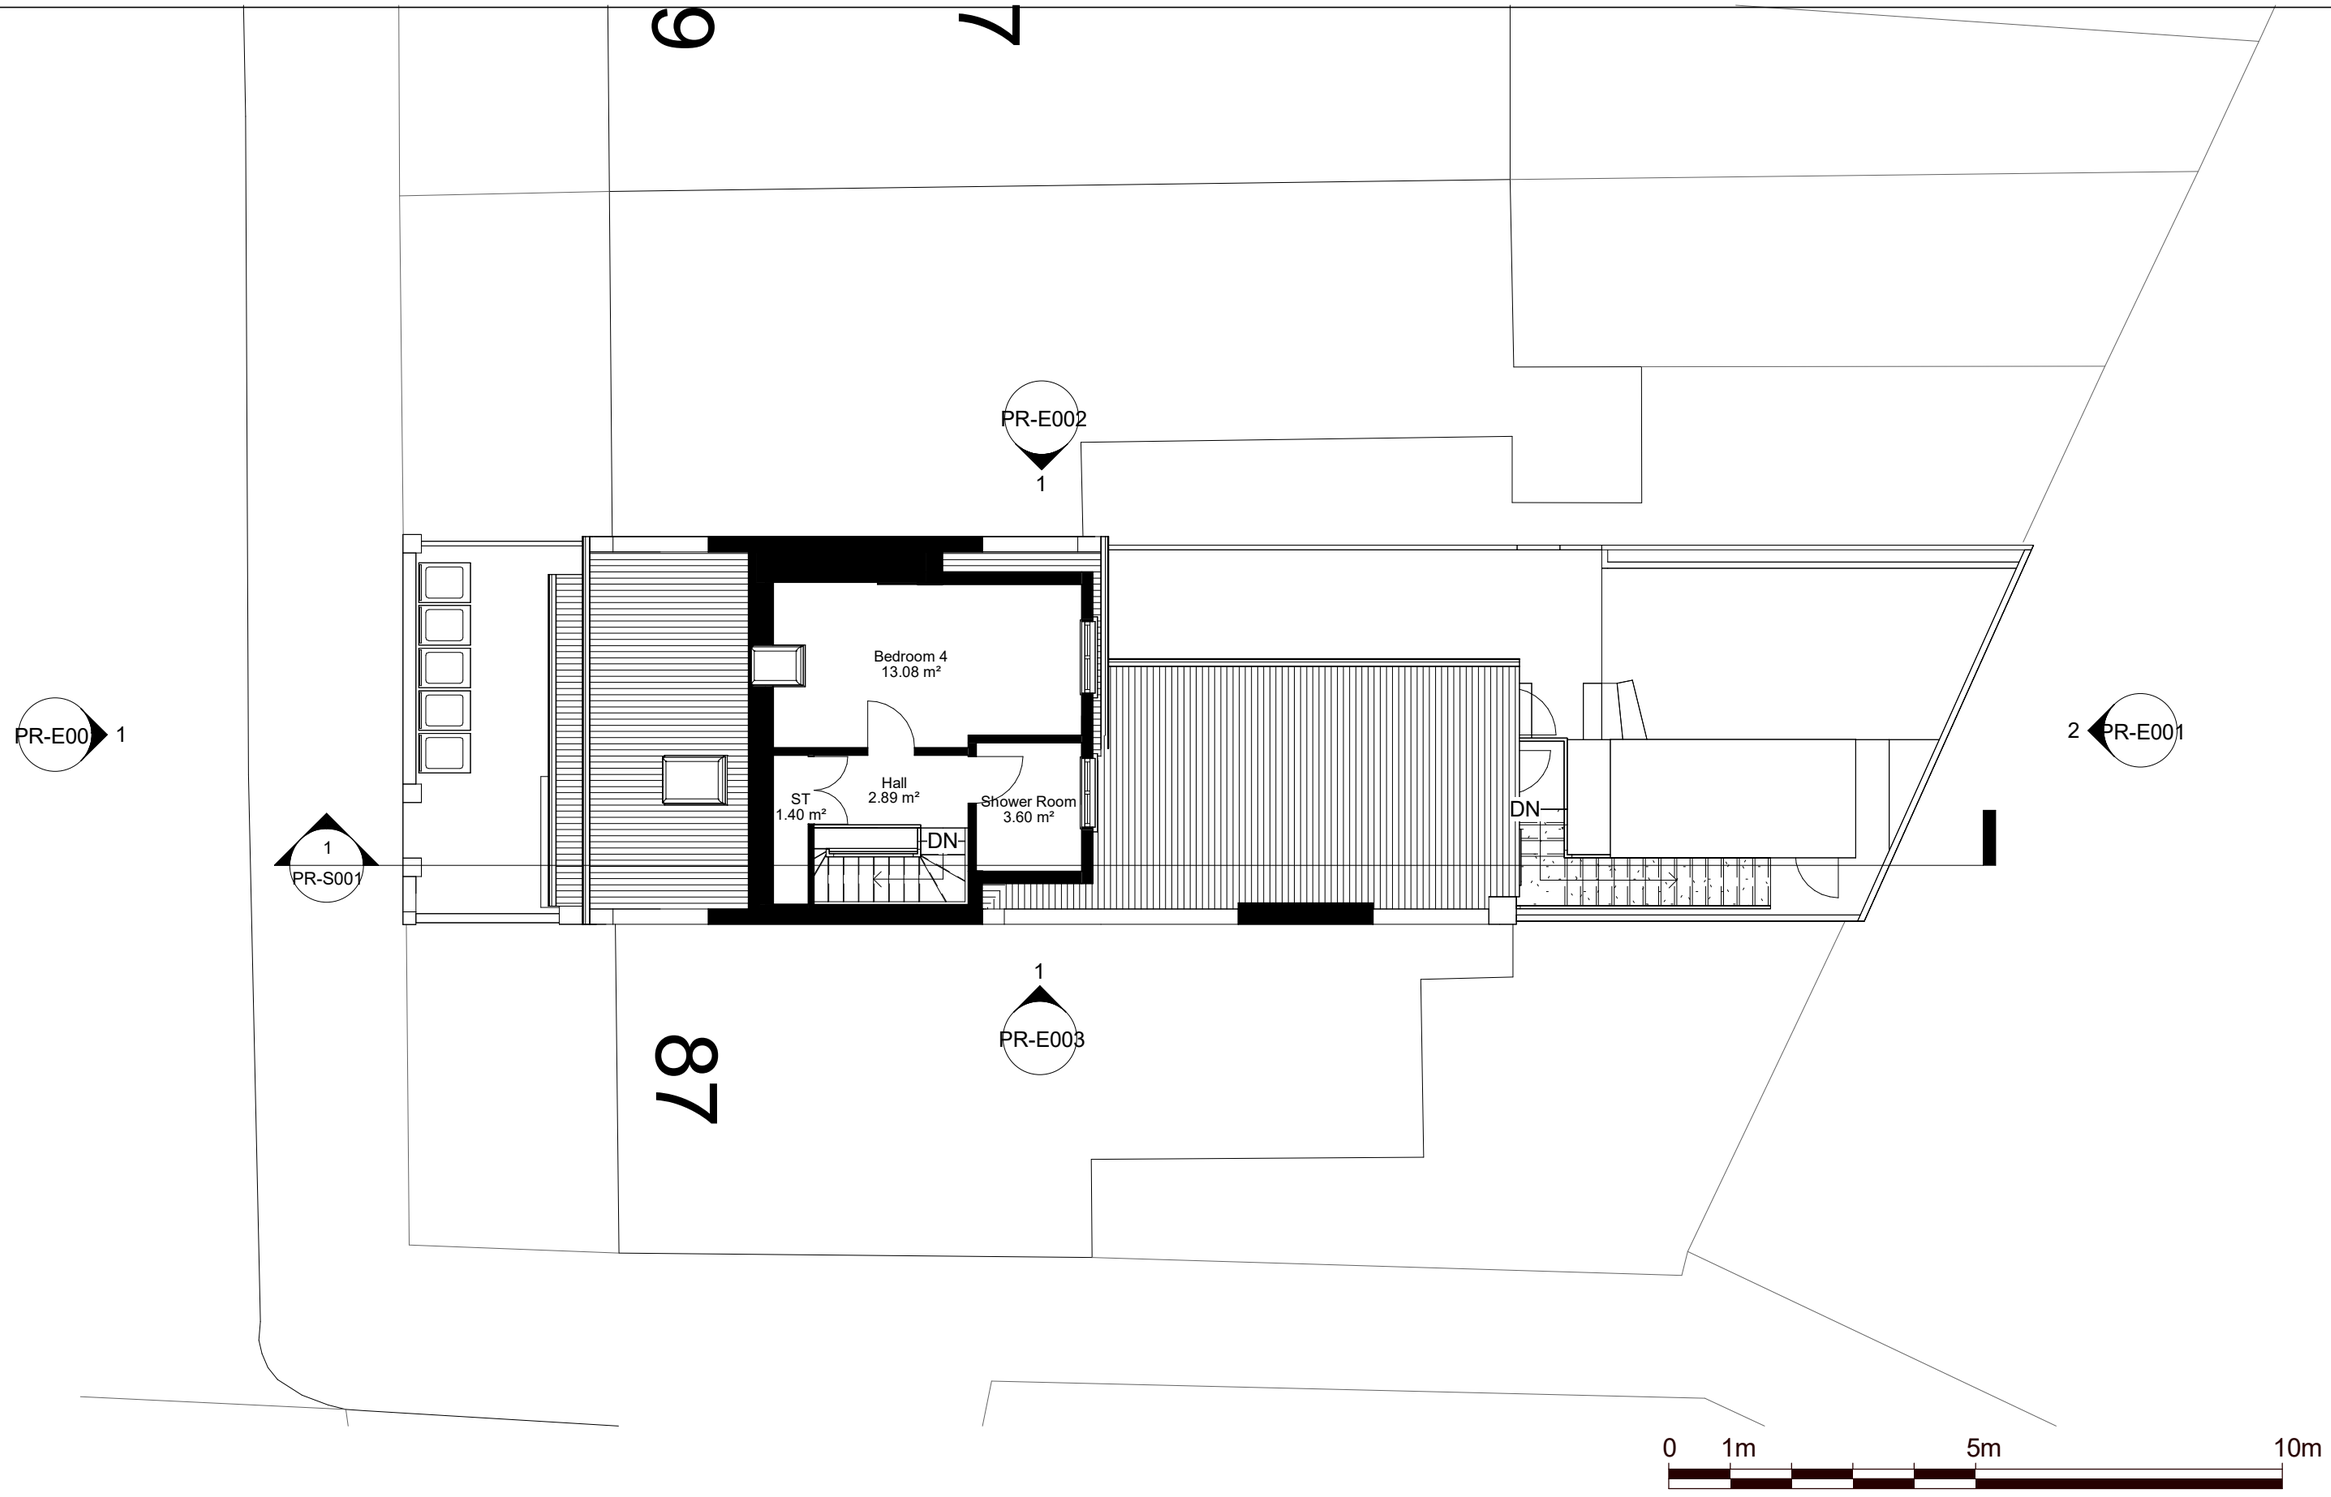

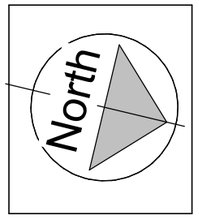

NOTES.
CONTRACTORS MUST VERIFY ALL DIMENIONS AT THE
SITE BEFORE COMENCING ANY WORK.

NO CONSTRUCTION WORK BEFORE BUILDING CONTROL
APPROVEL AND STRUCTURAL ENGINEER CONFIRMATION.

ANY DISCREPANCIES TO BE REPORTED TO GRIDKUNE.
ALL DRAWINGS ARE TO BE READ IN CONJUNCTION WITH
ALL RELEVANT DRAWINGS AND SPECIFICATIONS.

Rev	Description	Date

PROJECT TITLE	DRAWING TITLE
89-91 Vartry Road N15 6QD	Proposed Loft Floor Plan

DATE	PROJECT NO.	DRAWING NO.	SCALE (@ A3)	DRAWN BY
May 2026	11628	PR-P003	1 : 100	Sara

PLANNING SERVICES

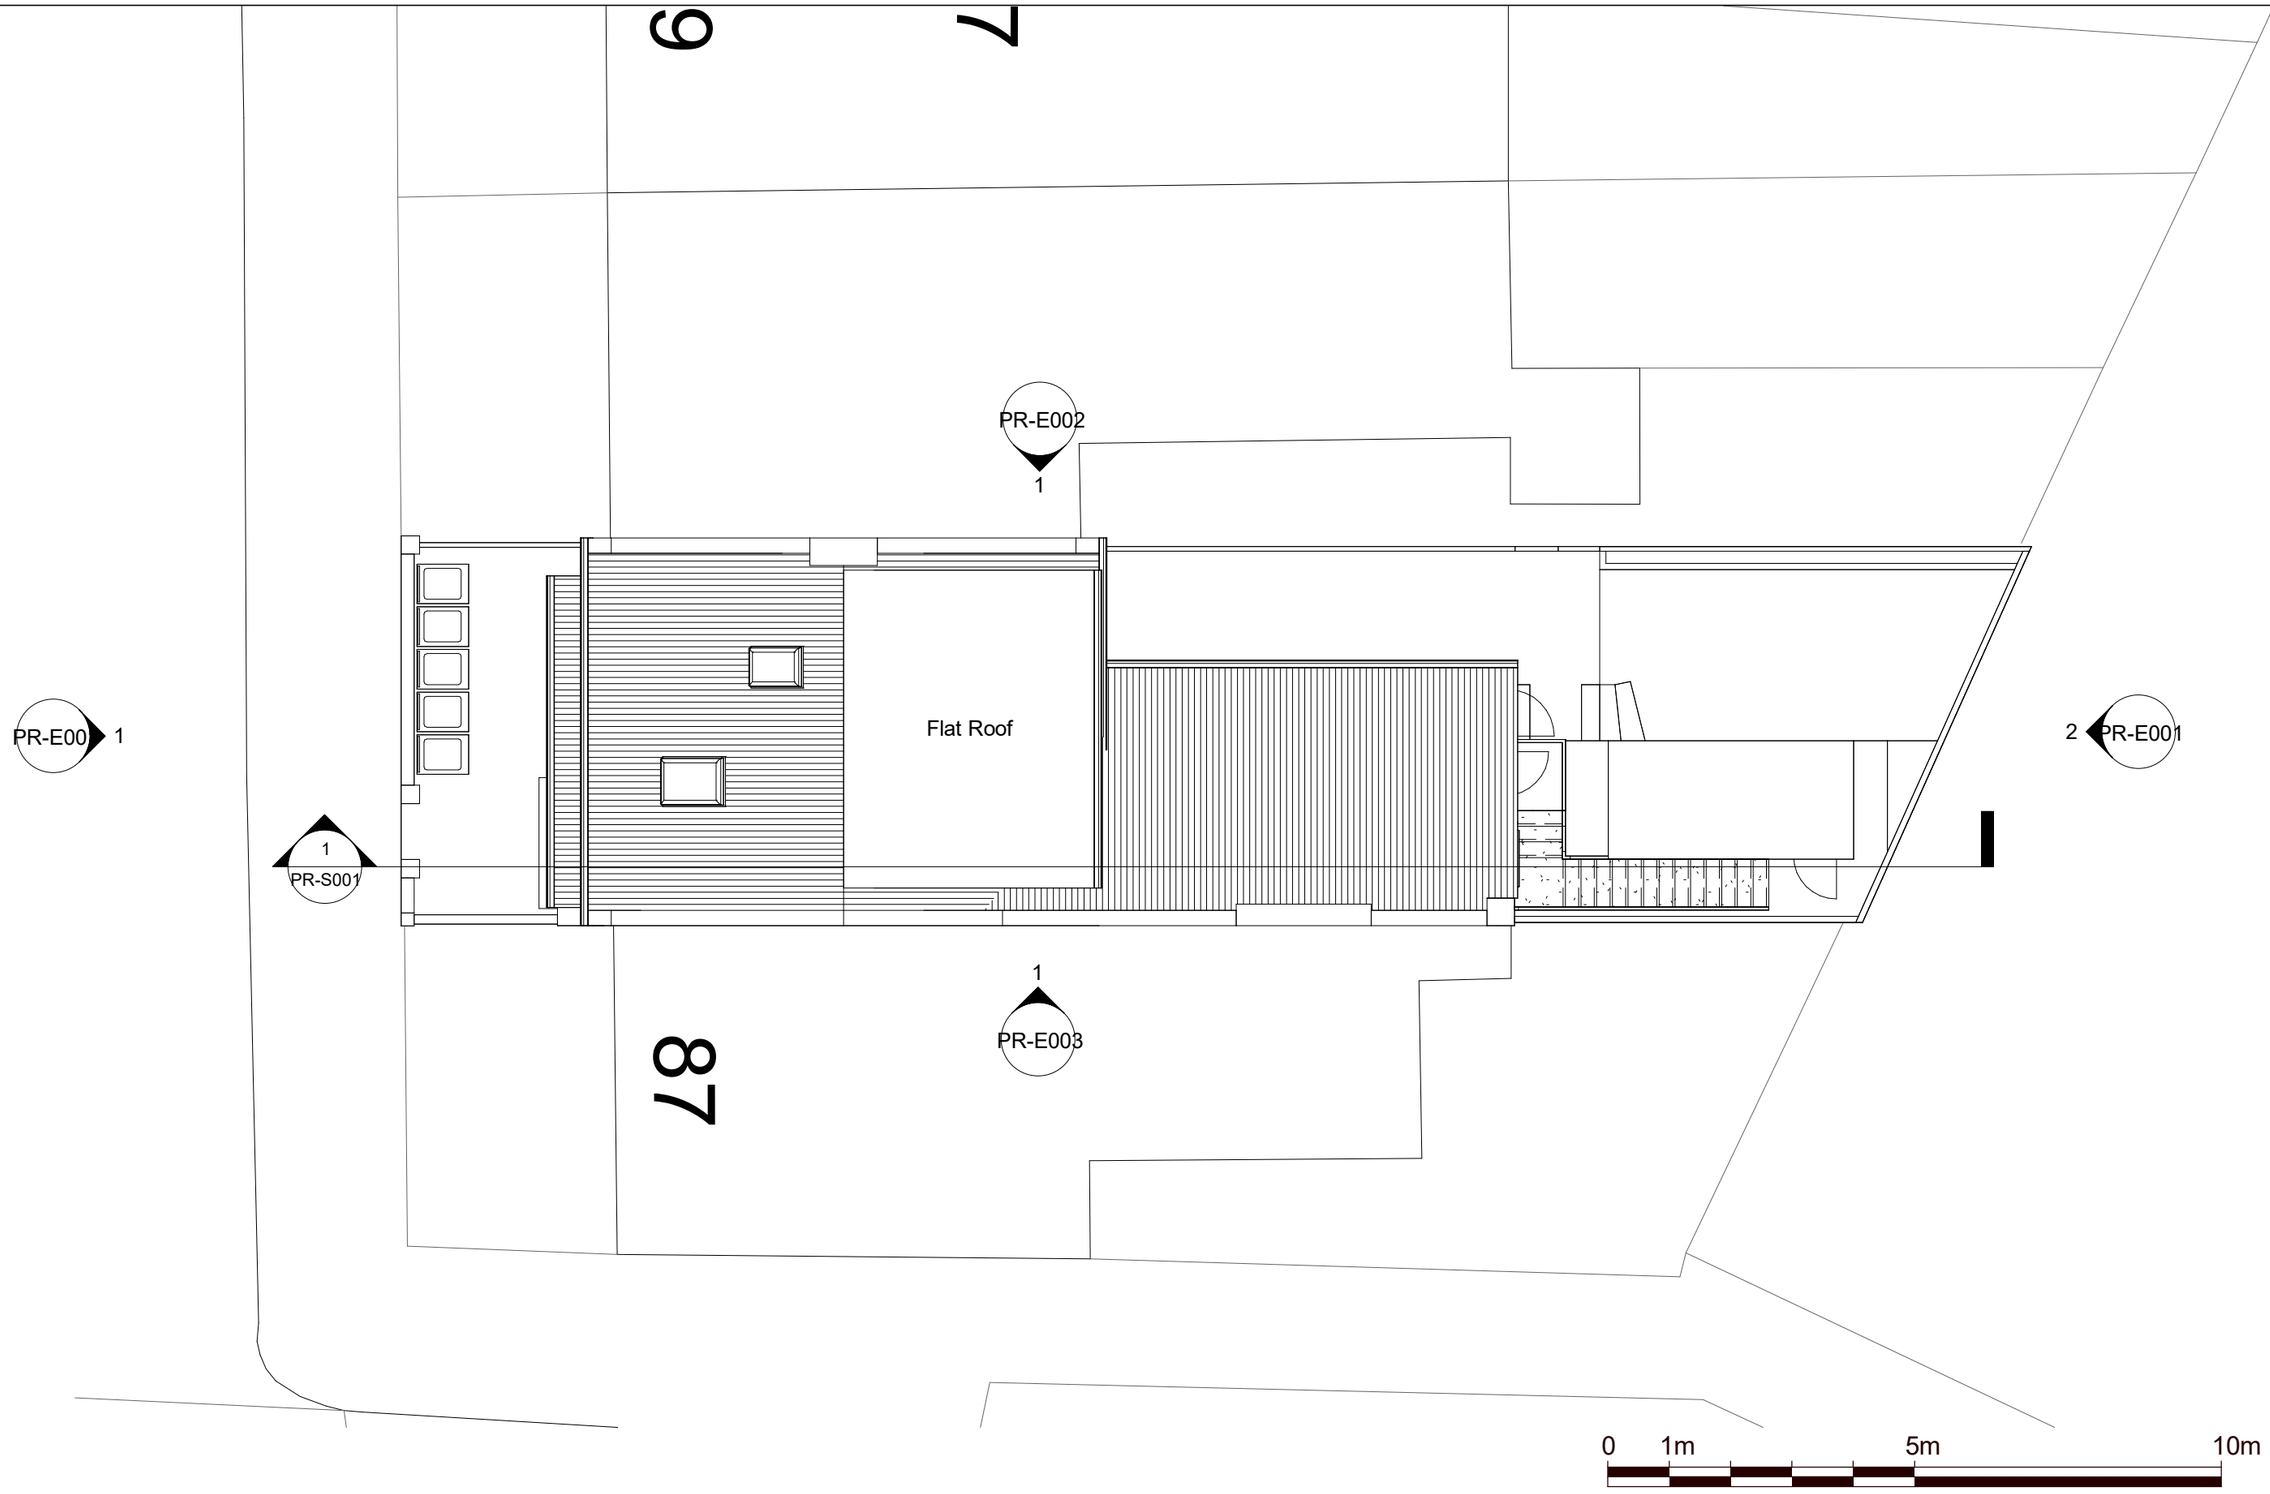

North

NOTES.
CONTRACTORS MUST VERIFY ALL DIMENIONS AT THE
SITE BEFORE COMENCING ANY WORK.

NO CONSTRUCTION WORK BEFORE BUILDING CONTROL
APPROVEL AND STRUCTURAL ENGINEER CONFIRMATION.

ANY DISCREPANCIES TO BE REPORTED TO GRIDKUNE.
ALL DRAWINGS ARE TO BE READ IN CONJUNCTION WITH
ALL RELEVANT DRAWINGS AND SPECIFICATIONS.

Rev	Description	Date

PROJECT TITLE	DRAWING TITLE
89-91 Vartry Road N15 6QD	Proposed Roof Plan

DATE	PROJECT NO.	DRAWING NO.	SCALE (@ A3)	DRAWN BY
May 2026	11628	PR-P004	1 : 100	Sara

PLANNING SERVICES

NOTES.
CONTRACTORS MUST VERIFY ALL DIMENIONS AT THE
SITE BEFORE COMENCING ANY WORK.

NO CONSTRUCTION WORK BEFORE BUILDING CONTROL
APPROVEL AND STRUCTURAL ENGINEER CONFIRMATION.

ANY DISCREPANCIES TO BE REPORTED TO GRIDKUNE.
ALL DRAWINGS ARE TO BE READ IN CONJUNCTION WITH
ALL RELEVANT DRAWINGS AND SPECIFICATIONS.

Rev	Description	Date

PROJECT TITLE	DRAWING TITLE
89-91 Vartry Road N15 6QD	Proposed Front & Rear Elevations

DATE	PROJECT NO.	DRAWING NO.	SCALE (@ A3)	DRAWN BY
May 2026	11628	PR-E001	1 : 100	Sara

PLANNING SERVICES

NOTES.
CONTRACTORS MUST VERIFY ALL DIMENIONS AT THE
SITE BEFORE COMENCING ANY WORK.

NO CONSTRUCTION WORK BEFORE BUILDING CONTROL
APPROVEL AND STRUCTURAL ENGINEER CONFIRMATION.

ANY DISCREPANCIES TO BE REPORTED TO GRIDKUNE.
ALL DRAWINGS ARE TO BE READ IN CONJUNCTION WITH
ALL RELEVANT DRAWINGS AND SPECIFICATIONS.

Rev	Description	Date

PROJECT TITLE
89-91 Vartry Road
N15 6QD

DRAWING TITLE
Proposed Side Elevation 1

DATE	PROJECT NO.	DRAWING NO.	SCALE (@ A3)	DRAWN BY
May 2026	11628	PR-E002	1 : 100	Sara

PLANNING SERVICES

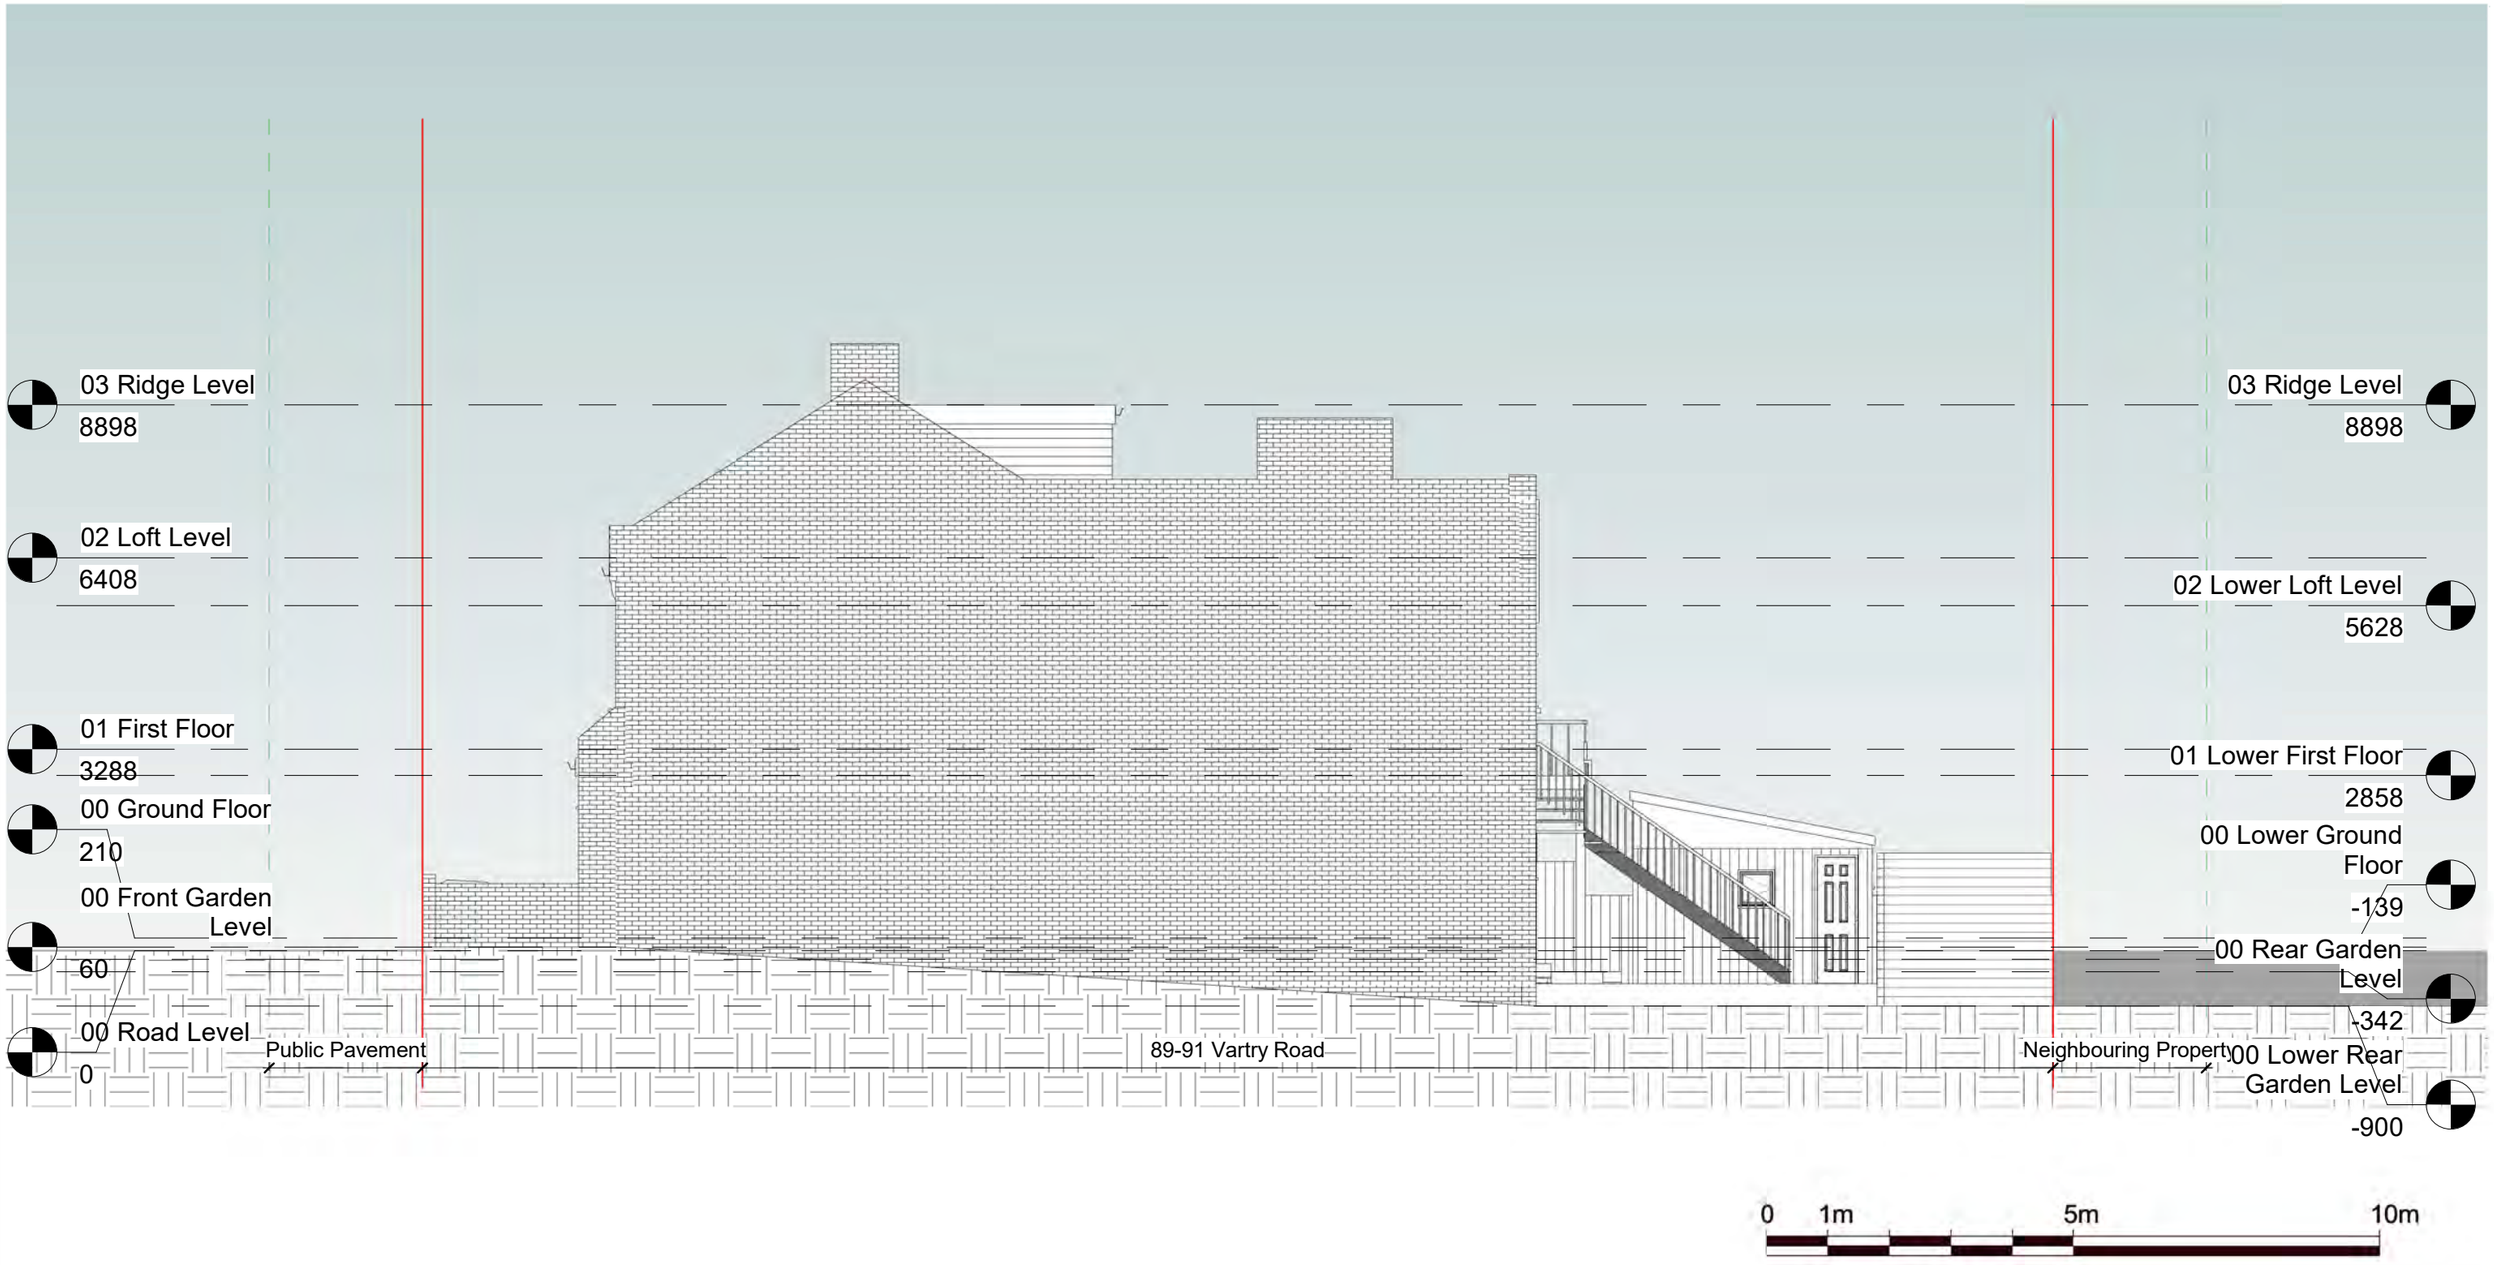

NOTES.
CONTRACTORS MUST VERIFY ALL DIMENIONS AT THE
SITE BEFORE COMENCING ANY WORK.

NO CONSTRUCTION WORK BEFORE BUILDING CONTROL
APPROVEL AND STRUCTURAL ENGINEER CONFIRMATION.

ANY DISCREPANCIES TO BE REPORTED TO GRIDKUNE.
ALL DRAWINGS ARE TO BE READ IN CONJUNCTION WITH
ALL RELEVANT DRAWINGS AND SPECIFICATIONS.

Rev	Description	Date

PROJECT TITLE	DRAWING TITLE
89-91 Vartry Road N15 6QD	Proposed Side Elevation 2

DATE	PROJECT NO.	DRAWING NO.	SCALE (@ A3)	DRAWN BY
May 2026	11628	PR-E003	1 : 100	Sara

PLANNING SERVICES

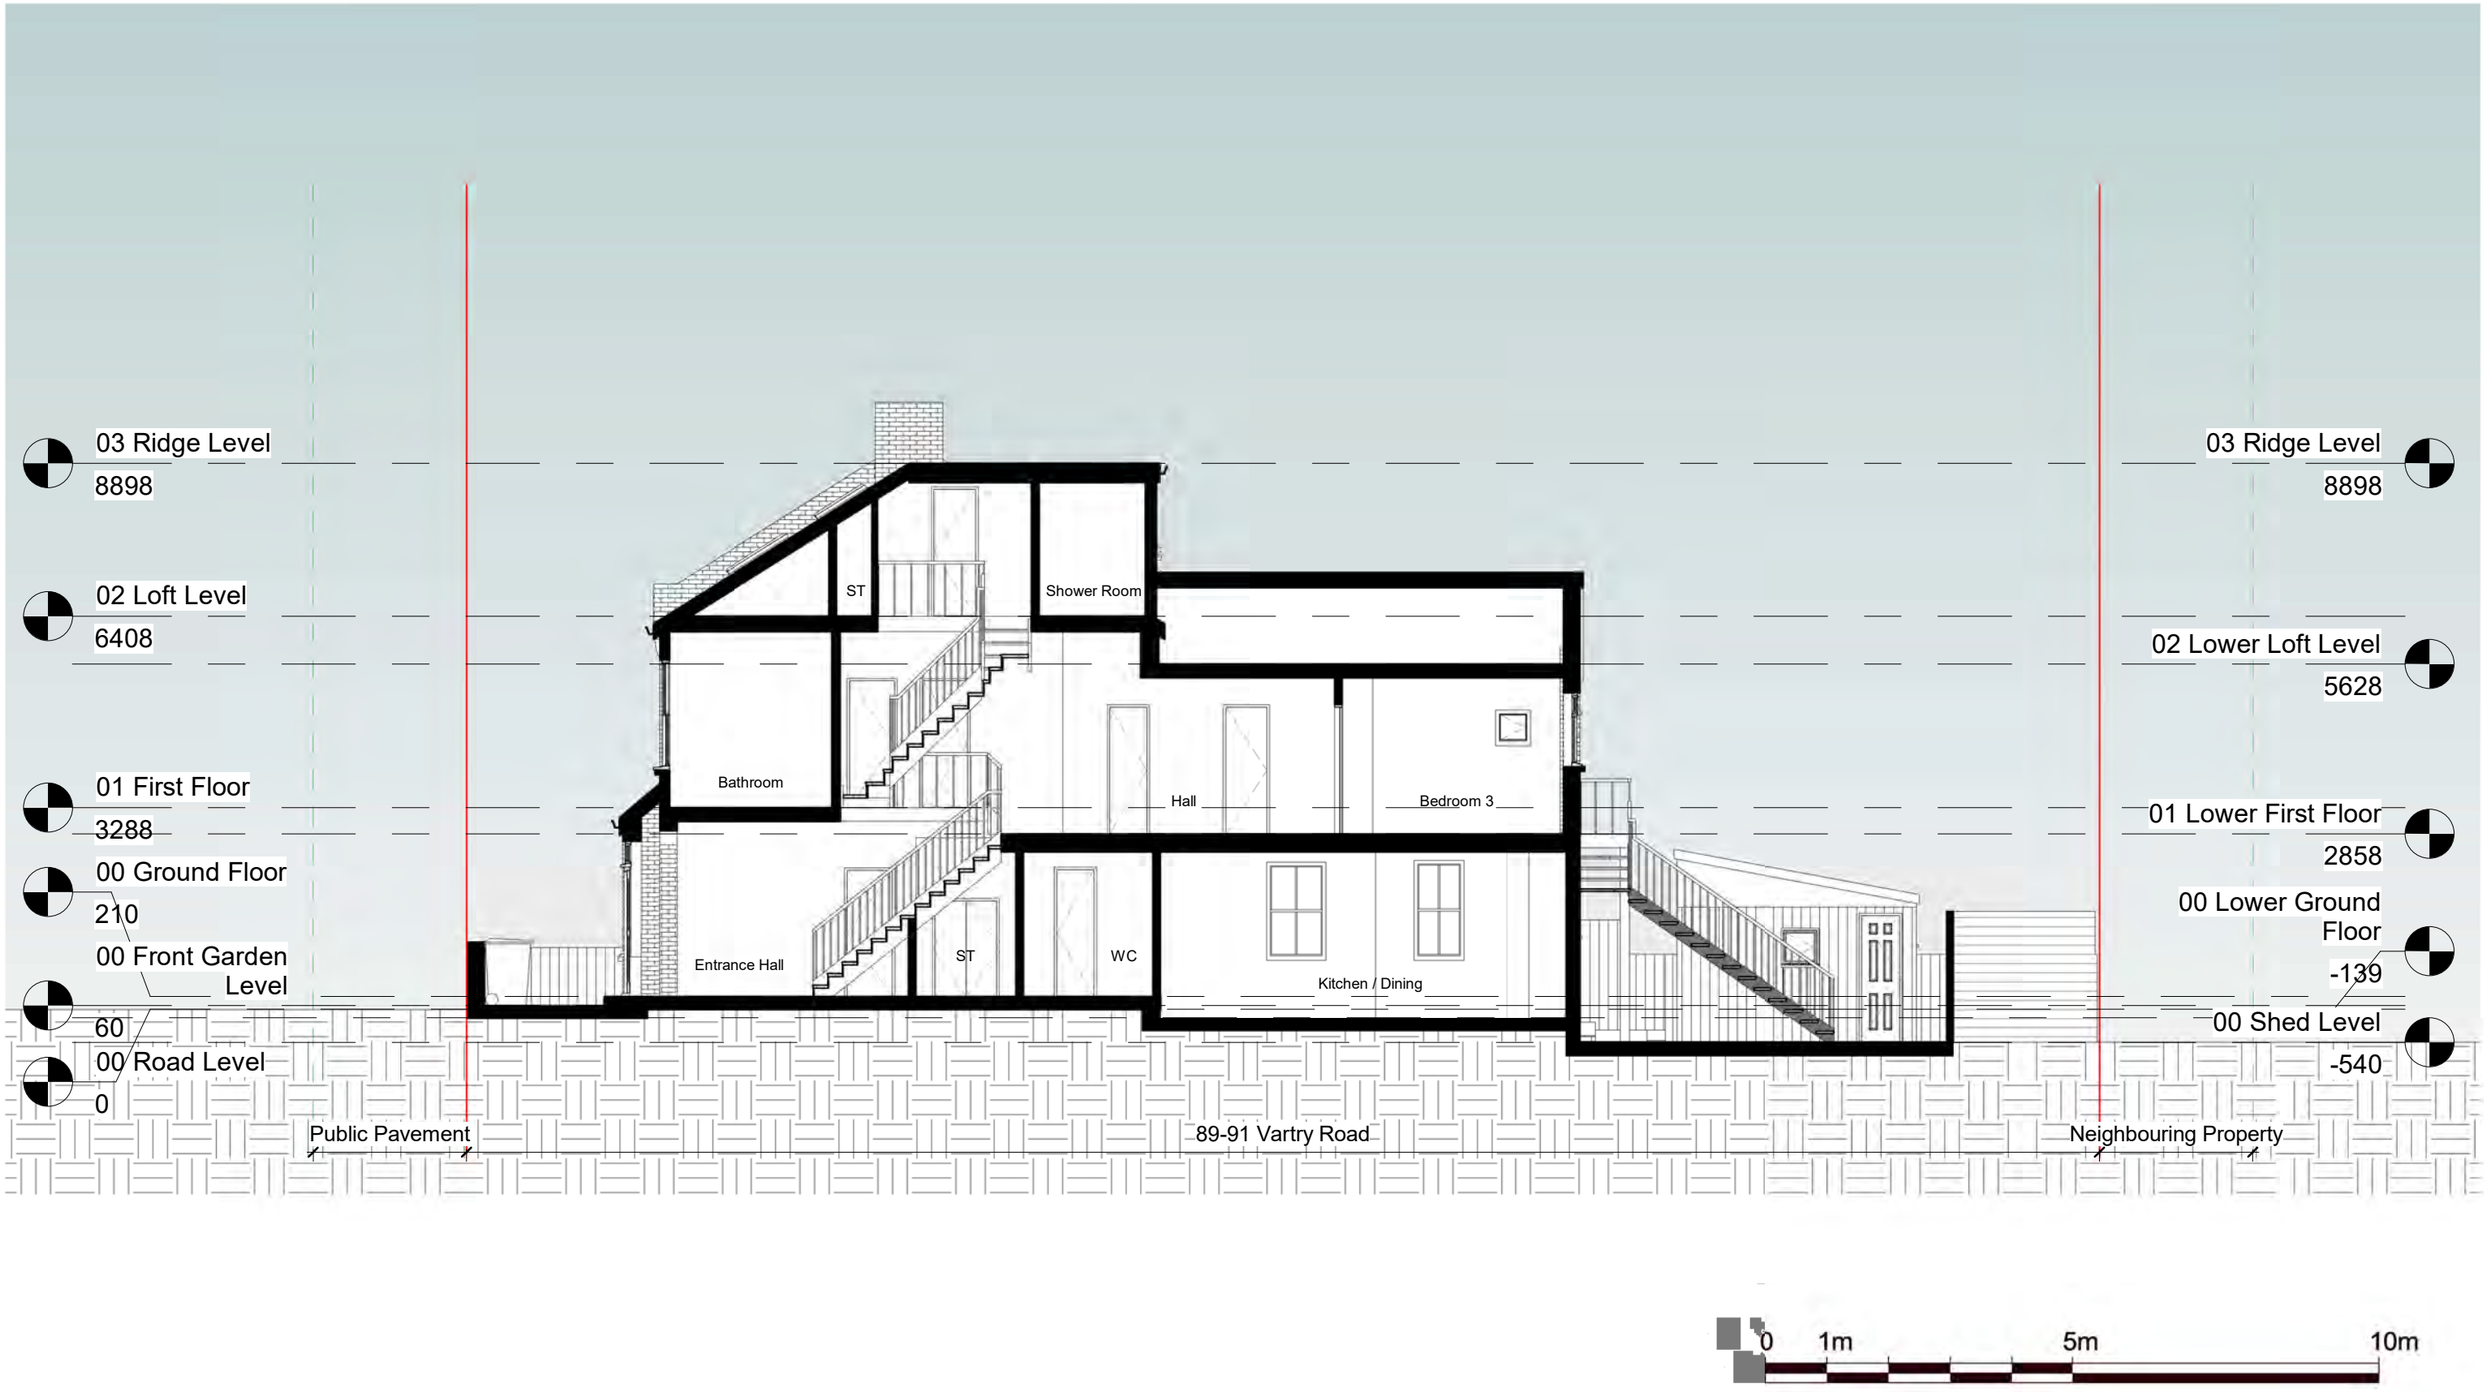

NOTES.
CONTRACTORS MUST VERIFY ALL DIMENIONS AT THE
SITE BEFORE COMENCING ANY WORK.

NO CONSTRUCTION WORK BEFORE BUILDING CONTROL
APPROVEL AND STRUCTURAL ENGINEER CONFIRMATION.

ANY DISCREPANCIES TO BE REPORTED TO GRIDKUNE.
ALL DRAWINGS ARE TO BE READ IN CONJUNCTION WITH
ALL RELEVANT DRAWINGS AND SPECIFICATIONS.

Rev	Description	Date

PROJECT TITLE
89-91 Vartry Road
N15 6QD

DRAWING TITLE
Proposed Section AA

DATE	PROJECT NO.	DRAWING NO.	SCALE (@ A3)	DRAWN BY
May 2026	11628	PR-S001	1 : 100	Sara

PLANNING SERVICES

NOTES.
CONTRACTORS MUST VERIFY ALL DIMENIONS AT THE
SITE BEFORE COMENCING ANY WORK.

NO CONSTRUCTION WORK BEFORE BUILDING CONTROL
APPROVEL AND STRUCTURAL ENGINEER CONFIRMATION.

ANY DISCREPANCIES TO BE REPORTED TO GRIDKUNE.
ALL DRAWINGS ARE TO BE READ IN CONJUNCTION WITH
ALL RELEVANT DRAWINGS AND SPECIFICATIONS.

Rev	Description	Date

PROJECT TITLE	DRAWING TITLE
89-91 Vartry Road N15 6QD	Proposed Front Perspective View

DATE	PROJECT NO.	DRAWING NO.	SCALE (@ A3)	DRAWN BY
May 2026	11628	PR-PE001		Sara

PLANNING SERVICES

NOTES.
CONTRACTORS MUST VERIFY ALL DIMENIONS AT THE
SITE BEFORE COMENCING ANY WORK.

NO CONSTRUCTION WORK BEFORE BUILDING CONTROL
APPROVEL AND STRUCTURAL ENGINEER CONFIRMATION.

ANY DISCREPANCIES TO BE REPORTED TO GRIDKUNE.
ALL DRAWINGS ARE TO BE READ IN CONJUNCTION WITH
ALL RELEVANT DRAWINGS AND SPECIFICATIONS.

Rev	Description	Date

PROJECT TITLE
89-91 Vartry Road
N15 6QD

DRAWING TITLE
Proposed Rear Perspective View

DATE	PROJECT NO.	DRAWING NO.	SCALE (@ A3)	DRAWN BY
May 2026	11628	PR-PE002		Sara

PLANNING SERVICES