


EXISTING SIDE ELEVATION - A

SCALE 1:100

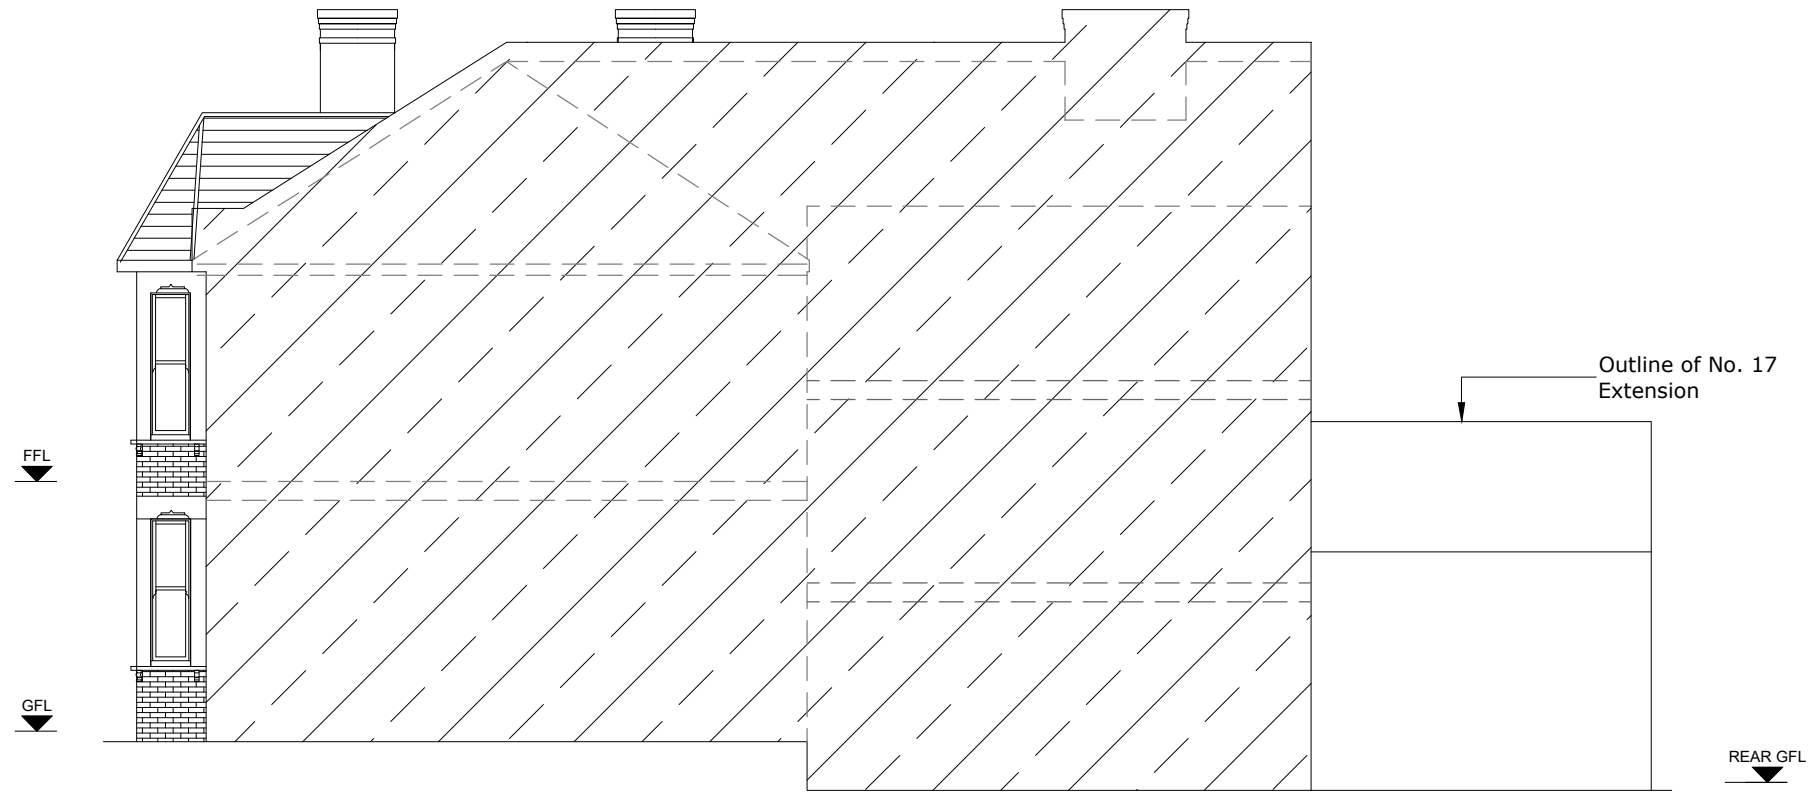

EXISTING SIDE ELEVATION - B

SCALE 1:100