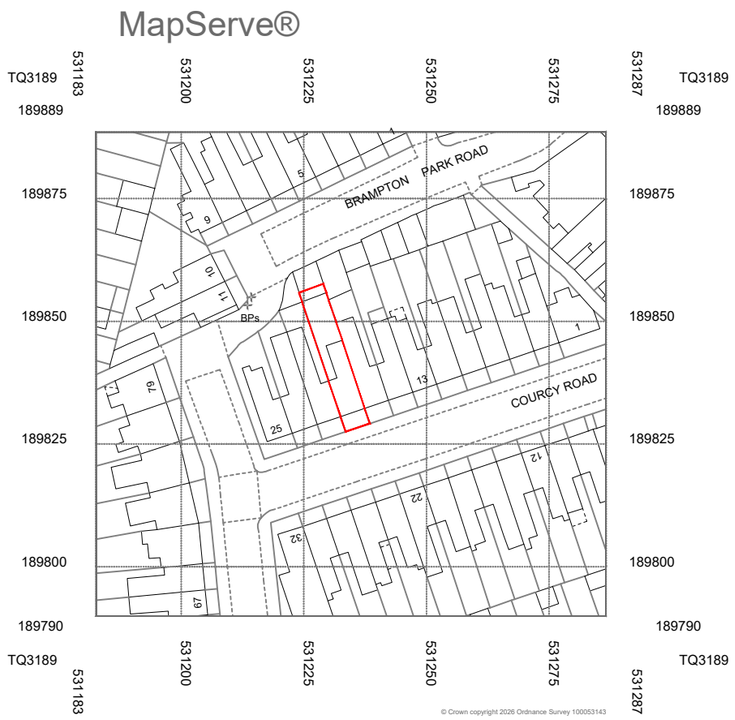


SITE LOCATION PLAN

SCALE 1:1250

0 10 20 30 40 50

Meters

NOTES

All drawings are to be read with all relevant drawings, documents and specifications.

Any discrepancies between the site conditions and these drawings are to be reported to A.S Construction & Structural Engineering LTD.

All dimensions are in millimeters and levels in meters.

Contractor to check all dimensions.

Copyright: This drawing and all drawings with the A.S Logo are the property of A.S Construction and Engineering LTD and may not be used, reproduced or altered without consent.

Construction & Structural Engineering
54 Plashet Grove, London, E6 1AE
020 8470 5355
info@as-construction.co.uk
www.as-structuraleng.co.uk

Project: 19 COURCY ROAD, LONDON, N8 0QH

Title: SITE LOCATION PLAN

Client:

Drawing No.: 5213/ SLP P1

Scale: 1:1250 @ A3

Checked: NS

Approved: AS

Drawing Status

- ☐ PLANNING
- ☒ INFORMATION
- ☐ TENDER
- ☐ CONSTRUCTION

Rev.	Date	Description	Drawn	Chk'd
P1	28/04/26	ISSUED FOR INFORMATION	NS	AU

© Copyright A.S Construction and Engineering Ltd

This drawing is to be read in conjunction with all relevant design drawings, documents and specifications.

FOR PLANNING ONLY