



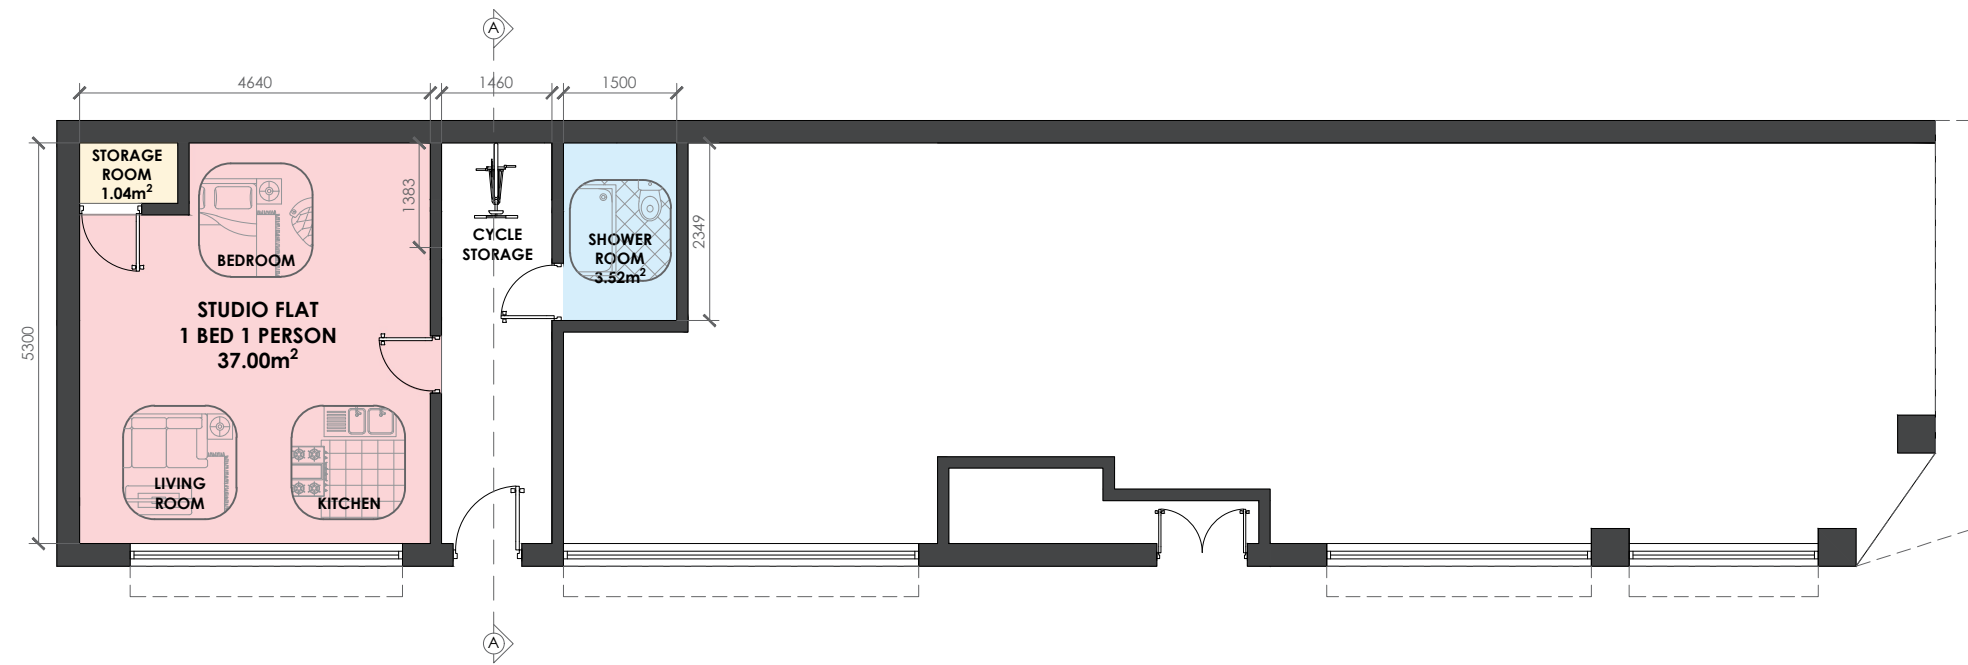

GROUND FLOOR

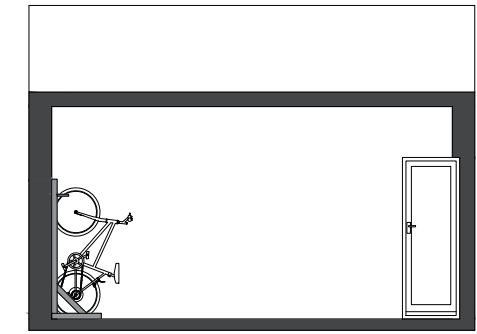

SECTION DRAWING (A)



REAR ELEVATION



SIDE ELEVATION



FRONT ELEVATION