





boundary line

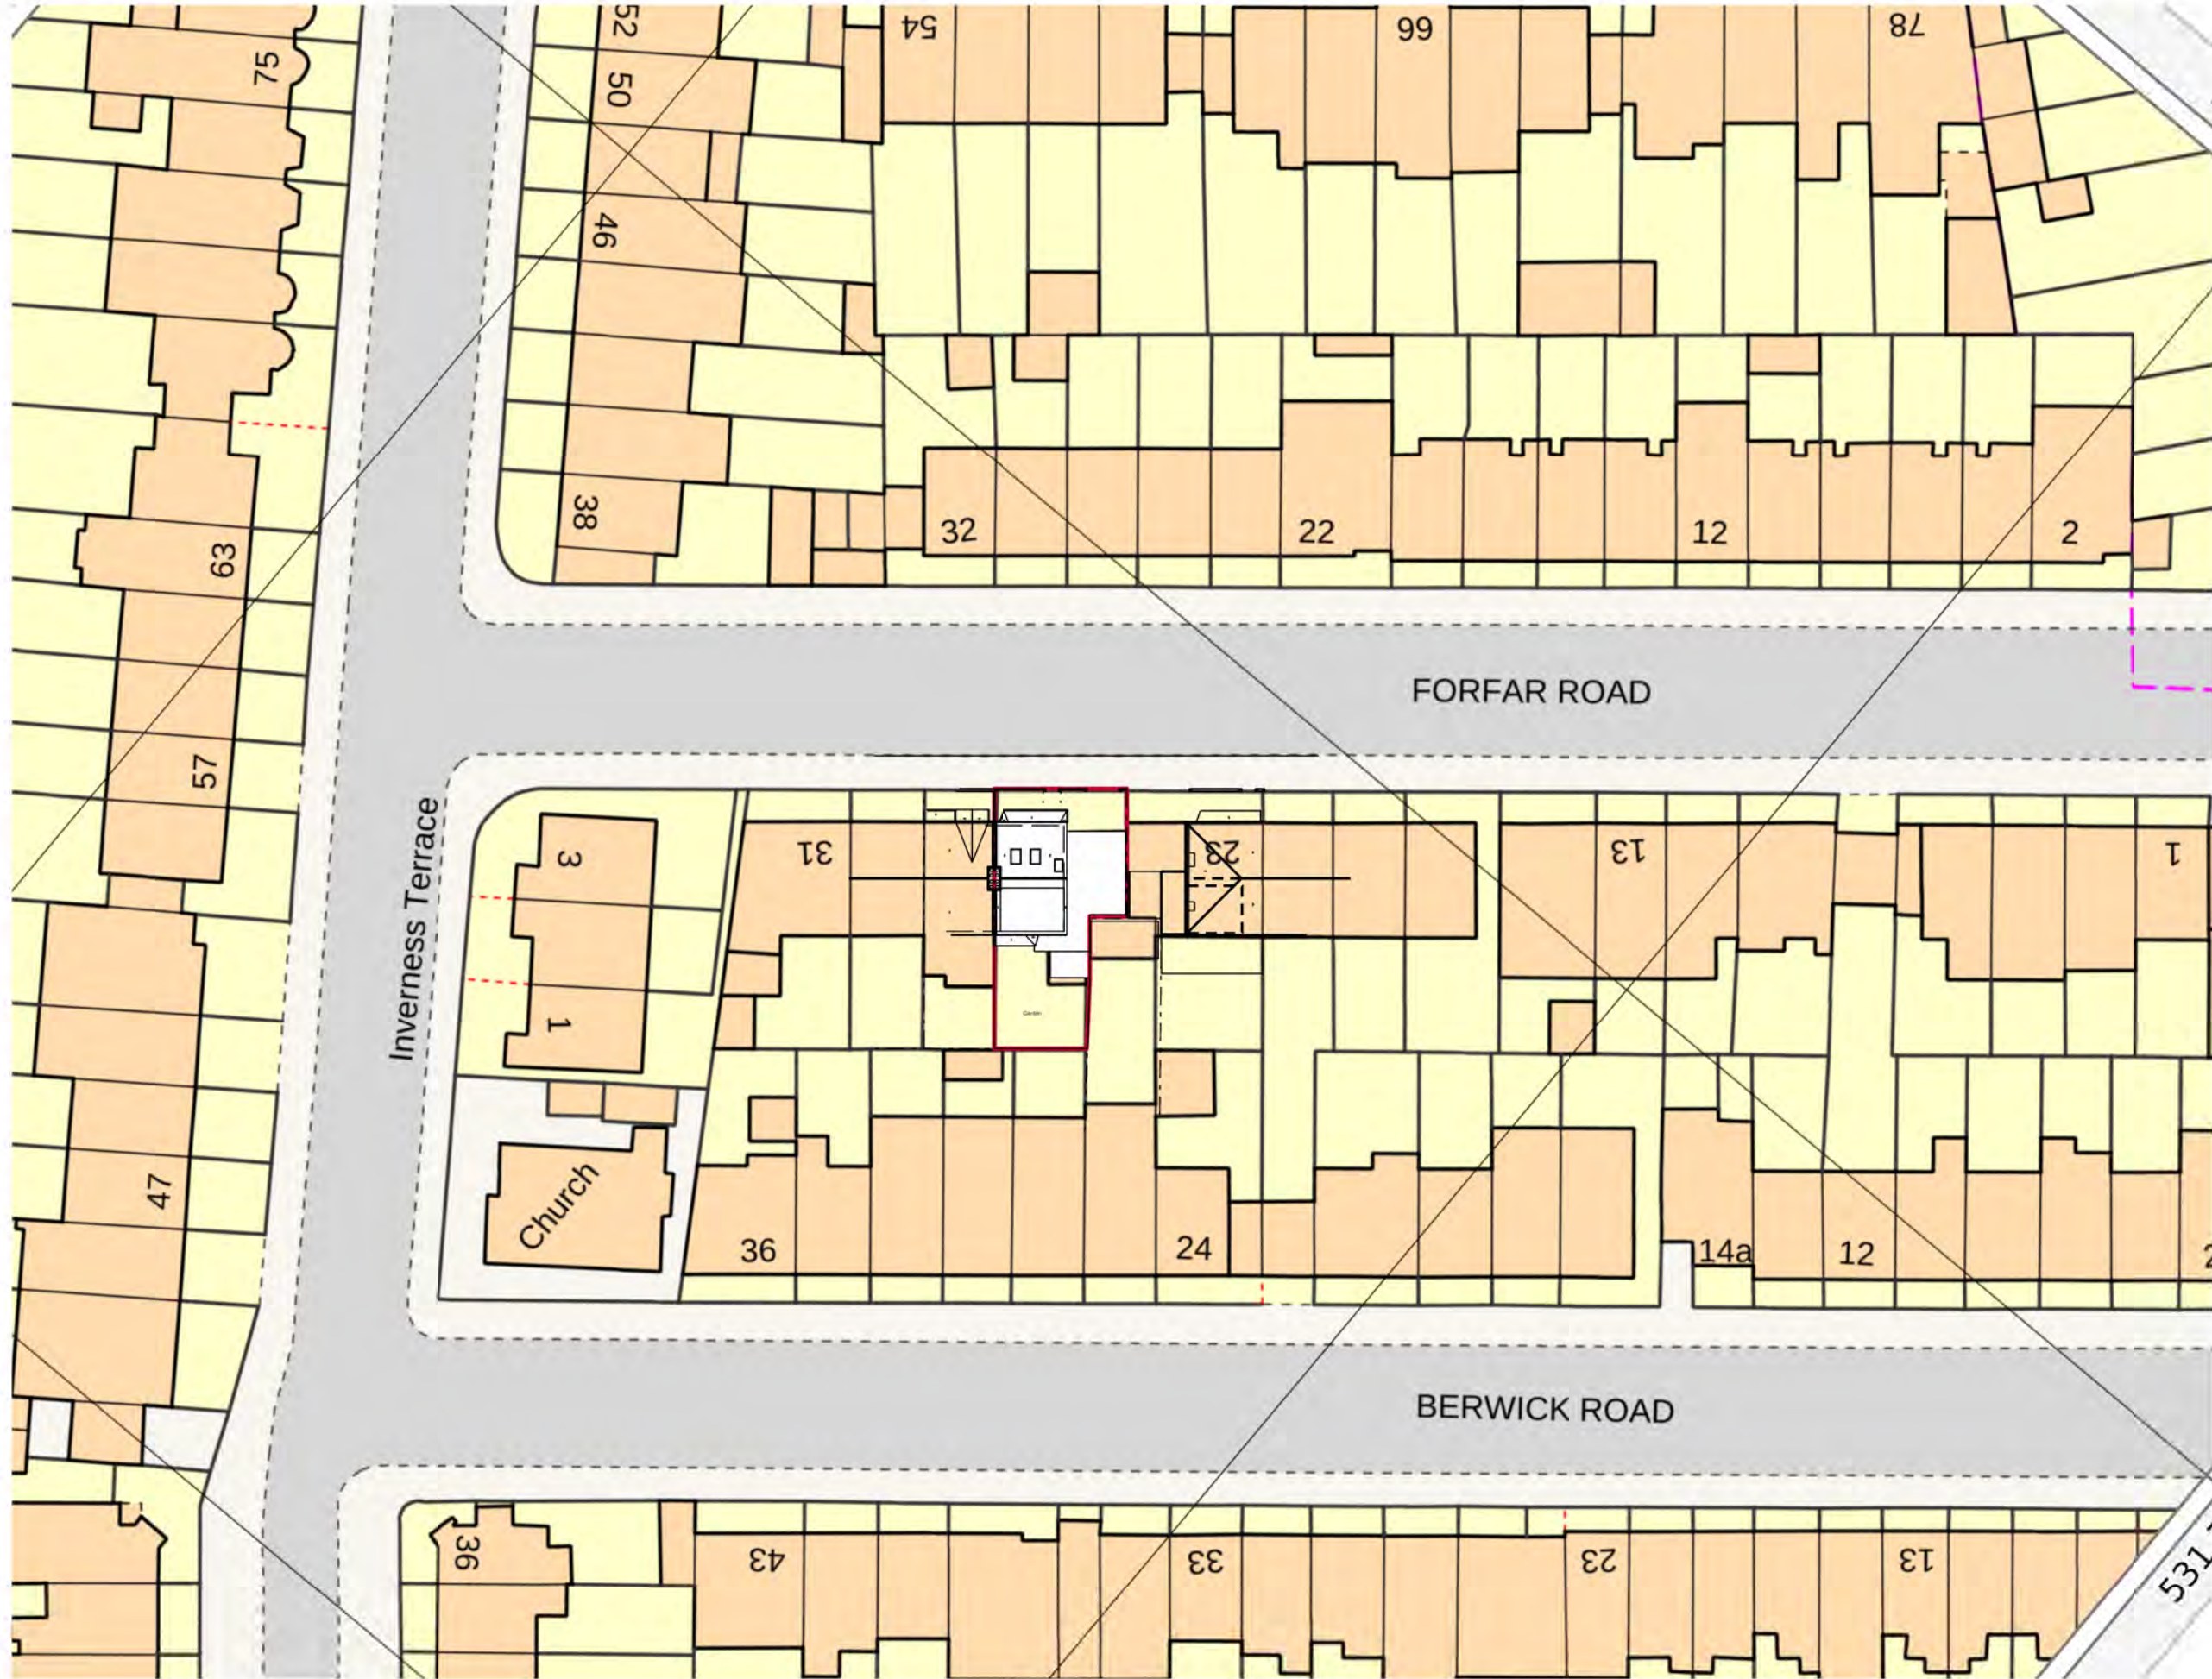

Proposed Site/Block Plan

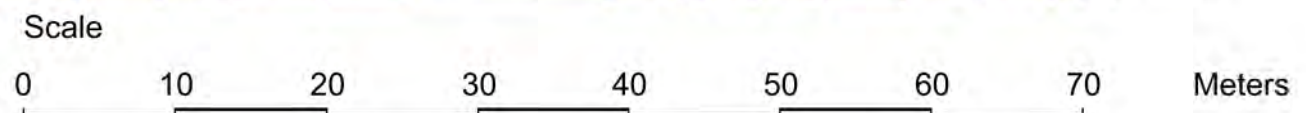

Issued for Planning	31.5.25	CM	
First client issue	17.5.25	CM	
Rev	Amendment	Date	Drawn
Key Plan			
Status			
PLANNING			
SyndicateWest Ltd Field View Cottage 69B Boxworth Road Epsworth CB23 4JQ Cambridgeshire a.enf@syndicatewest.co.uk www.syndicatewest.co.uk			
Client			
Adrian Botiz			
Project			
25 Forfar Road London N22 5QE			
Title			
Proposed Site/Block Plan			
Scale	Date	Drawn	
1:500@A3	16.5.25	CM	
Project No	Drawing No	Rev	
SW147	A_05_00_PD	1	