




boundary line

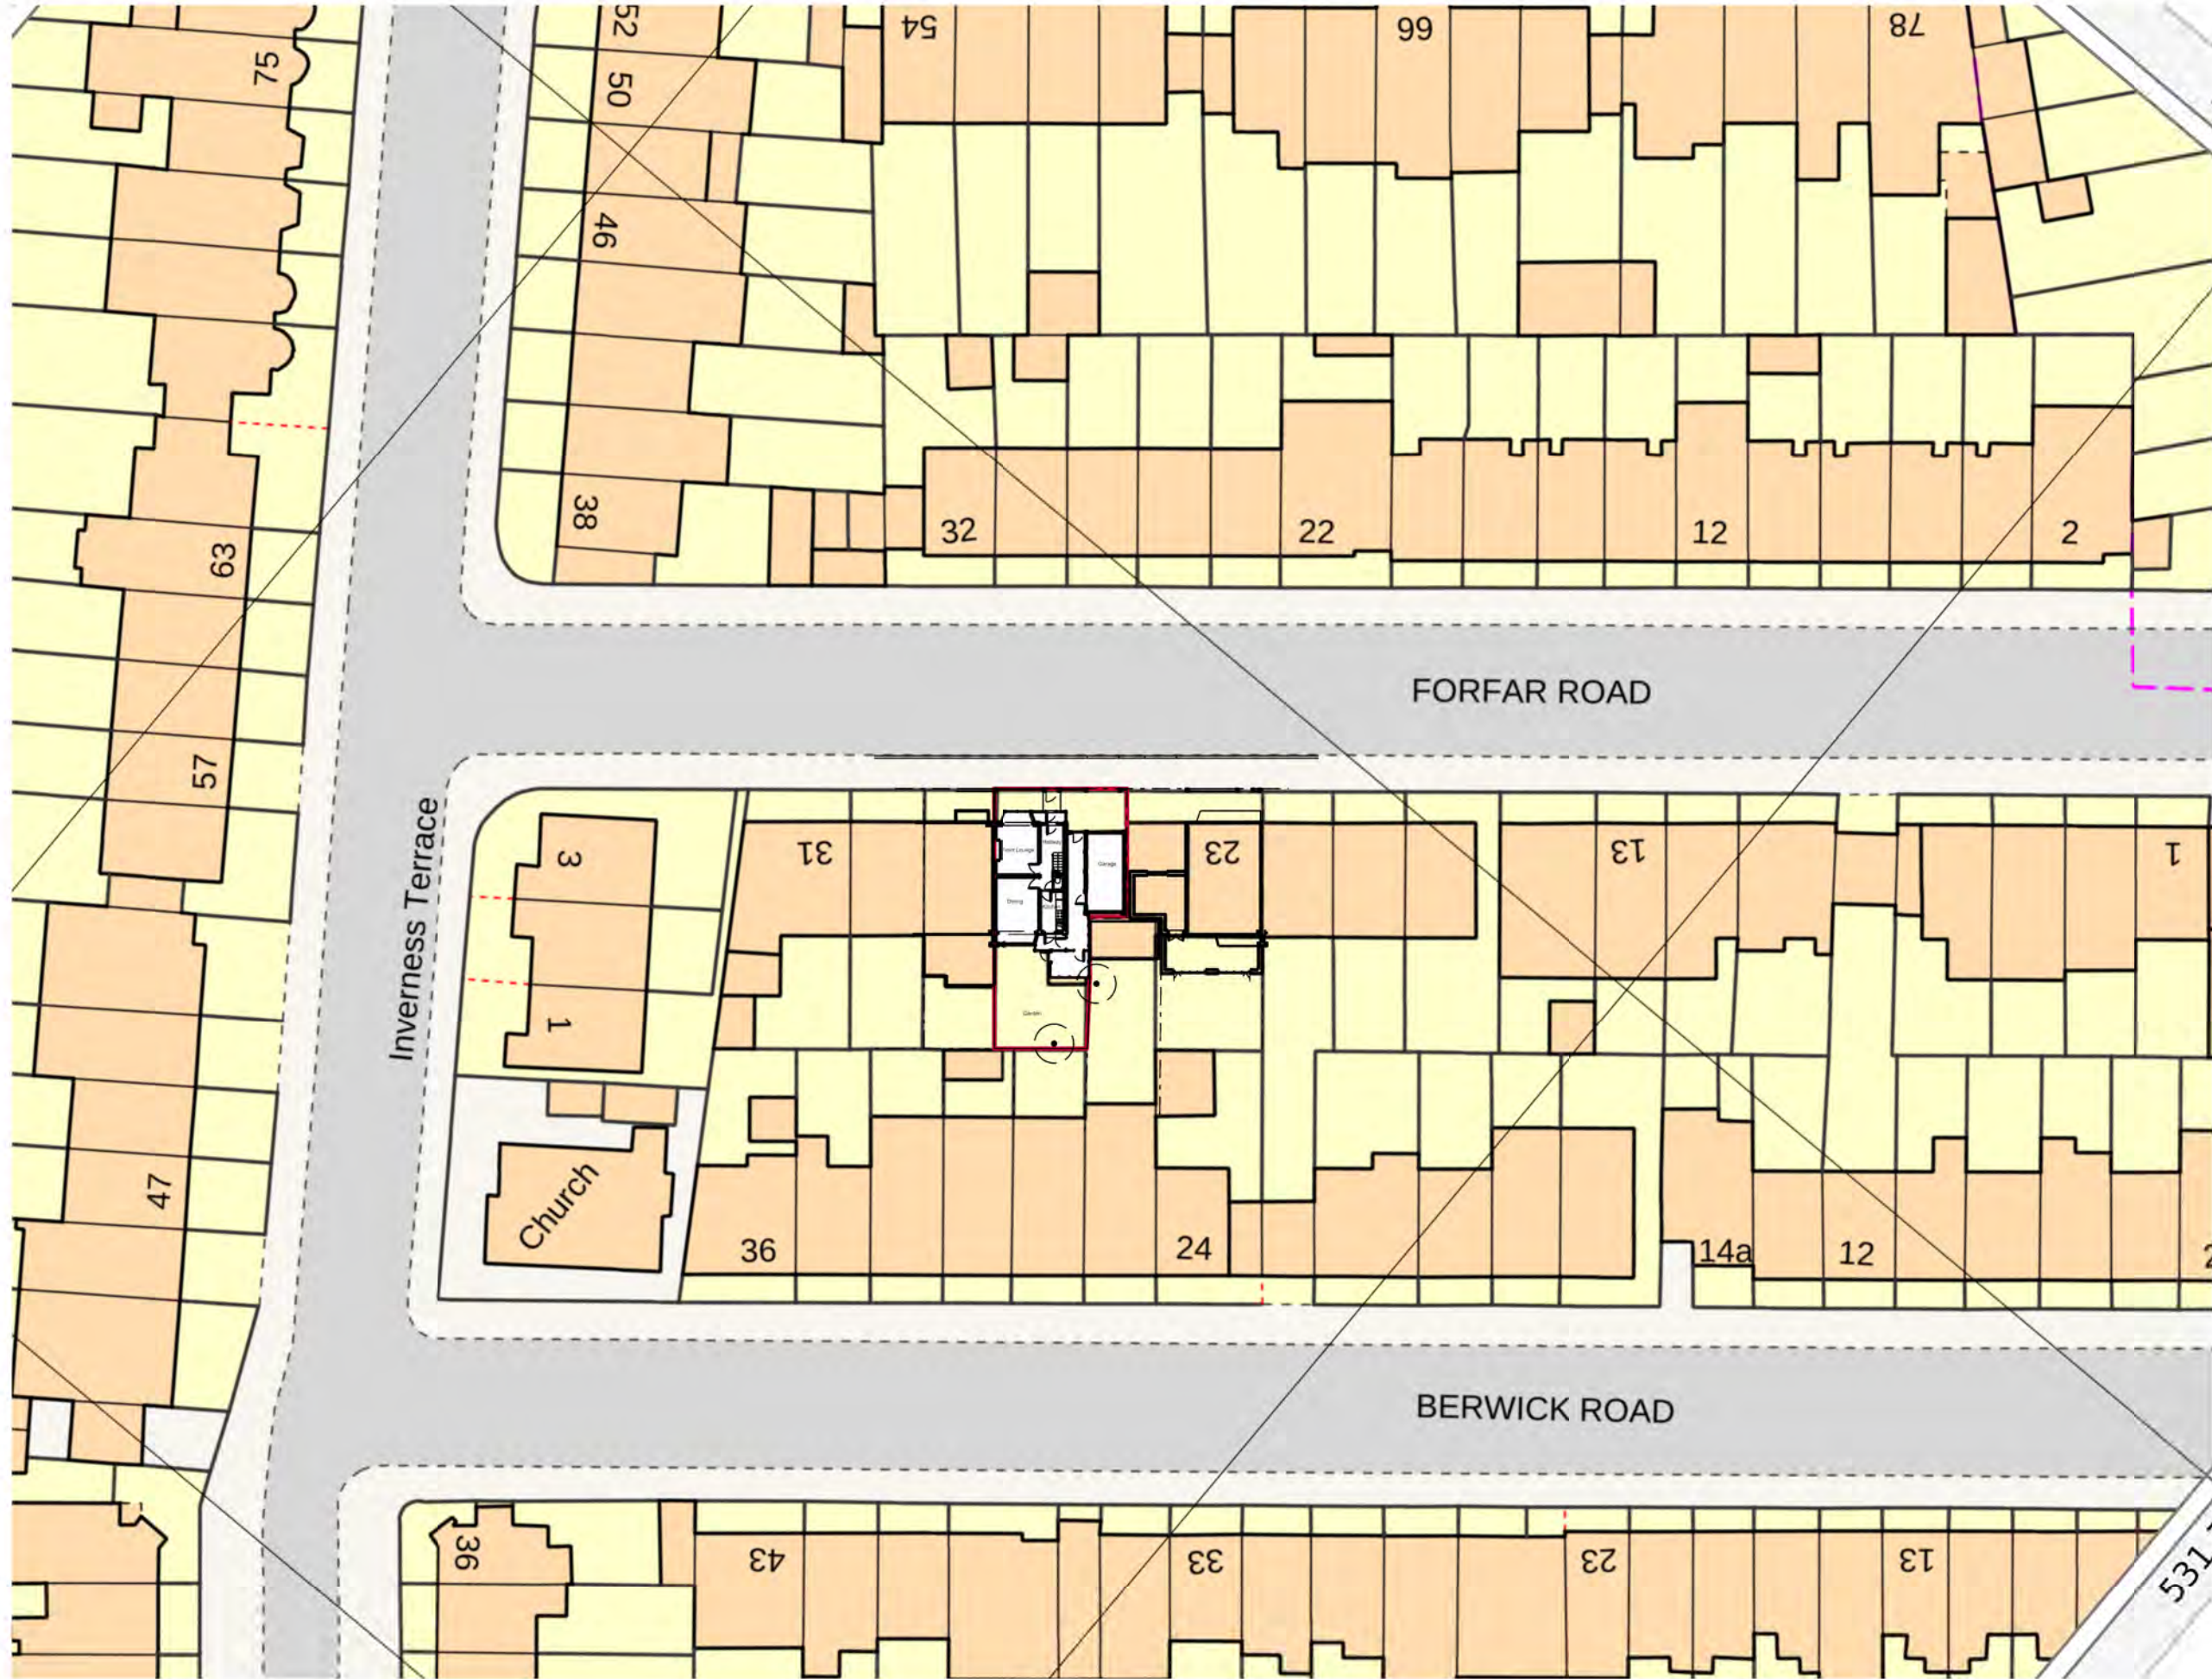

Scale

0 10 20 30 40 50 60 70 Meters

Existing Site/Block Plan

Rev	Amendment	Date	Drawn
1	First client issue	17.5.26	CM

PLANNING

SyndicateWest Ltd
Field View Cottage
69B Bowditch Road
Edworth CB22 4JQ
Cambridgeshire

a.enf@syndicatewest.co.uk
w:www.syndicatewest.co.uk

Client

Adrian Botiz

Project

25 Forfar Road
London N22 5QE

Title

Existing Site/Block Plan

Scale	Date	Drawn
1:500@A3	16.5.26	CM

Project No.	Drawing No.	Rev
SW147	A_00_00	1