





boundary line

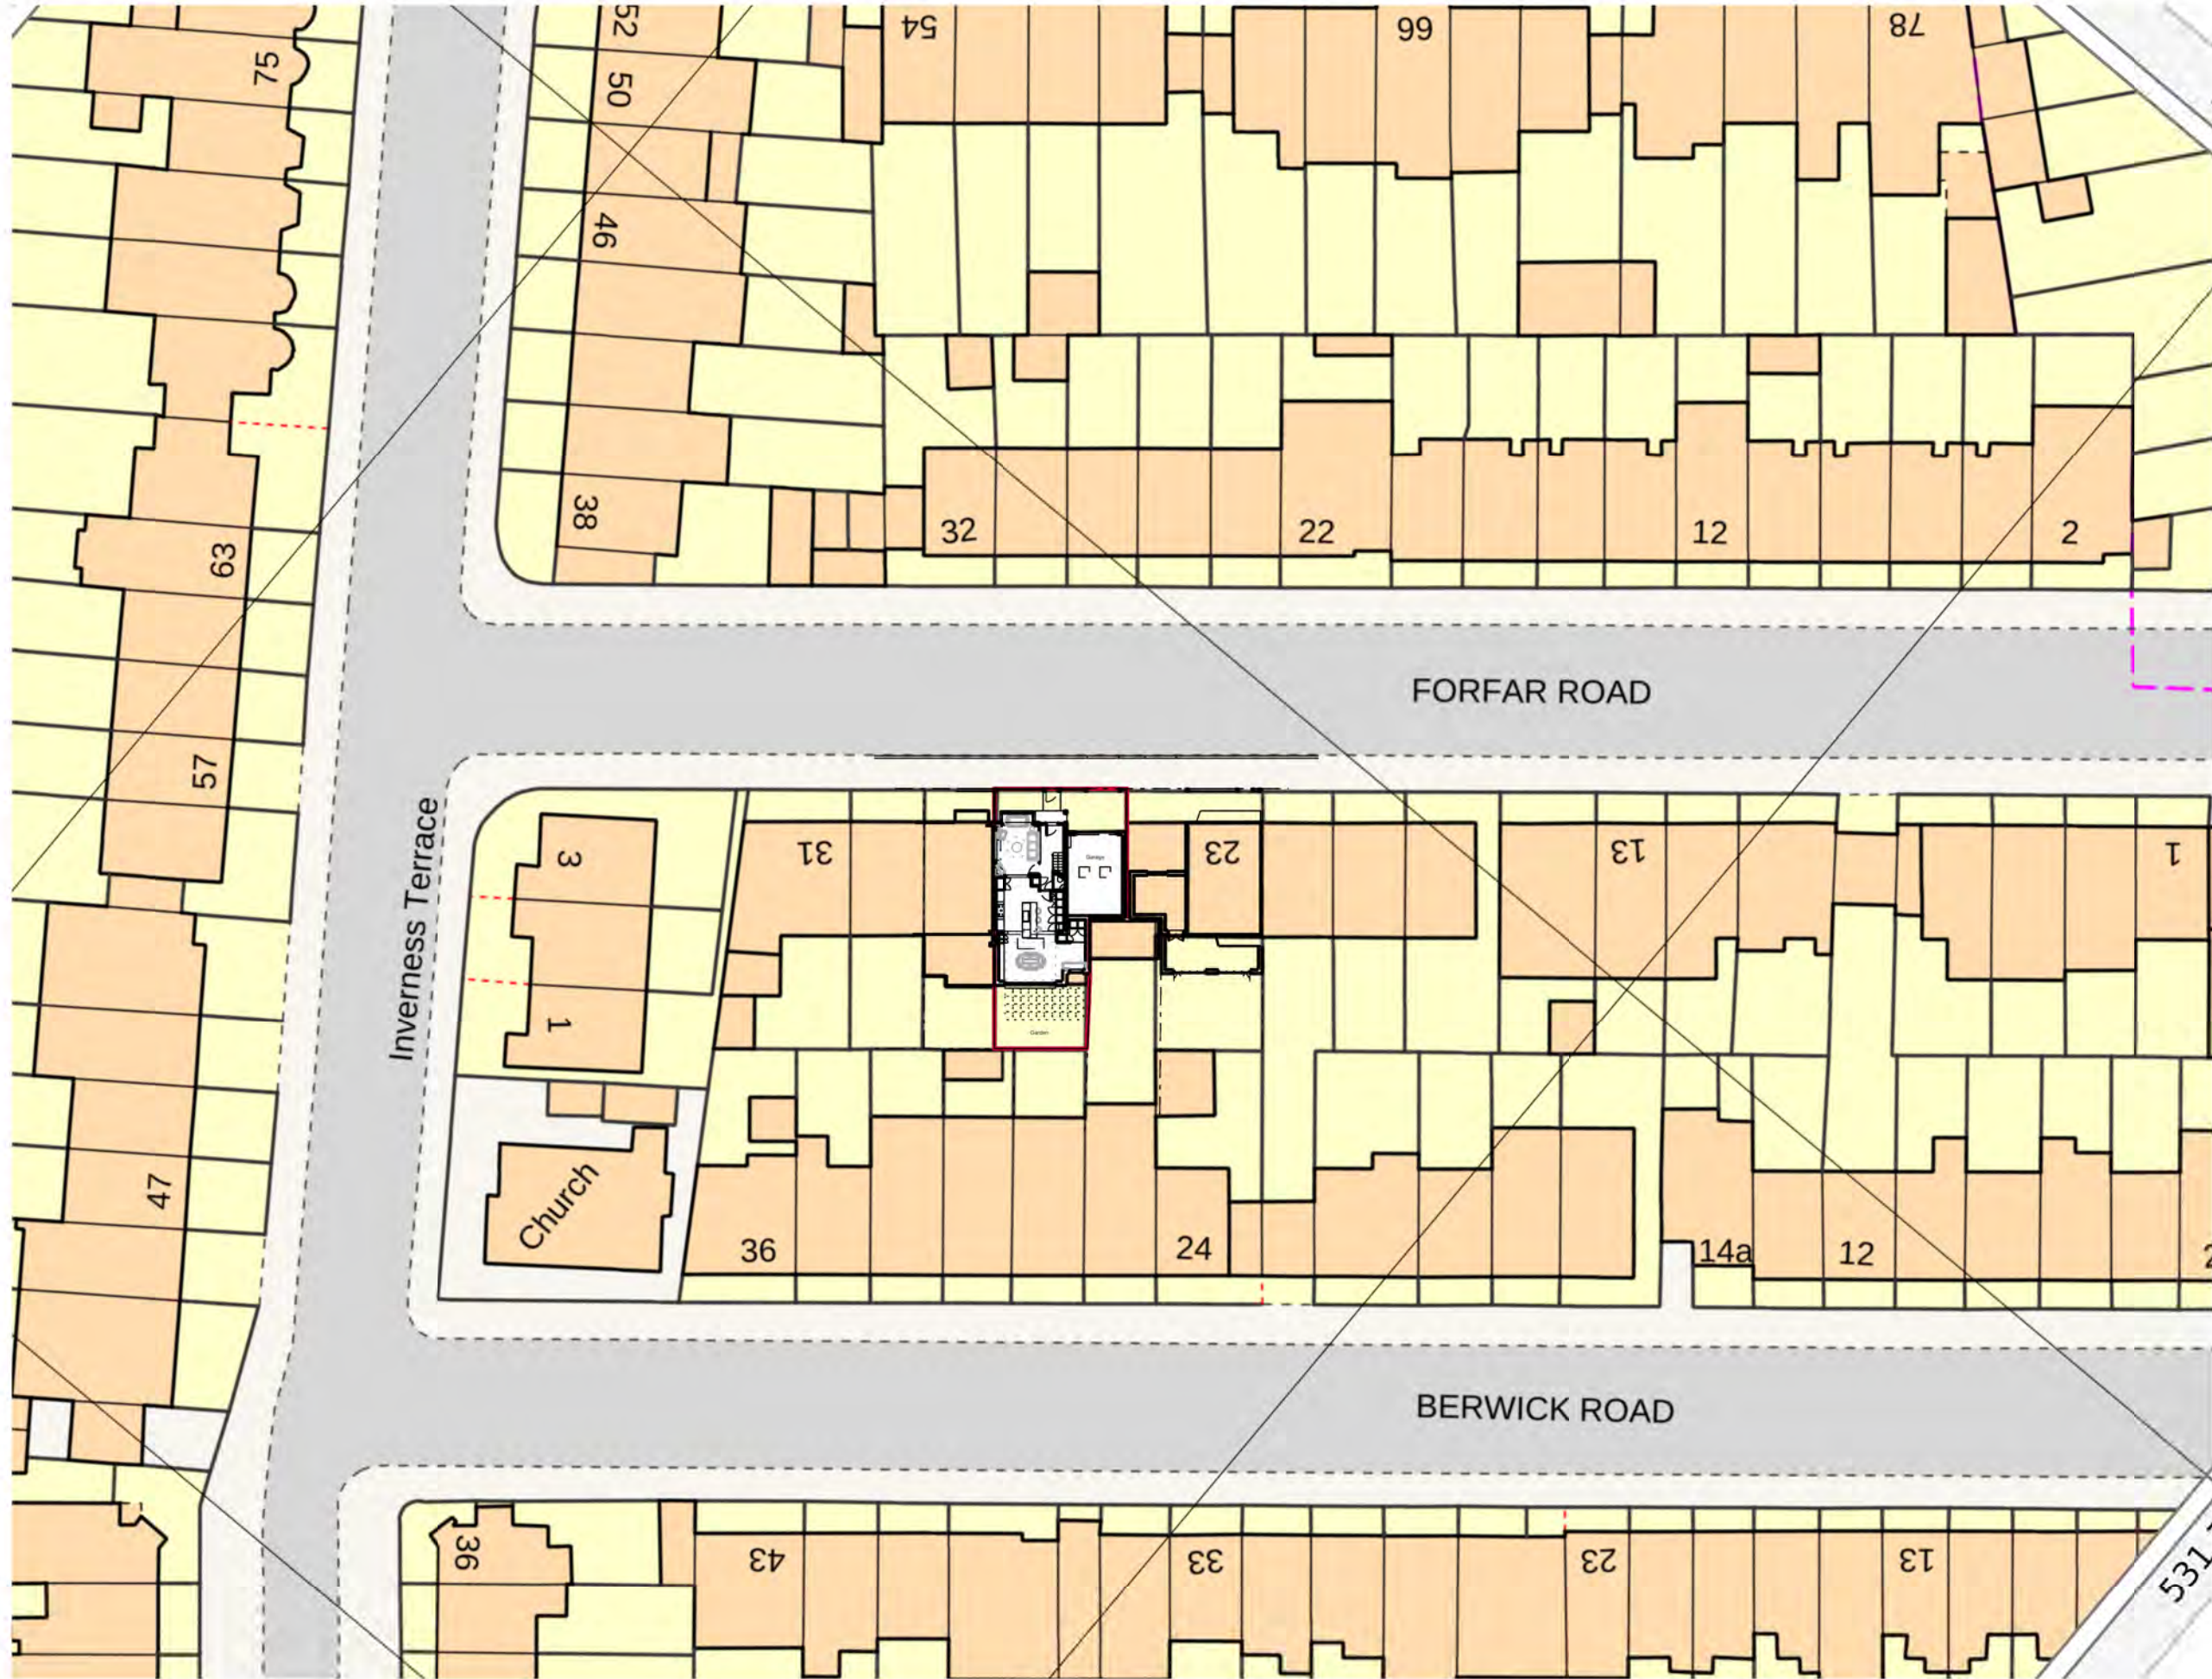

Proposed Site/Block Plan

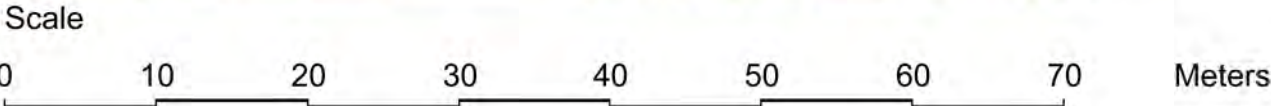

Issued for Planning	31.5.25	CM	
First client issue	17.5.25	CM	
Rev	Amendment	Date	Drawn
Key Plan			
Status			
PLANNING			
SyndicateWest Ltd Field View Cottage 69B Bowditch Road Epsom CB22 4JQ Cambridgeshire a.enf@syndicatemw.co.uk www.syndicatemw.co.uk			
Client			
Adrian Botiz			
Project			
25 Forfar Road London N22 5QE			
Title			
Proposed Site/Block Plan			
Scale	Date	Drawn	
1:500@A3	16.5.25	CM	
Project No.	Drawing No.	Rev	
SW147	A_05_00_PL	1	