



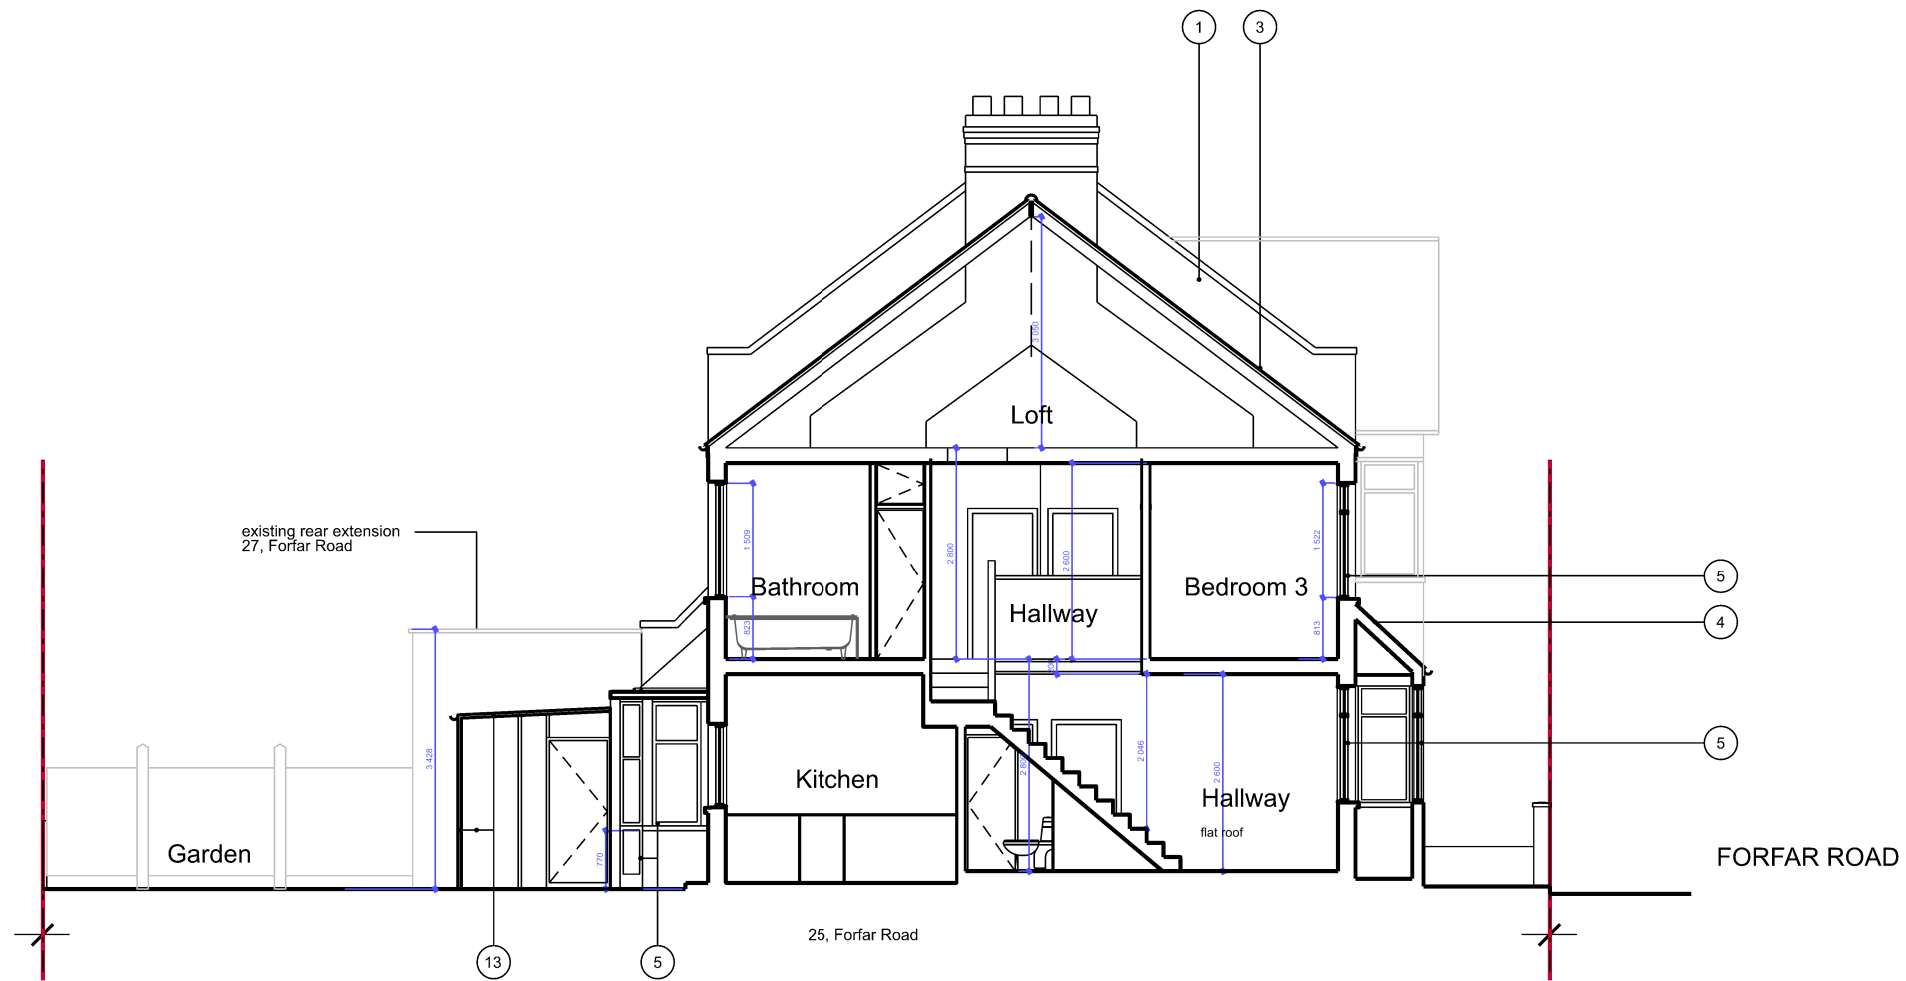

| KEY |                                           |
|-----|-------------------------------------------|
| 1   | Brick                                     |
| 2   | Render, painted white                     |
| 3   | Natural Slate roof tiles                  |
| 4   | Red clay roof tiles                       |
| 5   | White uPVC Windows & doors, double glazed |
| 6   | white steel canopy garage door            |
| 7   | Timber slatted door, painted white        |
| 8   | Metal garden gate, painted black          |
| 9   | black cast iron downpipes                 |
| 10  | black uPVC gutters & downpipes            |
| 11  | concrete garage posts & wall infills      |
| 12  | bitumen felted flat roof                  |
| 13  | polycarbonate roof and wall sheeting      |
| 14  |                                           |
| 15  |                                           |
| 16  |                                           |

Existing Section A-A

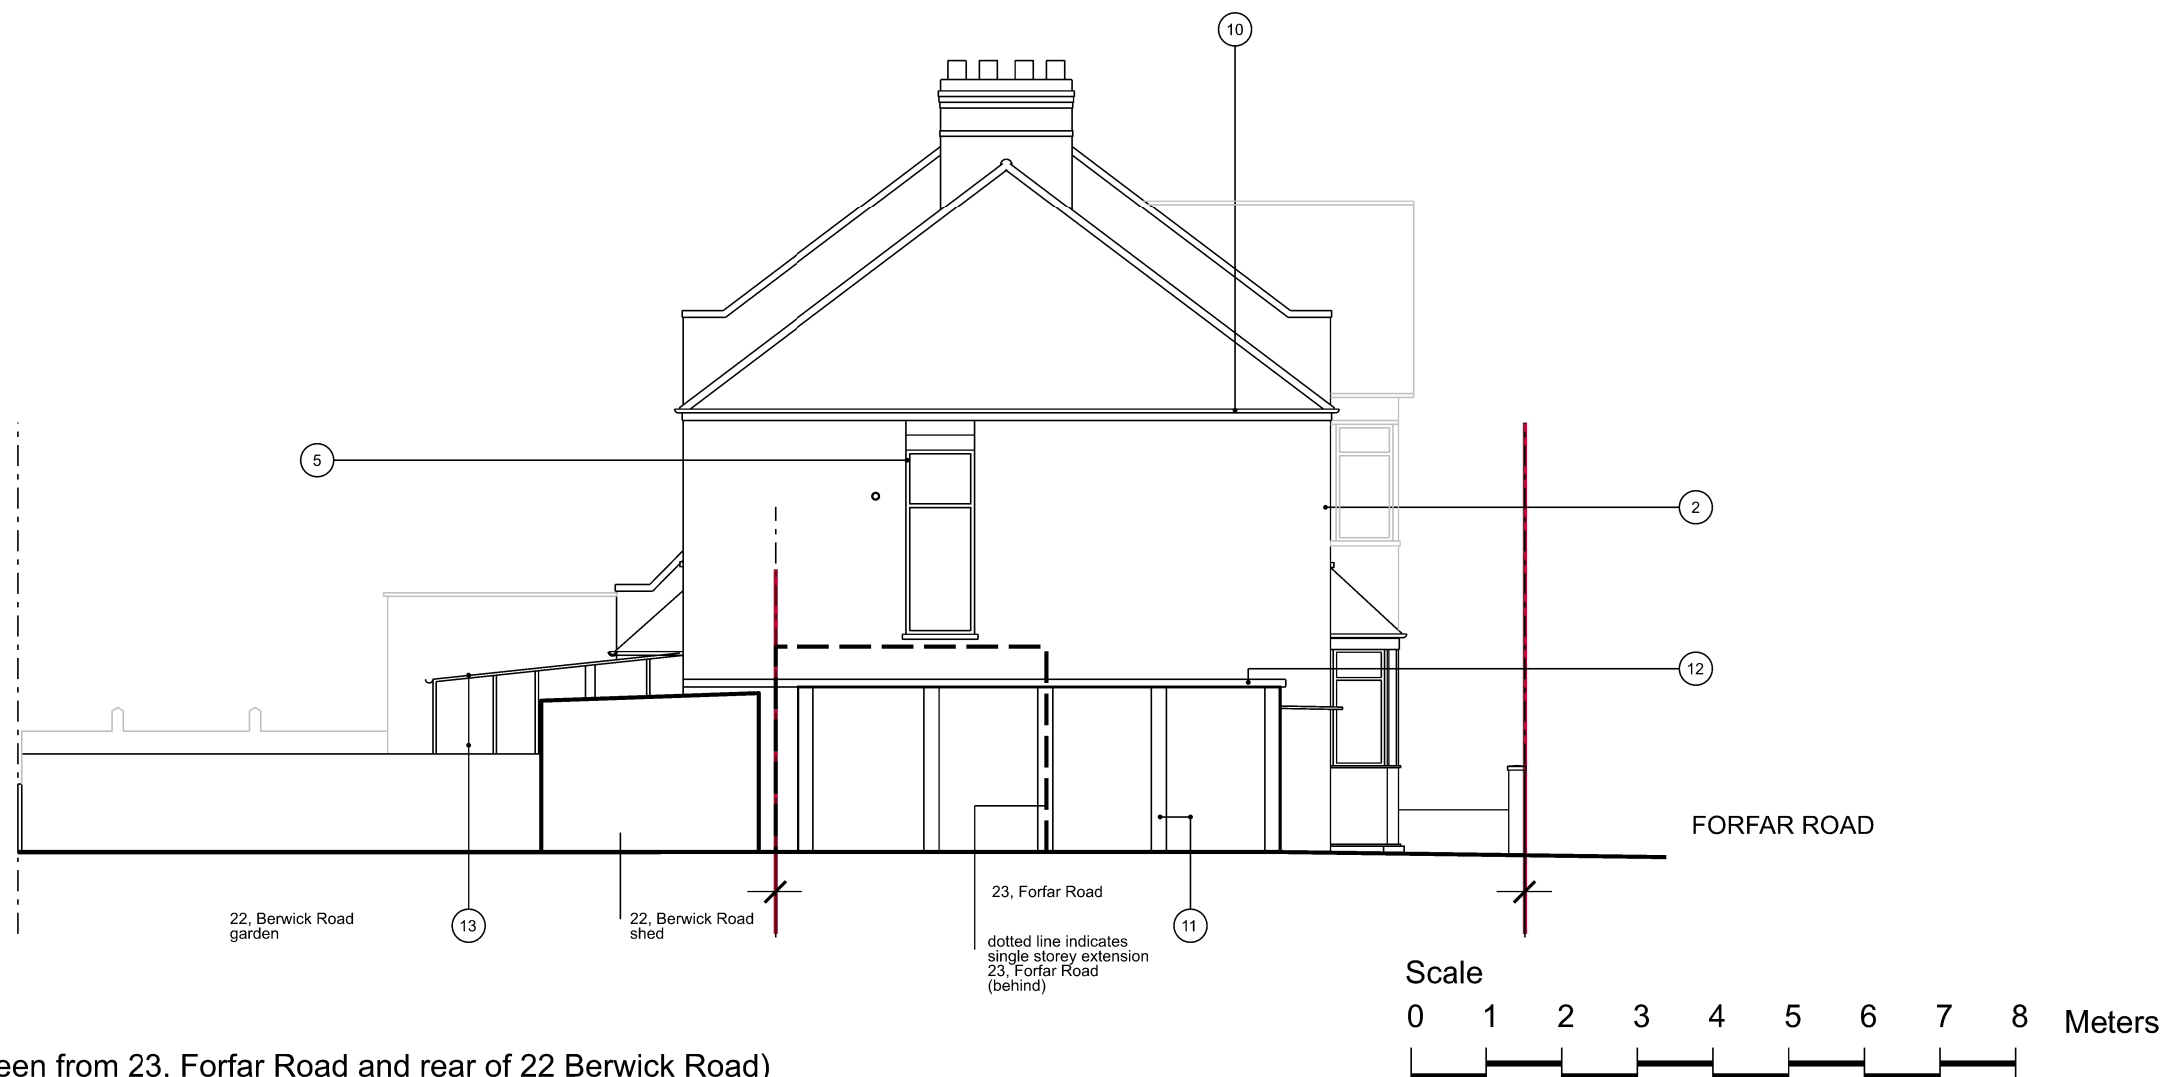

Existing Side Elevation (as seen from 23, Forfar Road and rear of 22 Berwick Road)

|   |             |         |       |
|---|-------------|---------|-------|
| / Issued for Planning   |             | 31.5.26 | CM    |
| / First client issue   |             | 17.5.26 | CM    |
| Rev   | Amendment   | Date    | Drawn |
| Key Plan   |             |         |       |
|   |             |         |       |
| Status   |             |         |       |
| PLANNING   |             |         |       |
| SyndicateWest Ltd<br>Field View Cottage<br>688 Boxworth Road<br>Elsworth CB23 4JQ<br>Cambridgeshire<br>e: info@syndicatewest.co.uk<br>w: www.syndicatewest.co.uk |             |         |       |
| Client   |             |         |       |
| Adrian Botiz   |             |         |       |
| Project   |             |         |       |
| 25 Forfar Road<br>London N22 5QE   |             |         |       |
| Title   |             |         |       |
| Existing Section A-A &<br>Existing Side Elevation<br>(as seen from 23, Forfar Road)                                                                              |             |         |       |
| Scale   | Date        |         | Drawn |
| 1:100@A3   | 16.5.26     |         | CM    |
| Project No.   | Drawing No. | Rev     |       |
| SW147   | A_00_05     | /       |       |