




boundary line



Scale

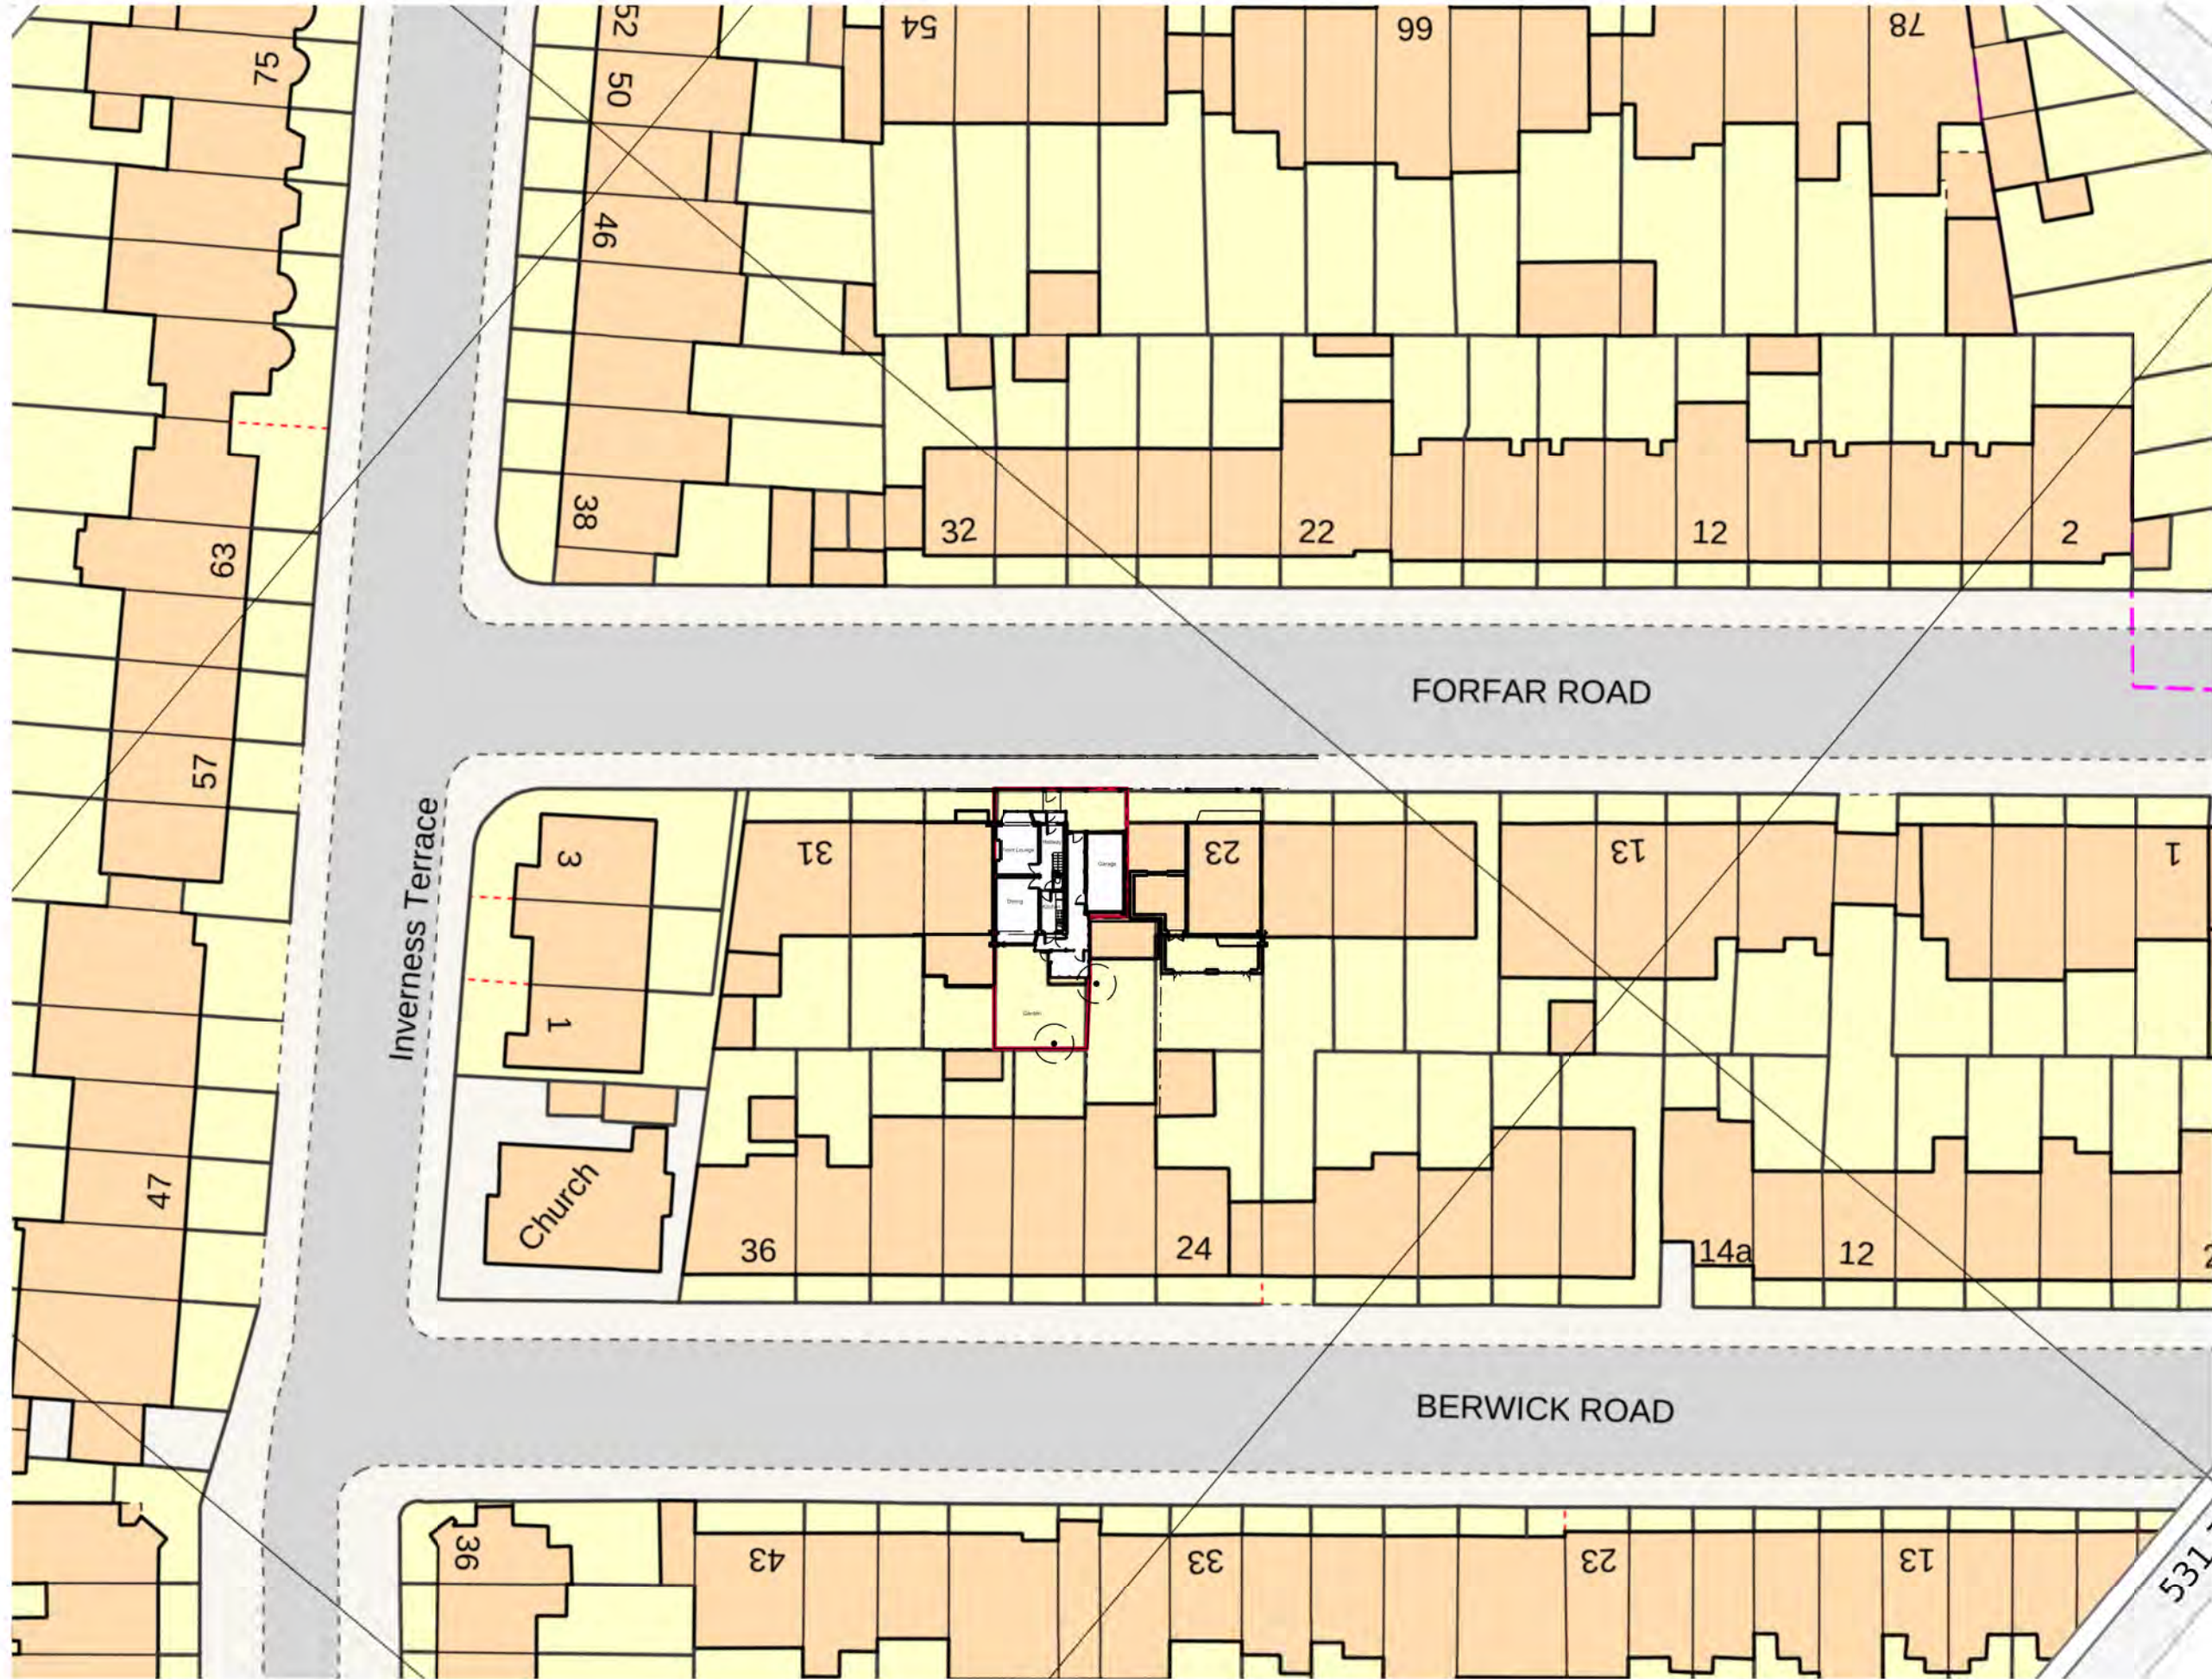

Meters

Existing Site/Block Plan

Rev	Amendment	Date	Drawn
1	First client issue	17.5.26	CM
Key Plan			

PLANNING

SyndicateWest Ltd
Field View Cottage
69B Bowditch Road
Epsworth CB23 4JQ
Cambridgeshire

a.enk@syndicatemwest.co.uk
w:www.syndicatemwest.co.uk

Client

Adrian Botiz

Project

25 Forfar Road
London N22 5QE

Title

Existing Site/Block Plan

Scale	Date	Drawn
1:500@A3	16.5.26	CM
Project No	Drawing No	Rev
SW147	A_00_00	1