
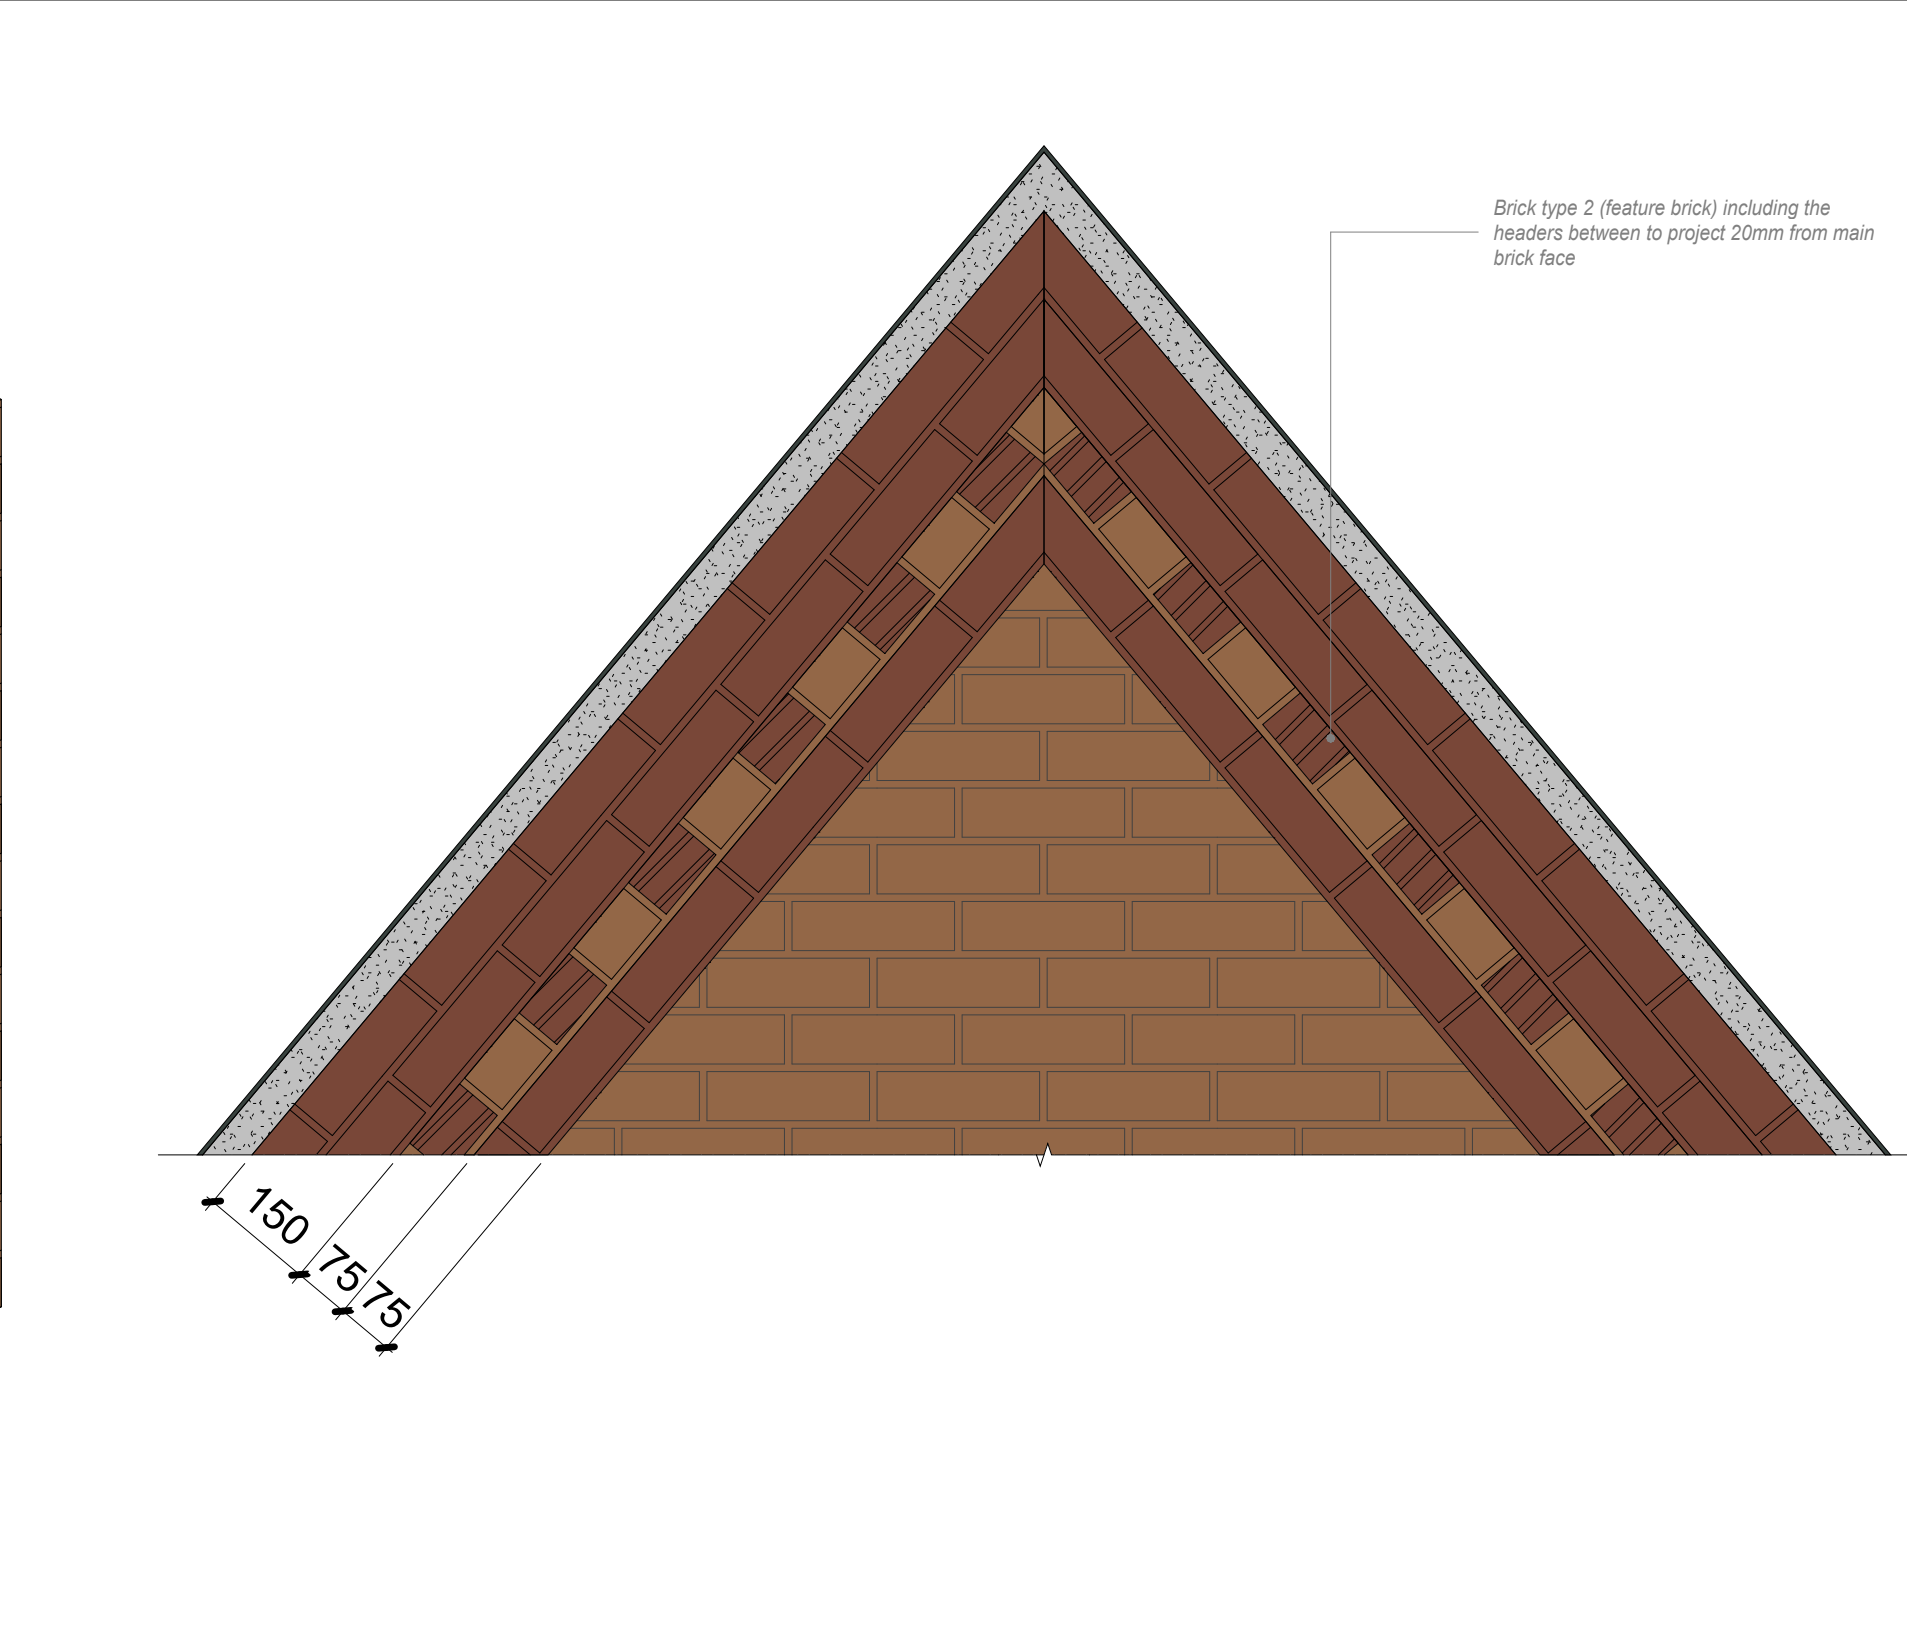



Staggered Extruded Brick Detail - Isometric Corner View

[illegible]


Dental Brick Course Detail - Typical Elevation

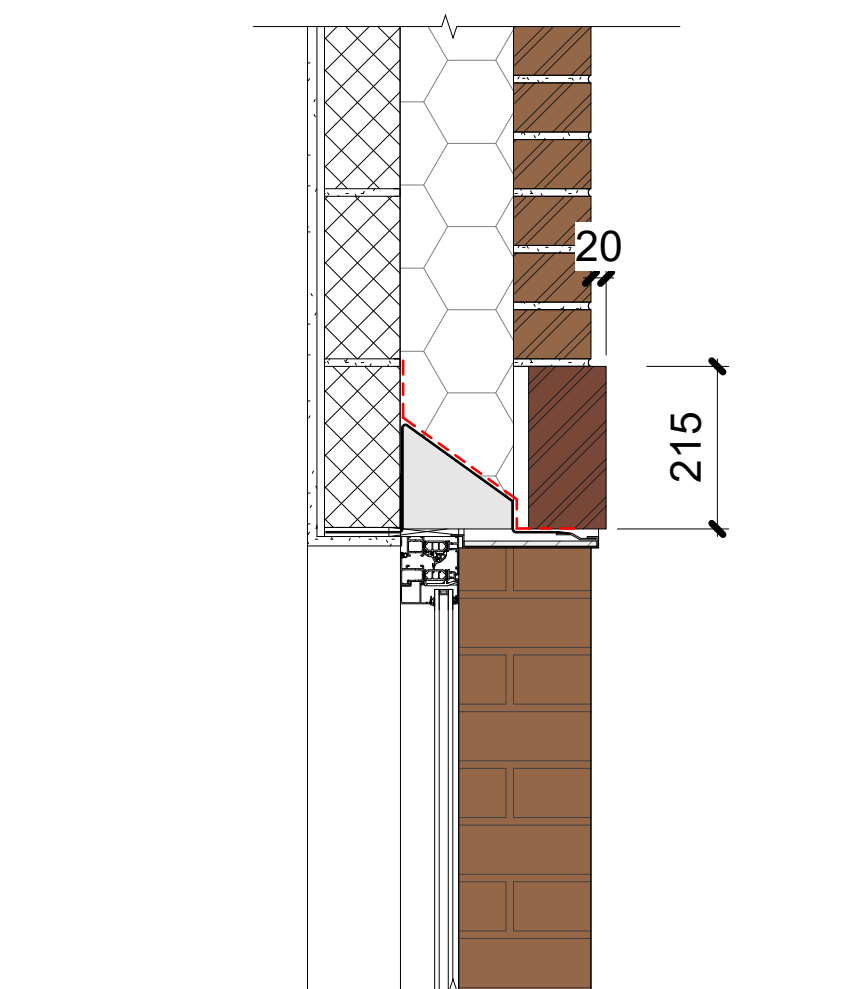

Flat Gauge Arch - Section

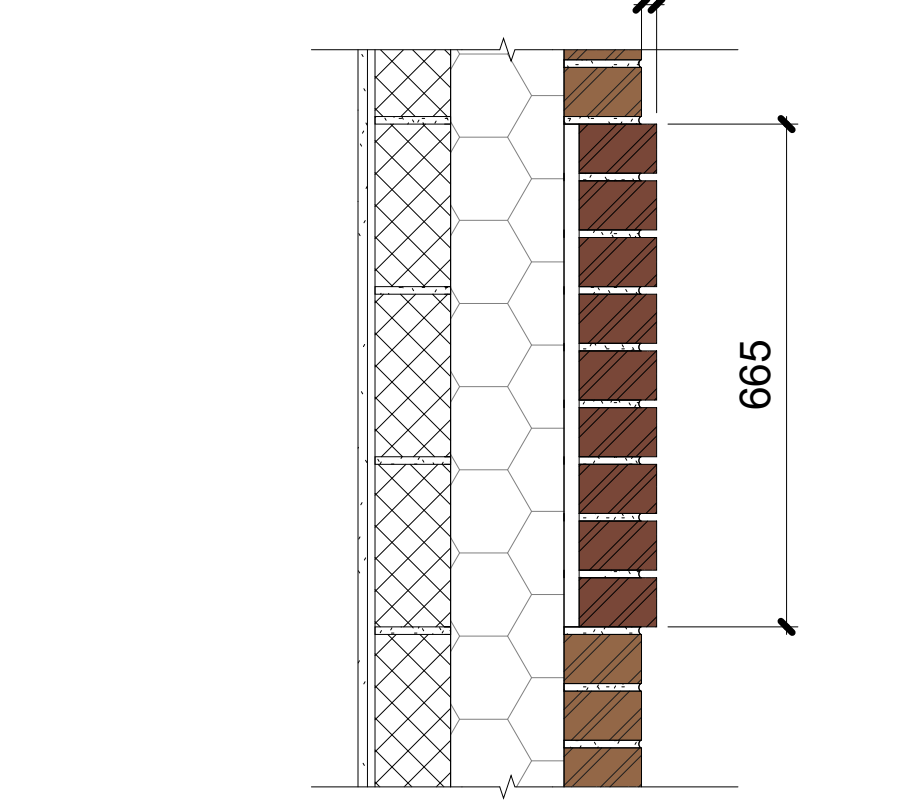

*Decorative Brick
Gable Detail - Section*

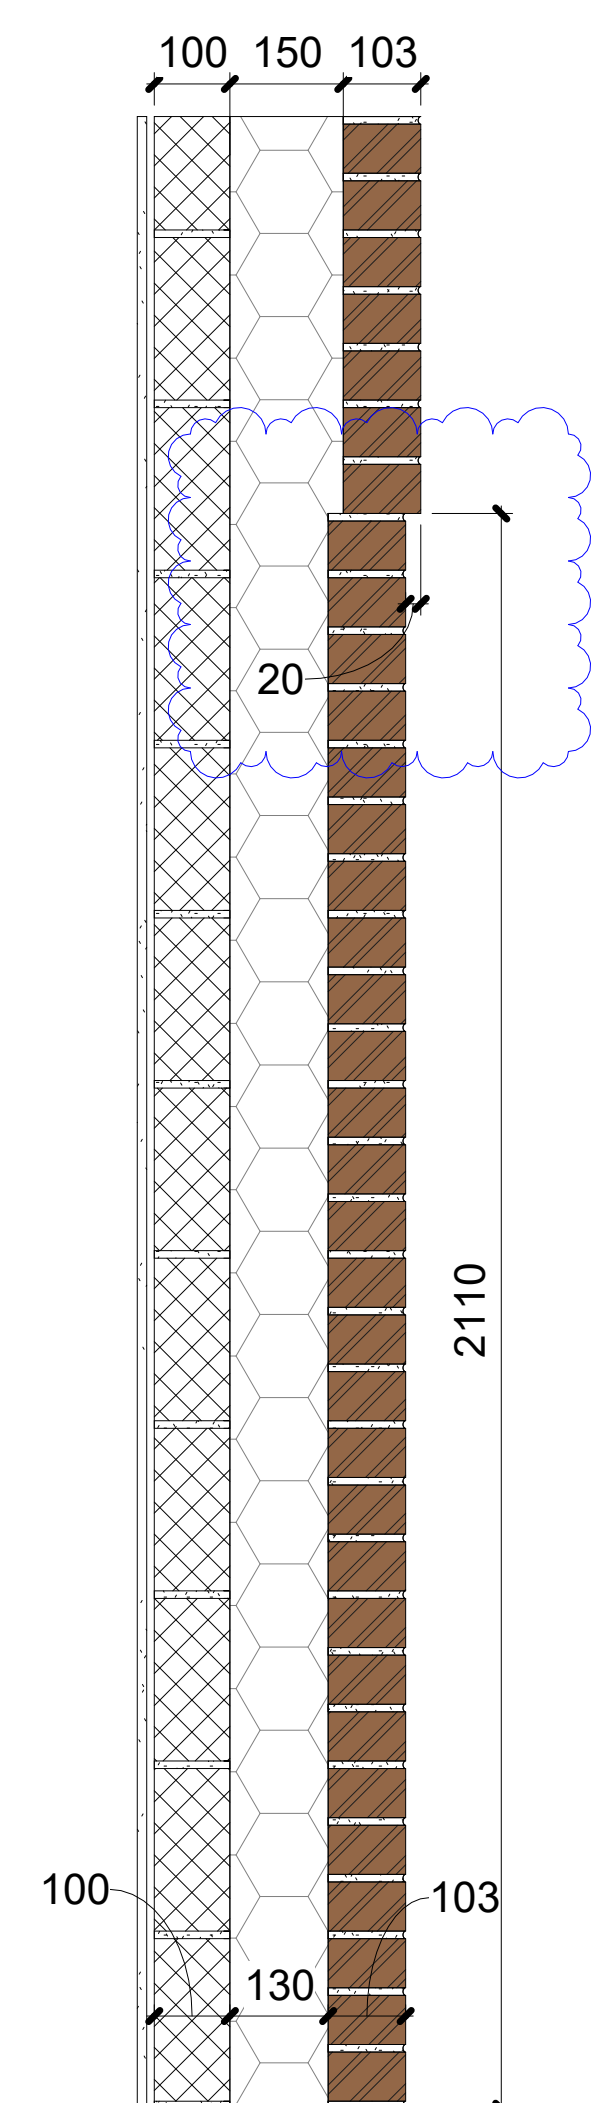

Brick Recess Panel - Section

A	Brick details updated to show both a 20mm projection & 20mm recess as per Contractor comments. Brick type key also added to drawing	JA	06.05.26
REV	DESCRIPTION	BY	DATE



RM Design Group
Unit 16 Eskrick Business Park
York
North Yorkshire
YO19 6FD

www.rmdesigngroup.co.uk
info@rmdesigngroup.co.uk
 01904 233 539

NOTE:
 DO NOT SCALE. USE FIGURED DIMENSIONS ONLY.

THIS DRAWING IS TO BE READ IN CONJUNCTION WITH ALL RELATED DESIGN TEAM
 AND SUB-CONSULTANT INFORMATION AND DOES NOT RELIEVE ANY PARTY OF
 COMPLIANCE WITH ANY APPLICABLE CODE OF LAW WHICH MAY HAVE PRECEDENCE OVER
 THIS DRAWING.

ALL DIMENSIONS TO BE VERIFIED ON SITE PRIOR TO THE COMMENCEMENT OF ANY
 WORK AND THE PRODUCTION OF ANY SHOP DRAWINGS. ALL DISCREPANCIES TO BE
 REPORTED TO RM DESIGN GROUP.

THIS DRAWING IS COPYRIGHT © OF RM DESIGN GROUP LIMITED.

CLIENT			
Highgate Care Ltd			
PROJECT			
New Build 50 Bed Care Home and 9 Unit Block of Flats at: 1 View Road / 103 - 107 North Hill, Highgate N6 4DP			
DRAWING TITLE			
Brick Detailing - 1-10 Details			
DRAWING STATUS			
PLANNING			
SCALE AT A1: 1 : 10	DATE: 20.04.26	DRAWN: JA	CHECKED: RM
PROJECT NO: D01-02	DRAWING NO.: 412	REVISION: A	