




Elevation A-A - Realistic

1 : 100

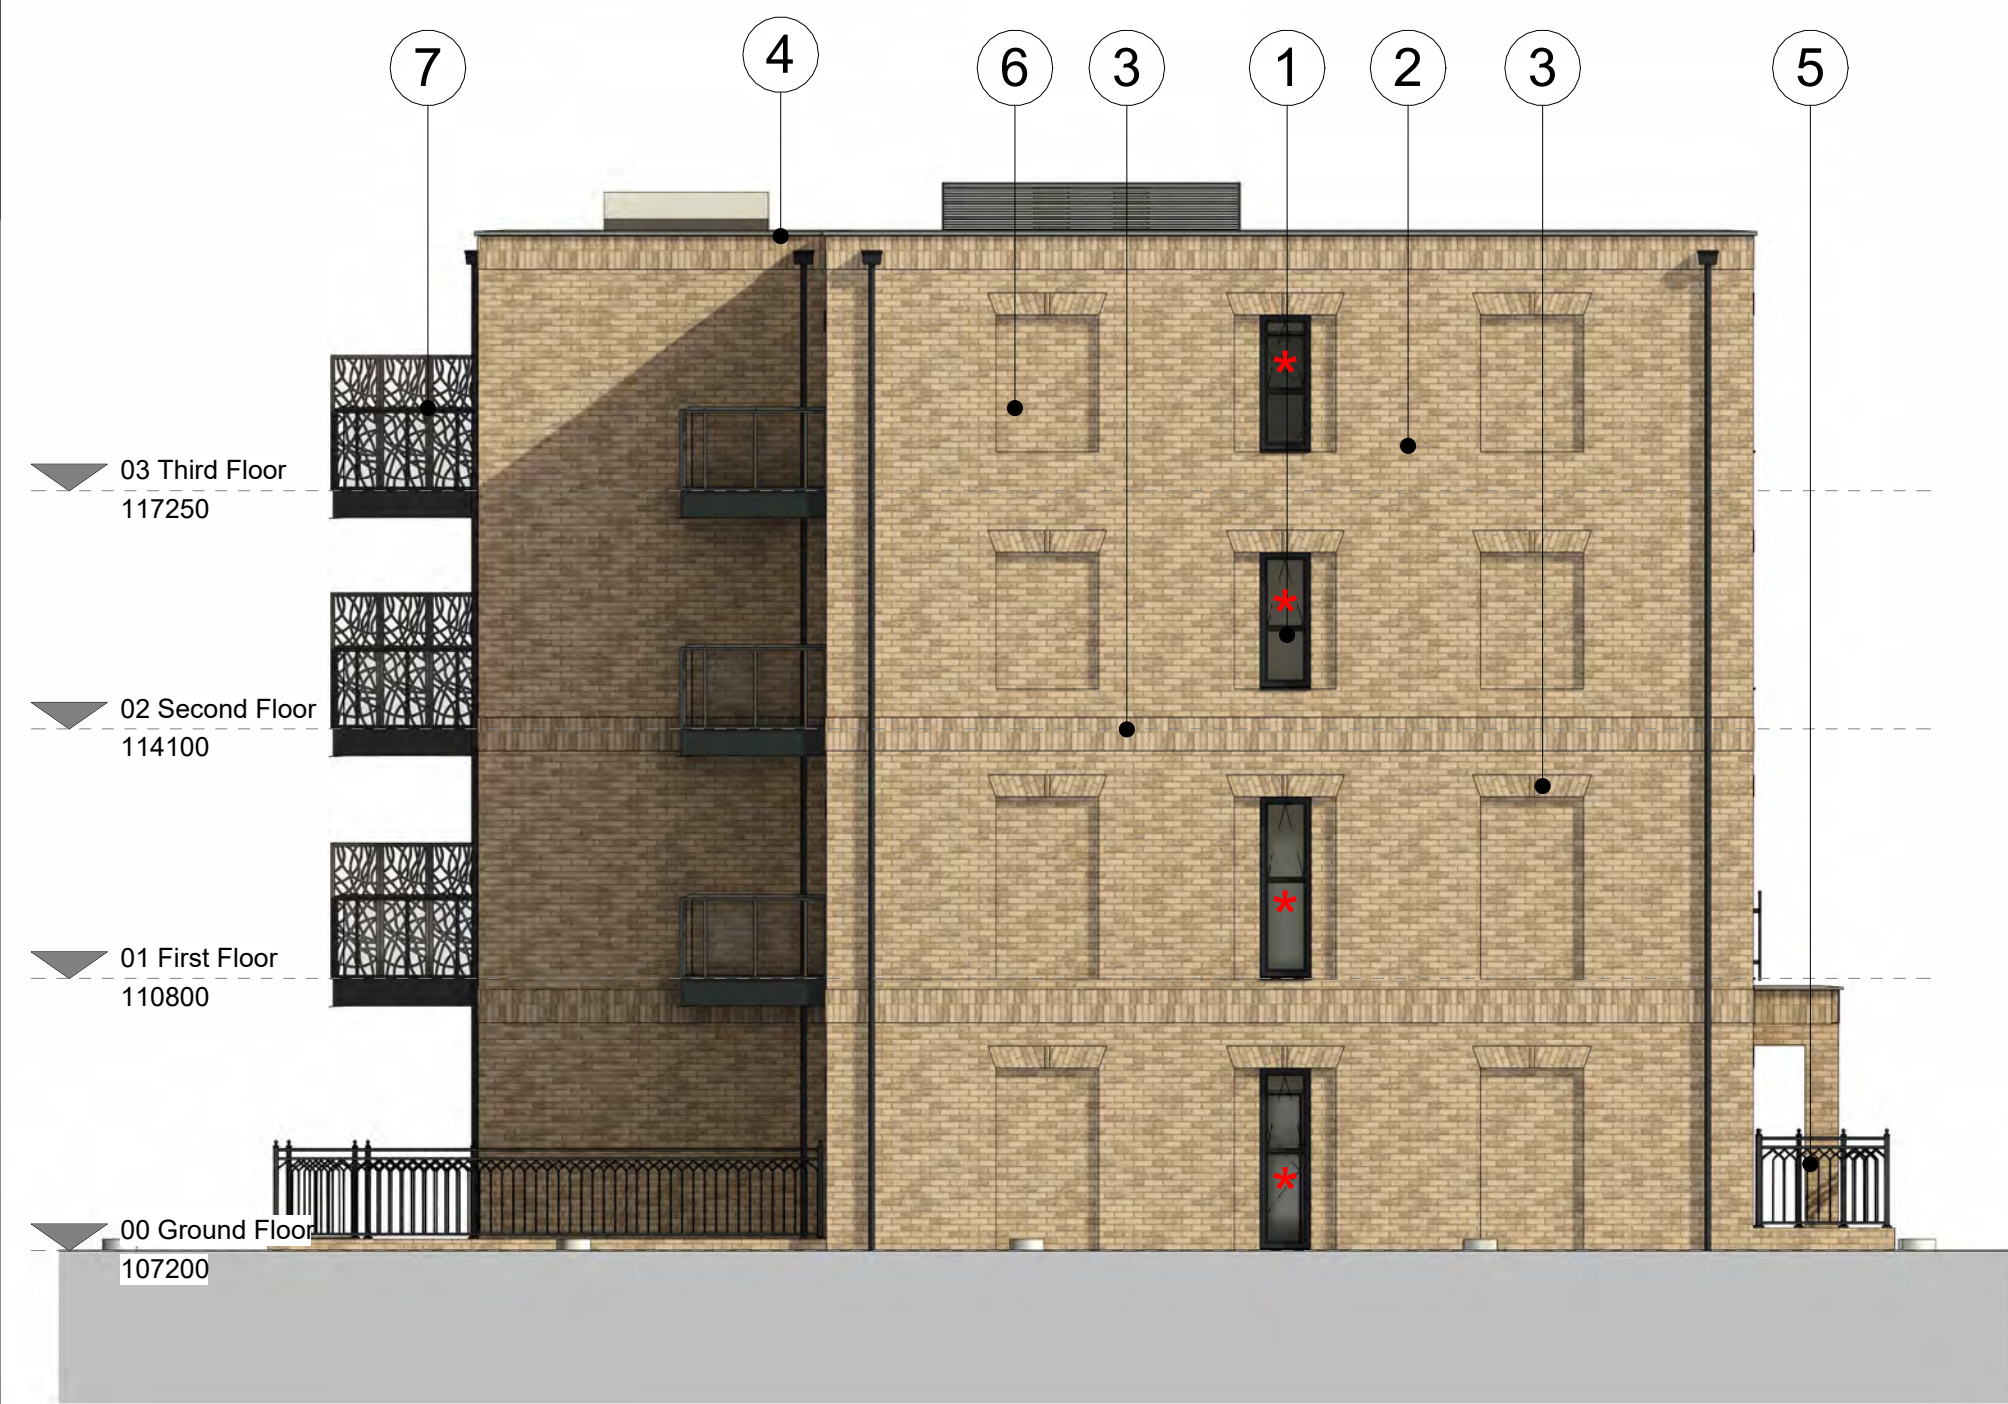

Elevation B-B - Realistic

1 : 100



Elevation C-C - Realistic

1 : 100




Elevation D-D - Realistic

1 : 100

* De-notes Obscure / Opaque Windows


* De-notes Fake / Dummy Windows

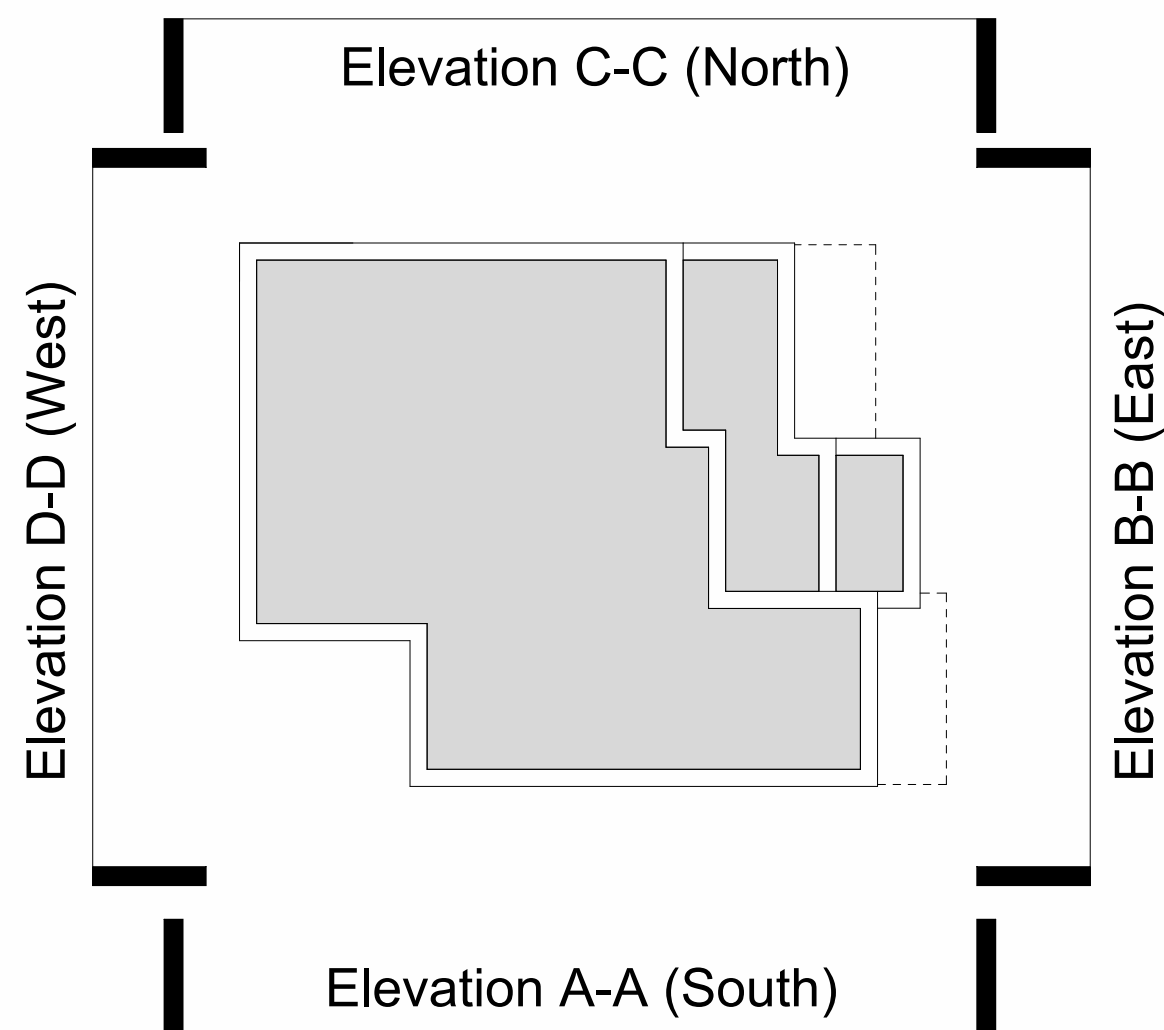

Key Plan

1 : 200

Materials Schedule (North Hill Apartments):

 

1. Aluminium Double Glazed Windows & Doors, Colour Anthracite (RAL 7016)




2. Primary Buff Brick - Forterra Belgravia Gault Blend




3. Brick Detailing & Flat Gauge Arches (North Hill) - Forterra Belgravia Gault Blend




4. Profiled Metal Copping, Colour - Grey

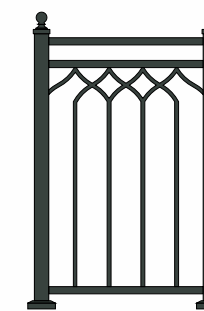

5. Georgian Style Decorative Aluminium Railings - Colour Anthracite

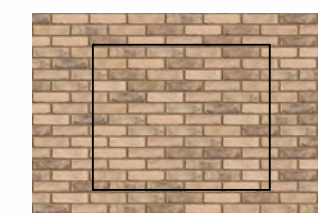


6. Brick Recess Feature - Utilised to Replicate False Windows or Break-up Elevation

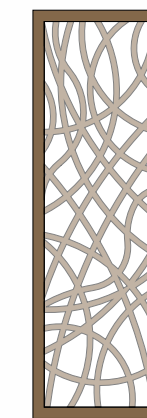


7. Terrace Privacy Screen Panel - Colour - Bronze



8. Rainwater Downpipes - Colour - Black

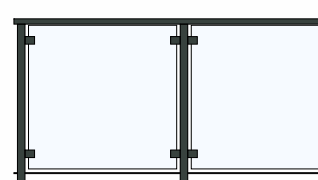

9. Glazed Balustrading with aluminium posts

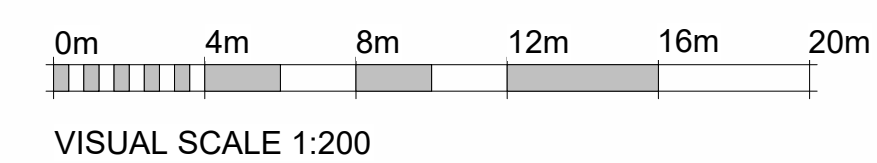

A		Construction Issue	JA		16.04.26
REV	DESCRIPTION			BY	DATE



RM Design Group
Unit 16 Escrick Business Park
York
North Yorkshire
YO13 6PD
www.rmdesigngroup.co.uk
info@rmdesigngroup.co.uk
01904 233 539

NOTE:
DO NOT SCALE. USE FIGURED DIMENSIONS ONLY.
THIS DRAWING IS TO BE READ IN CONJUNCTION WITH ALL RELATED DESIGN TEAM AND SUB-CONSULTANT INFORMATION AND DOES NOT RELIEVE ANY PARTY OF COMPLIANCE WITH ANY APPLICABLE CODE OR LAW WHICH MAY HAVE PRIORITY OVER THIS DRAWING.
ALL DIMENSIONS TO BE VERIFIED ON SITE PRIOR TO THE COMMENCEMENT OF ANY WORK OR THE PRODUCTION OF ANY SHOP DRAWING. ALL DISCREPANCIES TO BE REPORTED TO RM DESIGN GROUP.
THIS DRAWING IS COPYRIGHT © OF RM DESIGN GROUP LIMITED.

CLIENT	
Highgate Care Ltd	

PROJECT	
Highgate Residential Flats	
DRAWING TITLE	
Proposed Elevations - Realistic	
DRAWING STATUS	
CONSTRUCTION	
SCALE AT A1: As indicated	DATE: 11.02.25
DRAWN: JRA	CHECKED: NMJ
PROJECT NO: D01-03	DRAWING NO.: 171
REVISION: A	