



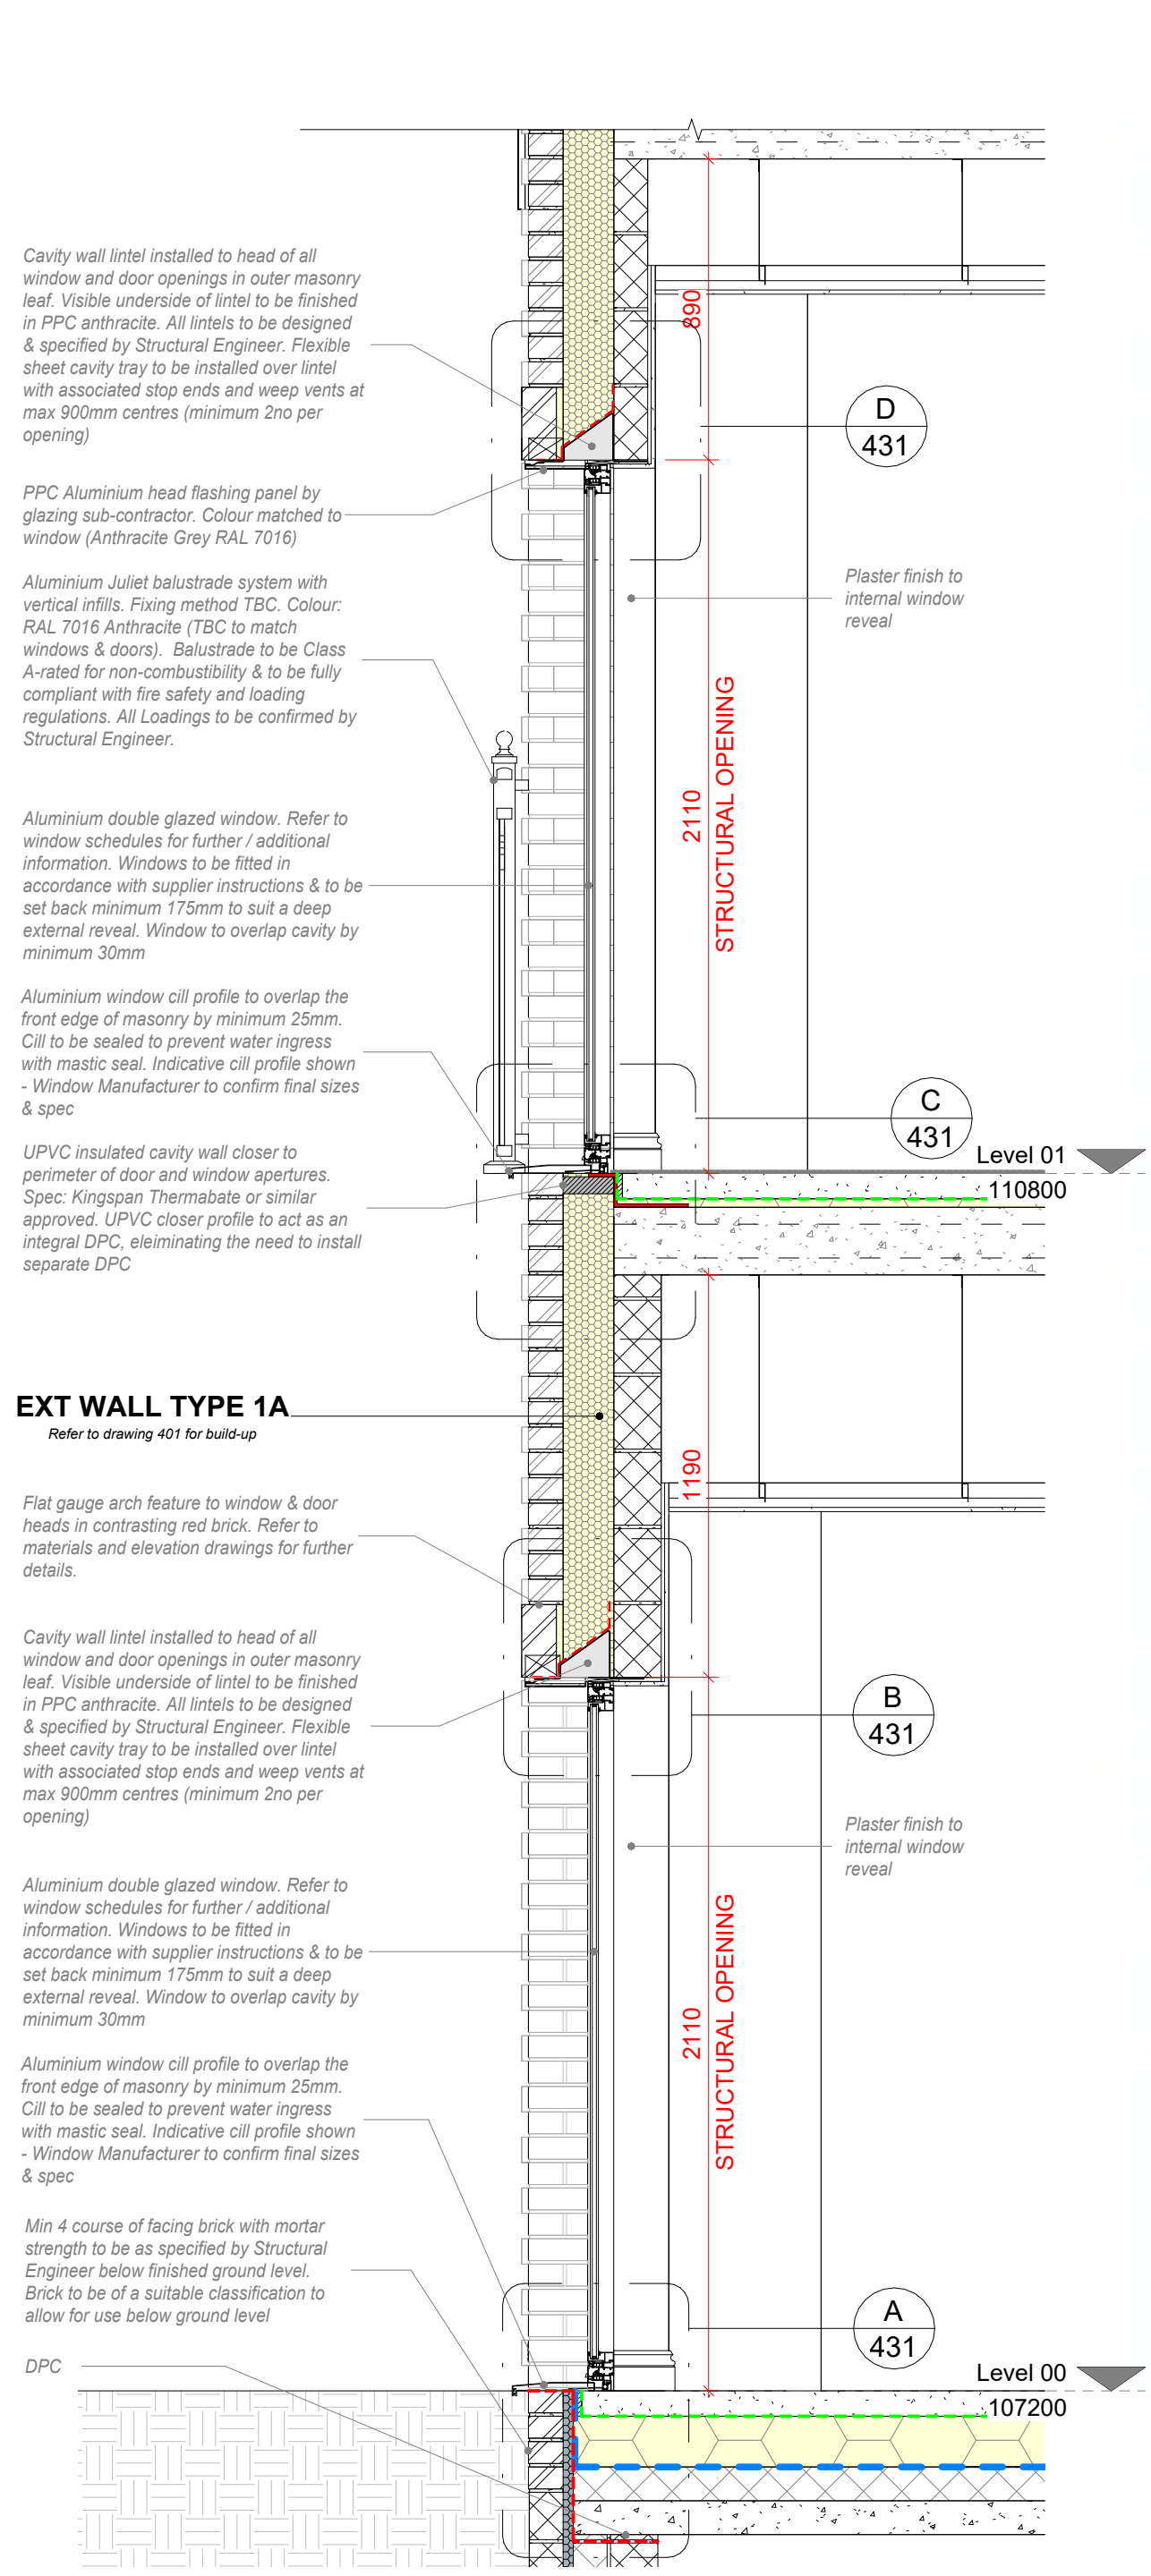


Detail Section - 1-10 Details
1 : 20




Elevation - 1-10 W & D Details
1 : 20

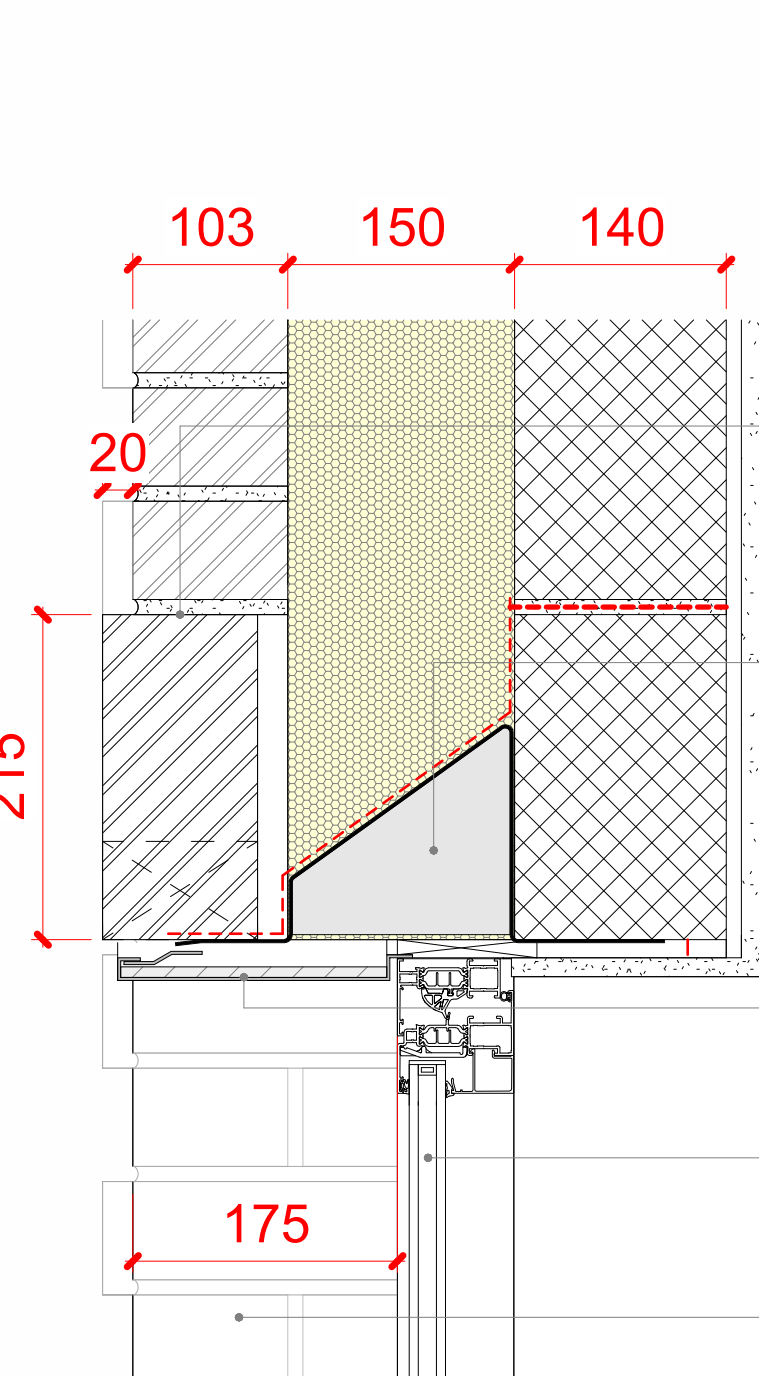


Standard Detail B - Door Head
1 : 5

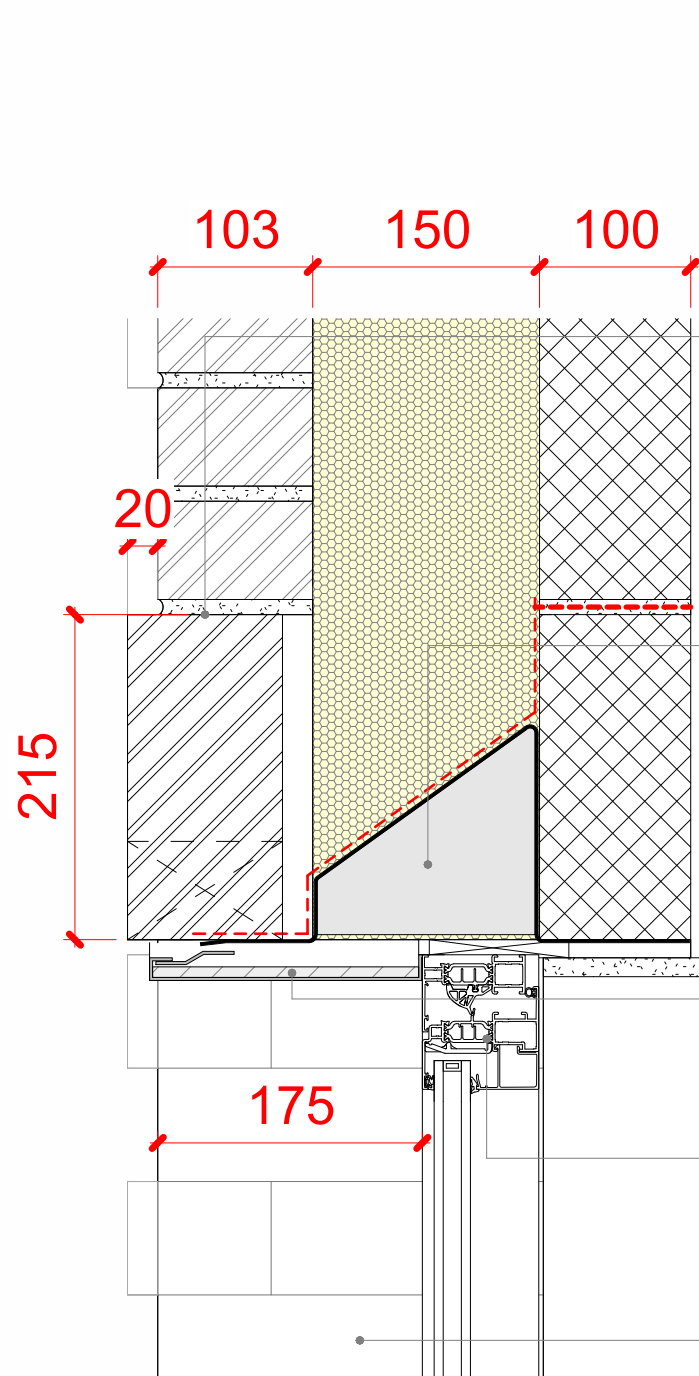


Standard Detail D - Window Head
1 : 5

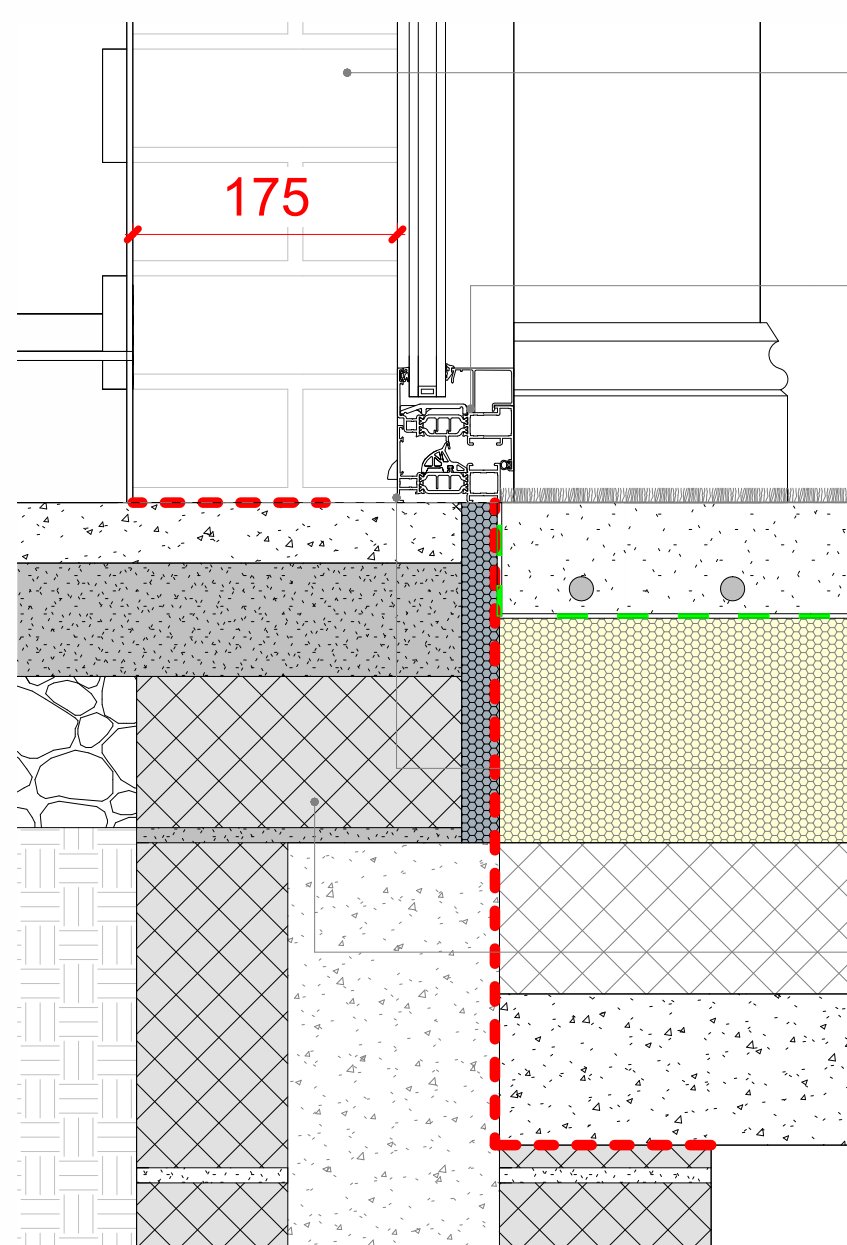


Standard Detail A - Door Cill
1 : 5

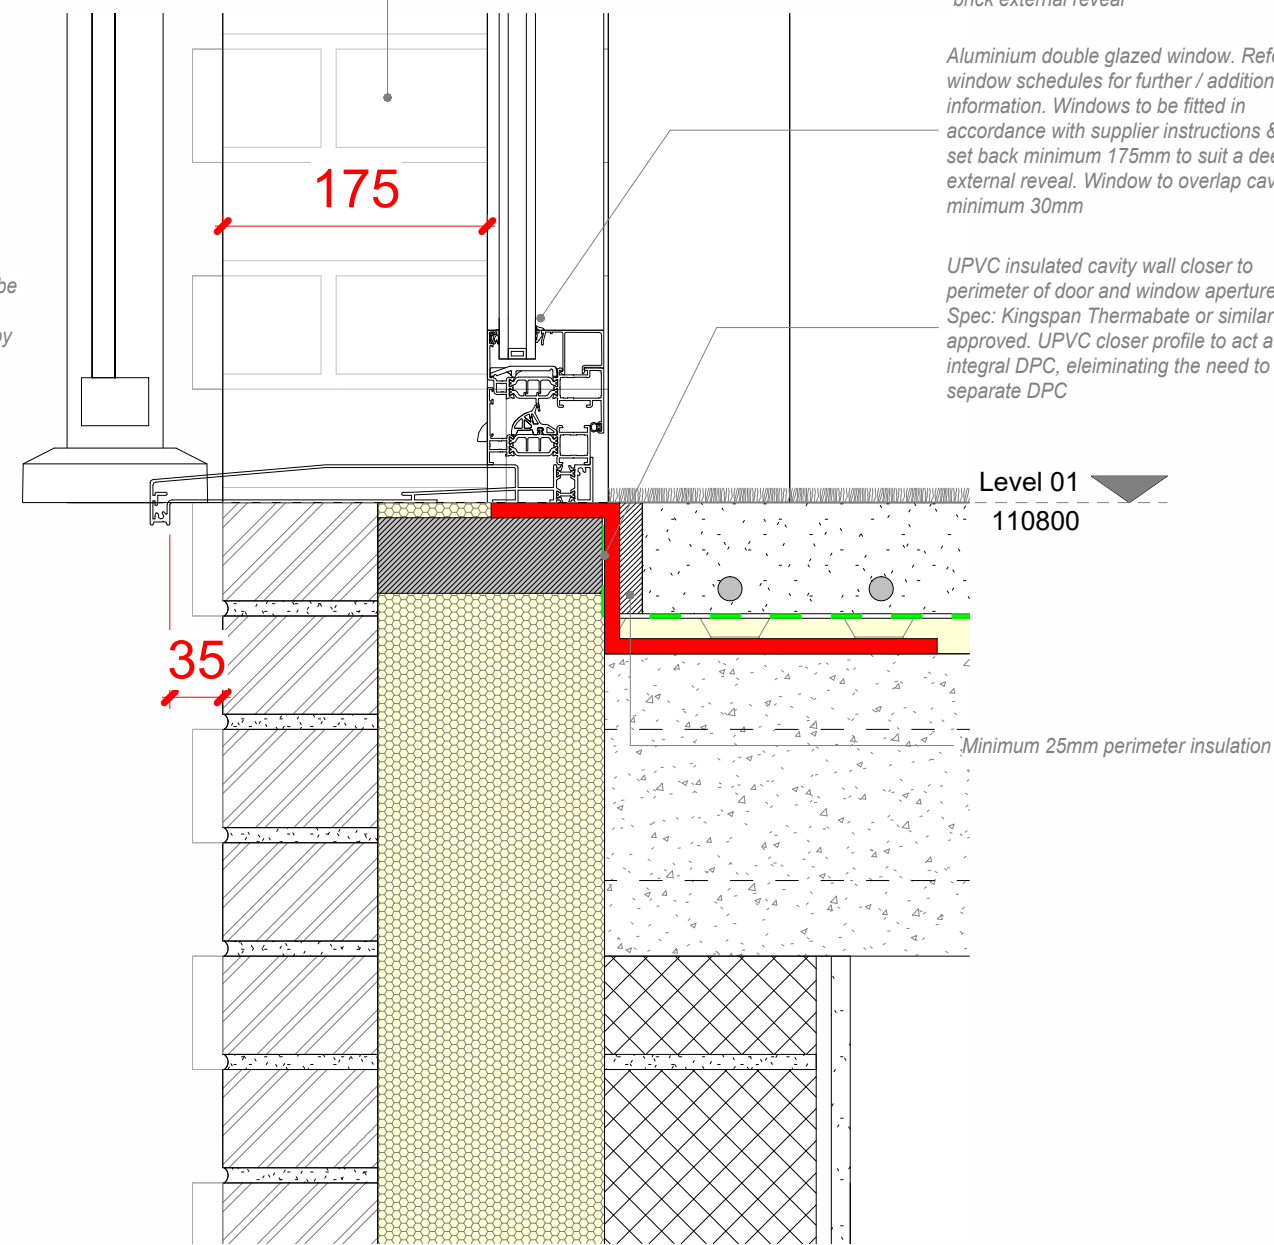


Standard Detail C - Window Cill
1 : 5

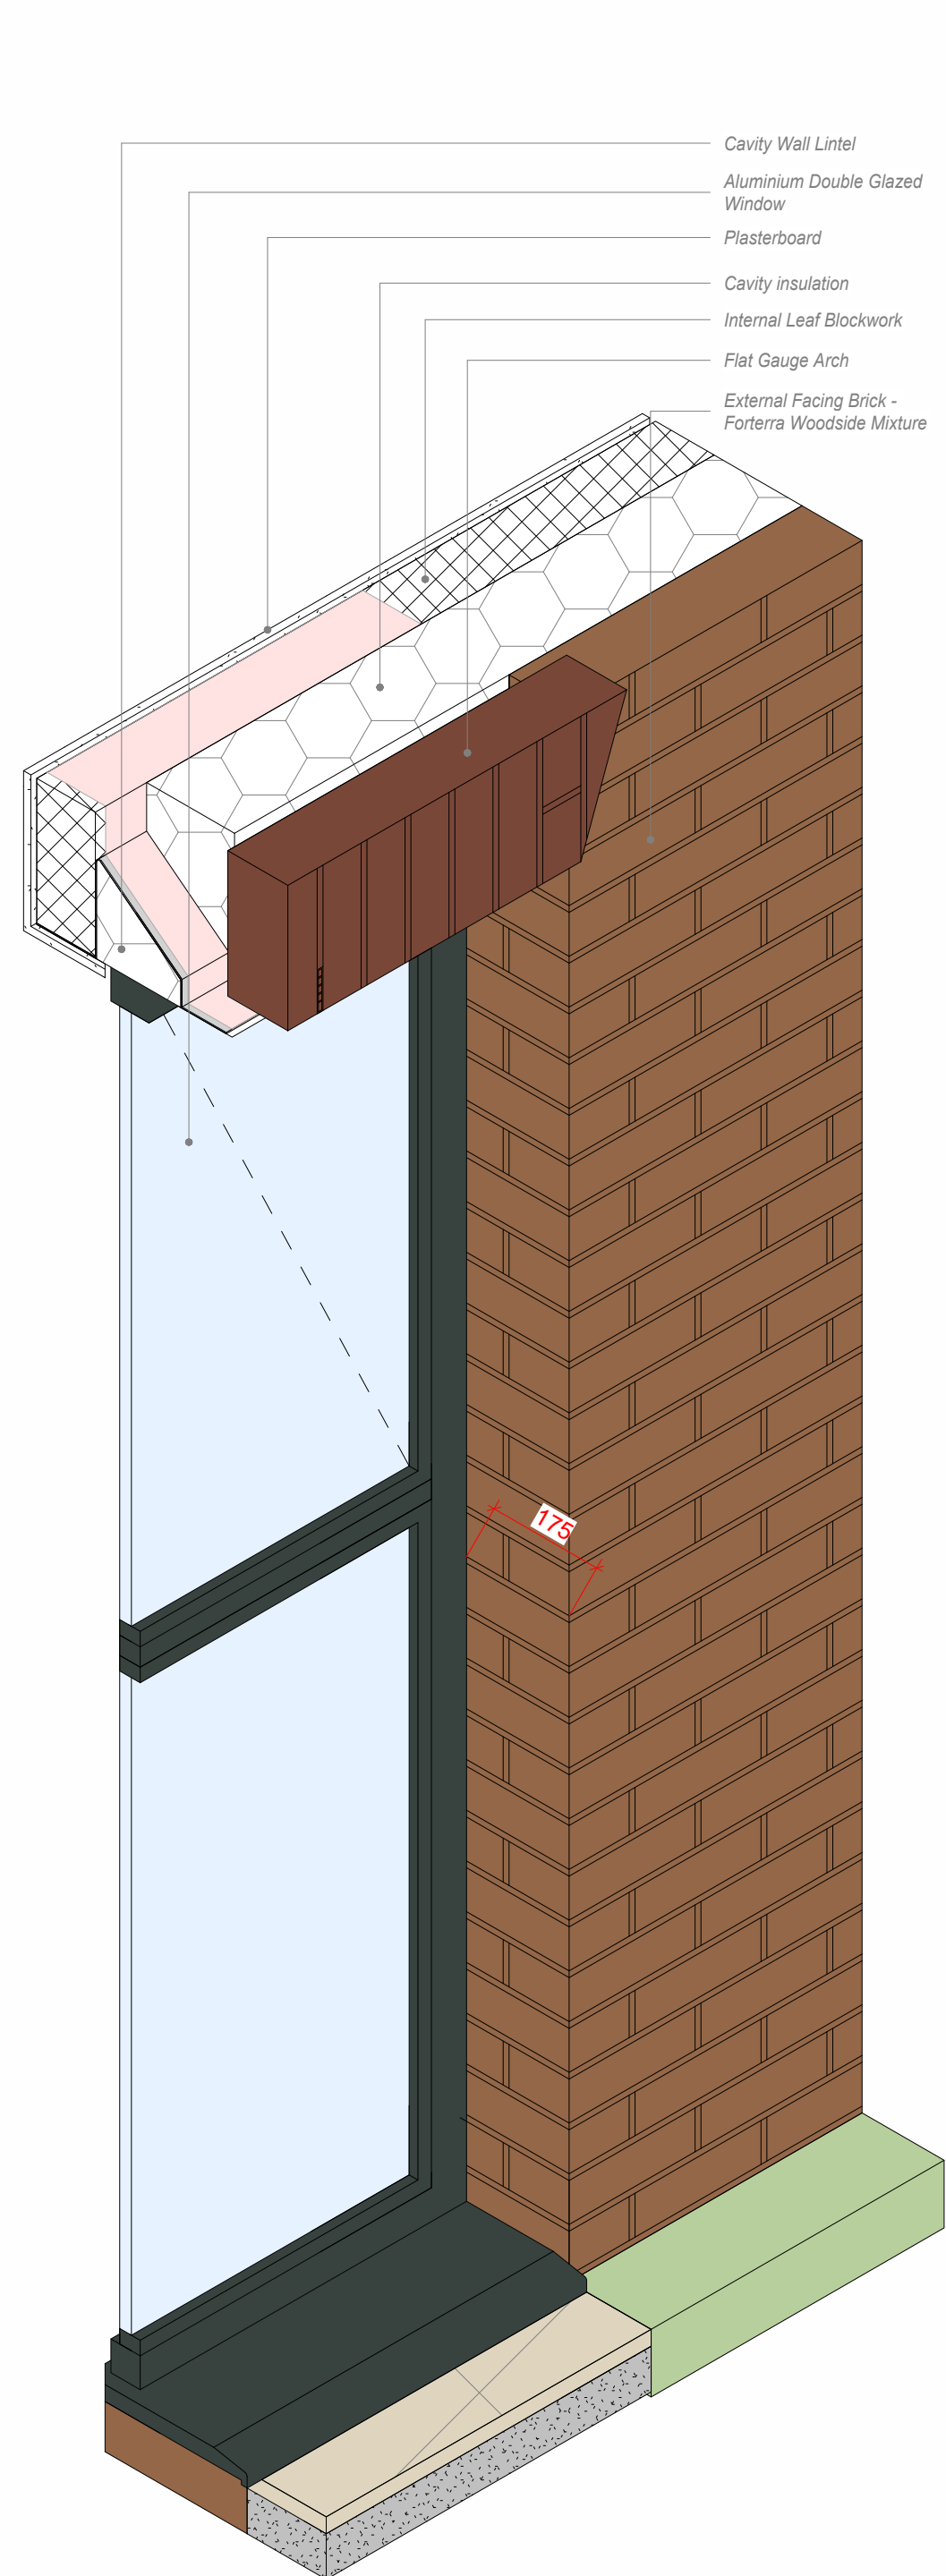

Standard Details - Window & Door - Isometric
1 : 10

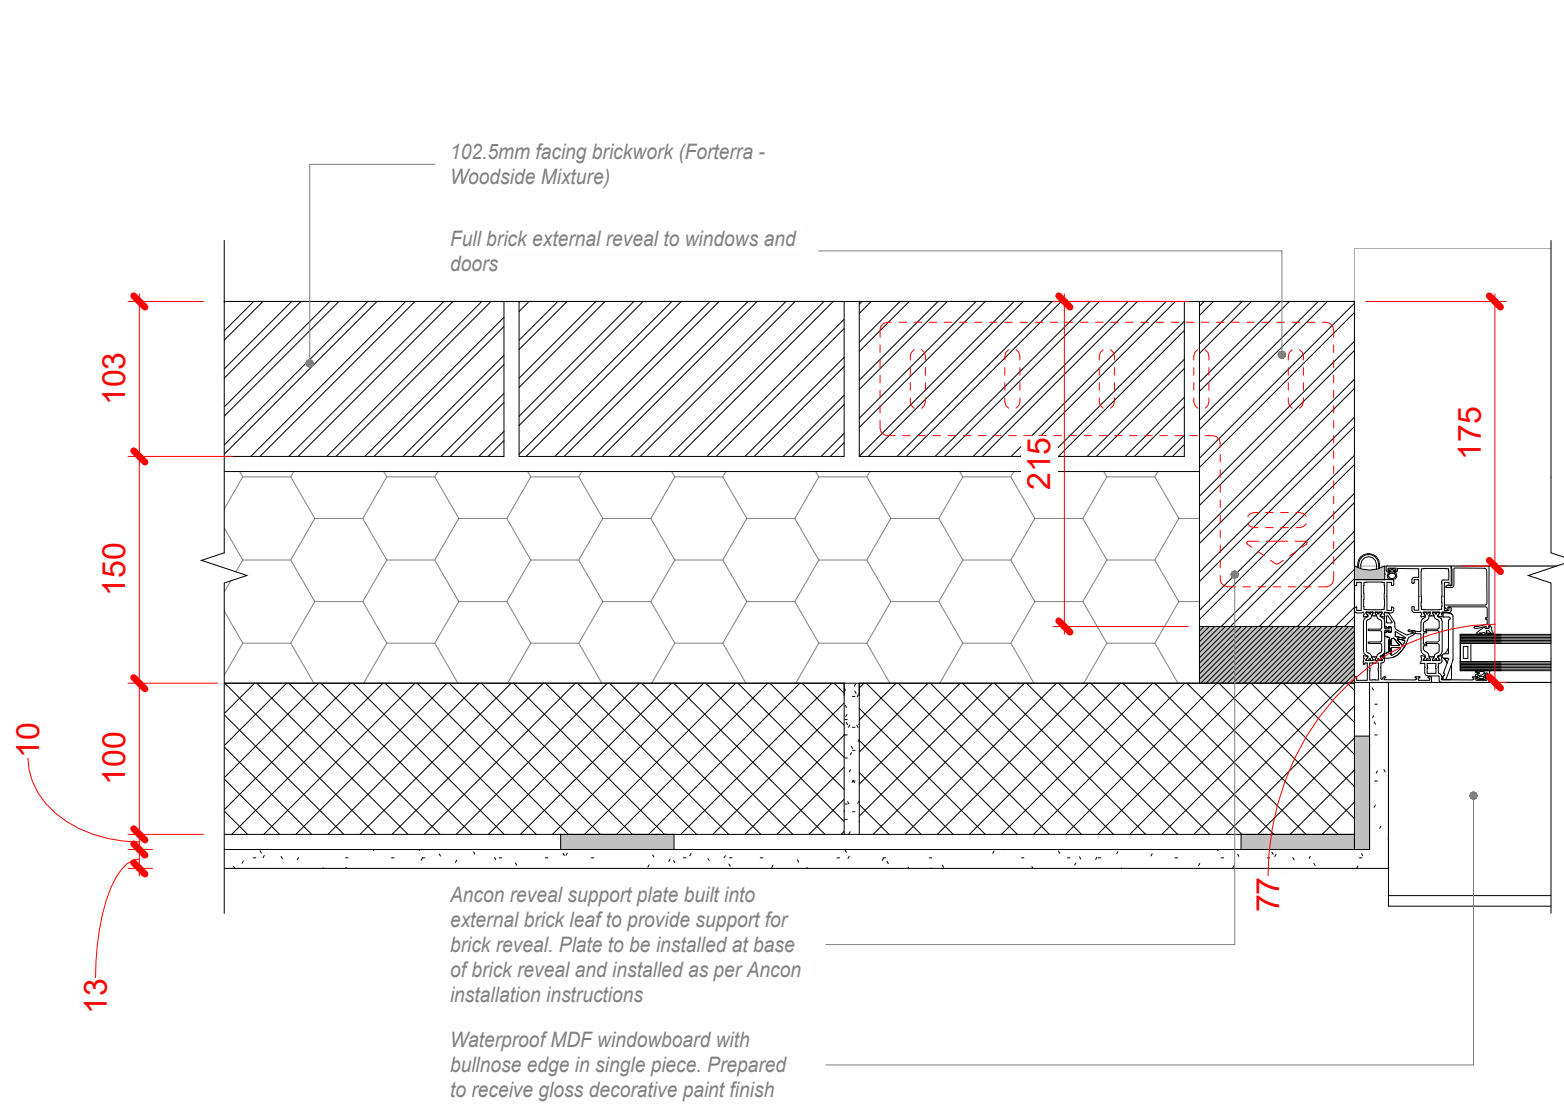

Standard Details - Window & Door - Plan View
1 : 5

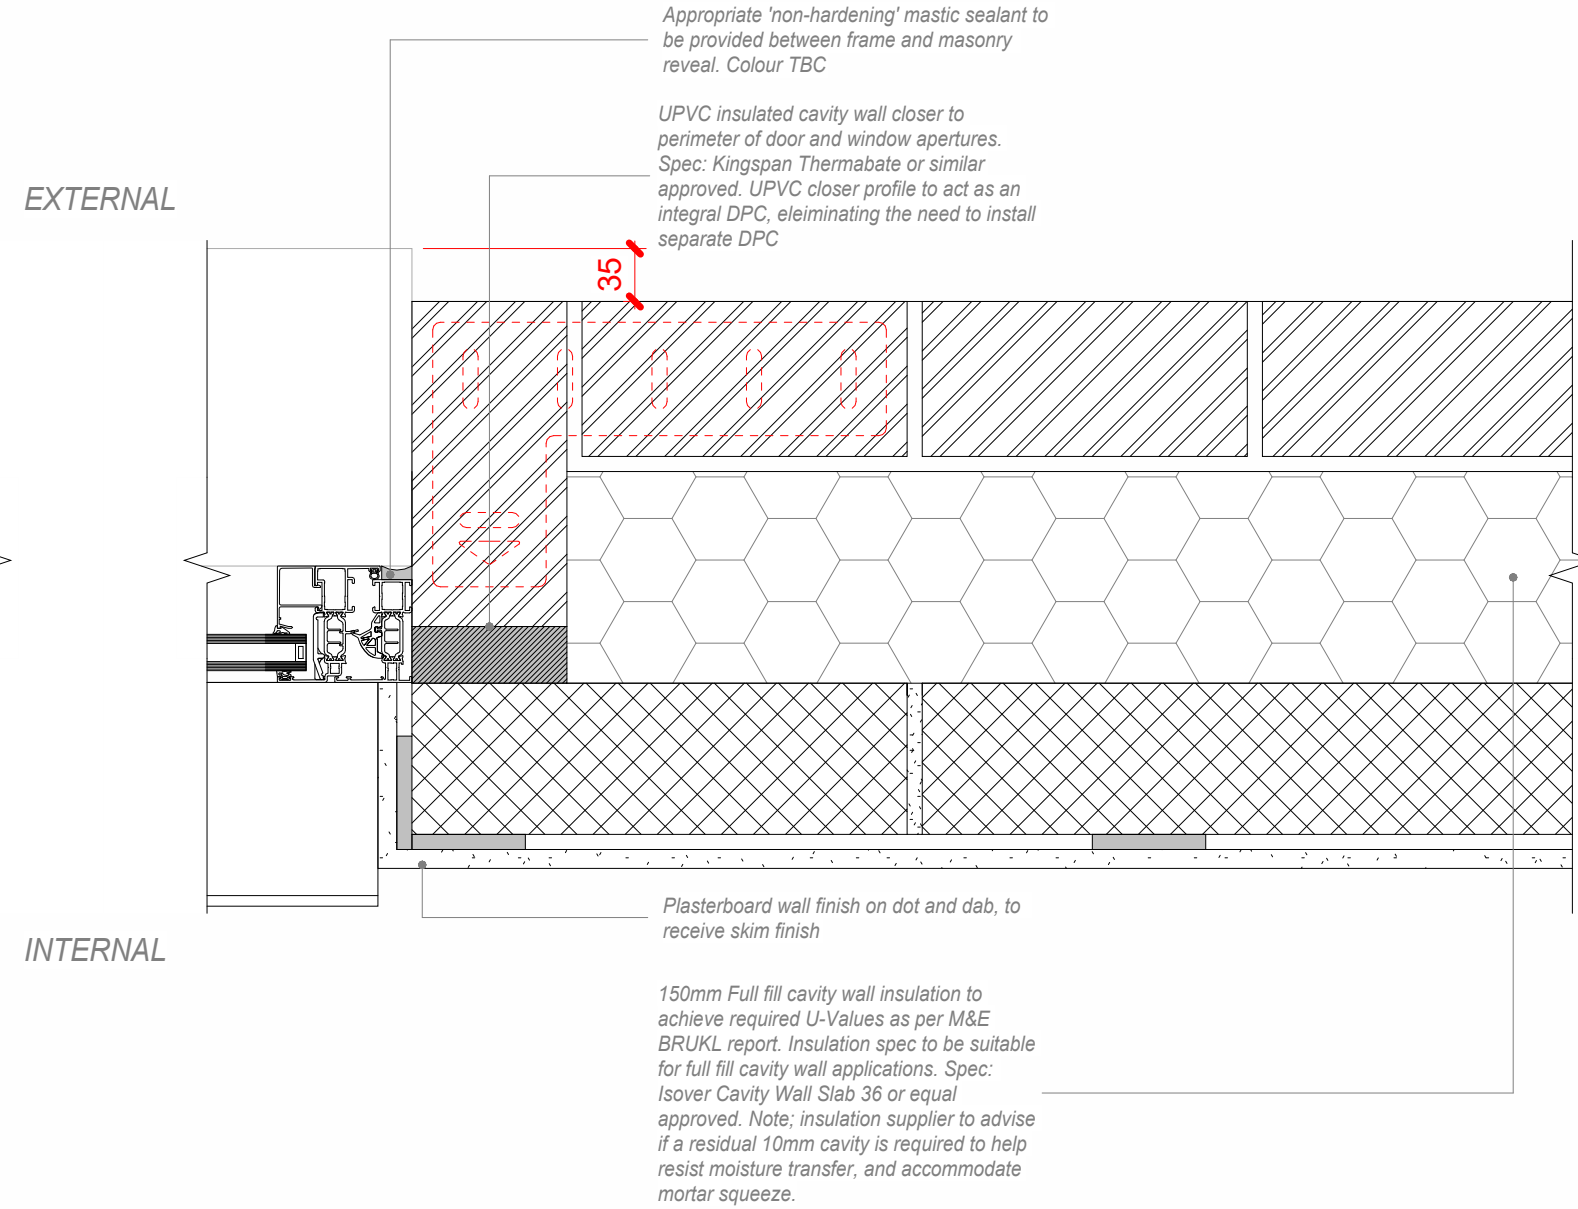

PROJECT New Build 50 Bed Care Home and 9 Unit Block of Flats at: 1 View Road / 103 - 107 North Hill, Highgate N6 4DP		SCALE AT A1: As indicated	DATE: 30.04.26	DRAWN: JA	CHECKED: RM	 RM Design Group Unit 16 Escrick Business Park York North Yorkshire YO19 6FD www.rmdesigngroup.co.uk info@rmdesigngroup.co.uk 01904 233 539			
DRAWING TITLE Window & Door - 1-10 Details		PROJECT NO: D01-02	DRAWING NO.: 431	REVISION:					
CLIENT Highgate Care Ltd		NOTE: DO NOT SCALE. USE FIGURED DIMENSIONS ONLY. THIS DRAWING IS TO BE READ IN CONJUNCTION WITH ALL RELATED DESIGN TEAM AND SUB-CONSULTANT INFORMATION AND DOES NOT RELIEVE ANY PARTY OF COMPLIANCE WITH ANY APPLICABLE CODE OR LAW WHICH MAY HAVE PRIORITY OVER THIS DRAWING. ALL DIMENSIONS TO BE VERIFIED ON SITE PRIOR TO THE COMMENCEMENT OF ANY WORK OR THE PRODUCTION OF ANY SHOP DRAWING. ALL DISCREPANCIES TO BE REPORTED TO RM DESIGN GROUP. THIS DRAWING IS COPYRIGHT © OF RM DESIGN GROUP LIMITED.							
DRAWING STATUS PLANNING									
						REV	DESCRIPTION	BY	DATE