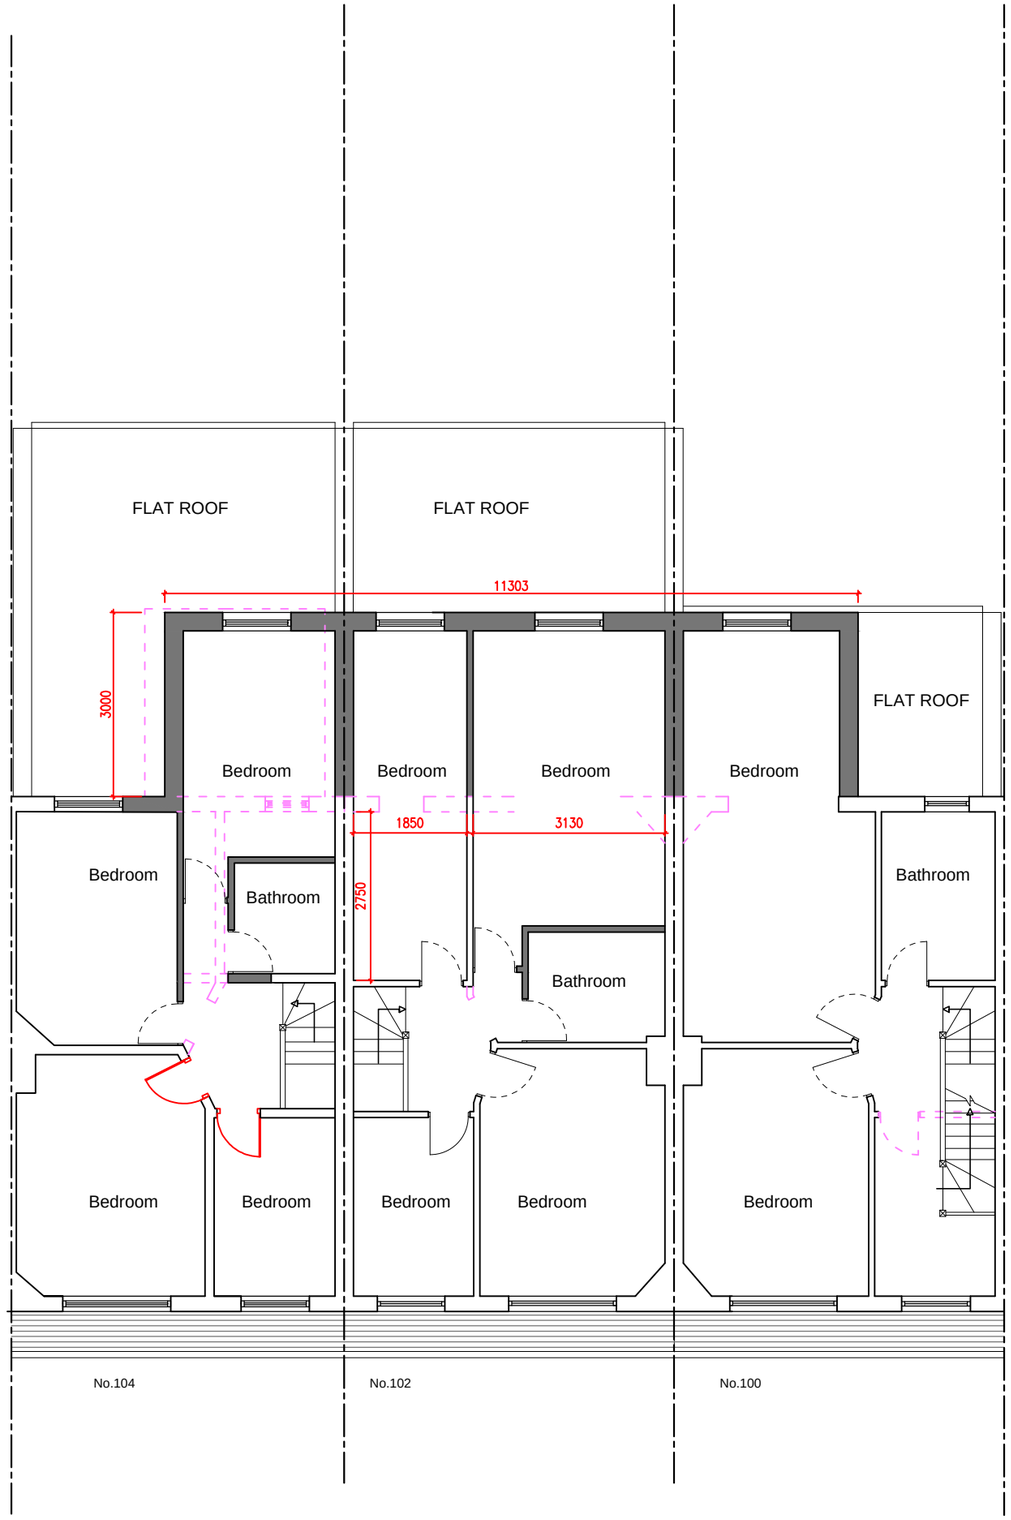

PROPOSED FIRST FLOOR PLAN

Scale @ 1/100

GENERAL NOTES

1. Do not scale this drawing for Construction purposes.
2. All dimensions in this dwg. are metric.
3. This drawing shall be read in strict conjunction with all other relevant architectural, structural engineer's & services engineer's drawings, calculations, details & specifications.
4. The contractor shall check all dimensions & setting out information on this or other related drawings prior to placing work in hand. Any errors or discrepancies between documents shall be reported to the Forward Architecture & seek clarification.
5. All proprietory products shall be used & fixed in strict accordance with manufacturers' printed recommendations, notes, specifications etc.
6. Only drawings stamped "ISSUED FOR CONSTRUCTION"shall be used on site.
7. This drawing & all other drawings & schedules,specifications, details etc. relating to this project are copyright of Forward Architecture.

RIBA Chartered Practice

1m 2m 3m 4m 5m 6m 7m

Scale @ 1/100

Key:

- Existing structure
- Demolished construction
- Proposed structure
- Surrounding buildings

...		

Revisions

ForwardArchitecture
020 8123 9086
info@forwardarchitecture.co.uk
www.forwardarchitecture.co.uk

Project: 100- 104 Lealand Road, London, N15 6JT

Title: PROPOSED FLOOR PLANS

Scale: As Indicated on A3

Drawn by:

Date: 10-2025

Checked:

Drawing Number: 2527_02-03

Revision: