



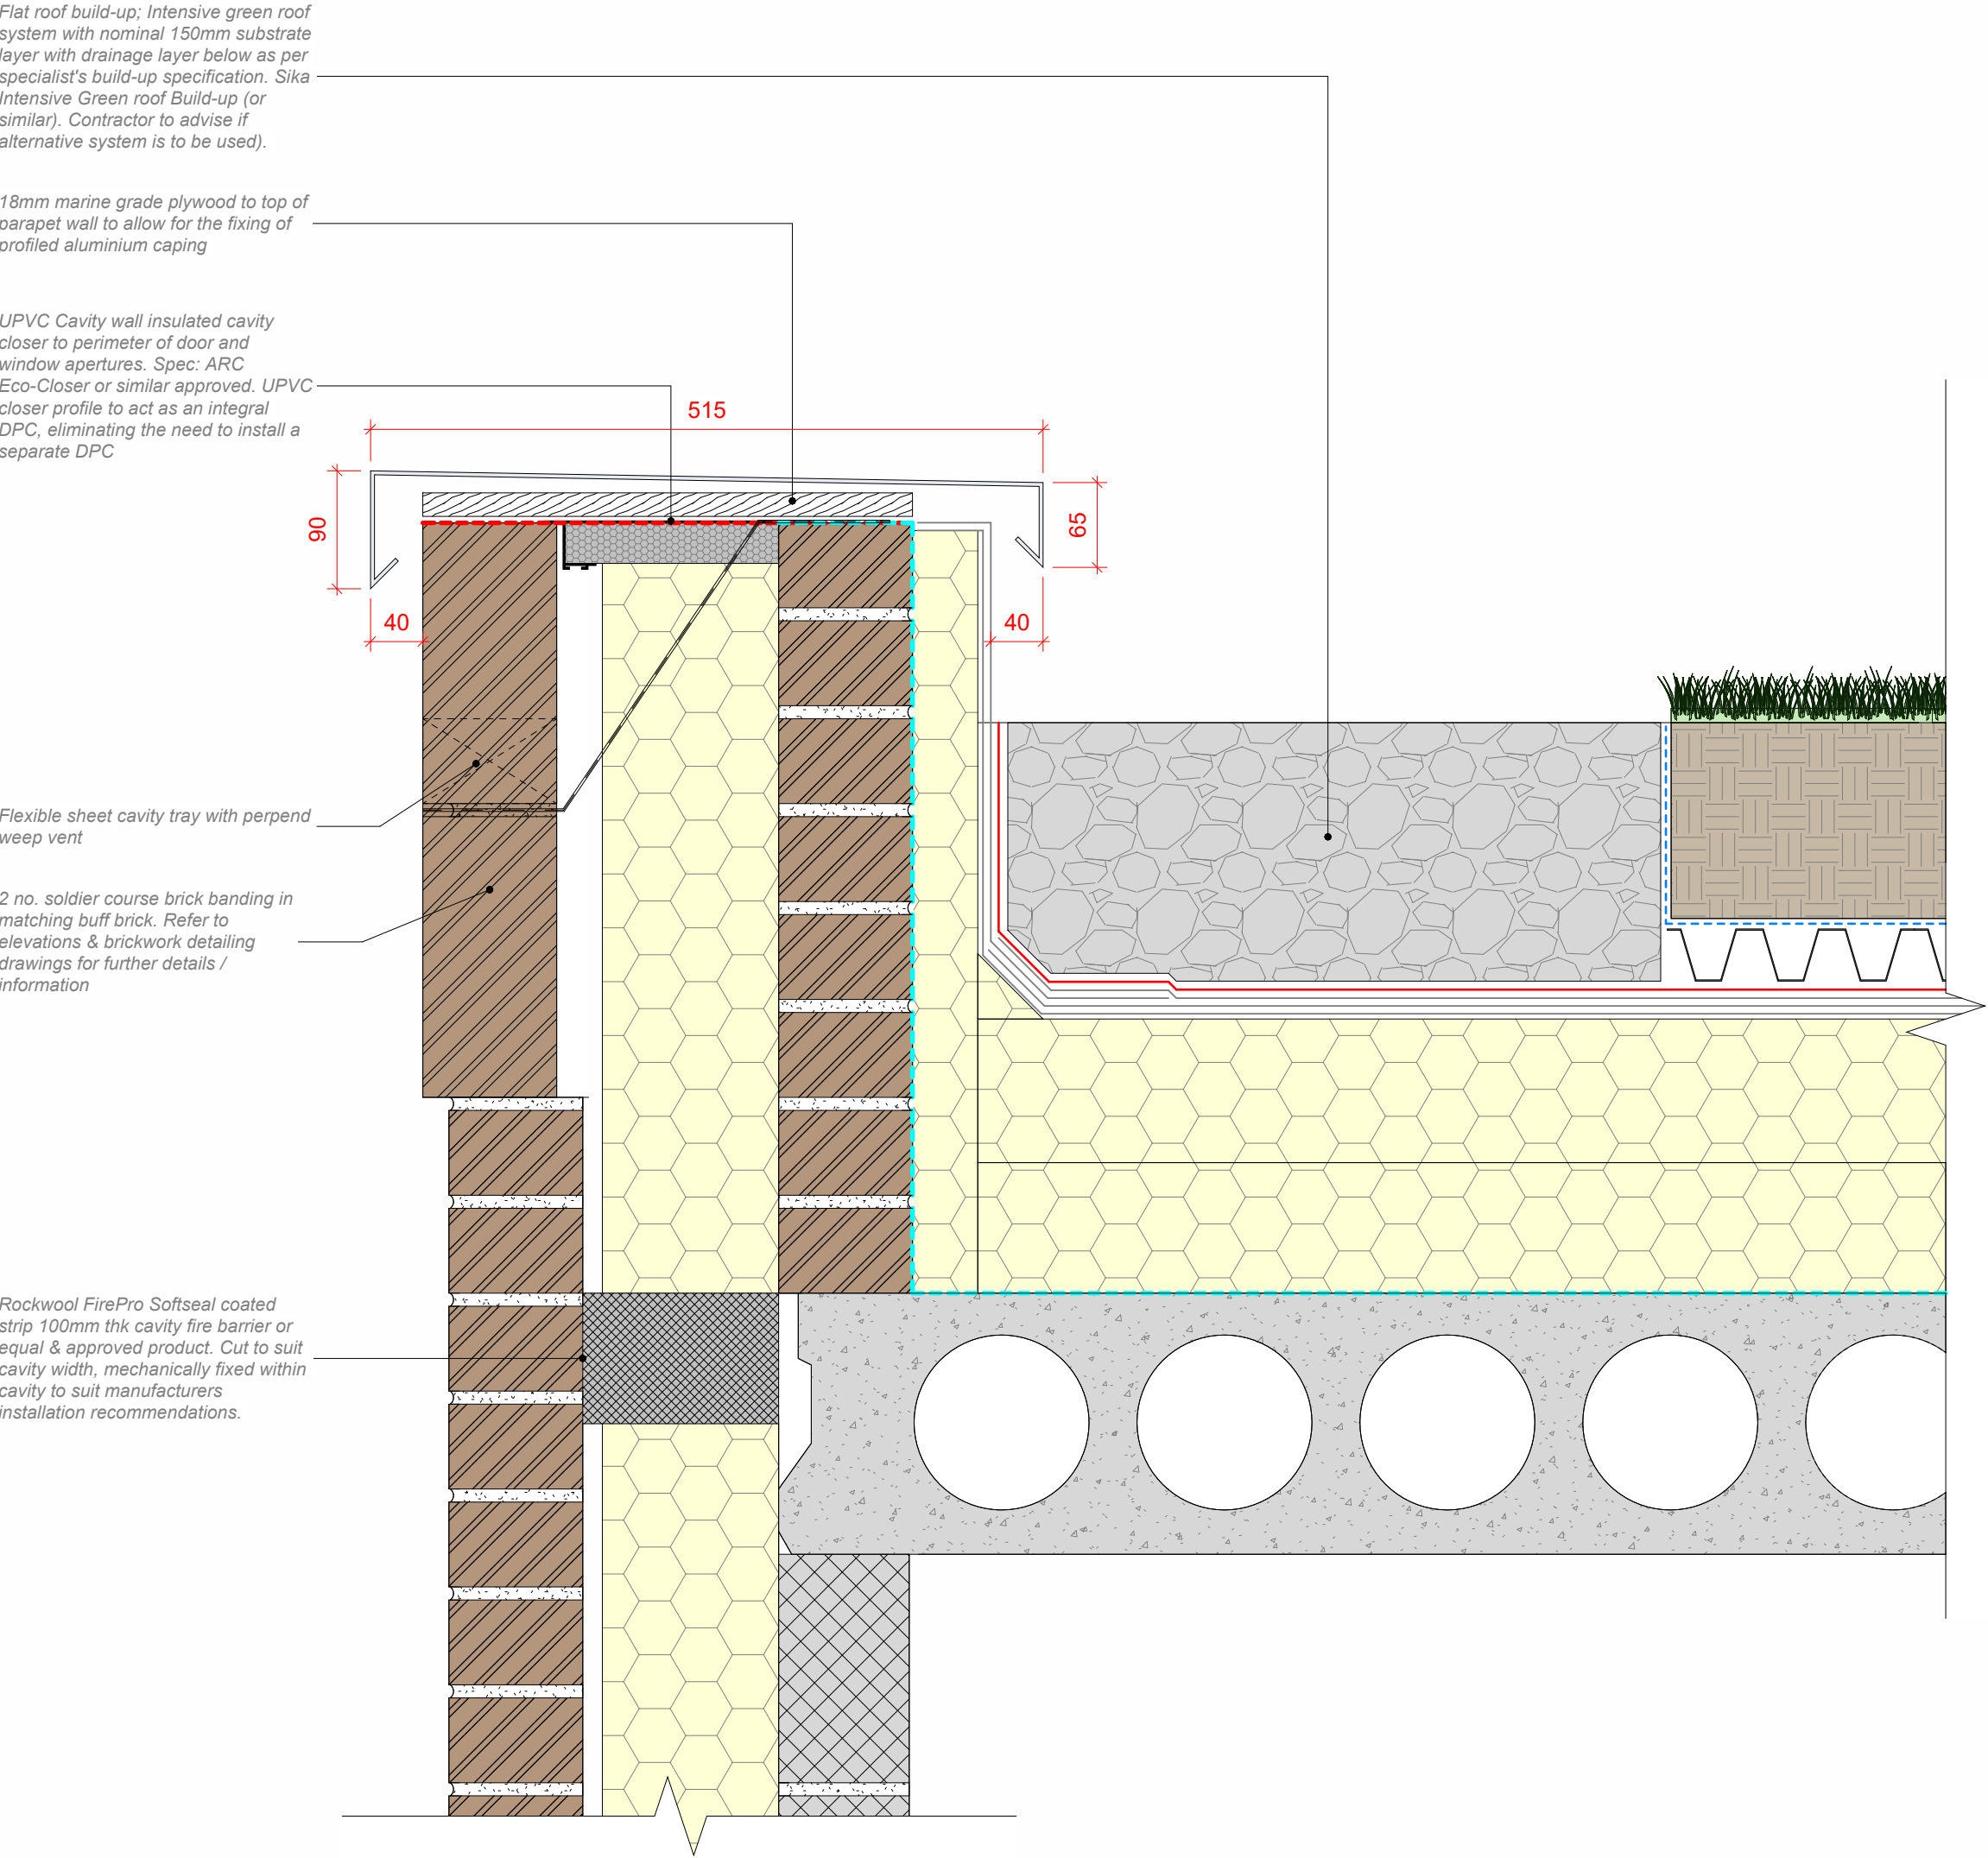

Standard Details - Roof Treatment & Parapet

1 : 5

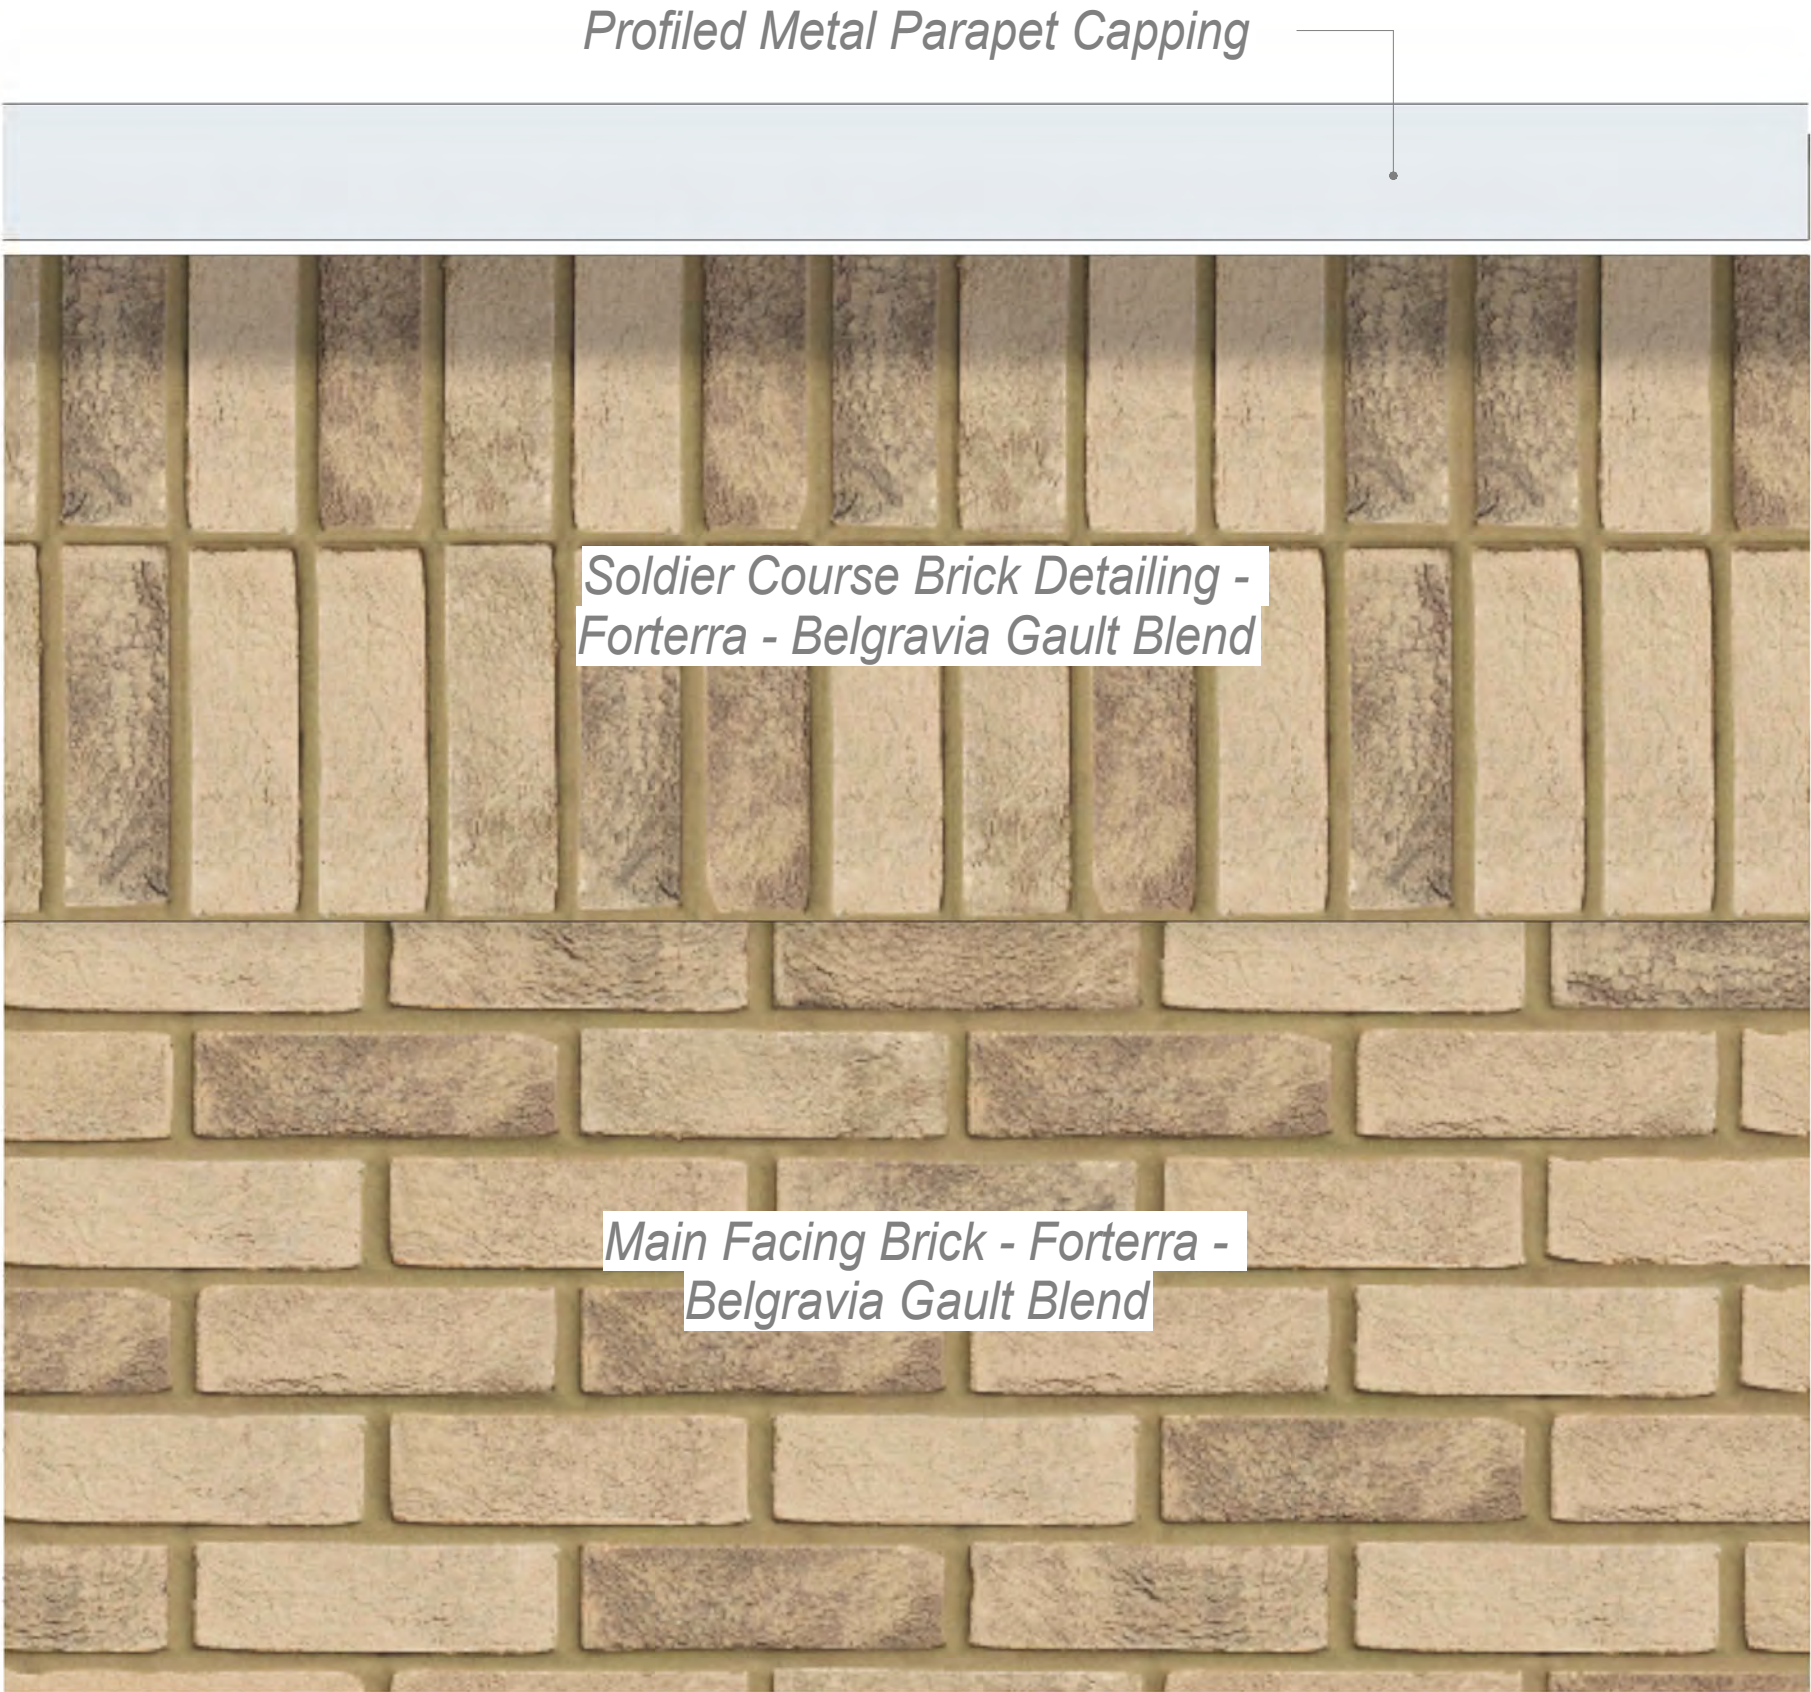

Typical Parapet & Roof Elevation

1 : 5

REV	DESCRIPTION	BY	DATE



RM Design Group
Unit 16 Escrick Business Park
York
North Yorkshire
YO13 6FD
www.rmdesigngroup.co.uk
info@rmdesigngroup.co.uk
01904 233 539

NOTE:
DO NOT SCALE. USE FIGURED DIMENSIONS ONLY.
THIS DRAWING IS TO BE READ IN CONJUNCTION WITH ALL RELATED DESIGN TEAM AND SUB-CONSULTANT INFORMATION AND DOES NOT RELIEVE ANY PARTY OF COMPLIANCE WITH ANY APPLICABLE CODE OR LAW WHICH MAY HAVE PRIORITY OVER THIS DRAWING.
ALL DIMENSIONS TO BE VERIFIED ON SITE PRIOR TO THE COMMENCEMENT OF ANY WORK OR THE PRODUCTION OF ANY SHOP DRAWING. ALL DISCREPANCIES TO BE REPORTED TO RM DESIGN GROUP.
THIS DRAWING IS COPYRIGHT © OF RM DESIGN GROUP LIMITED.

CLIENT
Highgate Care Ltd

PROJECT
Highgate Residential Flats

DRAWING TITLE
Roof Treatment & Parapet Details - Flats

DRAWING STATUS
PLANNING

SCALE AT A1: 1 : 5	DATE: 22.05.25	DRAWN: JA	CHECKED: RM
PROJECT NO: D01-03	DRAWING NO.: 454	REVISION:	