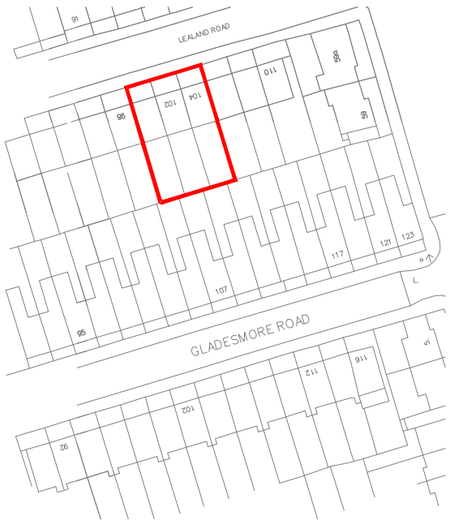

SITE LOCATION PLAN

Scale @ 1/1250

10m 30m 50m 70m

20m 40m 60m

Scale @ 1/1250

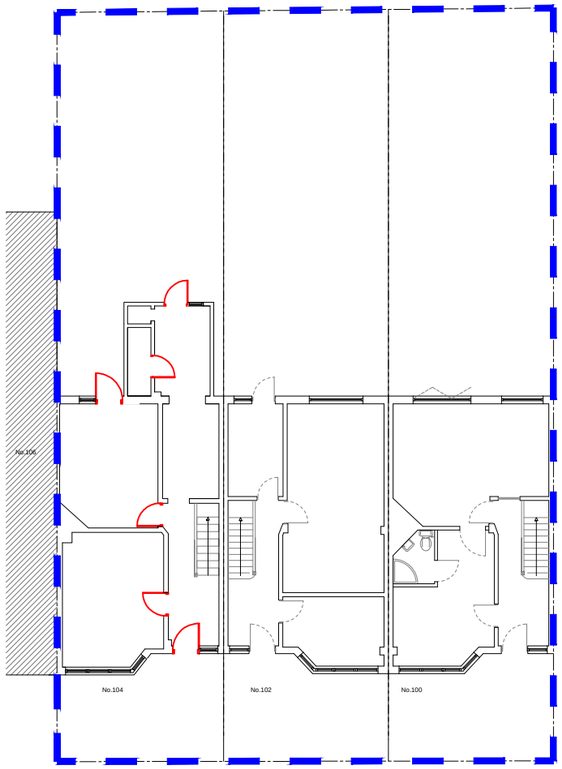

EXISTING BLOCK PLAN

Scale @ 1/200

2m 6m 10m 14m

4m 8m 12m

Scale @ 1/200

GENERAL NOTES

1. Do not scale this drawing for Construction purposes.
2. All dimensions in this dwg. are metric.
3. This drawing shall be read in strict conjunction with all other relevant architectural, structural engineer's & services engineer's drawings, calculations, details & specifications.
4. The contractor shall check all dimensions & setting out information on this or other related drawings prior to placing work in hand. Any errors or discrepancies between documents shall be reported to the Forward Architecture & seek clarification.
5. All proprietory products shall be used & fixed in strict accordance with manufacturers' printed recommendations, notes, specifications etc.
6. Only drawings stamped "ISSUED FOR CONSTRUCTION"shall be used on site.
7. This drawing & all other drawings & schedules,specifications, details etc. relating to this project are copyright of Forward Architecture.

RIBA Chartered Practice

Key:

- Existing structure
- Demolished construction
- Proposed structure
- Surrounding buildings

...		

Revisions

ForwardArchitecture

020 8123 9086

info@forwardarchitecture.co.uk
www.forwardarchitecture.co.uk

Project: 100-104 Lealand Road, London, N15 6JT

Title: SITE PLAN AND BLOCK PLAN

Scale: As Indicated on A3	Drawn by
Date: 10-2025	Checked
Drawing Number: 2527_01-00	Revision