

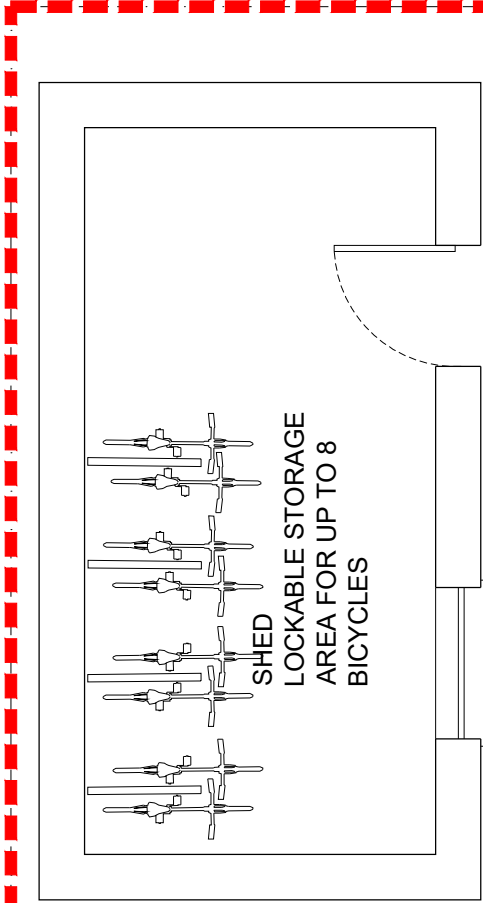


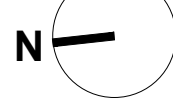


GARDEN
90m²


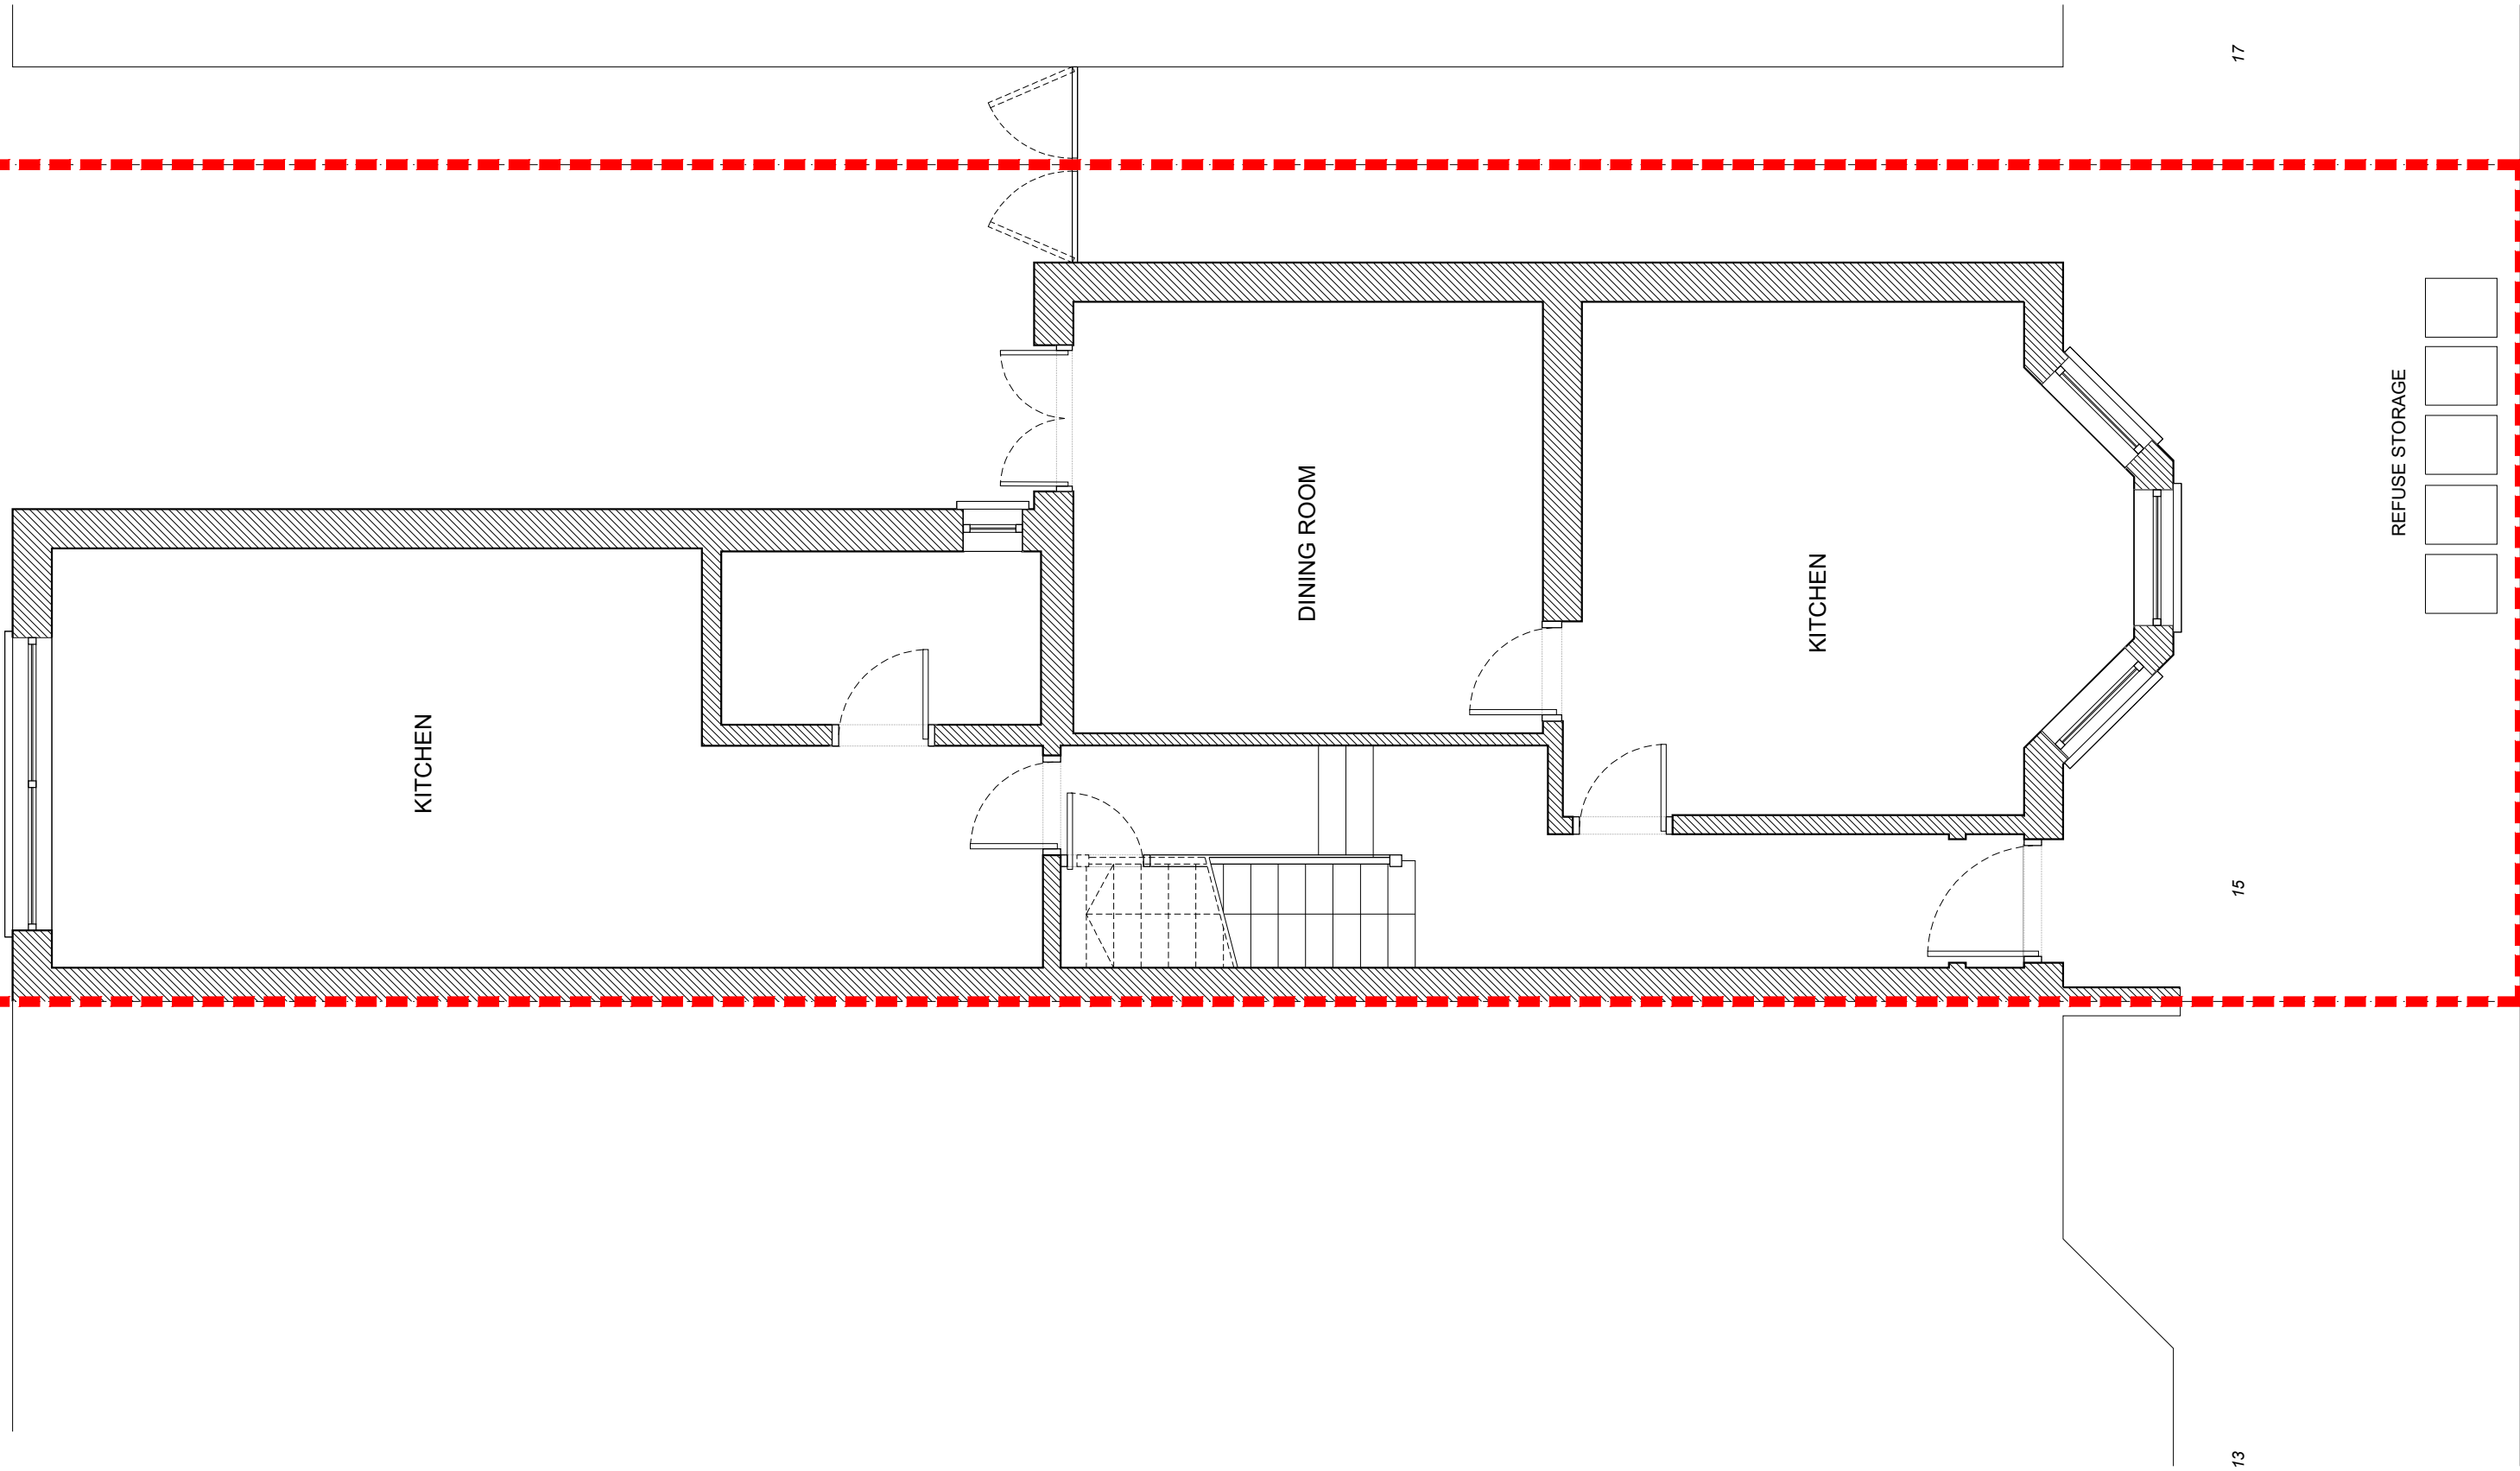


MARYLAND ROAD
(PUBLIC HIGHWAY)

01 EXISTING SITE BLOCK PLAN

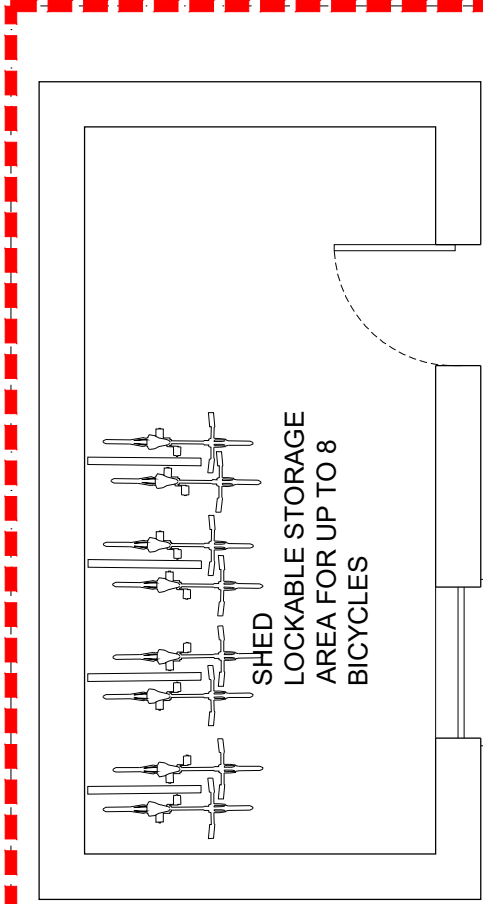

GARDEN
90m²

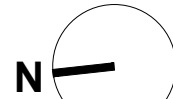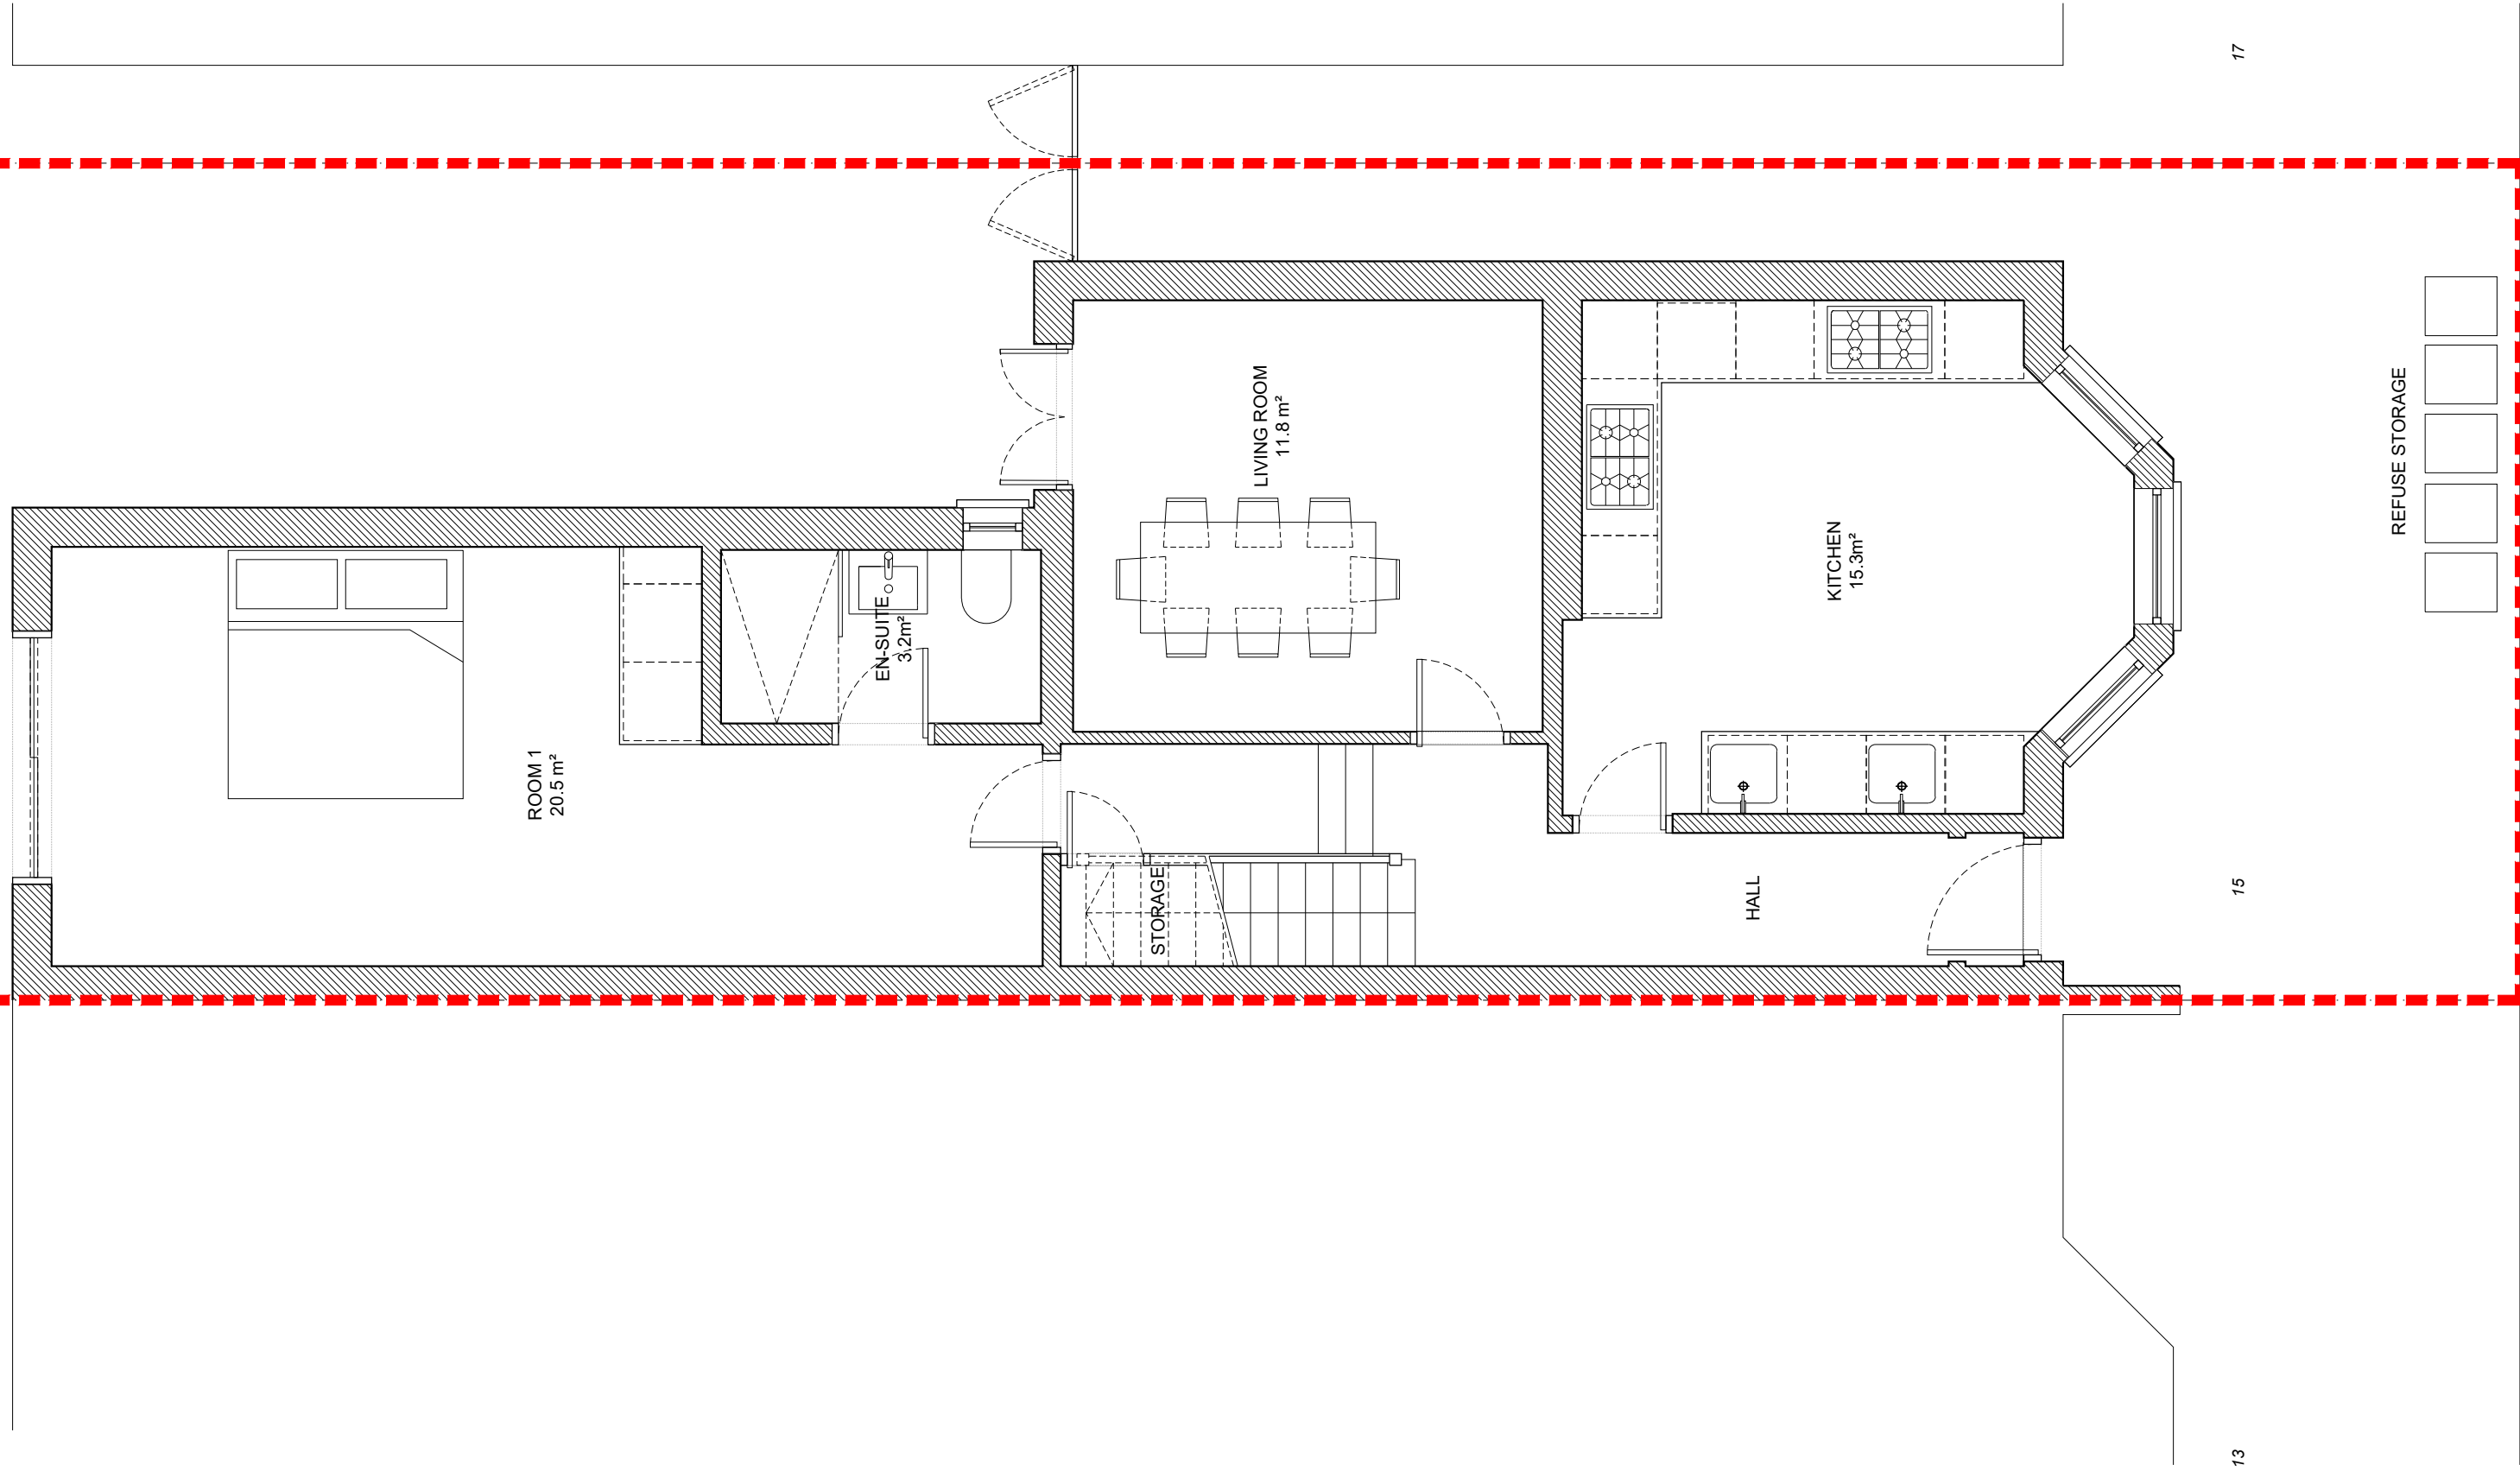

MARYLAND ROAD
(PUBLIC HIGHWAY)

02 PROPOSED SITE BLOCK PLAN



MSK DESIGN LTD
230 High Street, Barnet, EN5 5TD
020 3962 4480
www.mskdesign.co.uk
info@mskdesign.co.uk

Client
TWO SIX ESTATES

Project
15 Maryland ROAD,
London
N22 5AR

Area
BLOCK PLANS

Drawing Name
EXISTING AND PROPOSED
BLOCK PLANS

Base Drawing

File/Phase/Stage
STAGE 2

Status
DESIGN INTENT

Drawn By
CC/MK

Scale
1:50@A1
1:100@A3

Project No	Originator	Level	Group	Area	Doc Type	Identifier
10695	MSK	00	DR	AR	SI	001

- Contractor and all sub-trades shall verify all site dimensions, all drawings, details and specifications and report any discrepancies to MSK Design Ltd in writing for approval before proceeding with the work.
- Contractor shall address all specification documentation alongside this drawing where applicable, and ensure that all detail detailing taken on under any CDP conforms with the design intent shown. The contractor shall notify MSK Design Ltd in writing for approval before proceeding with any work that deviates from the specification and/or design intent.
- Contractor shall comply with the contract documents, performance requirements, applicable codes and regulations.
- All drawings and written material herein constitutes the original and unpublished work of MSK Design Ltd, and may not be duplicated or disclosed without the written consent of MSK Design Ltd.
- Drawings not to be scaled.

Revision	Date	Note
0	03.12.2025	ISSUE
A	10.12.2025	ISSUE
B	11.02.2026	ISSUE

