



Clients:
Mr jean-claude Nicolas


Proposed Development:
7 Clonmell Rd,
London
N17 6JY

issue: Planning Approval

Scale: 1:50@A3	Date: 2026/06/01
Job No: 586/IE	Dwg No: 10

Project Description
Proposed Single Storey rear extension

GENERAL NOTES: "This drawing is prepared solely for design and planning submission purposes. It is not intended or suitable for either Building Regulations or Construction purposes and should not be used for such".

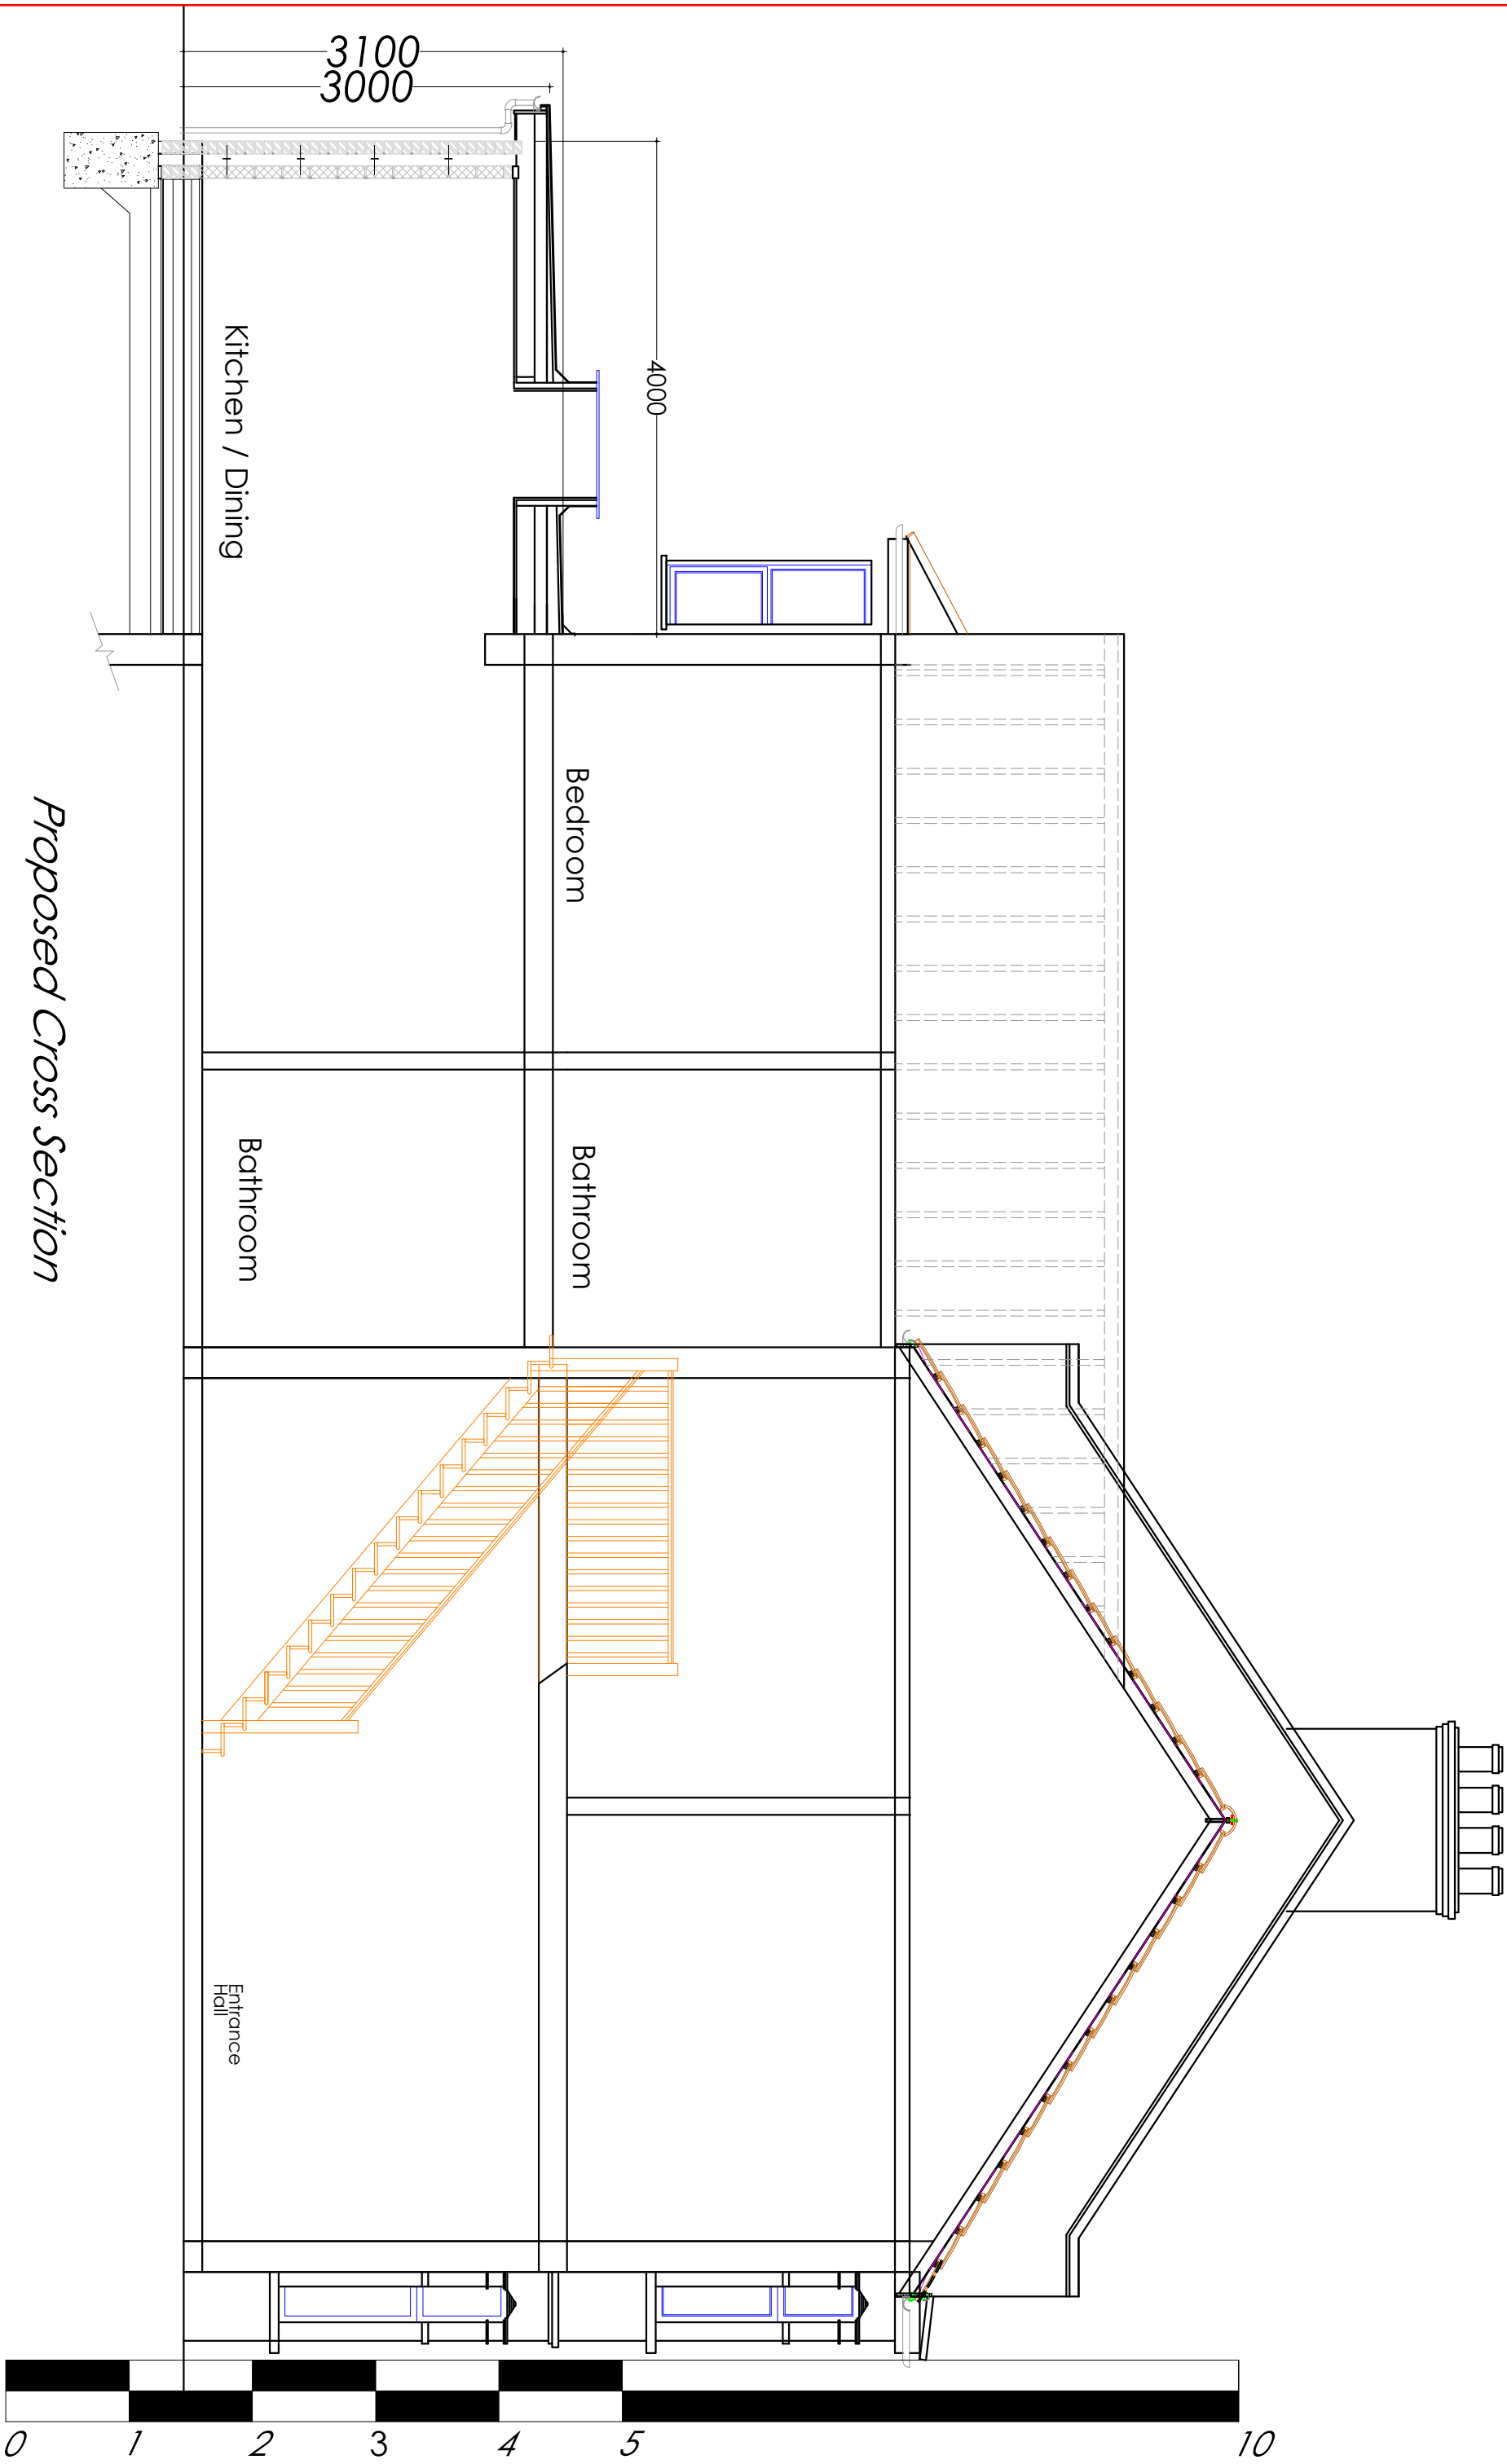

Scale: 1 : 50