

Tree: Trunk 460 dia, Spread 10m, Height 10m

Wall Height 1550

Fence Height 2000

Fence Height approx 1500

Low fence Height approx 1000

Low fence Height approx 1000

Up 390

Up 70




Retaining wall Height 300

Fence Height 2000

Height 300

Up 50

Wall Height 2098

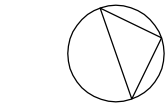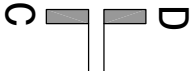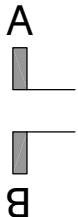

166 WESTBURY AVENUE

170 WESTBURY AVENUE

Existing curtilage area: 112.6 square metres

PROJECT: 170 WESTBURY AVENUE N22 6RU  
DRAWING TITLE:

# Existing block plan

SCALE: 1:100 @A3 DRAWING NUMBER: E-01



Issued for COMMENT 23.04.26  
Issued for PLANNING 02.06.26

**studio seventi**


A R C H I T E C T U R E L T D

www.studioseventi.co.uk

176 Brookehowse Road  
London SE6 3TP

m:07985 507253

e:g.egbo@studioseventi.co.uk

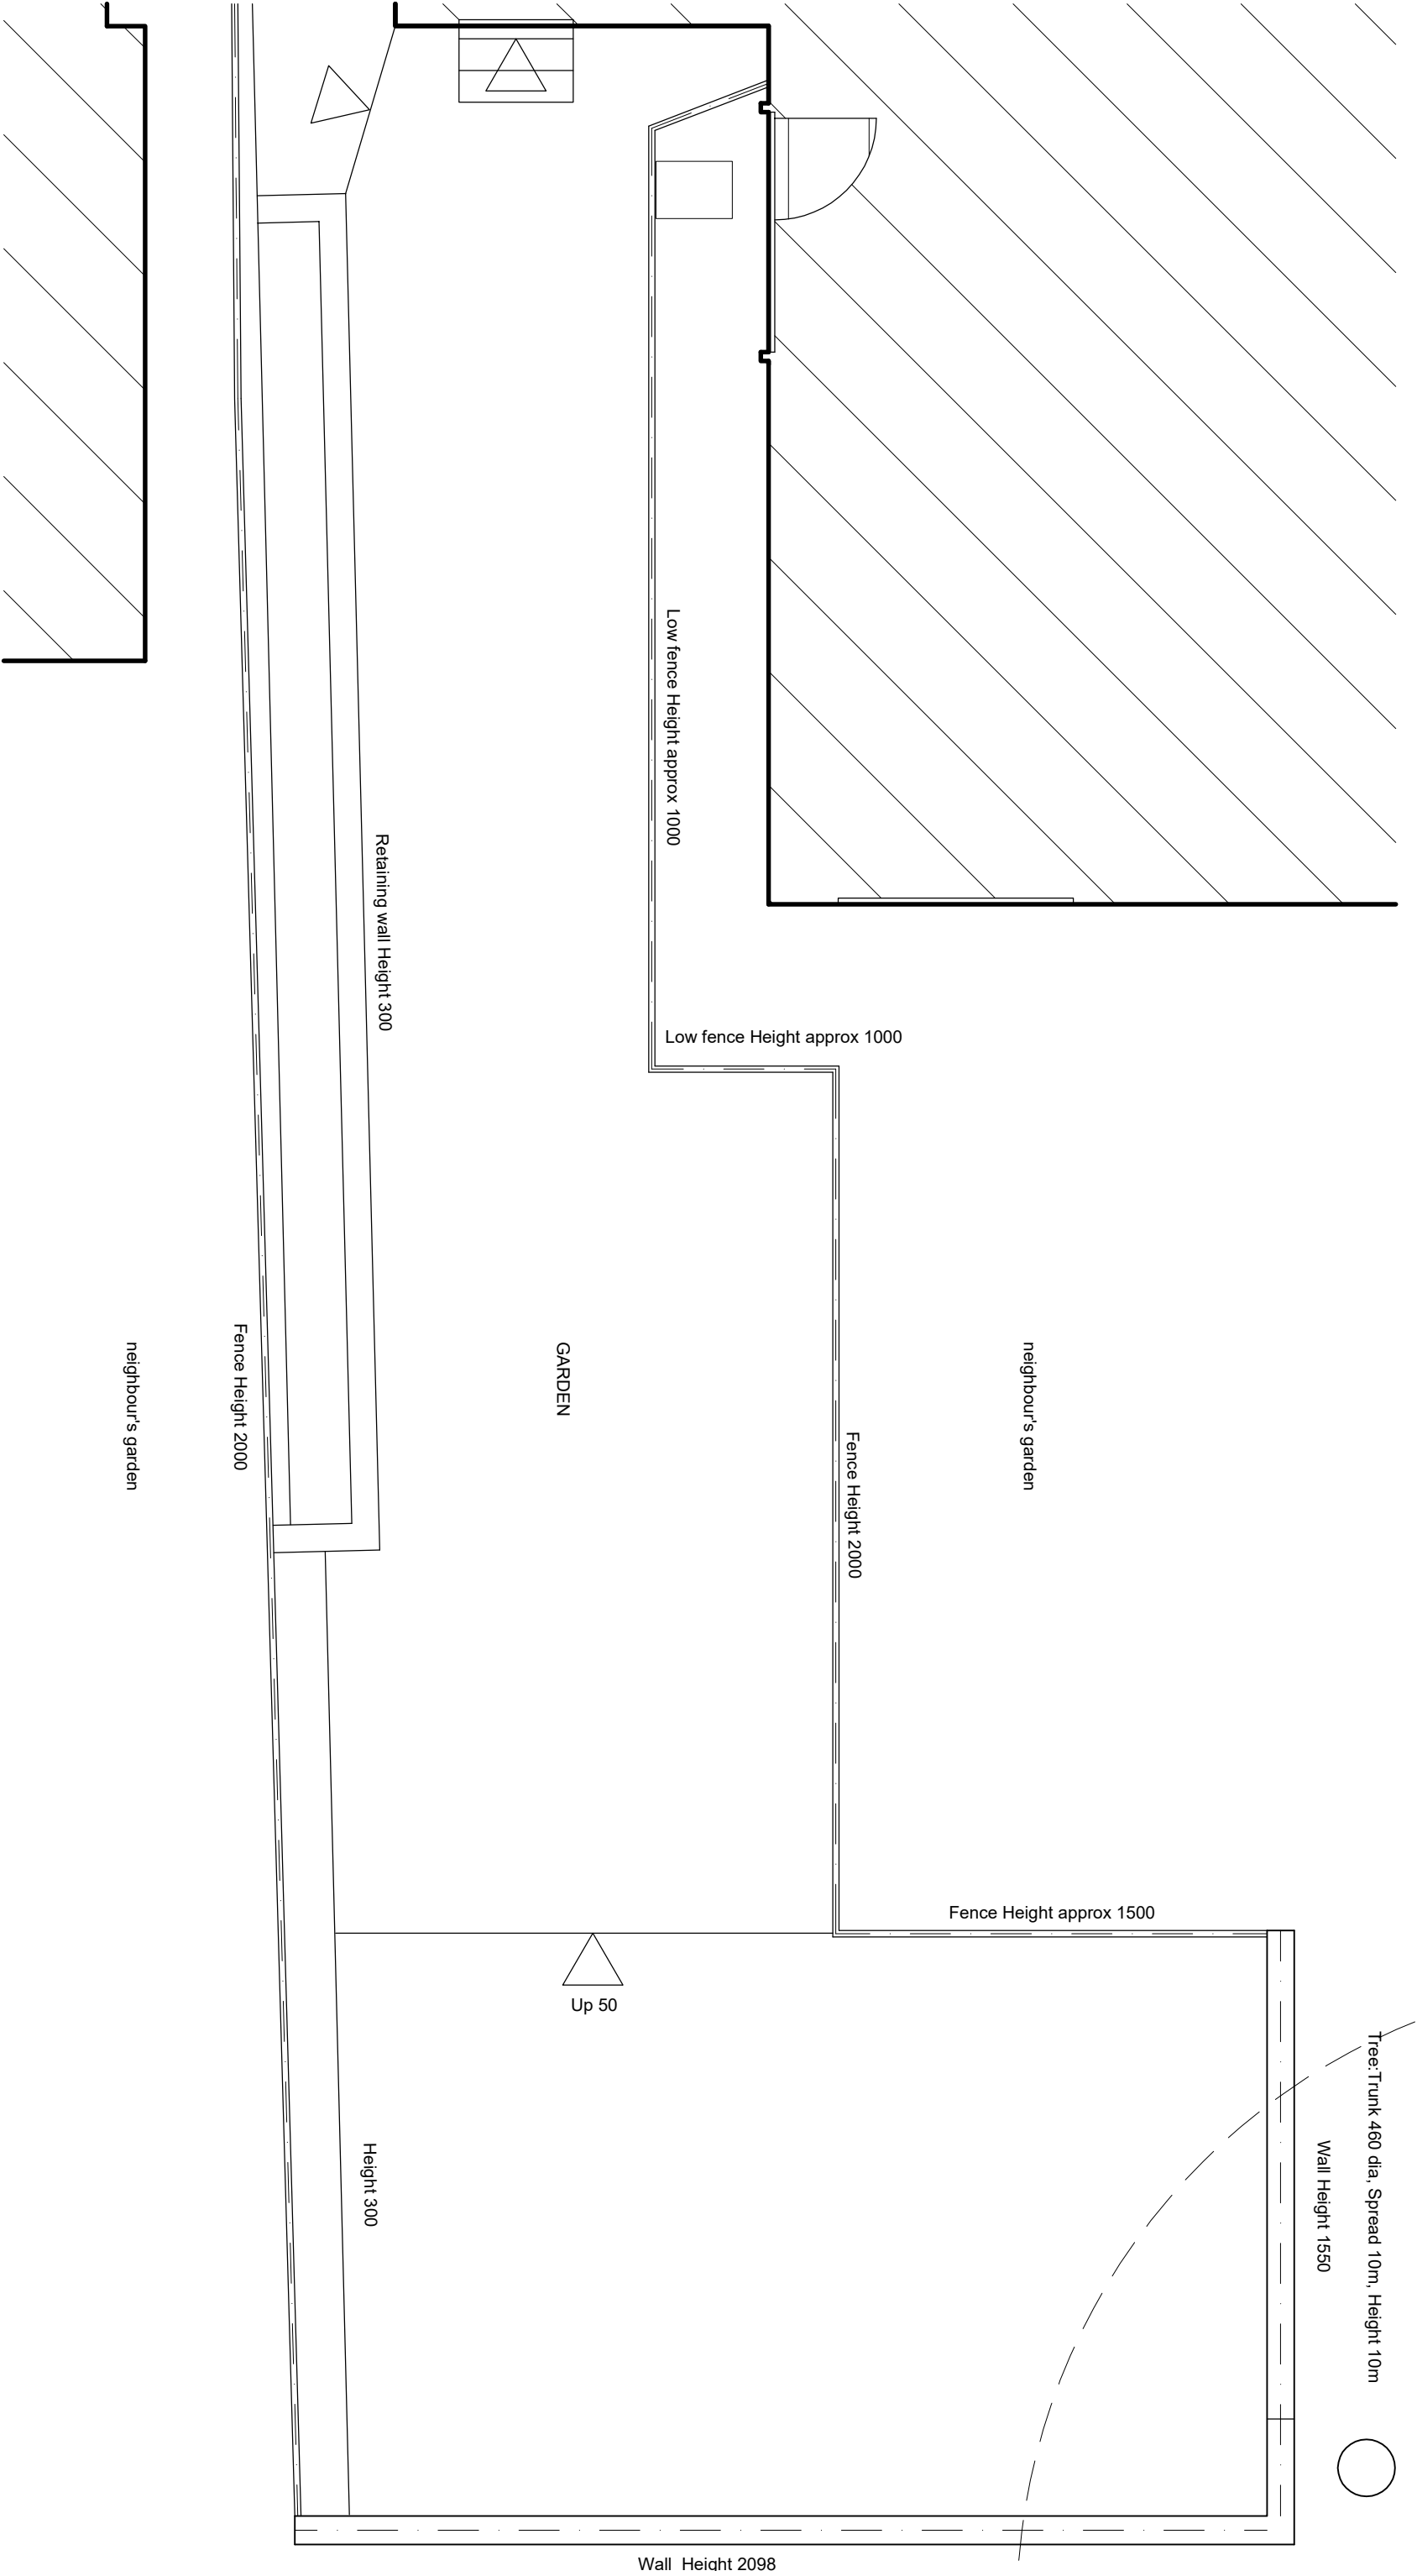

Existing garden plan 1:50

PROJECT : 170 WESTBURY AVENUE N22 6RU  
DRAWING TITLE :

# Existing rear garden plan

SCALE : 1:50 @A3 DRAWING NUMBER: E-02



Issued for COMMENT 23.04.26  
Issued for PLANNING 02.06.26


**studio seventi**  
A R C H I T E C T U R E L T D

www.studioseventi.co.uk


176 Brookehowse Road  
London SE6 3TP

m: 07985 507253


e: g.egbo@studioseventi.co.uk

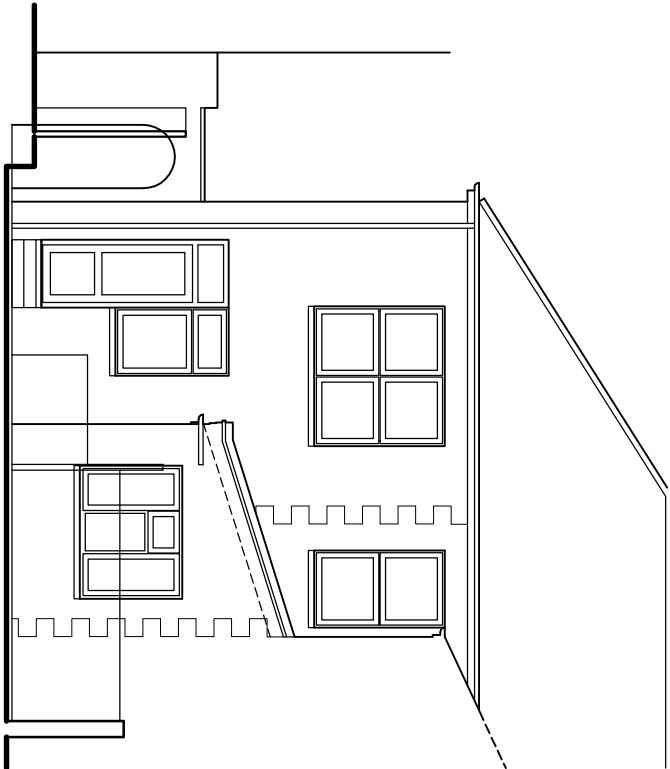


ELEVATION AA 1:100

 

ELEVATION BB 1:100

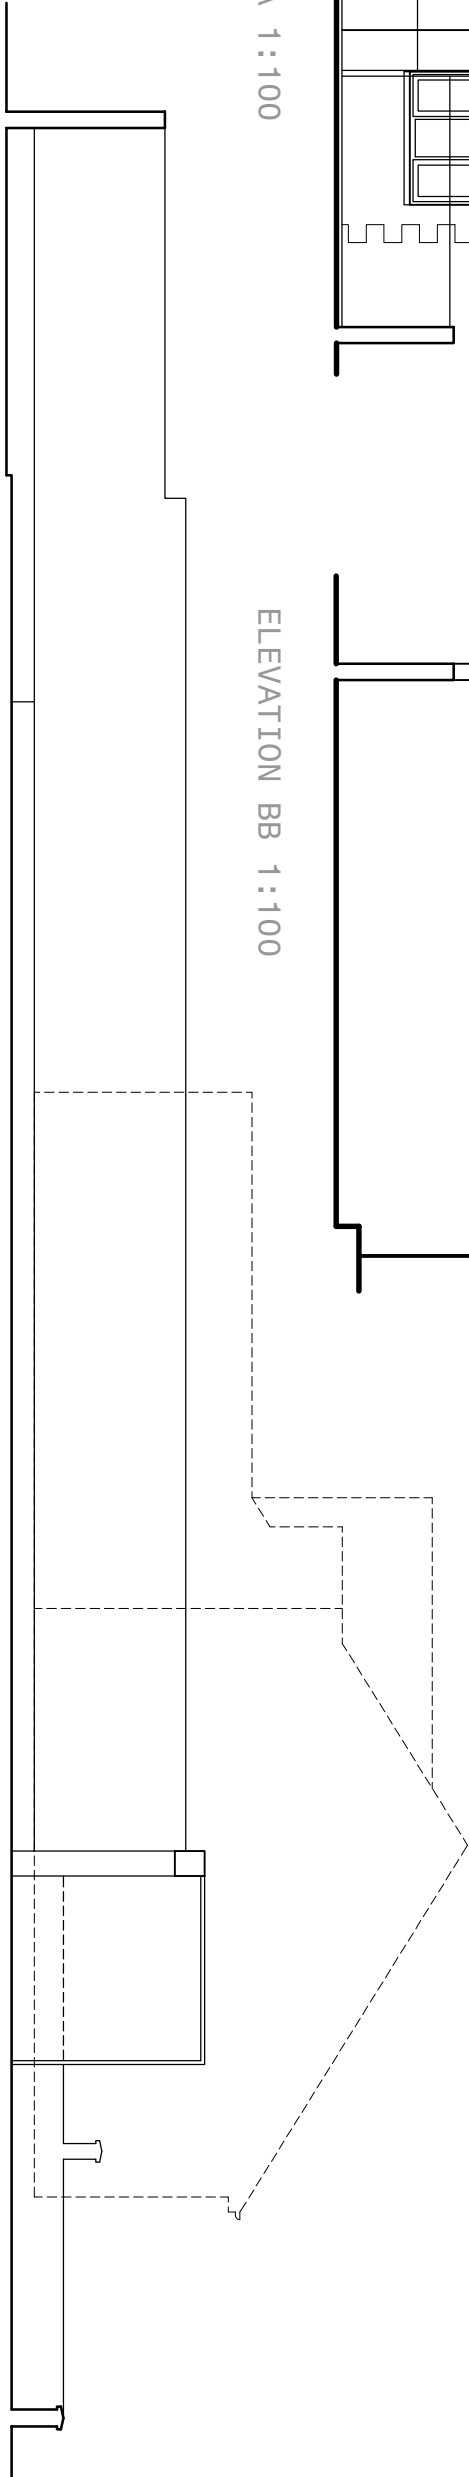

ELEVATION CC 1:100

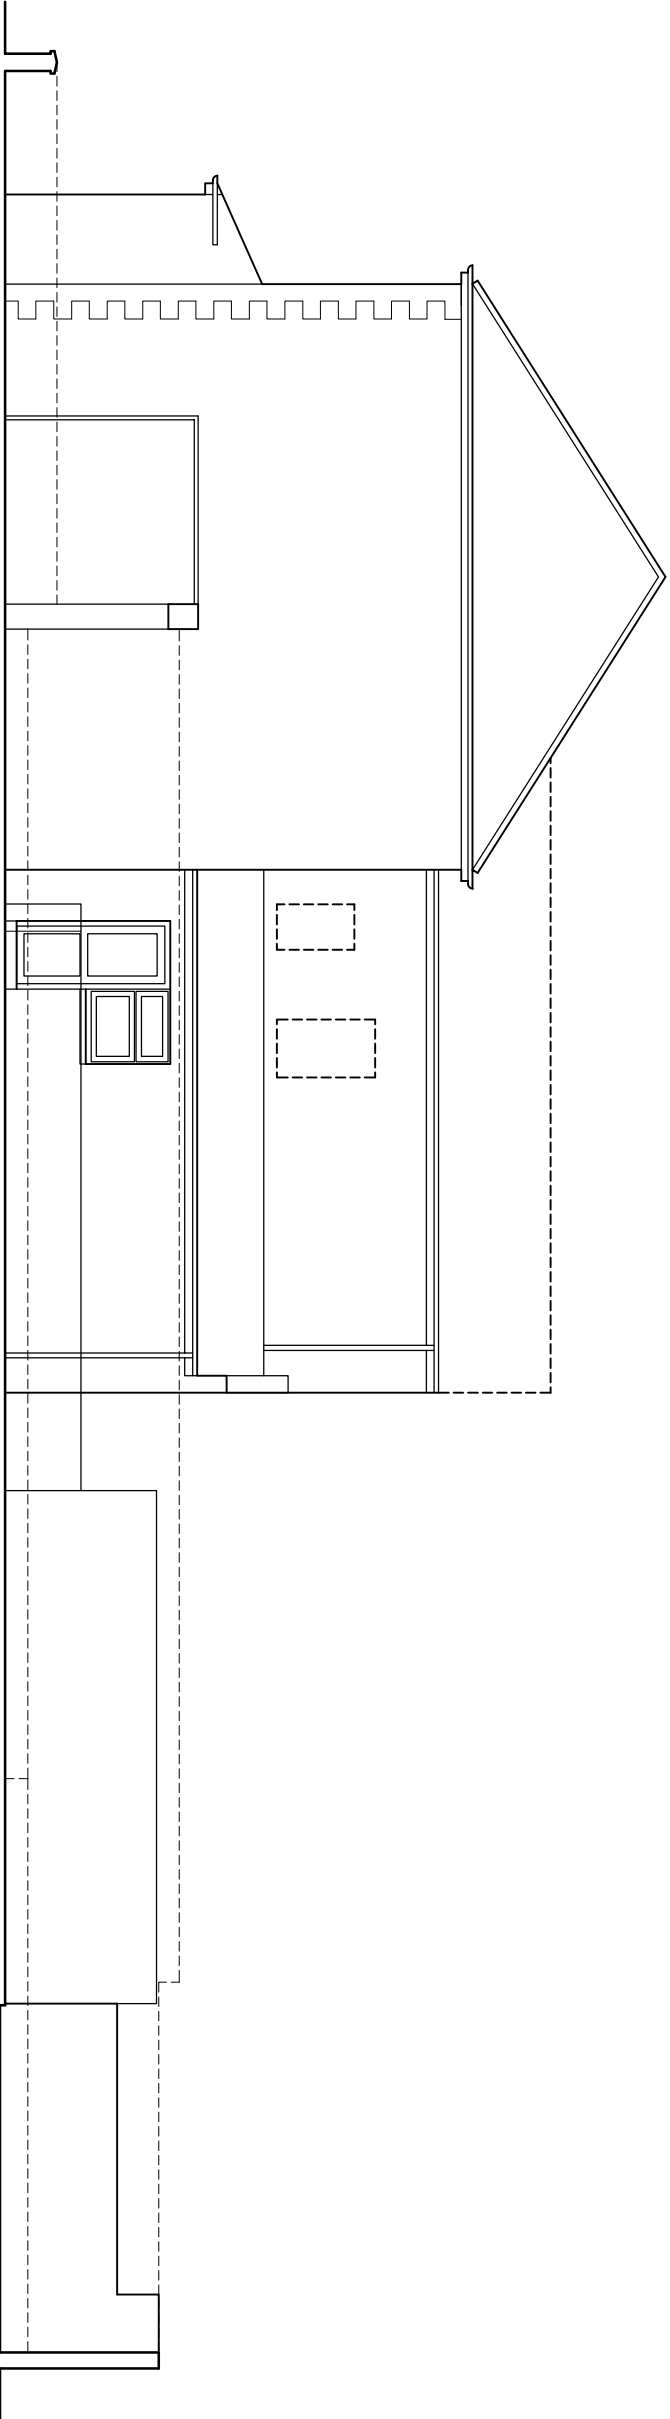

ELEVATION DD 1:100

PROJECT: 170 WESTBURY AVENUE N22 6RU

DRAWING TITLE:

# Existing elevations

SCALE: 1:100 @A3 DRAWING NUMBER: E-03



Issued for COMMENT 23.04.26  
Issued for PLANNING 02.06.26

**studio seventi**

A R C H I T E C T U R E L T D

[www.studioseventi.co.uk](http://www.studioseventi.co.uk)

176 Brookehouse Road  
London SE6 3TP

m:07985 507253

e:g.egbo@studioseventi.co.uk