
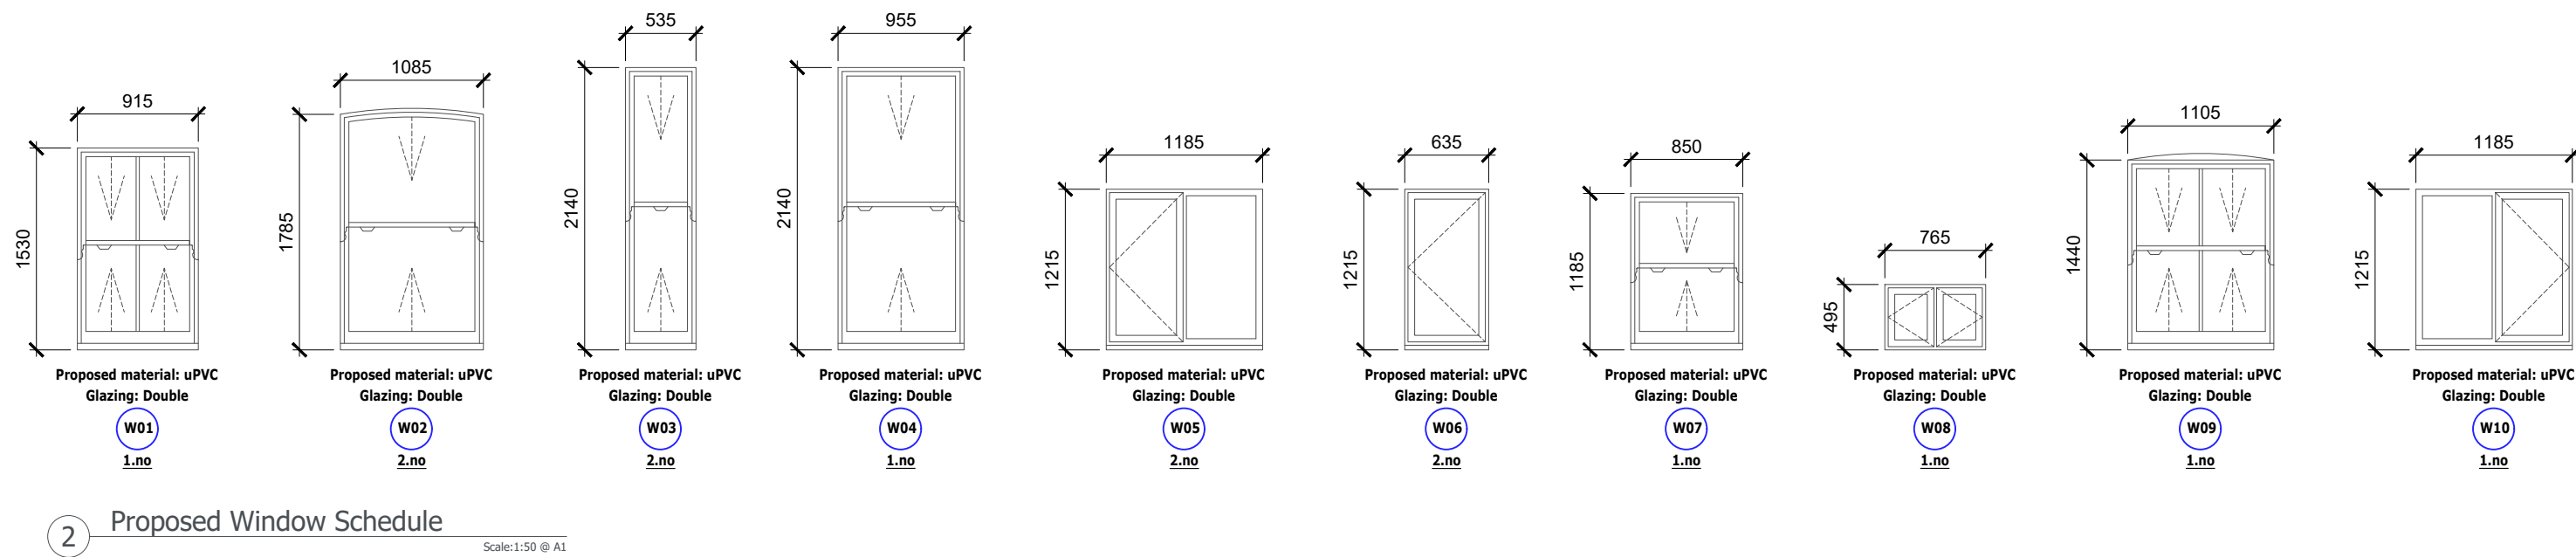


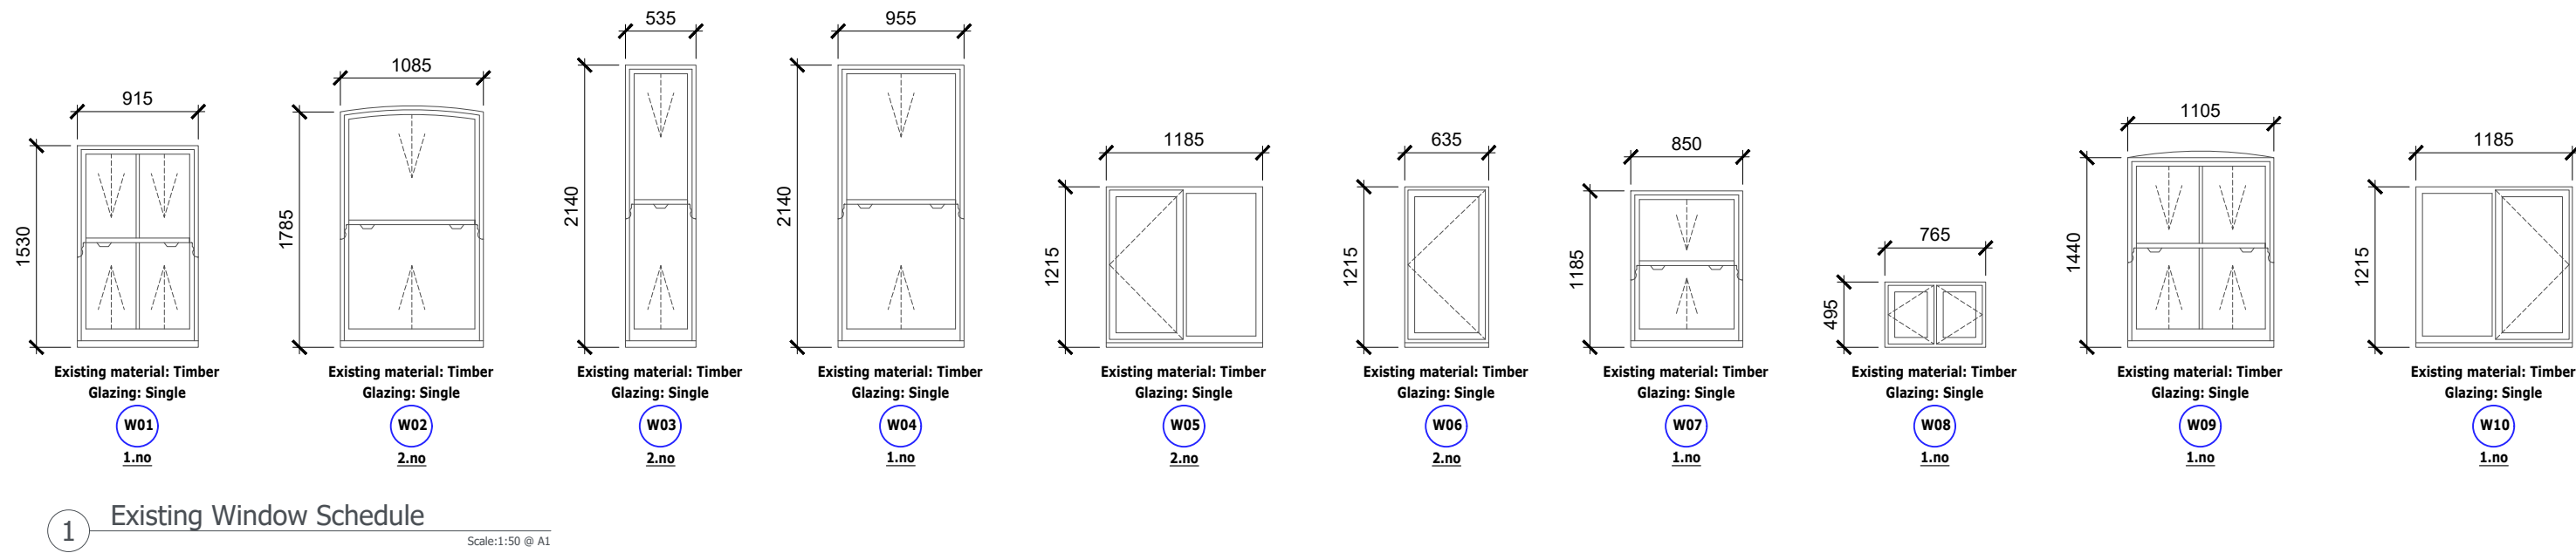

P3	Client feedback	TVS	DM	27.05.26
P2	Client feedback	TVS	DM	20.05.26
P1	Planning	TVS	DM	07.05.26
Rev	Description	By	QA	DD MM YY
© This drawing and any design hereon is the copyright of Potter Raper and must not be reproduced without their written consent. All drawings remain the property of Potter Raper. Figured dimension only to be taken from this drawing. All dimensions to be checked on site. Please inform Potter Raper immediately of any discrepancies before work proceeds.				
Client				
Wates / Clarion				
Project Name				
Capital Works 2026 / 27				
Project Location				
11 Daleview Road, Haringey, London, N15 6PL				
Sheet Name				
Existing and Proposed Window Schedules				
Project Status				
Planning				
Drawing Nr.				
12235-PR-DR_11-ZZ-DR-A-PL401				
Scale				
1:50 @ A1				
 POTTER RAPER Duncan House 1A Burnhill Road Beckenham Kent BR3 3LA Tel: 020 8658 3538				