



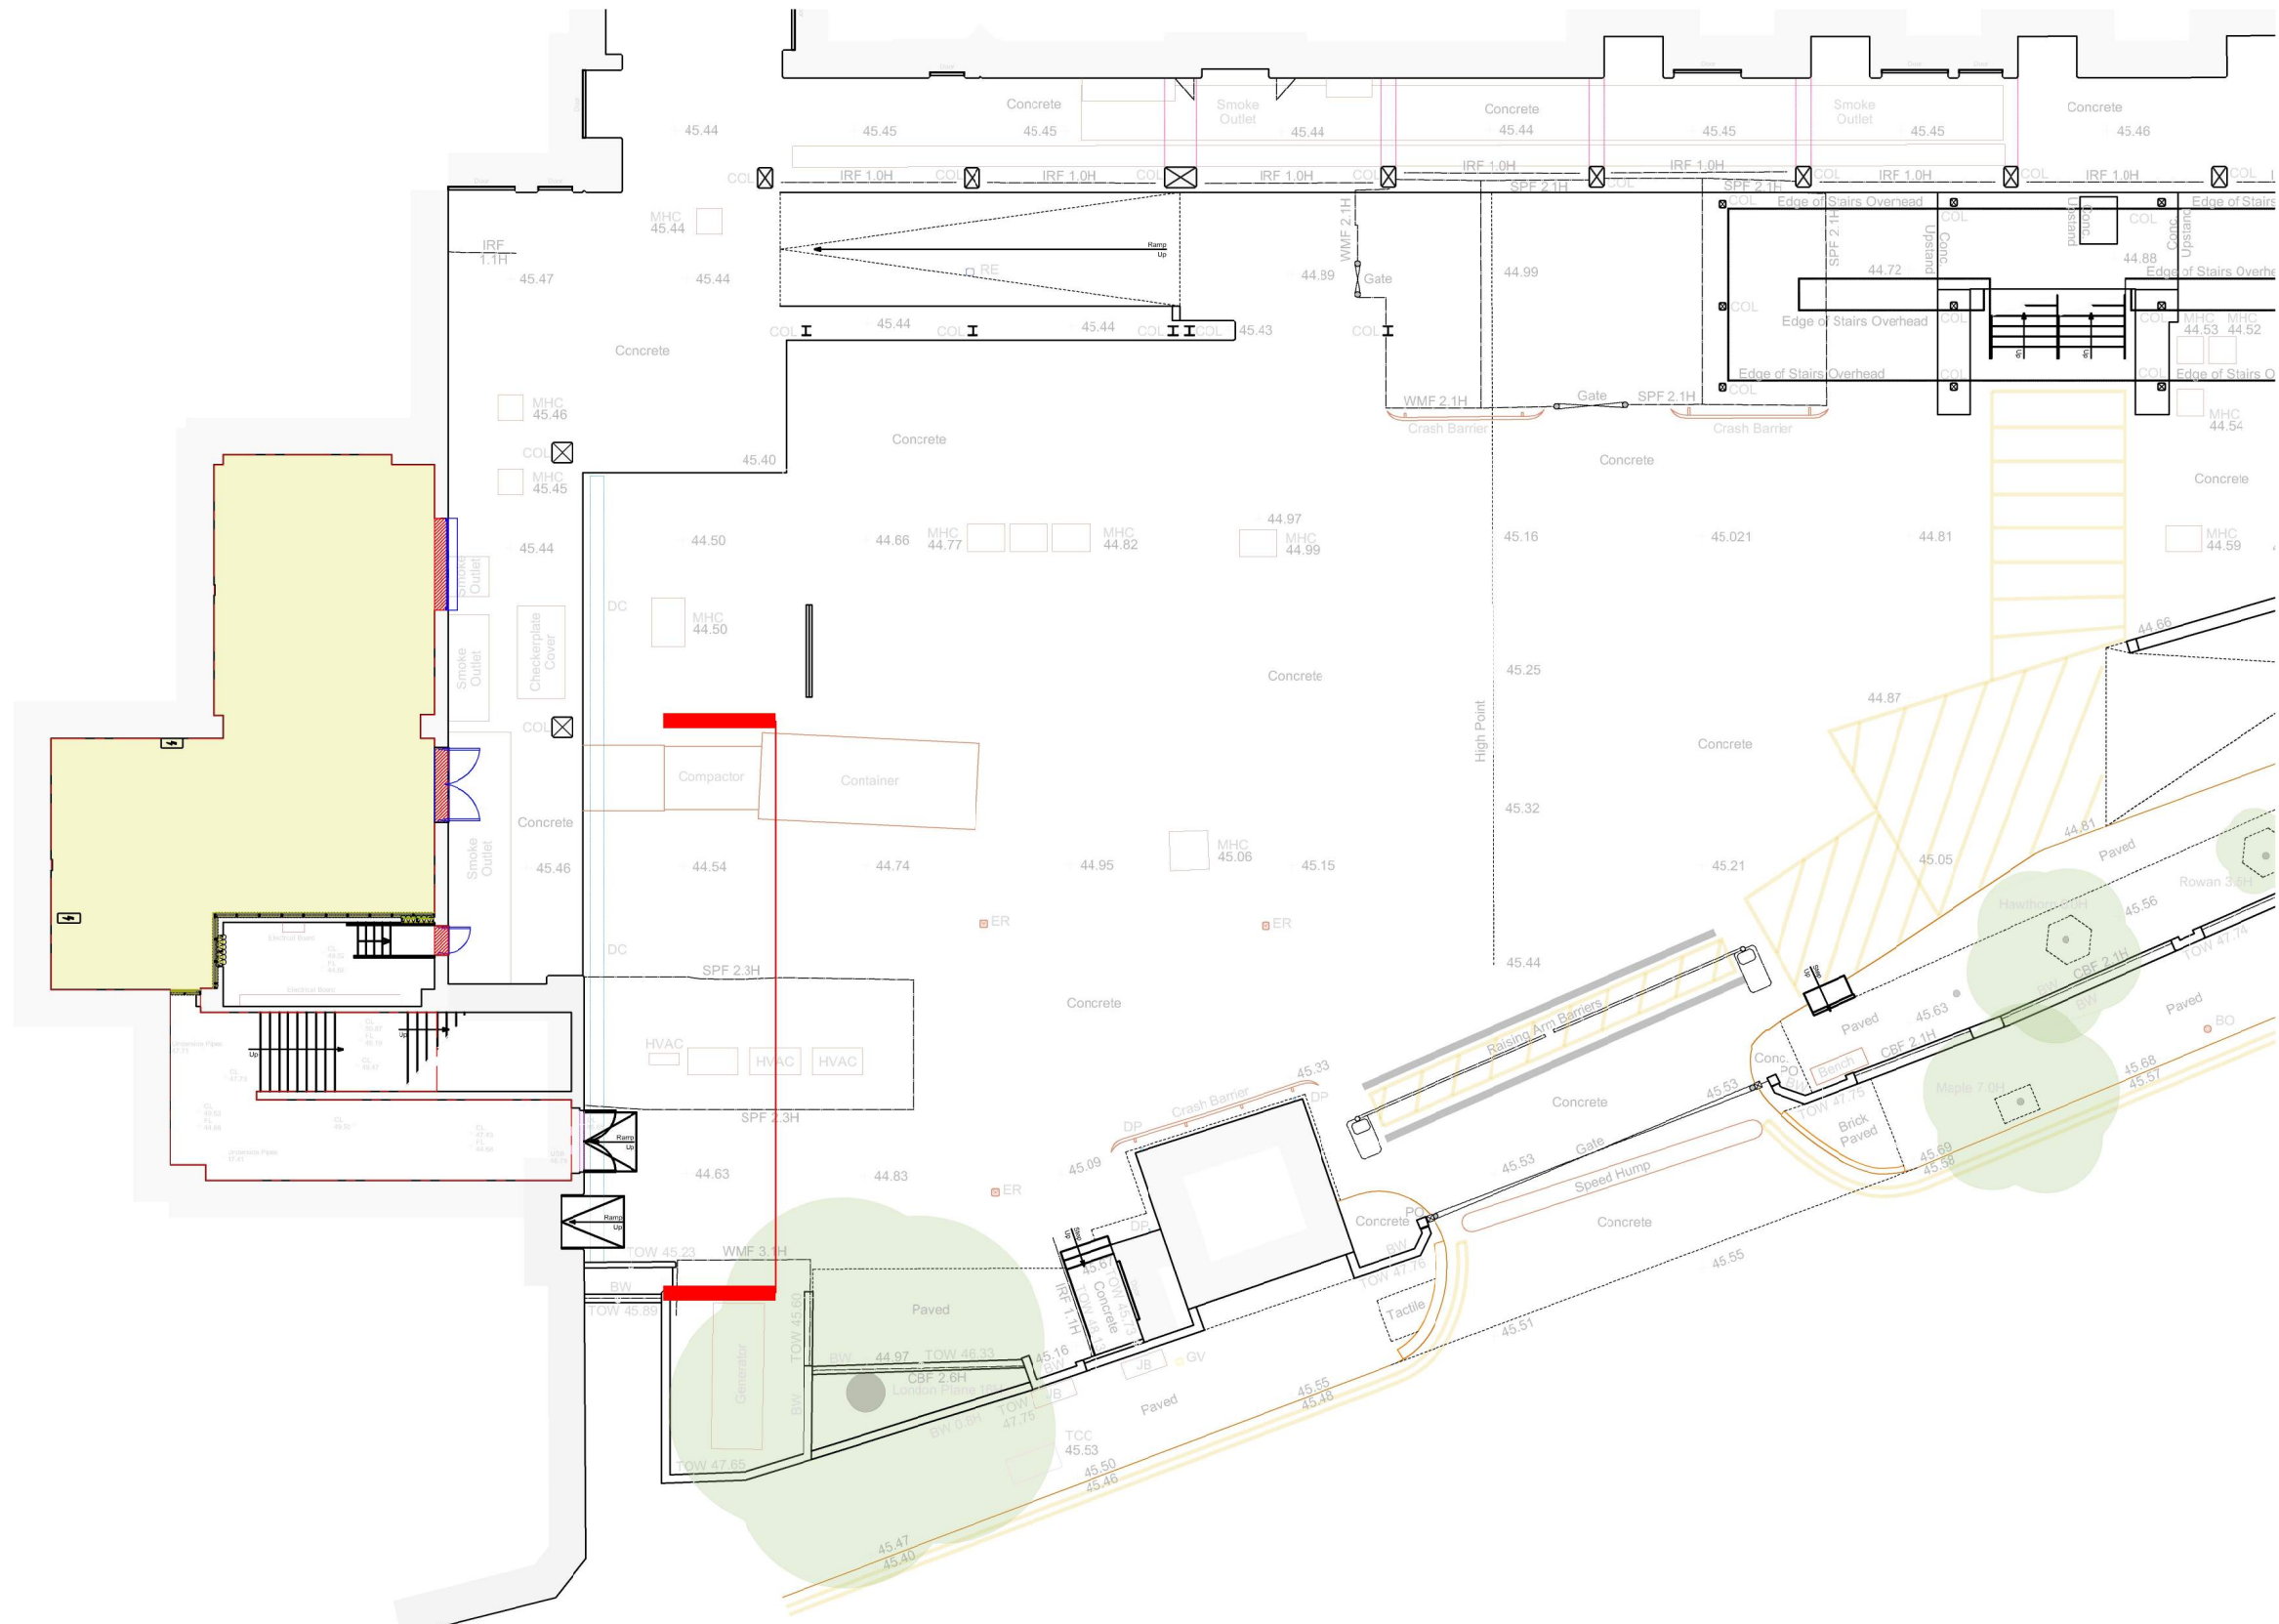

PROPOSED PLAN 1:200

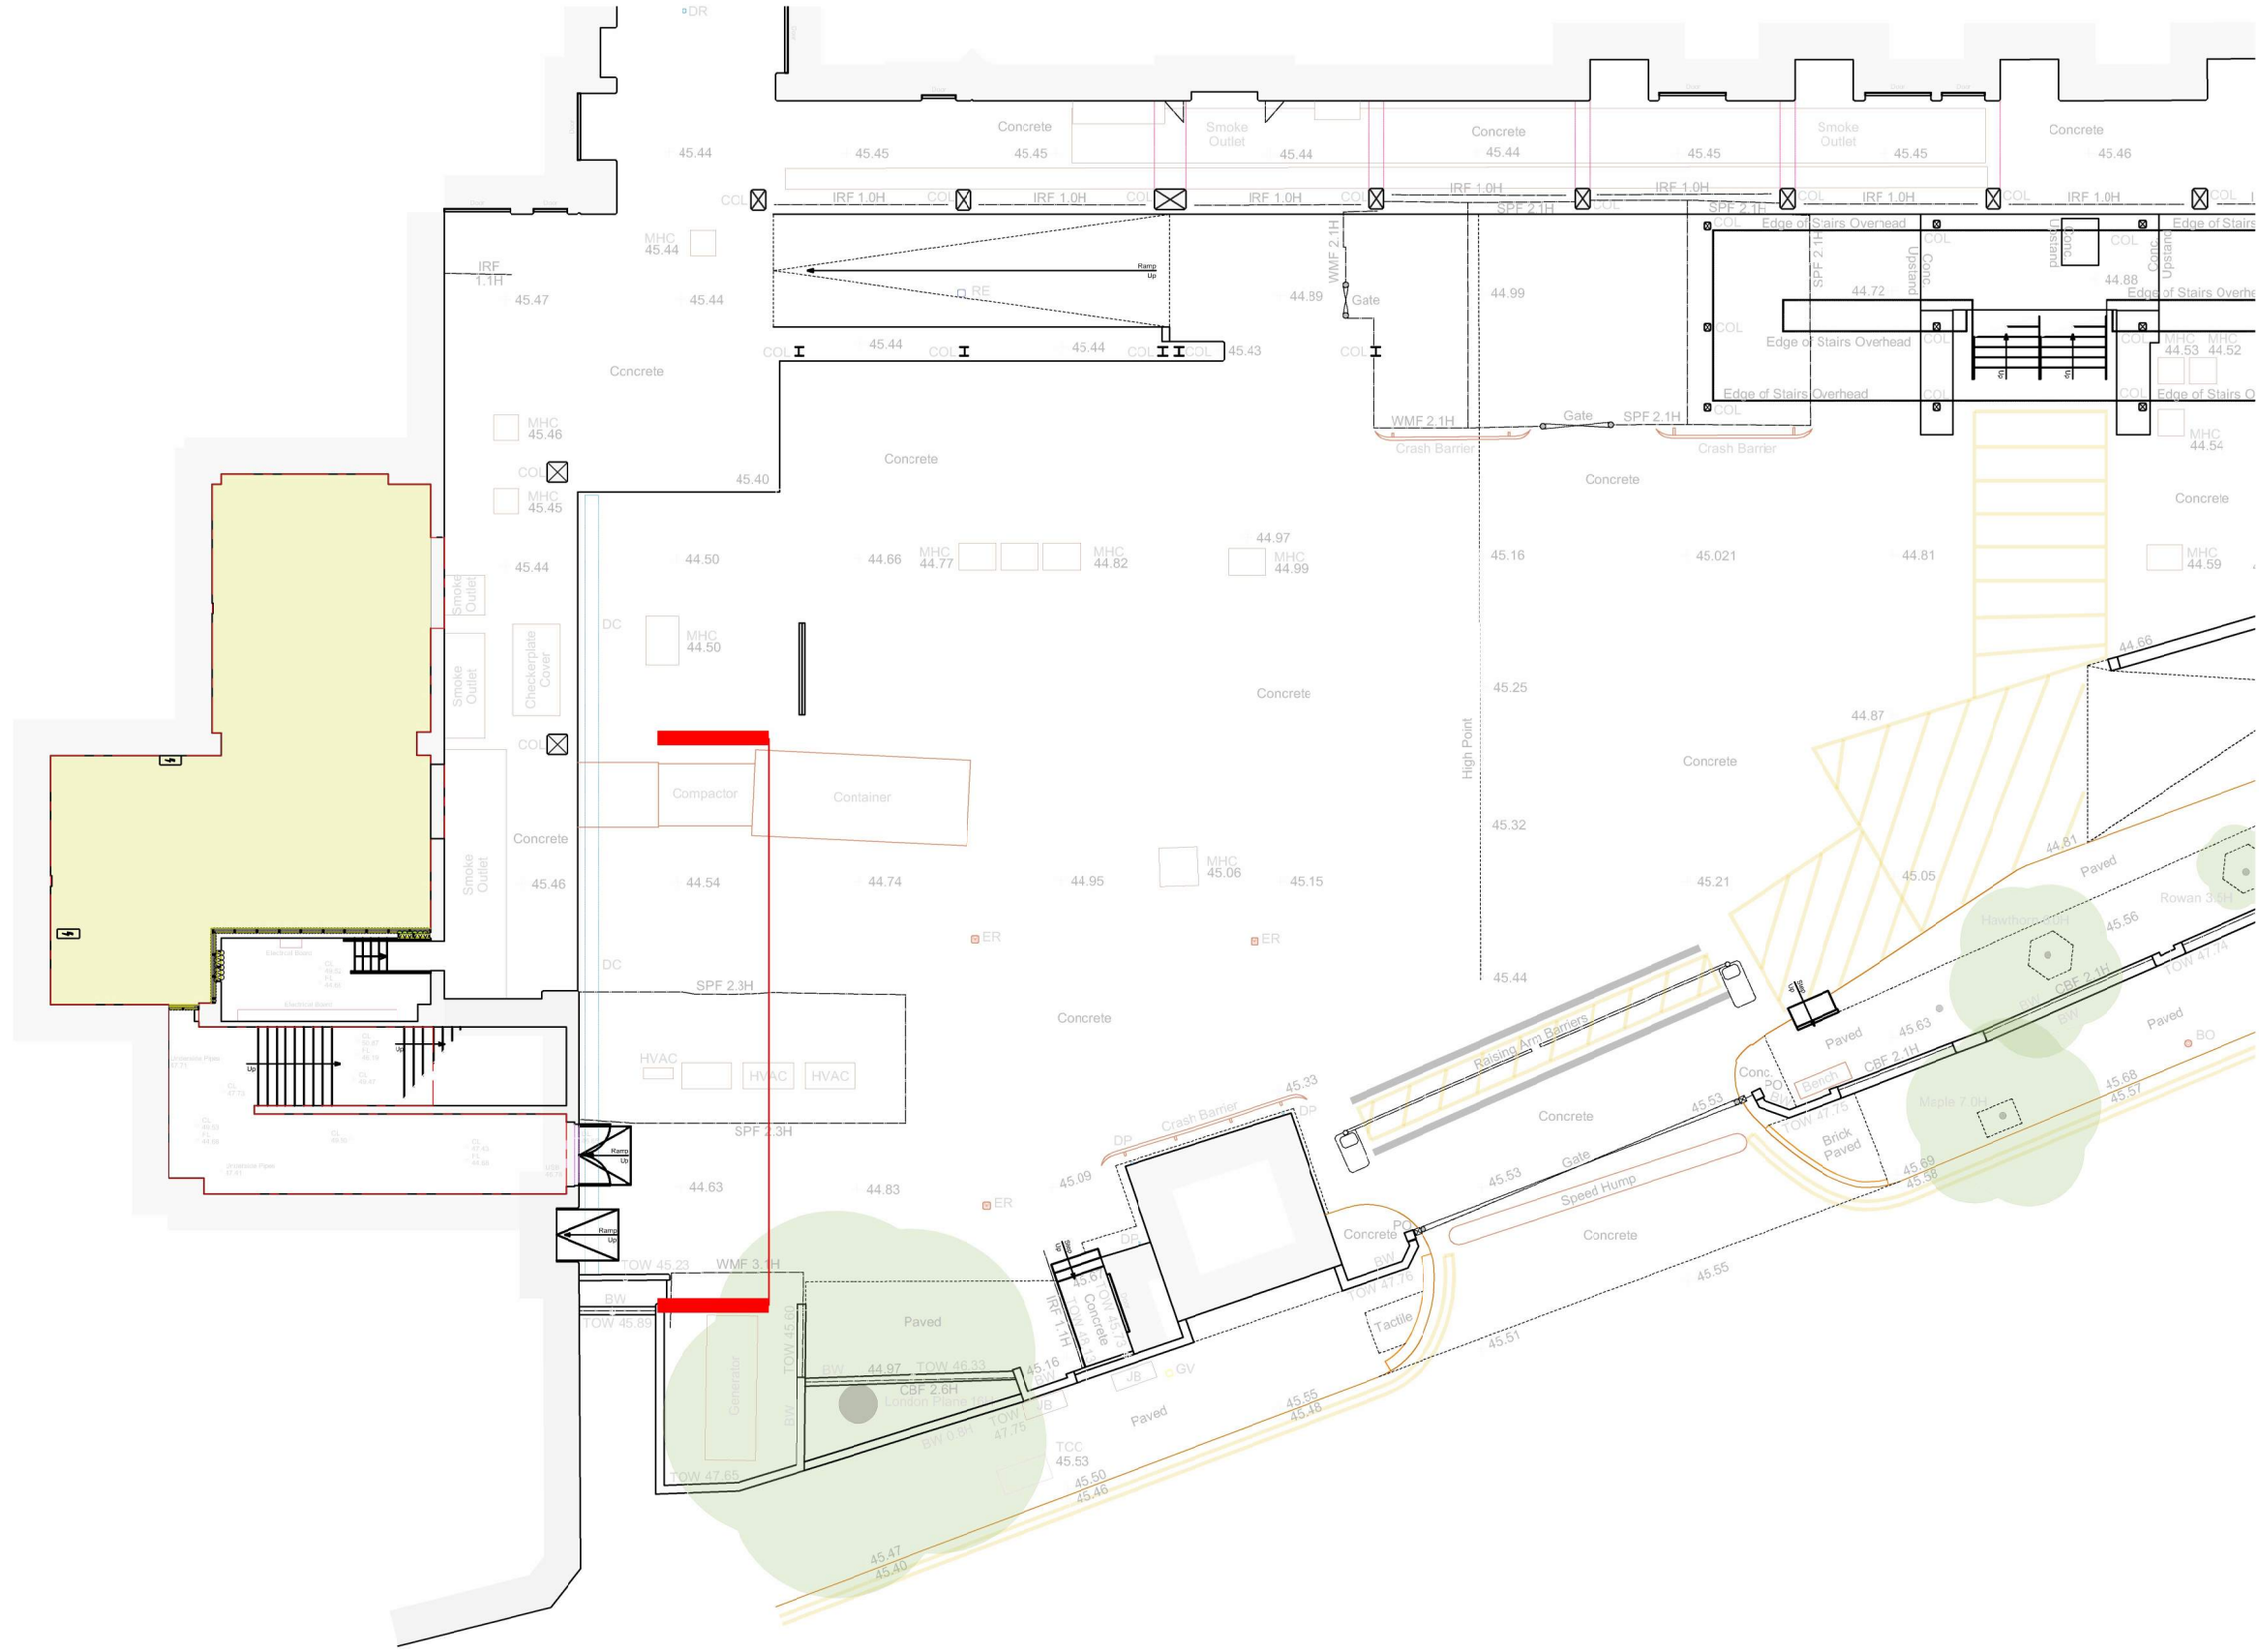


EXISTING PLAN 1:200


Proposed new opening to be formed to install Roller Shutter

Proposed new opening to be formed to install new Security Double Personnel Door.

Proposed new opening to be formed to install new Security Security Steel Door.

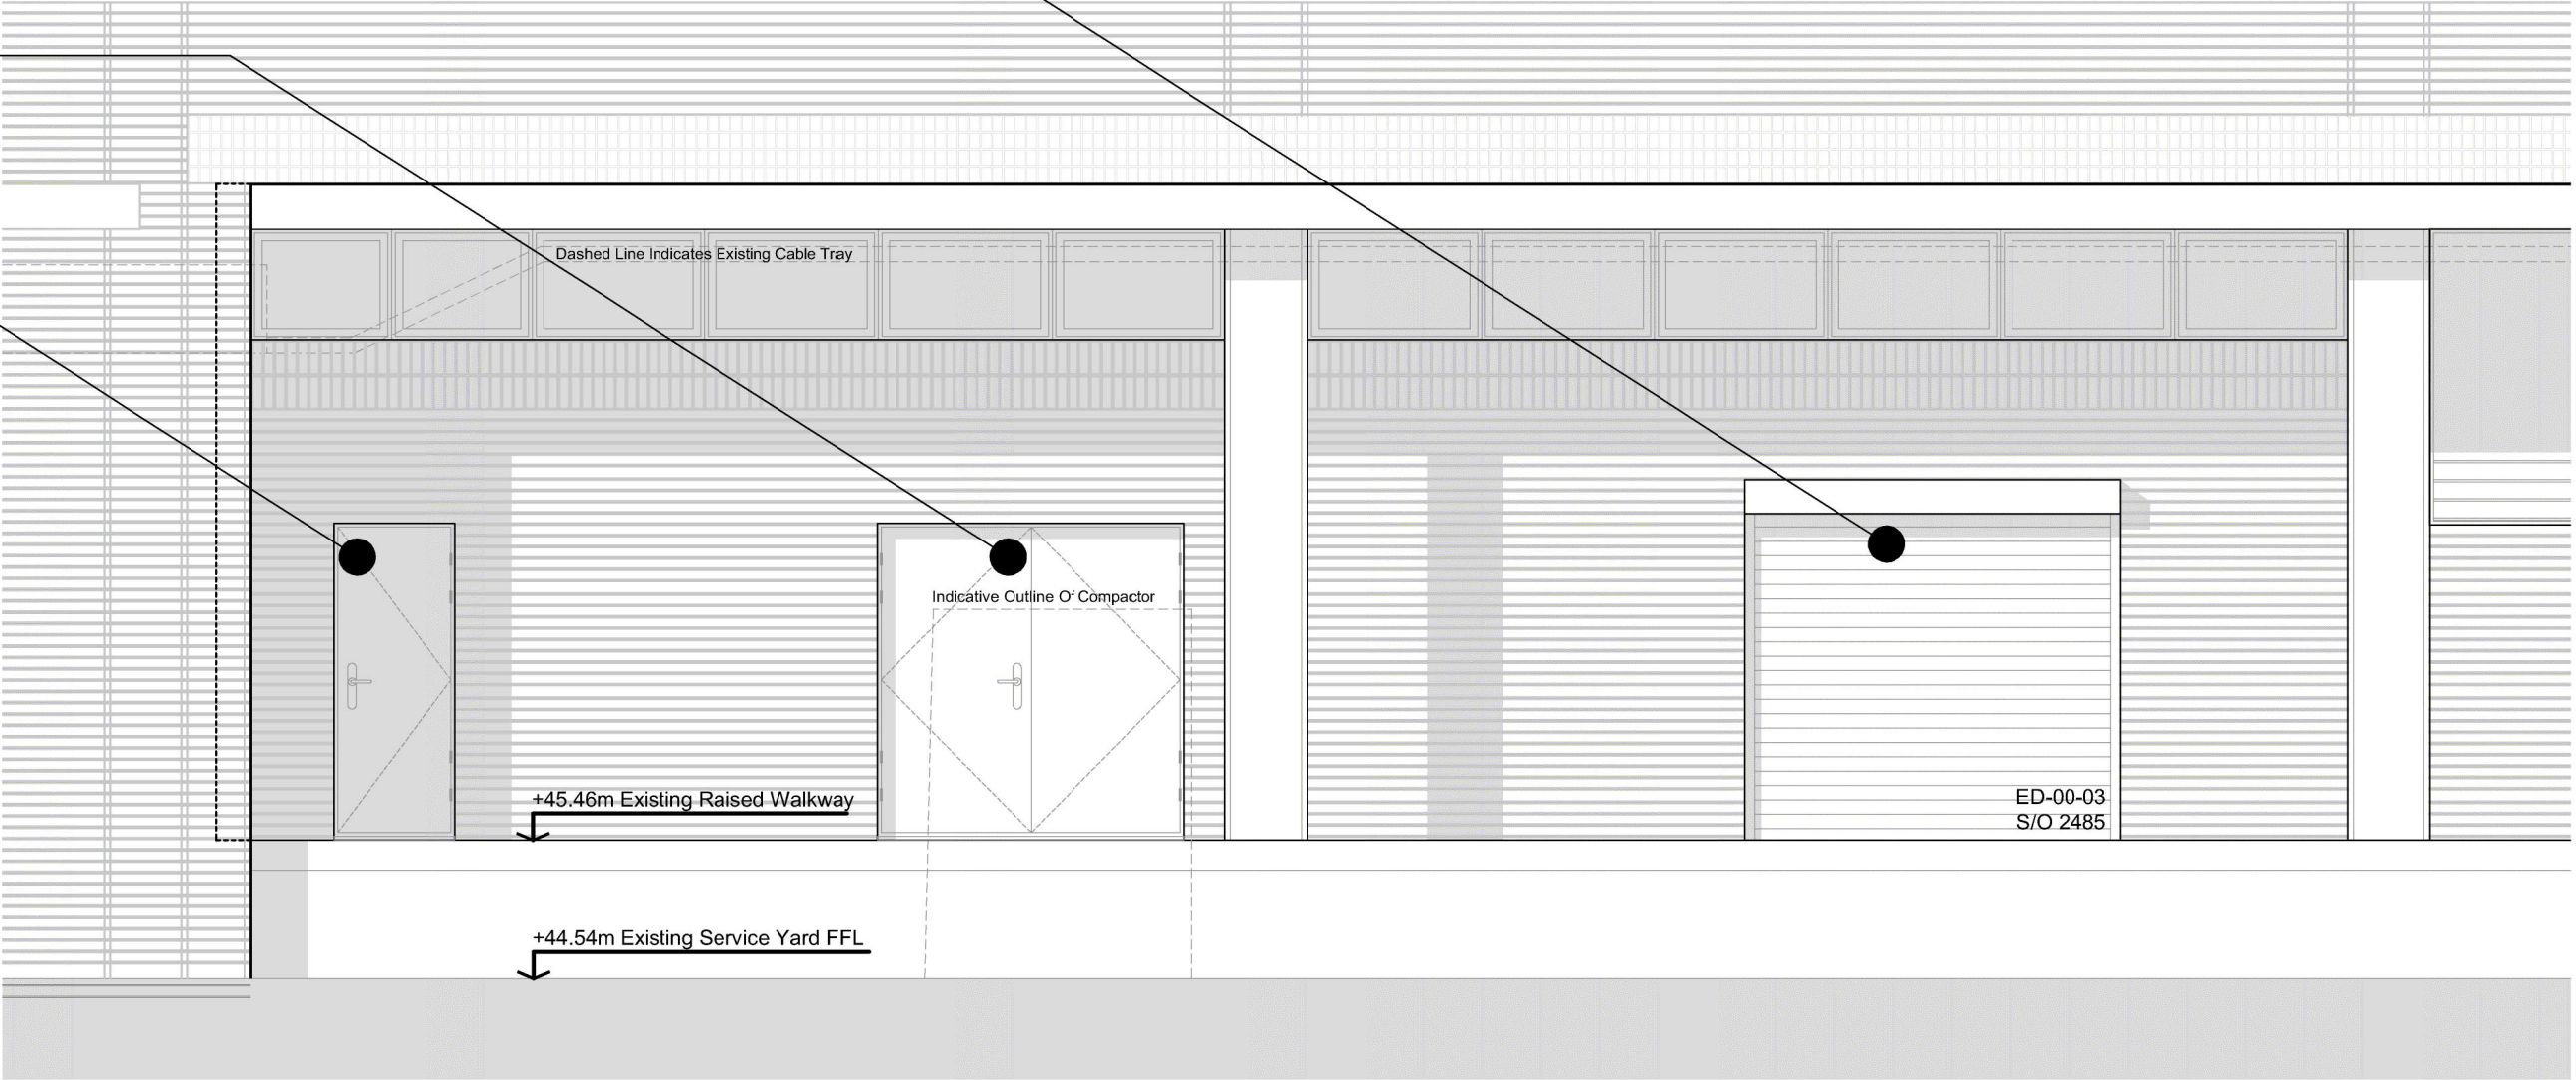

PROPOSED ELEVATION 1:50

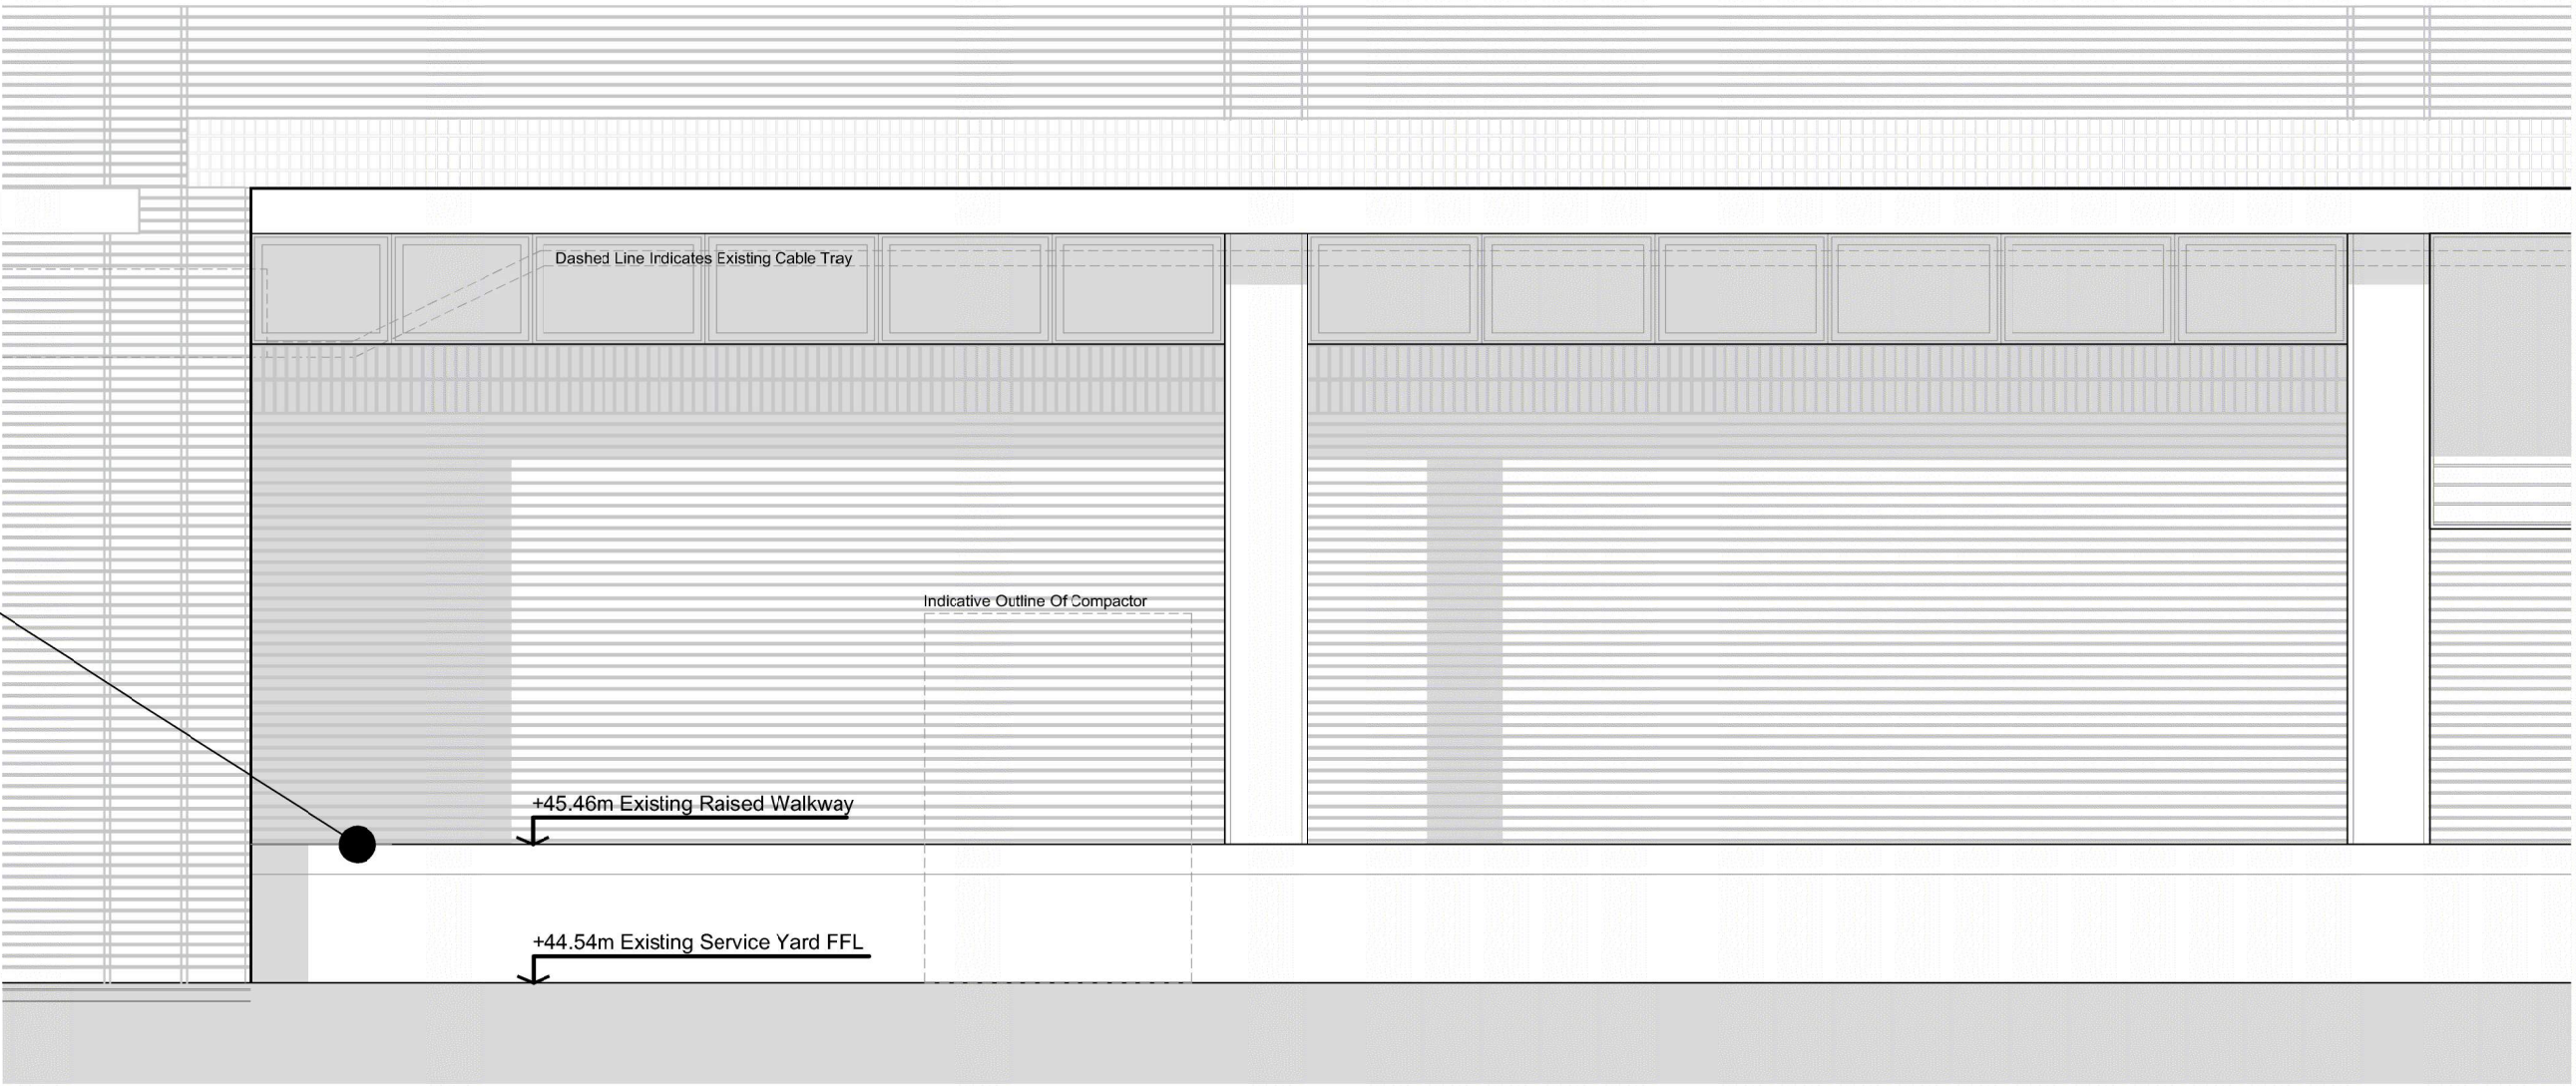

EXISTING ELEVATION 1:50

Existing loading bay dock



PD	Submitted for Certificate of Lawful Development application	22.05.2026	PH	AG
REV	DESCRIPTION	DATE	Dwn	Chk

CLIENT:

New River REIT





PROJECT:

Unit 55

The Mall, Wood Green

DRAWING TITLE:

EXISTING / PROPOSED SERVICE
YARD PLANS & ELEVATIONS

DRAWING STATUS:

PLANNING

corstorphine-wright.com

Drawing No.		Revision			
250771-CWA-U55-D-A-0300		P0			
Project No.	Drawn	Checked	Size	Scale	Date
250771	AG	--	A1	1:50	22.05.26