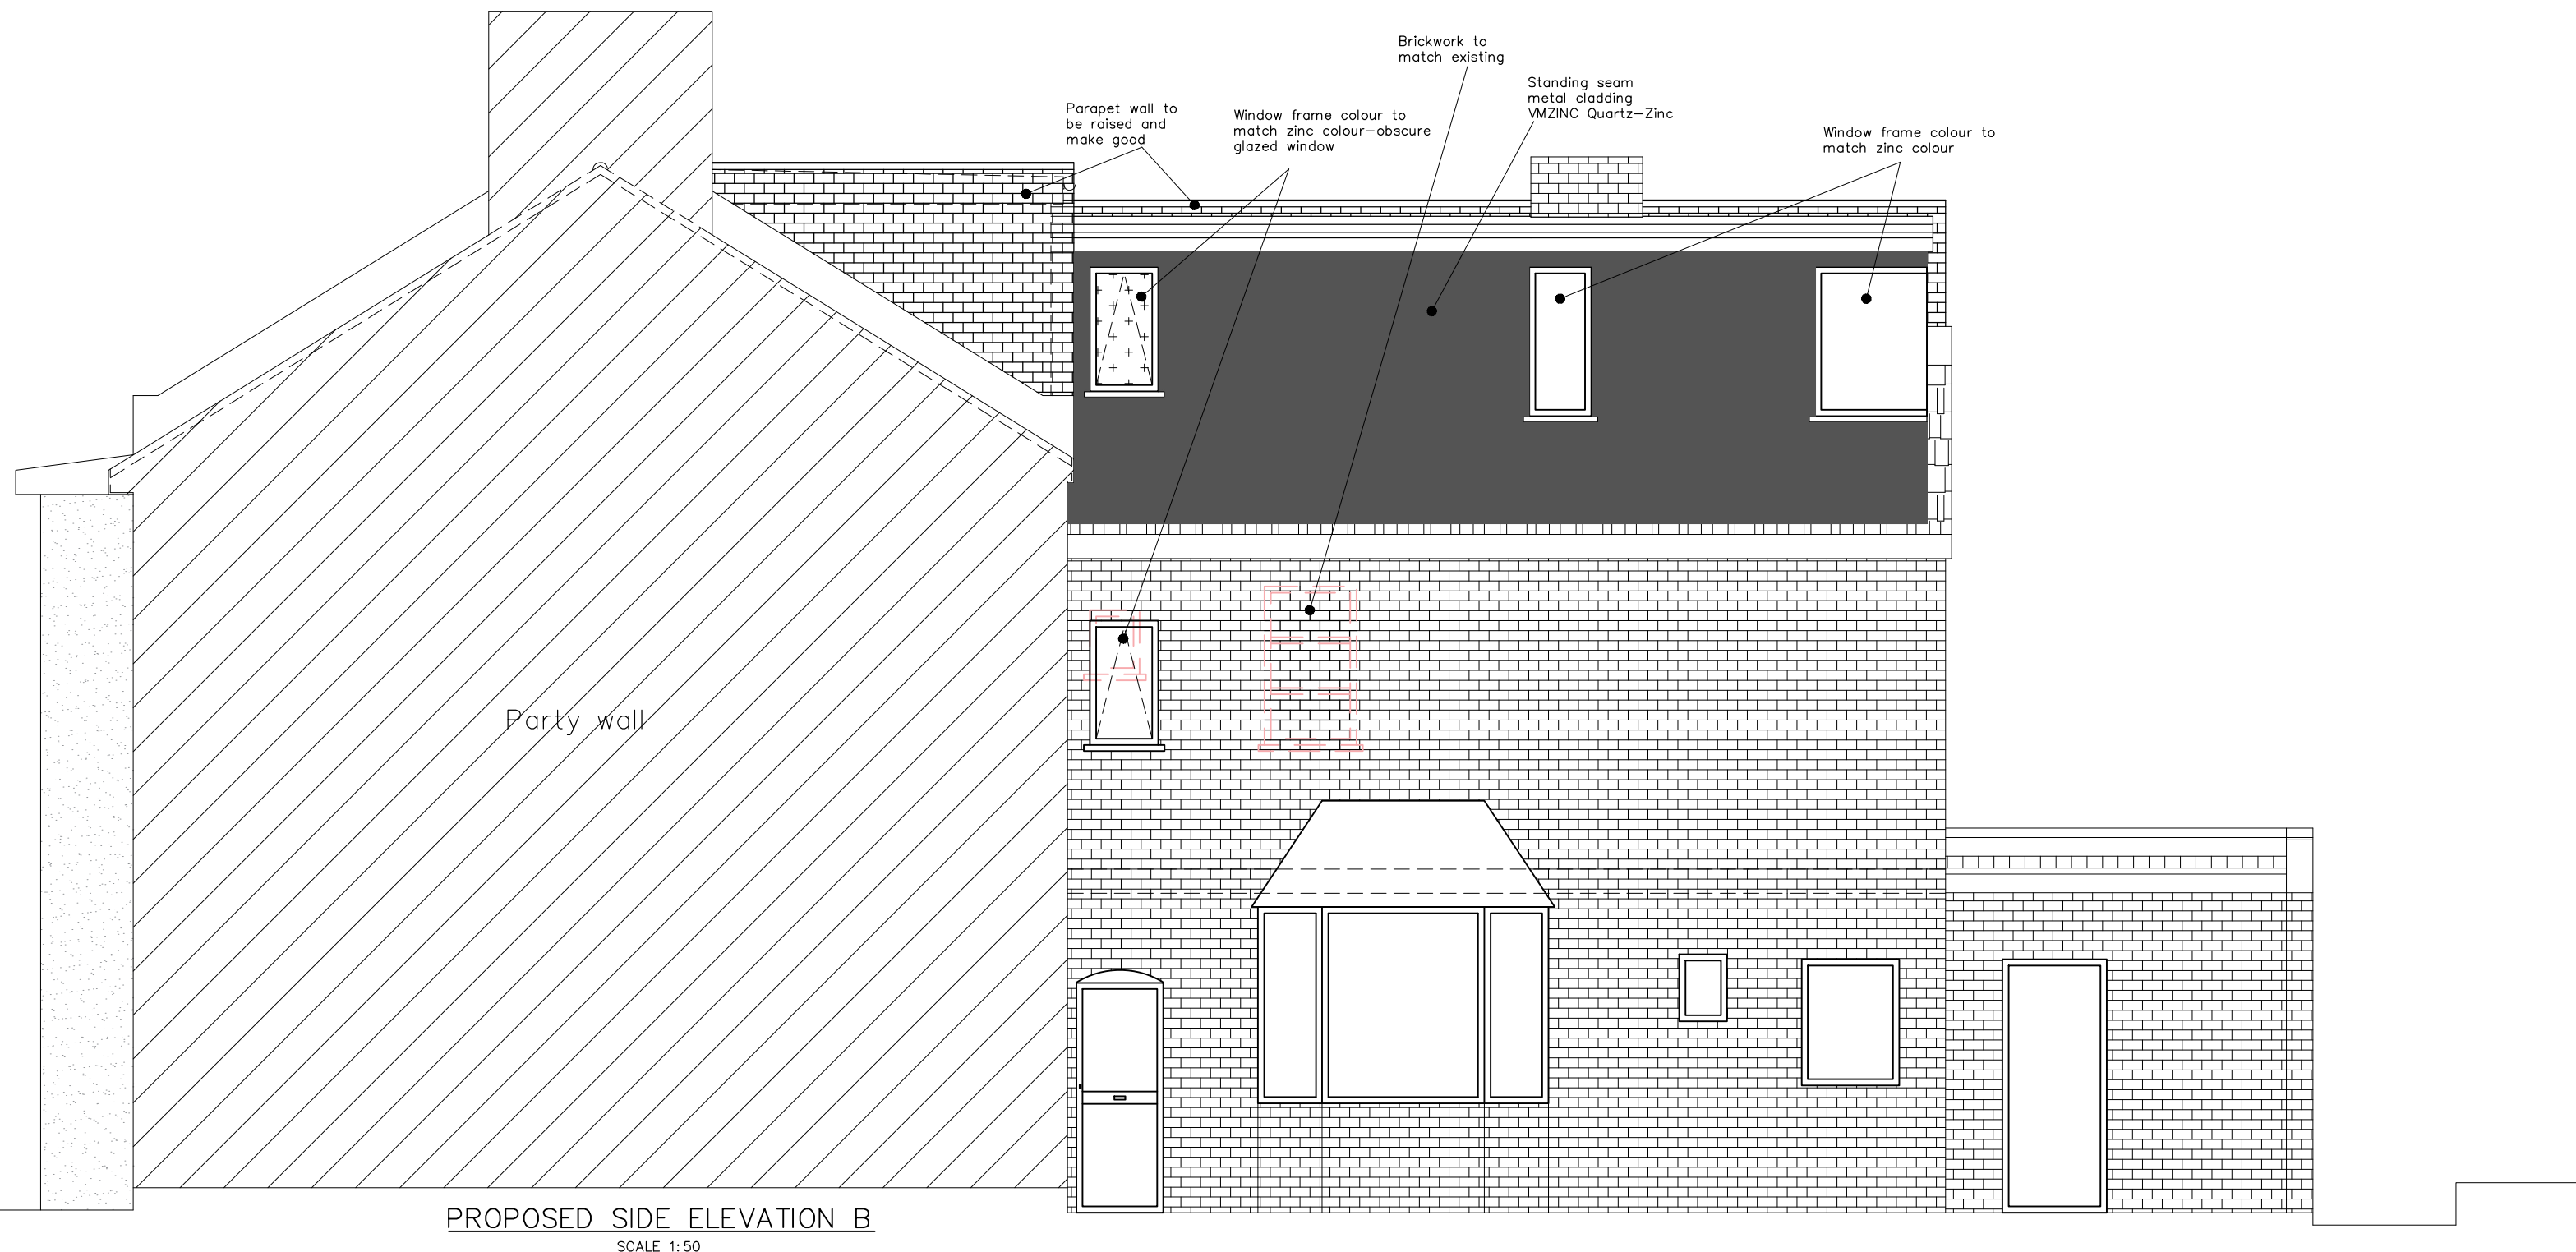
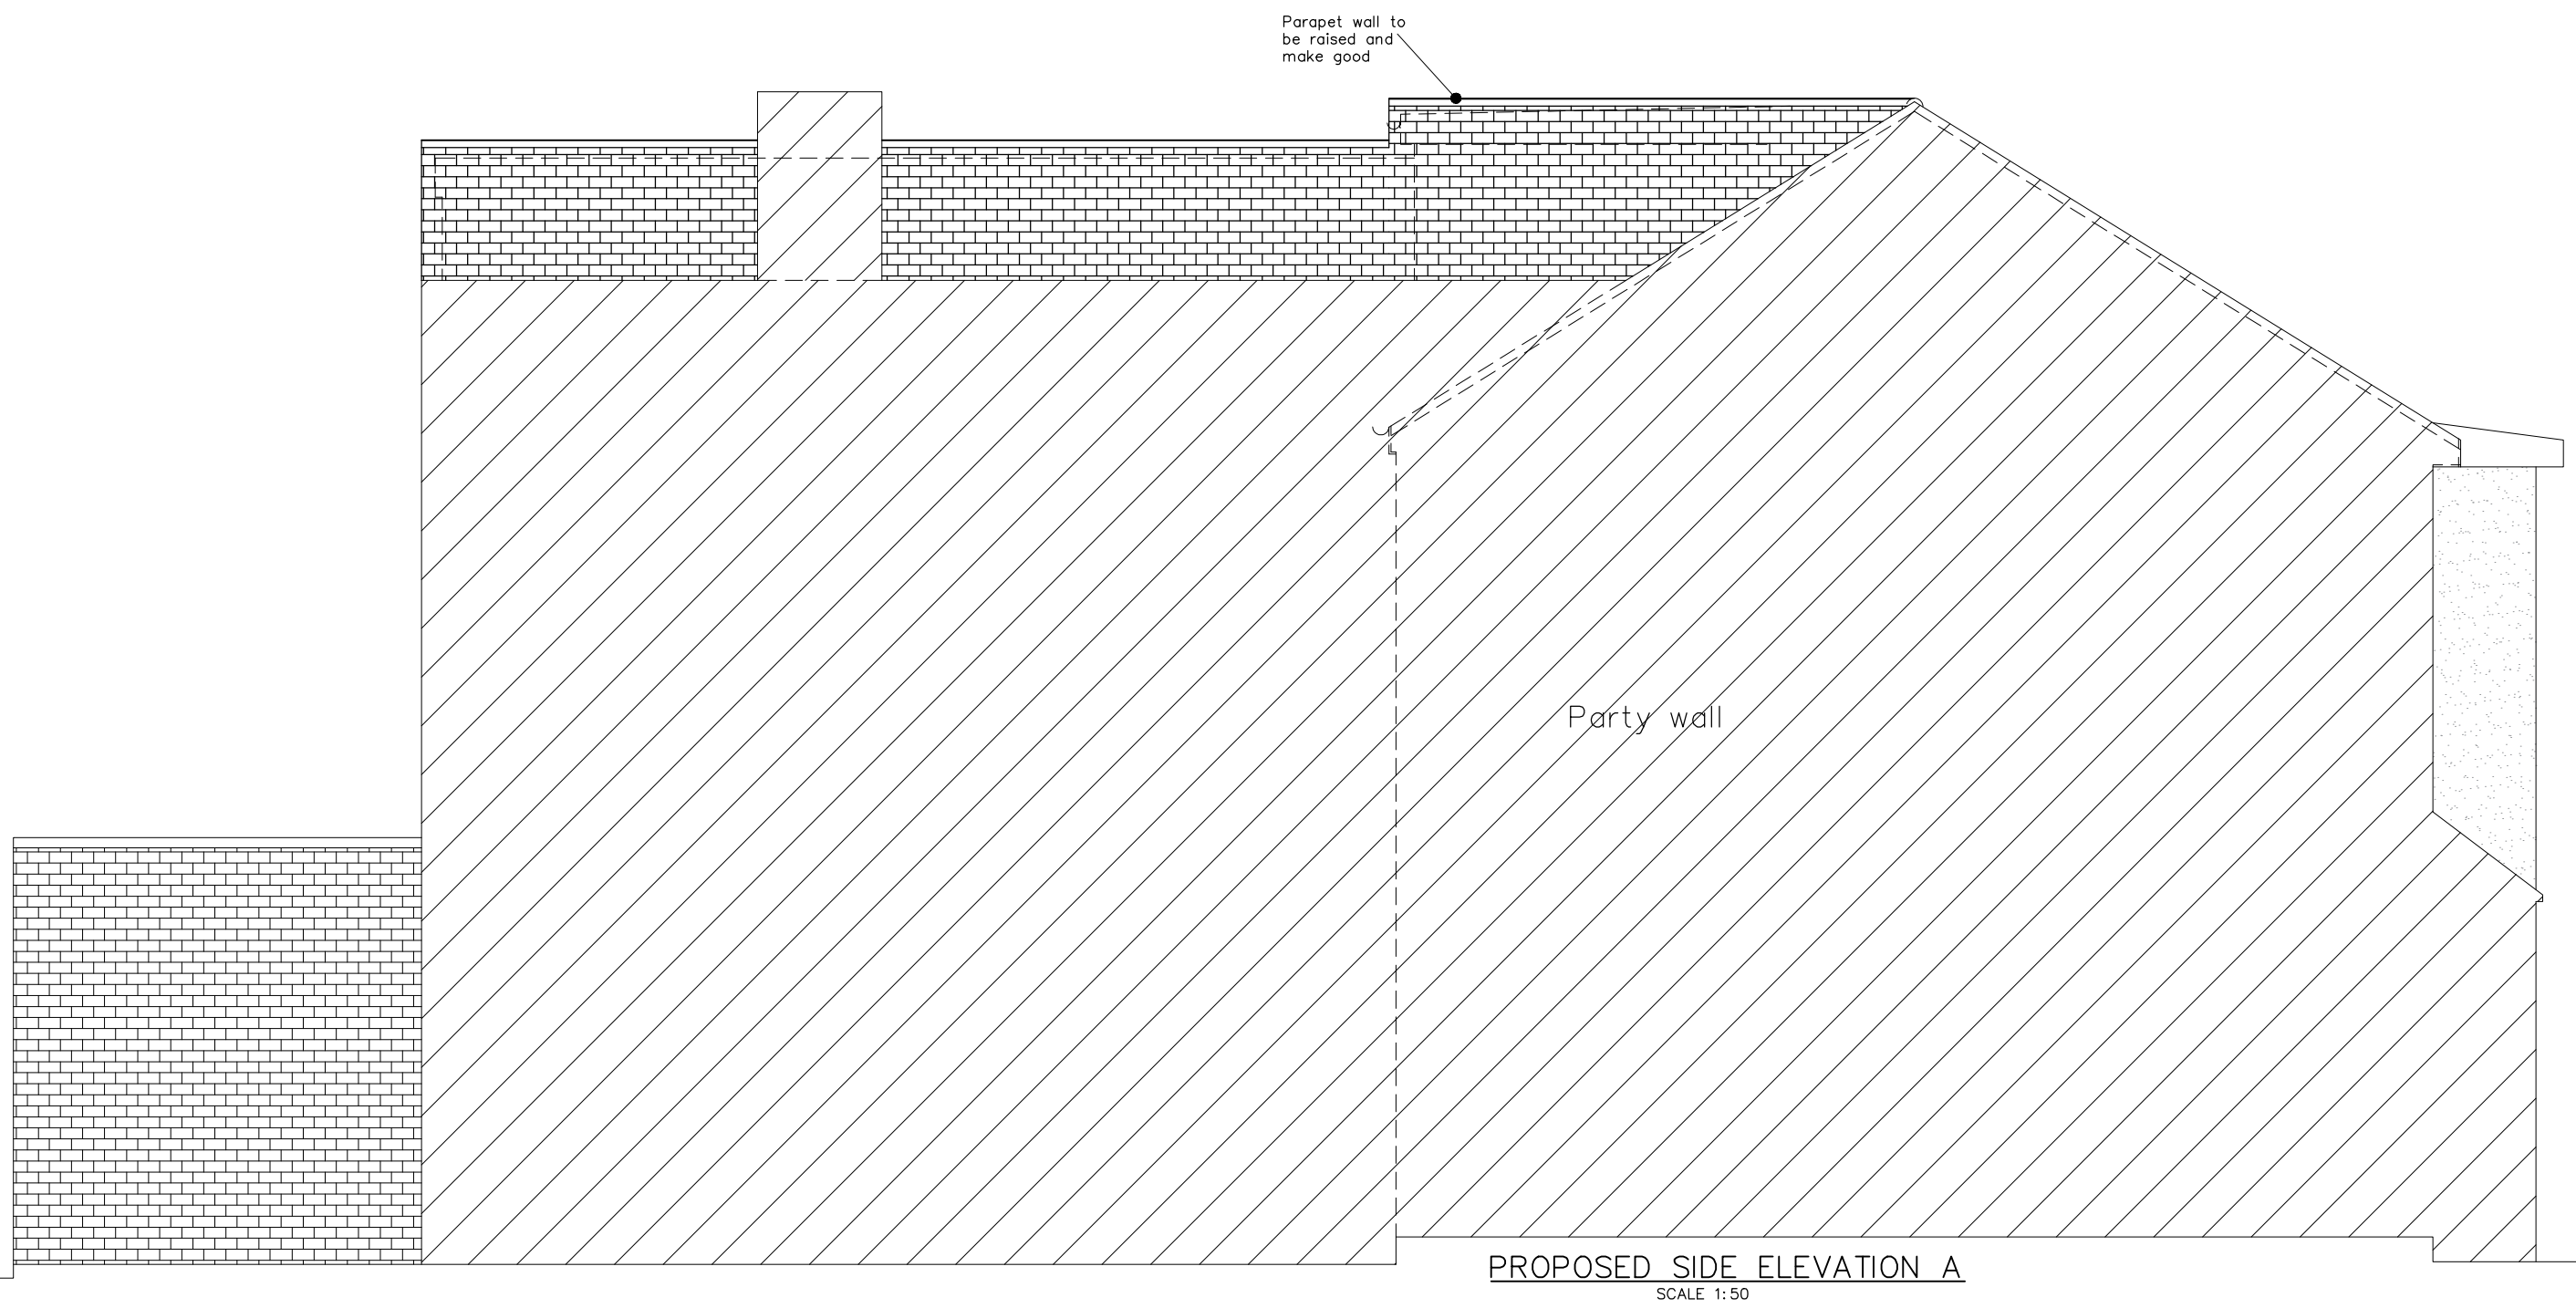
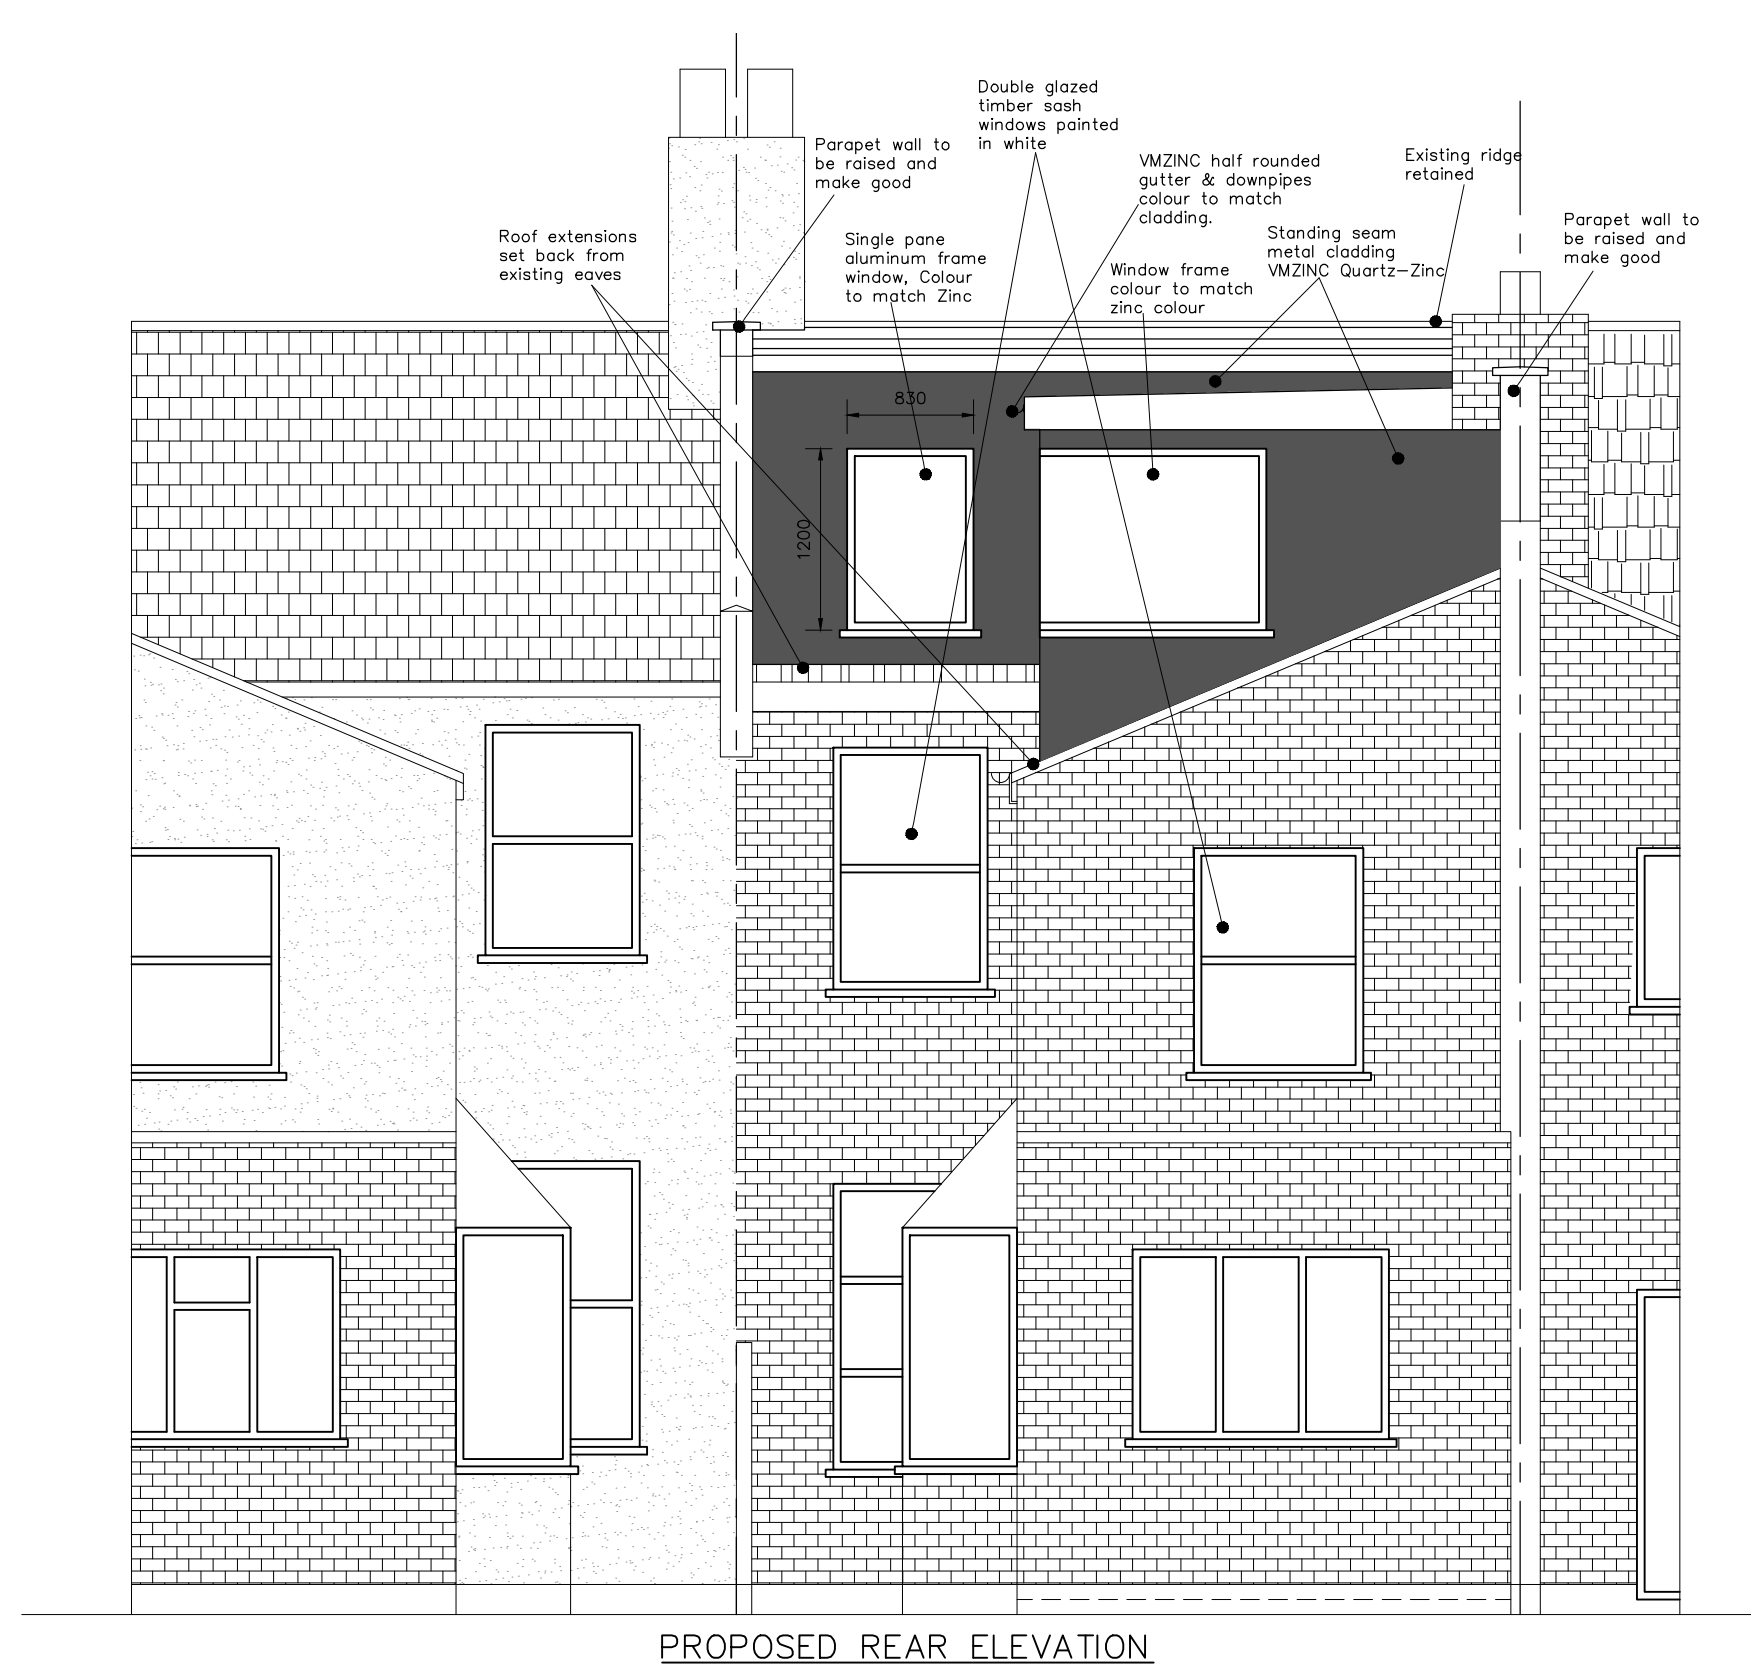
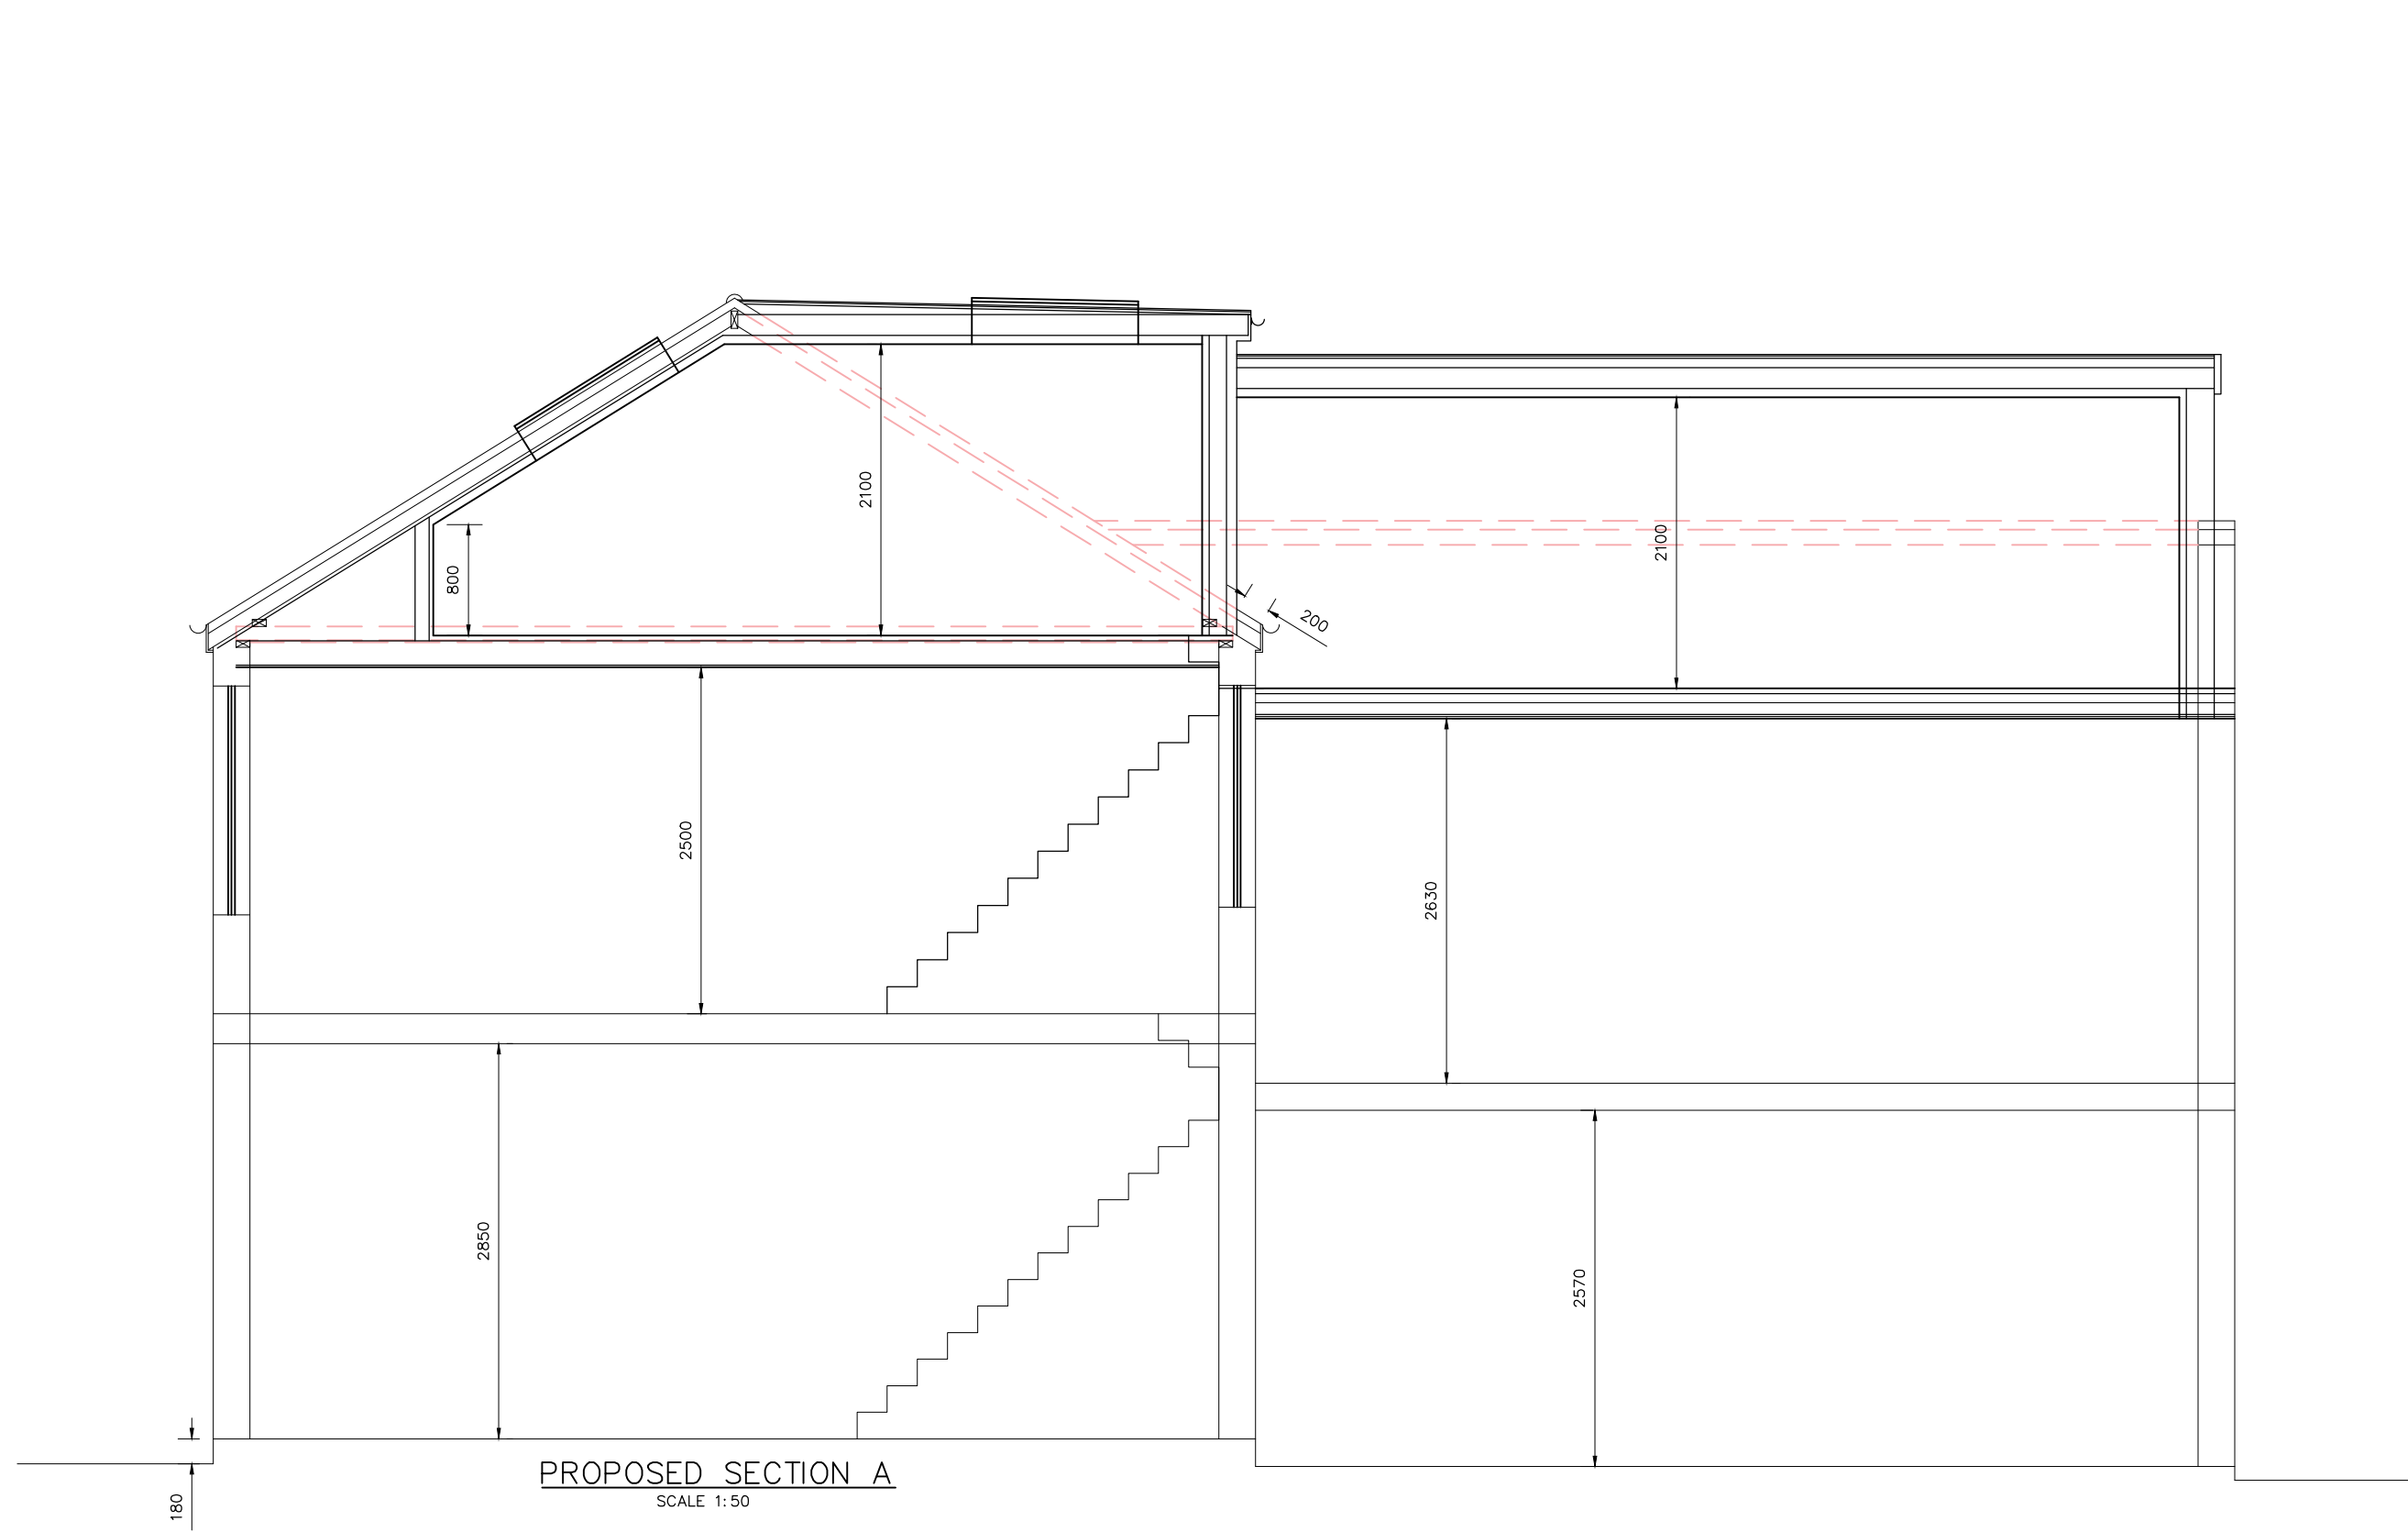
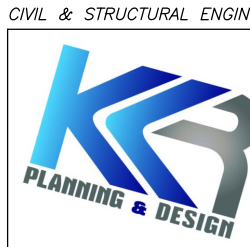


CIVIL & STRUCTURAL ENGINEERS			
			
This drawing is the copy right of KKR Planning & Design Ltd. and may not be amended, copied or reproduce without written permission. No liability will be accepted for amendments made by other person.			
Do not scale off the drawings (scale only for planning purposes).			
Client:	KL JUNE 2026		
Project Title	22 Sirdar road, N22 6RG		
Drawing Title	PROPOSED SECTION A AND PROPOSED ELEVATIONS		
Scale	1:50	Size	A1
Project No.	KKR-1684	Drawing No.	PN-03
Rev.			