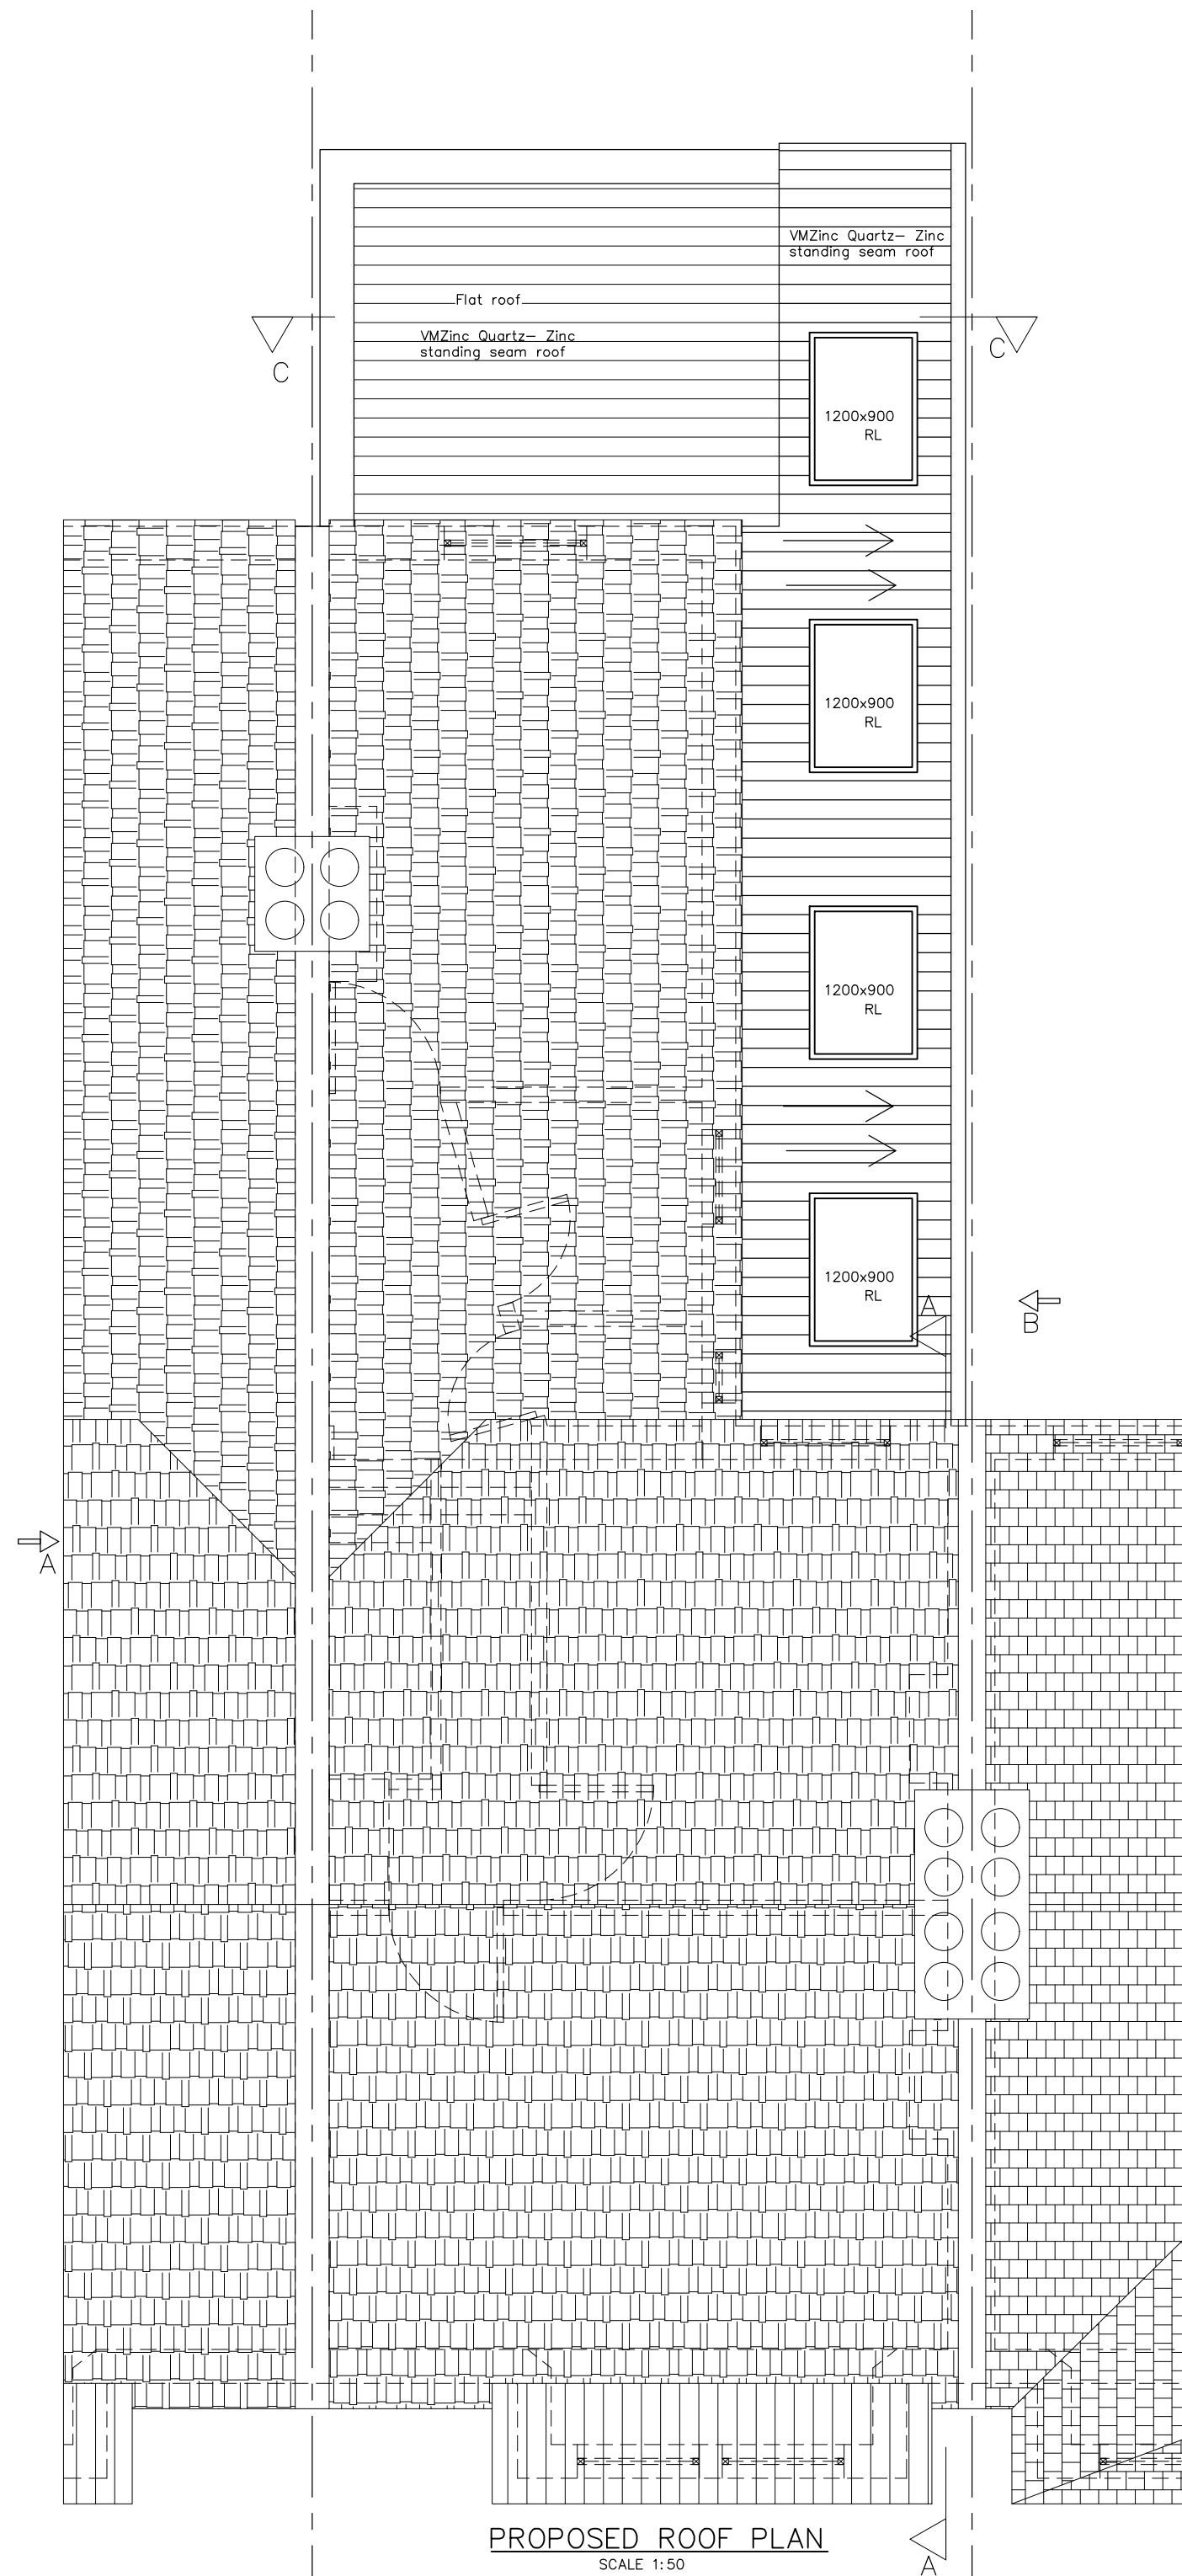
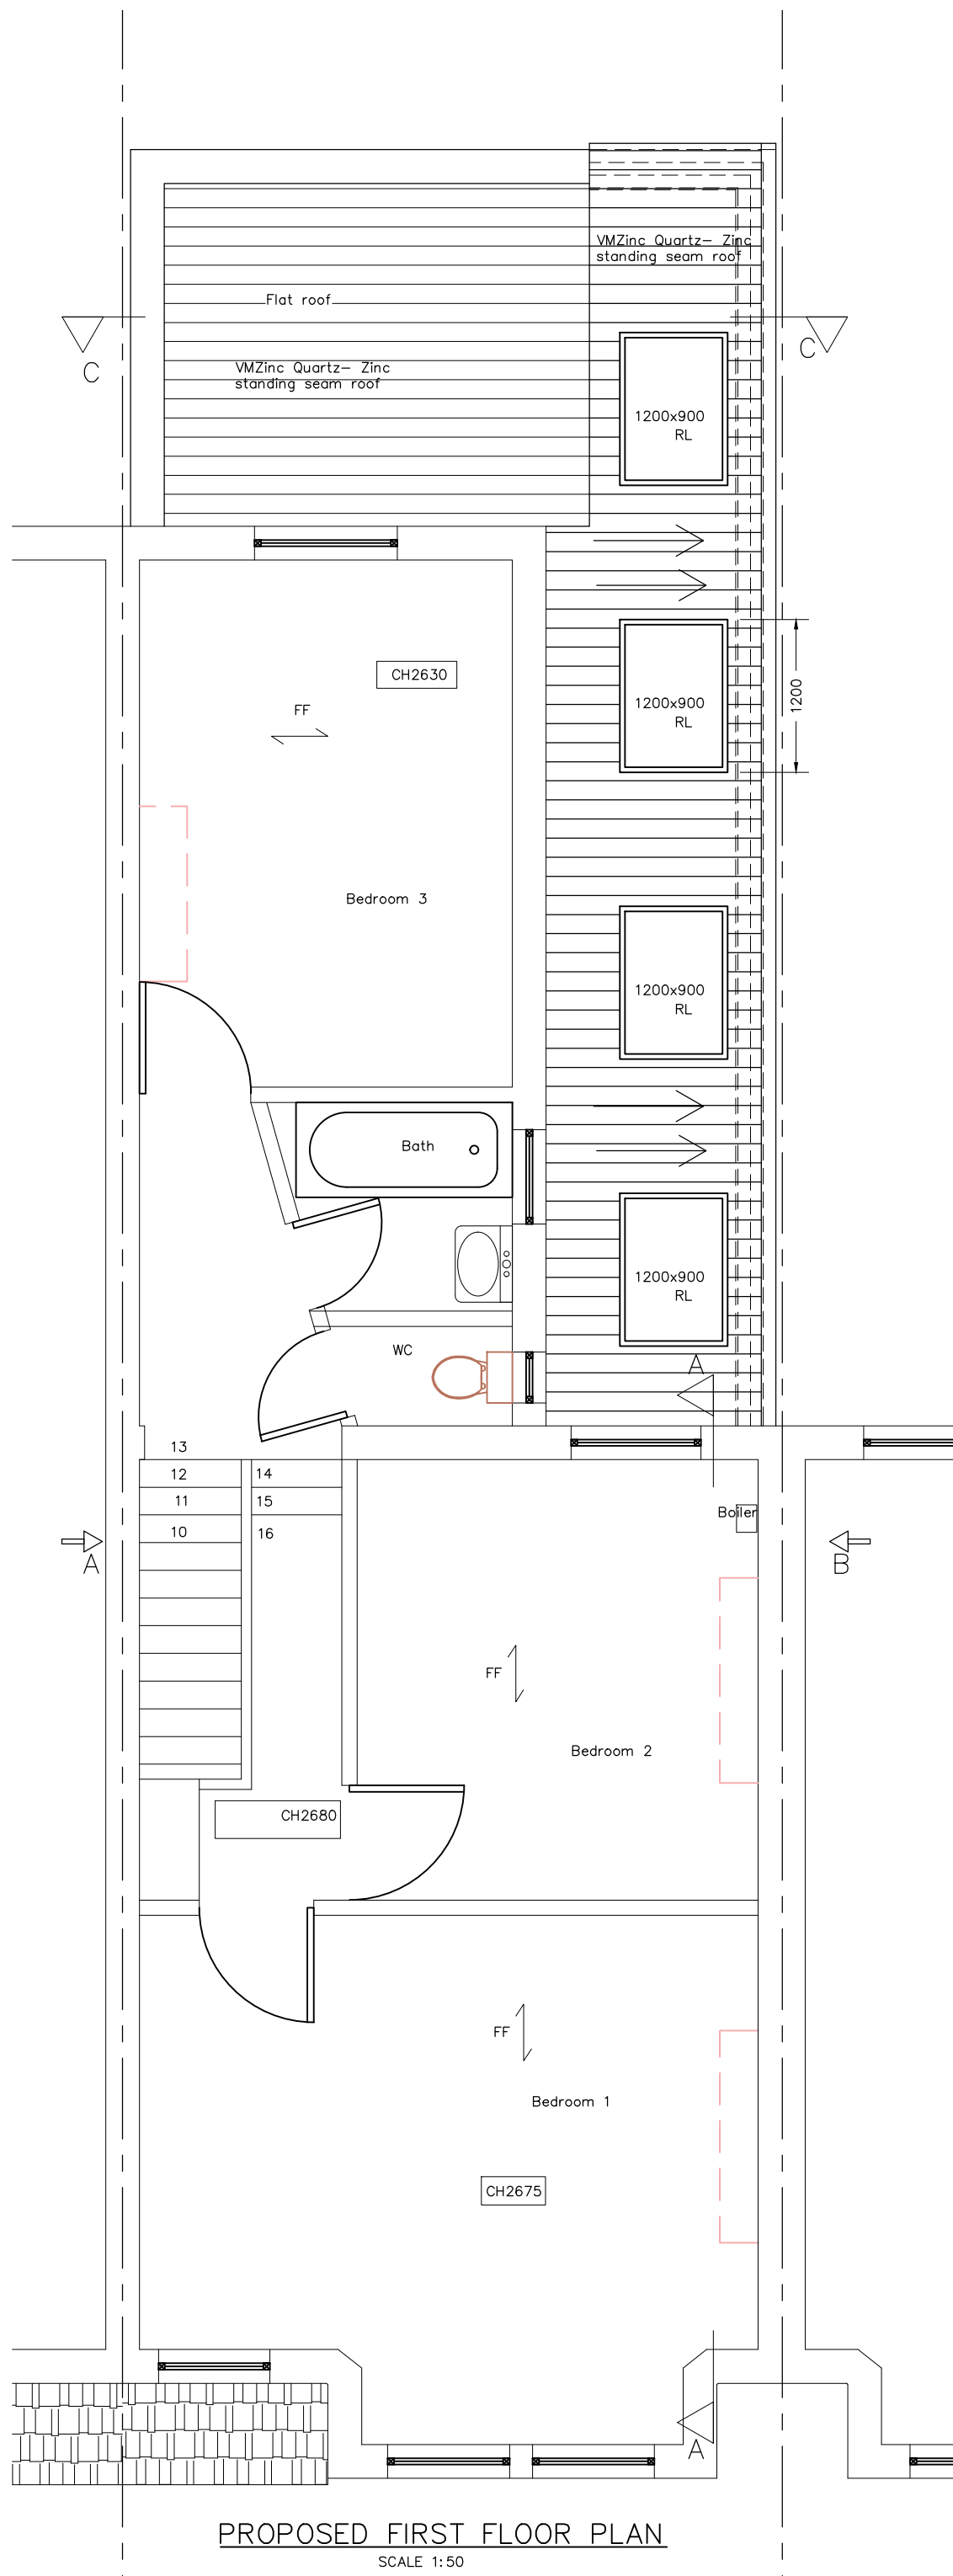
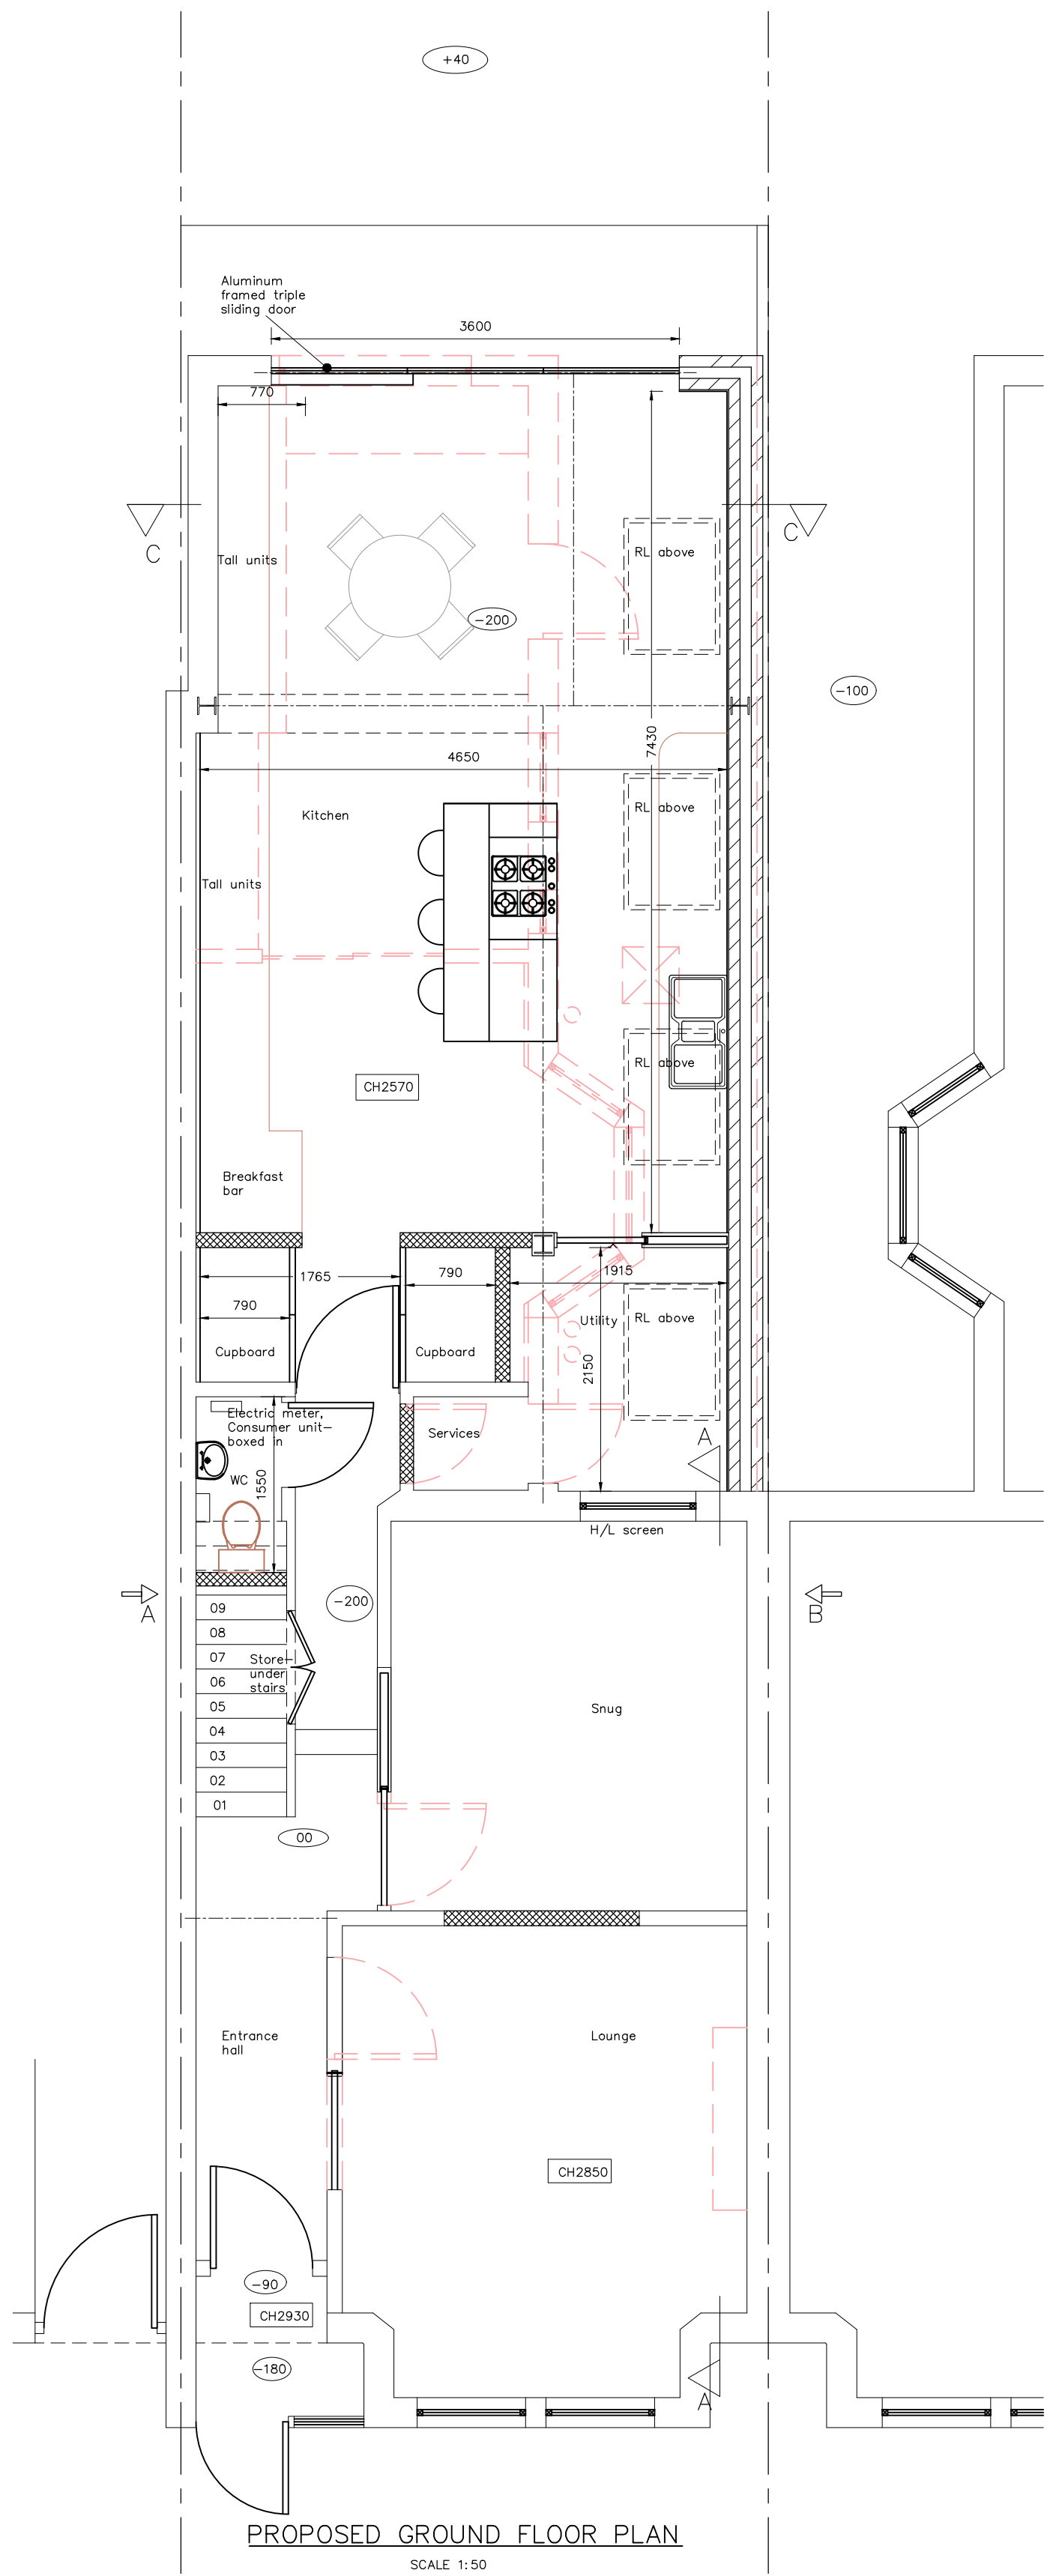
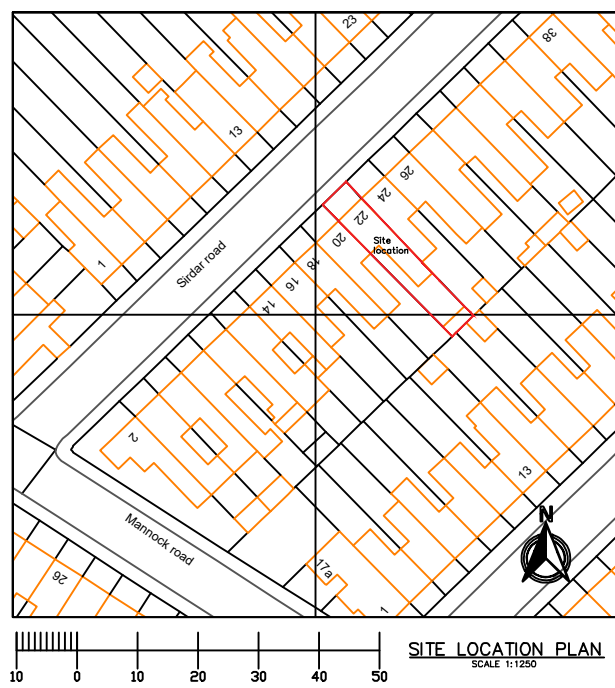
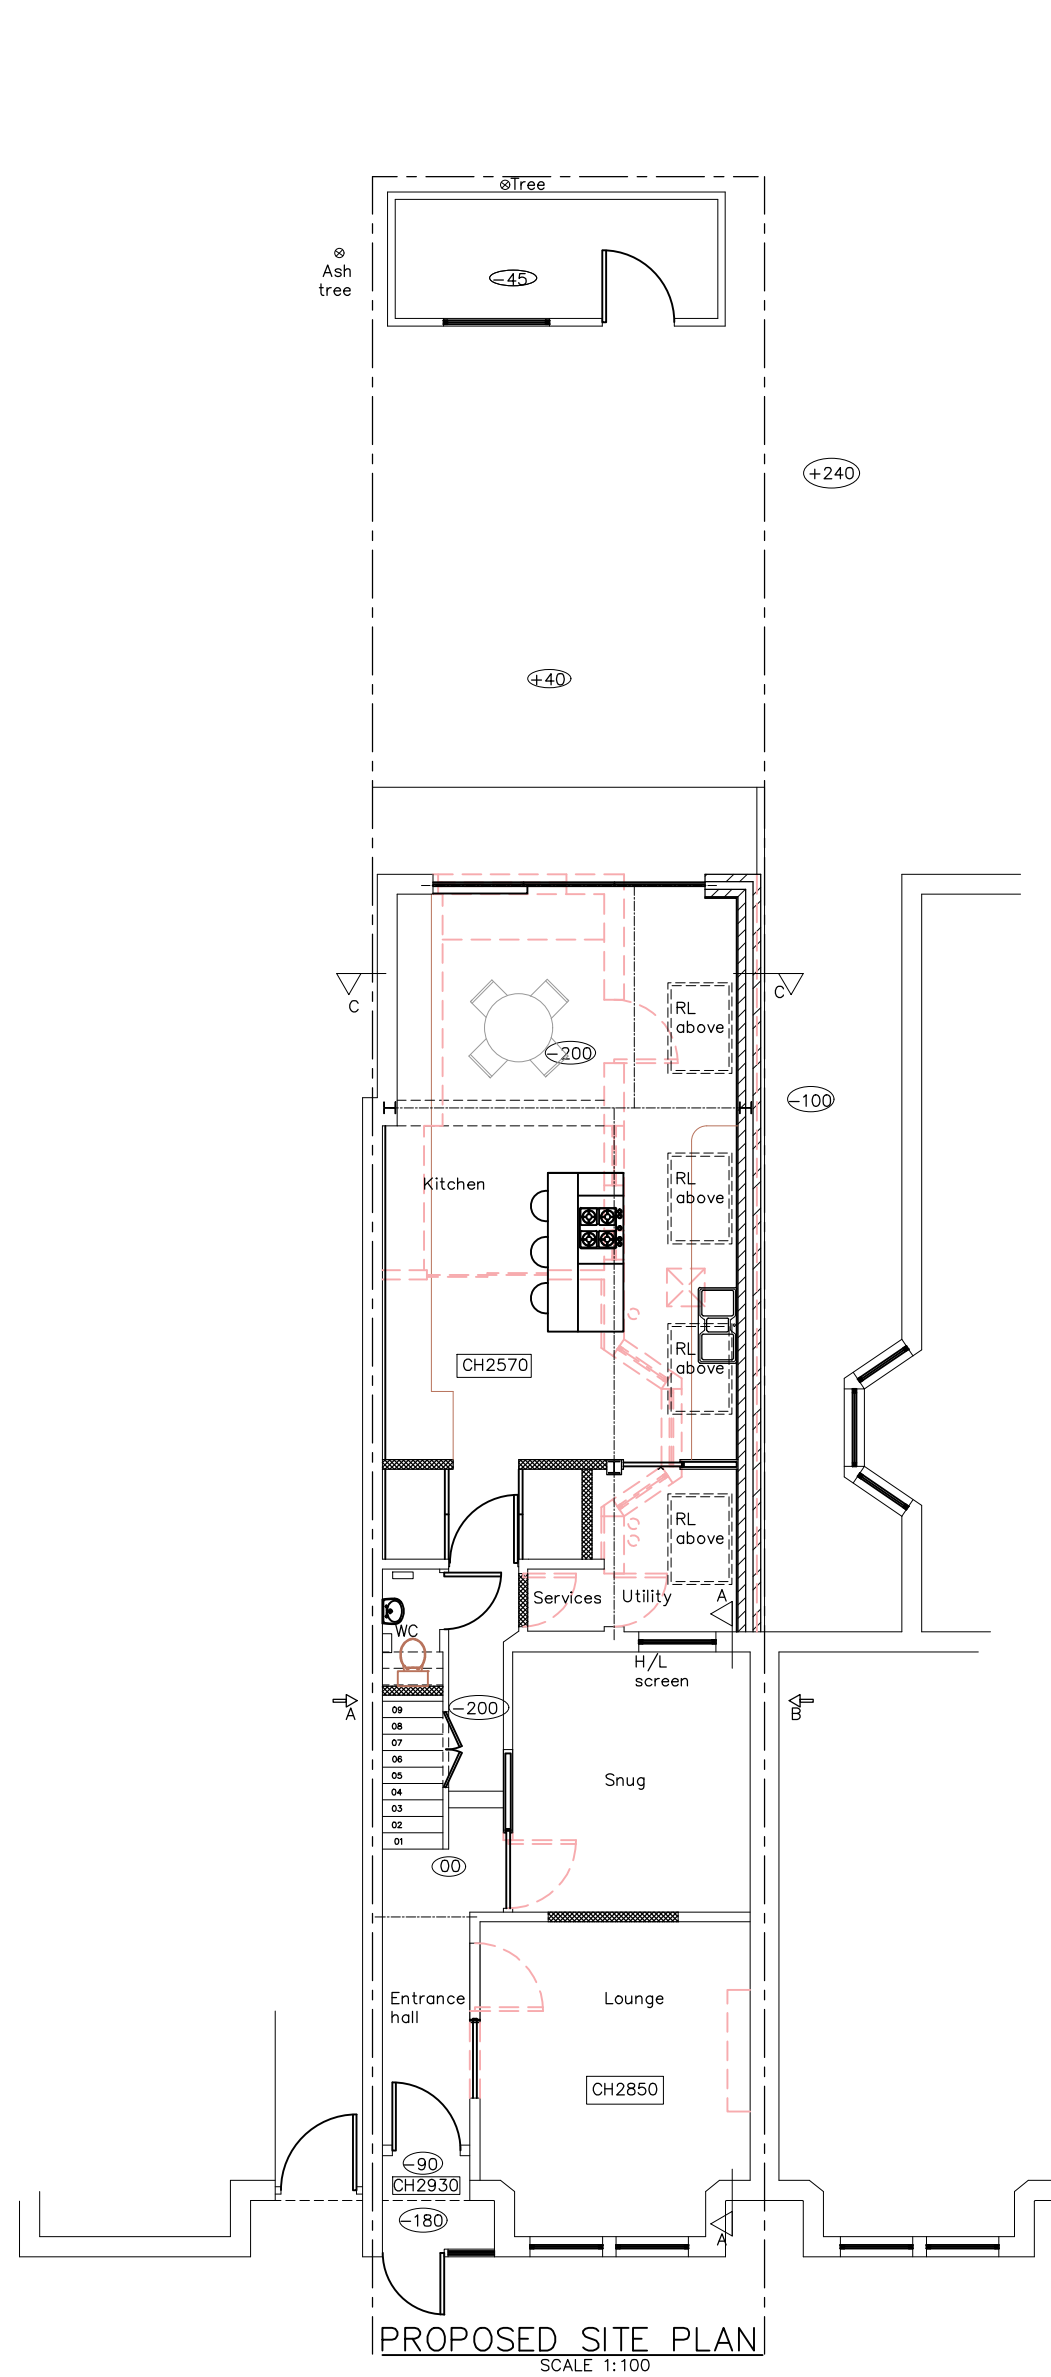


CIVIL & STRUCTURAL ENGINEERS			
			
KKR Planning & Design Ltd Oasis Business Centres Ltd 468 Church Lane, Kingsbury London NW8 5JA Tel: 020 8200 2360 Email: info@kkrd.co.uk Web: www.kkrd.co.uk			
This drawing is the copy right of KKR Planning & Design Ltd, and may not be amended, copied or reproduce without written permission. No liability will be accepted for amendments made by other person.			
Do not scale off the drawings (scale only for planning purposes).			
Client:	KL JUNE 2026		
Project Title	22 Sirdar road, N22 6RG		
Drawing Title	PROPOSED SITE LOCATION PLAN AND PROPOSED PLANS		
Scale	1:1250, 100, 50	Size	A1
Project No.	KKR-1684	Drawing No.	PL-02
Rev.			