
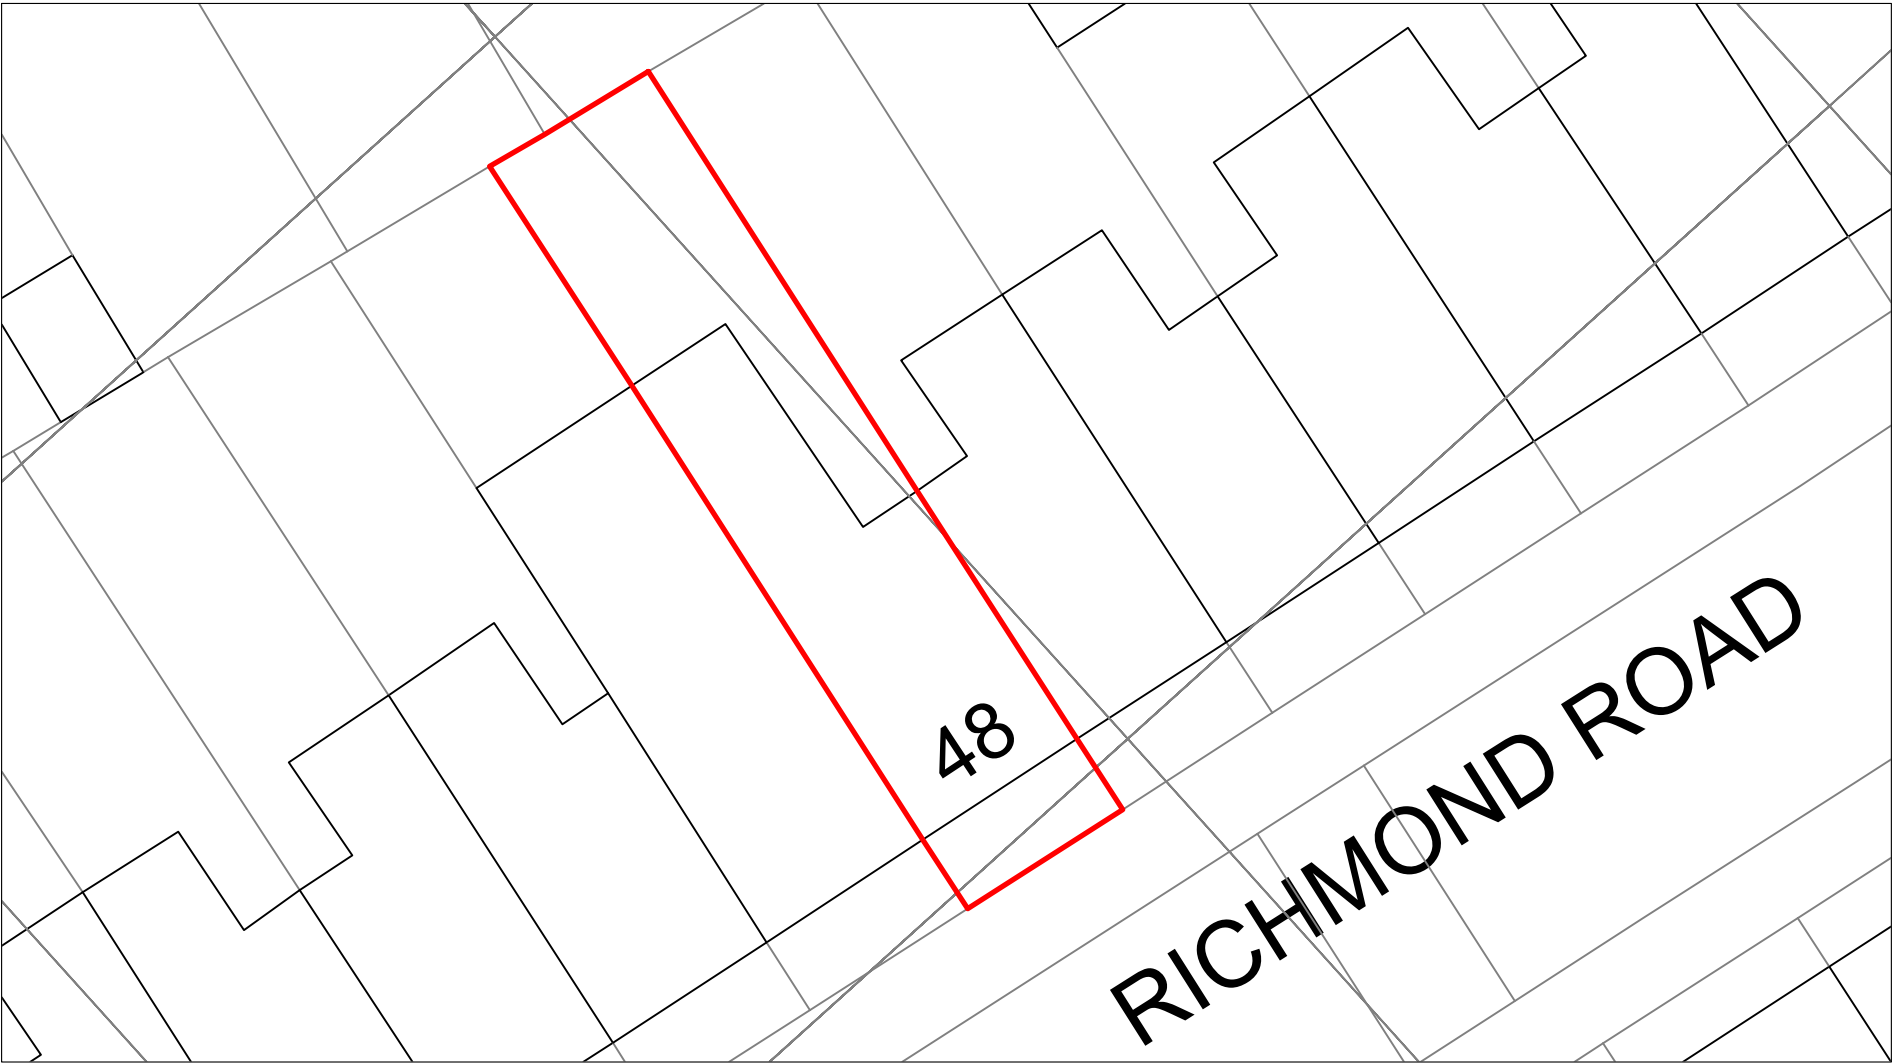


Property Boundary

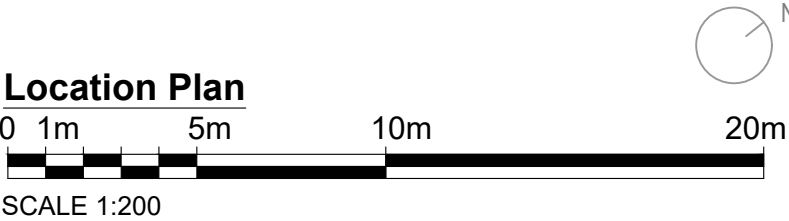

Tel: 020 3576 0996

Email: info@excelplanning.co.uk

Address: 22 Braydon Rd.,
London, N16 6QB

Revision	Revision Date

ADDRESS

48 Richmond Road,
London
N15 6QB

SHEET NUMBER:
E000

DRAWING TITLE:
OS and Location Plan

DATE:
11/05/2026

SCALE:
1:200/1:1250 @ A3

Copyright in the design and this drawing is the property of Excel Planning Ltd. Reproduction in whole or in part is forbidden without written permission of Excel Planning Ltd. This drawing must be read in conjunction with all other relevant documentation and drawings.

Excel Planning Ltd accepts no liability for any expense, loss or damage of whatsoever nature and however arising from any variation which has not been referred to them and their approval obtained.

Do not scale from this drawing, only figured dimensions are to be used. All dimensions to be cross-checked on-site prior to manufacture and construction. Any discrepancies to be reported to Excel Planning Ltd immediately.