



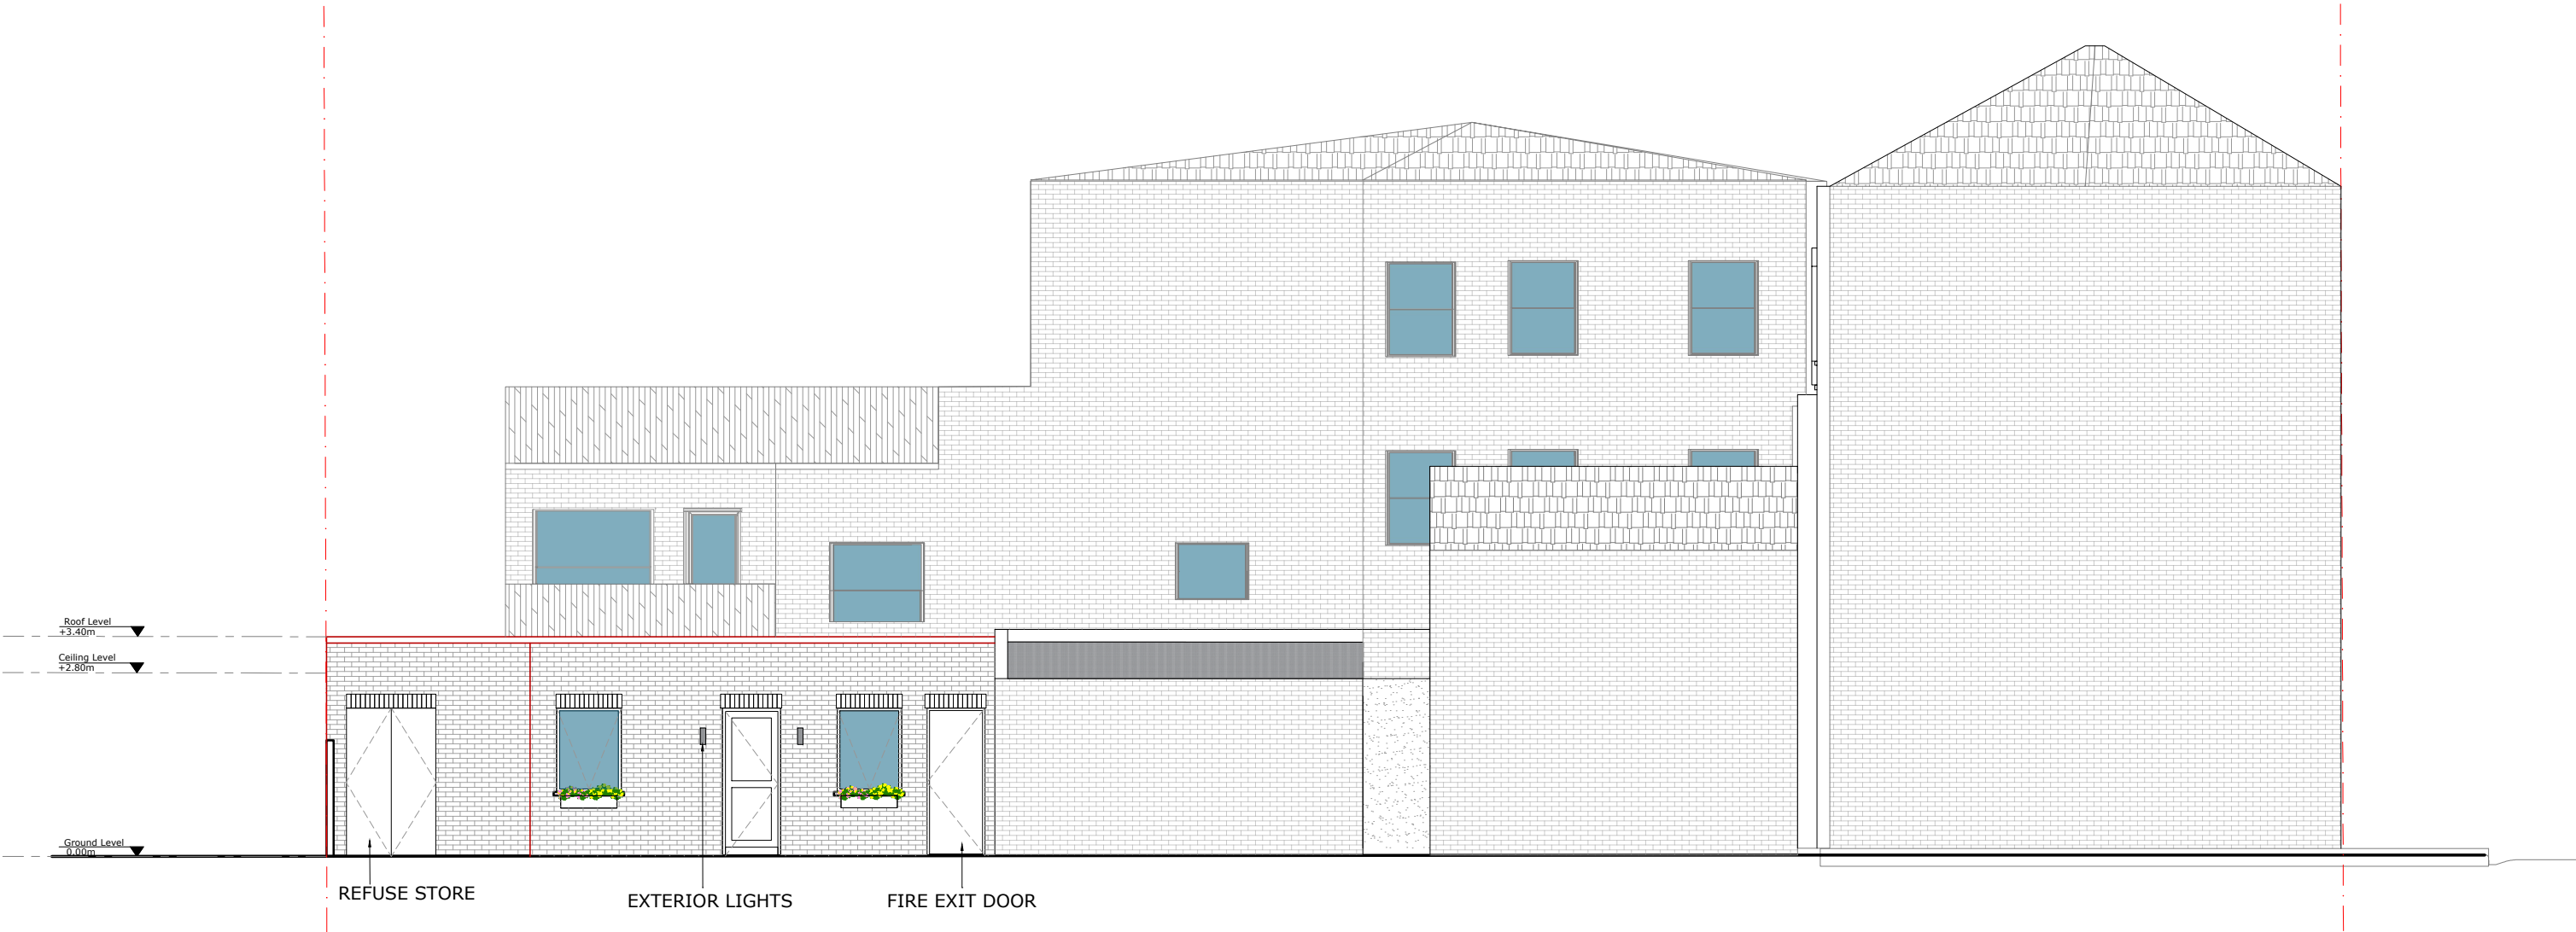

PLEASE NOTE
1. All dimensions to be verified on site.
2. All dimensions are in millimeters.
3. No work shall commence until all approvals and agreements have been obtained.
These include, Planning, Building Regulations, Water and party Wall.
4. The Copyright of this drawing belong to Adv Planning Limited T/A Advance Architecture.

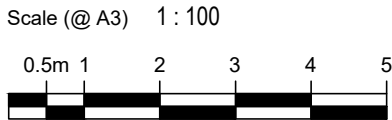

Drawn By	MP
Checked By	KK

PROJECT
STATUS

PLANNING
PROPOSED LEFT SIDE
ELEVATION

PROJECT

6 TURNPIKE LANE
WOOD GREEN
N8 0PT

SHEET
JOB No.

ELEVATION

DRAWING
NUMBER
DATE

P108
10/05/2026

REV



ADVANCE
ARCHITECTURE
ARCHITECTURE / PLANNING / LICENSING

352 Green Lanes, Palmers Green,
London N13 5TJ - 020 8801 6601
www.advancearchitecture.co.uk
info@advancearchitecture.co.uk