©Crown copyright and database rights 2025 Ordnance Survey 100019199

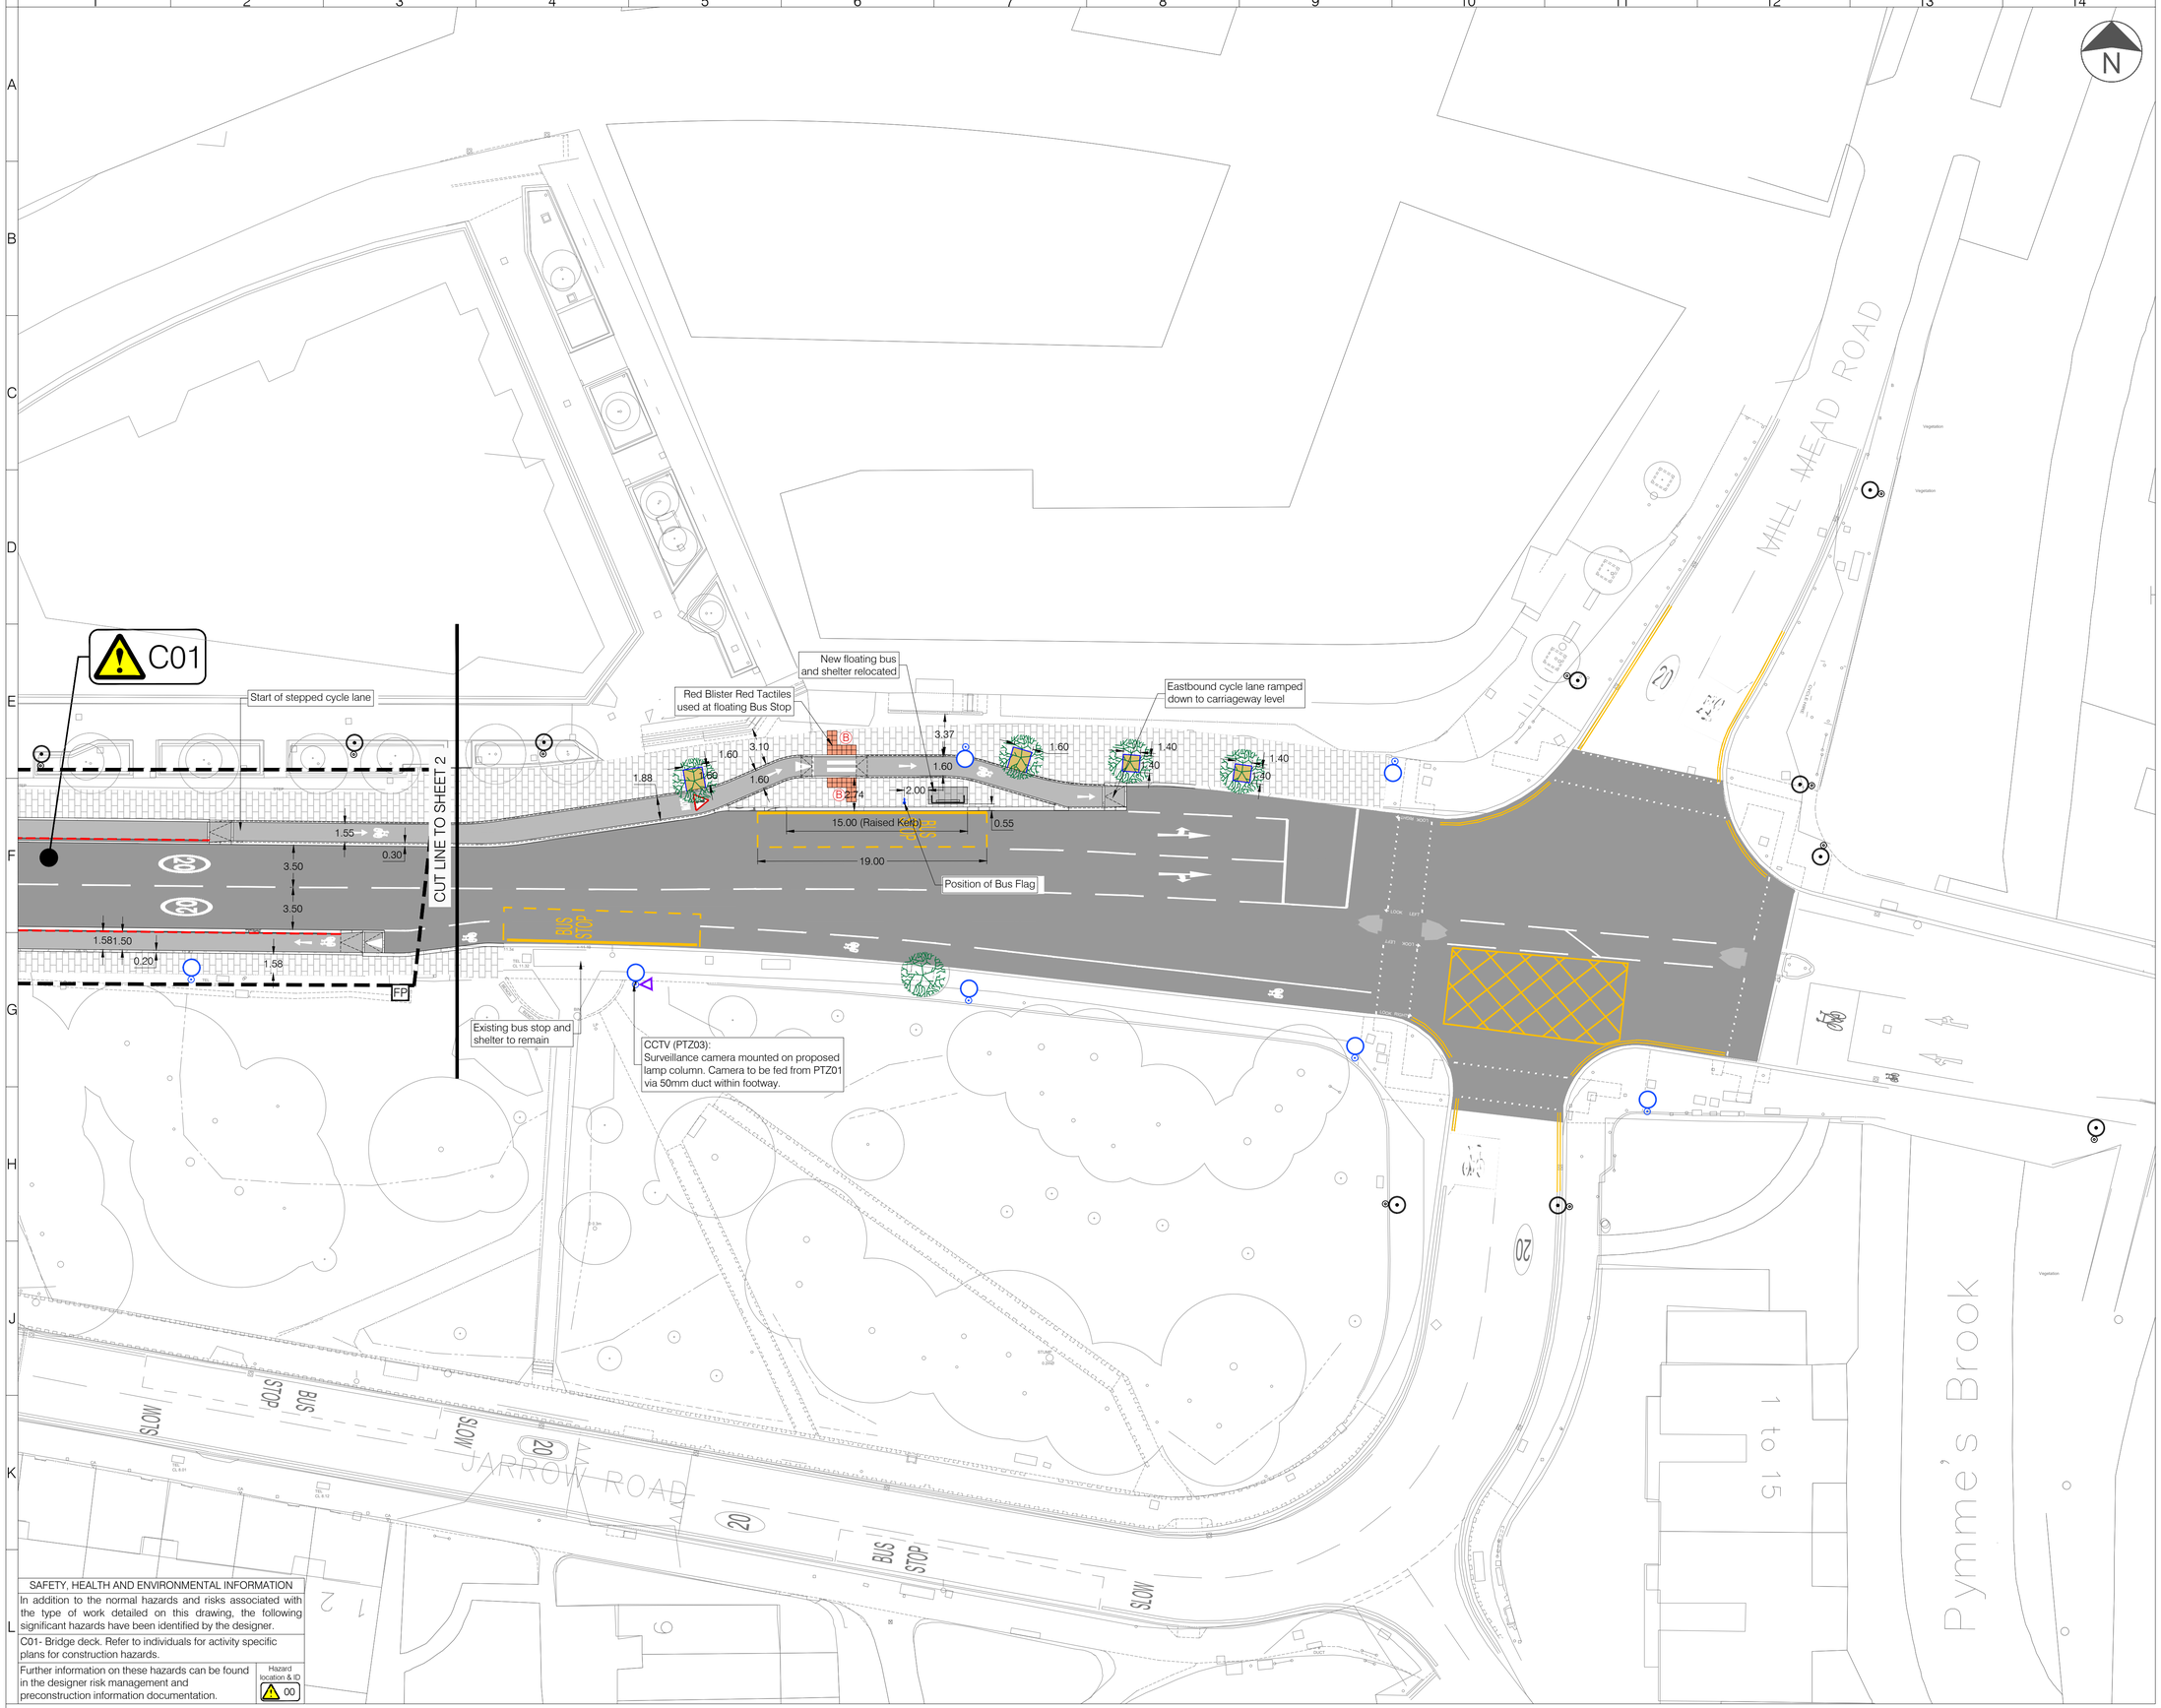

LEGEND

- Asphalt Carriageway Construction
- Asphalt Cycle lane/Footway
- ASP Concrete Slab Footway
- 200x100x80mm Natural Grey Block Paving
- Concrete Block Carriageway Construction
- Tactile Paving Colour: Charcoal — Ⓒ Corduroy, Ⓑ Blister
- Existing lighting column to remain
- New lighting column location
- Proposed Traffic Bollard w/ 'Keep Left' sign face - SPS 360 Self Righting Bollard by Street Furnishings Ltd. or similar approved
- Existing Tree with edging and surround
- Existing Bus Shelter & Flag relocated
- Proposed area for artwork
- Proposed Pedestrian Guardrail - Contractor Design Item
- Bridge Extent
- Proposed bollards

Rev	Date	Description	Drn	Chk	App
C0	02.06.26	CONSTRUCTION ISSUE	IC	KG	RH

This drawing has been specifically prepared to meet the requirements of the named client and may contain design and innovative features which differ from conventional design standards.

SAFETY, HEALTH AND ENVIRONMENTAL INFORMATION

In addition to the normal hazards and risks associated with the type of work detailed on this drawing, the following significant hazards have been identified by the designer.

C01- Bridge deck. Refer to individuals for activity specific plans for construction hazards.

Further information on these hazards can be found in the designer risk management and preconstruction information documentation.

Hazard location & ID: 00

PROJECT CENTRE
www.marstonholdings.co.uk/projectcentre

Client: Haringey LONDON

Project: FERRY LANE PUBLIC REALM IMPROVEMENTS

Drawing Title: FERRY LANE
GENERAL ARRANGEMENT
SHEET 3 OF 3

Drawing Status: FOR CONSTRUCTION

Drawn	Designed	Date	Scale	Size
GS	GW	JUNE 2025	1:250	A1

Drawing No.: 1000009414-5-0100-03
Rev: C0

G:\Project Centre\Project-BST\1000009414 - LBHar Ferry Lane RIBA 4\2 Project Delivery\6 CAD\2 Drawing\1000009414-5-0100-01 - GENERAL ARRANGEMENT.dwg