




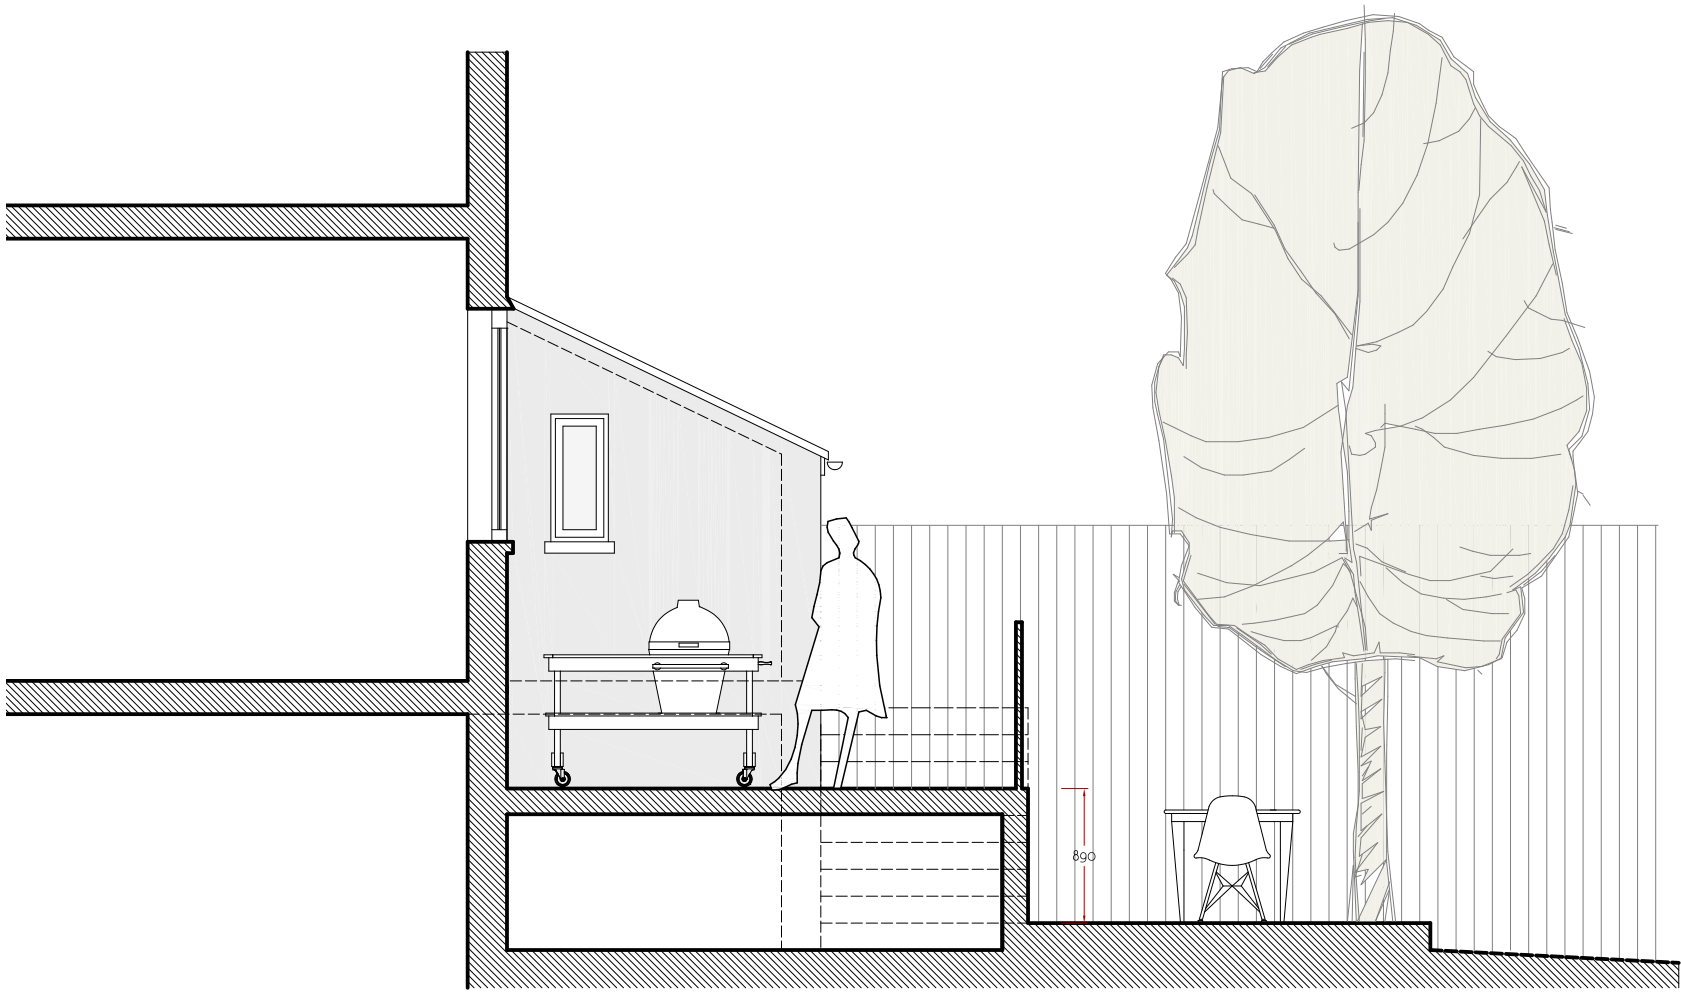

PROPOSED - SECTION AA

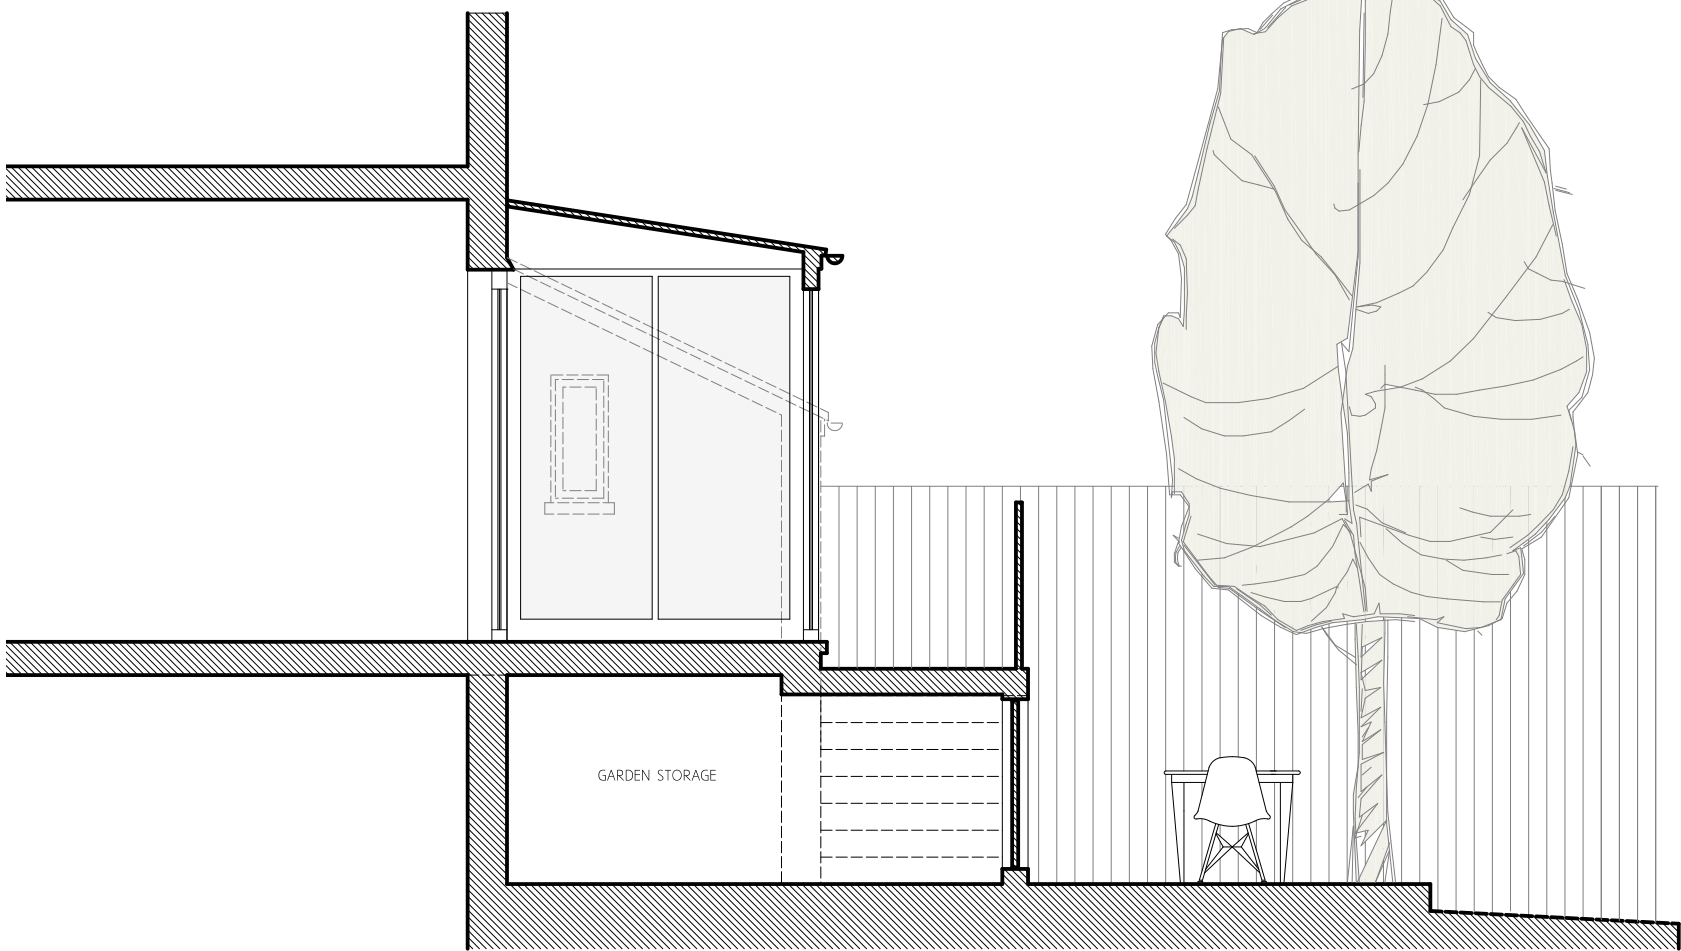

PROPOSED - SECTION BB

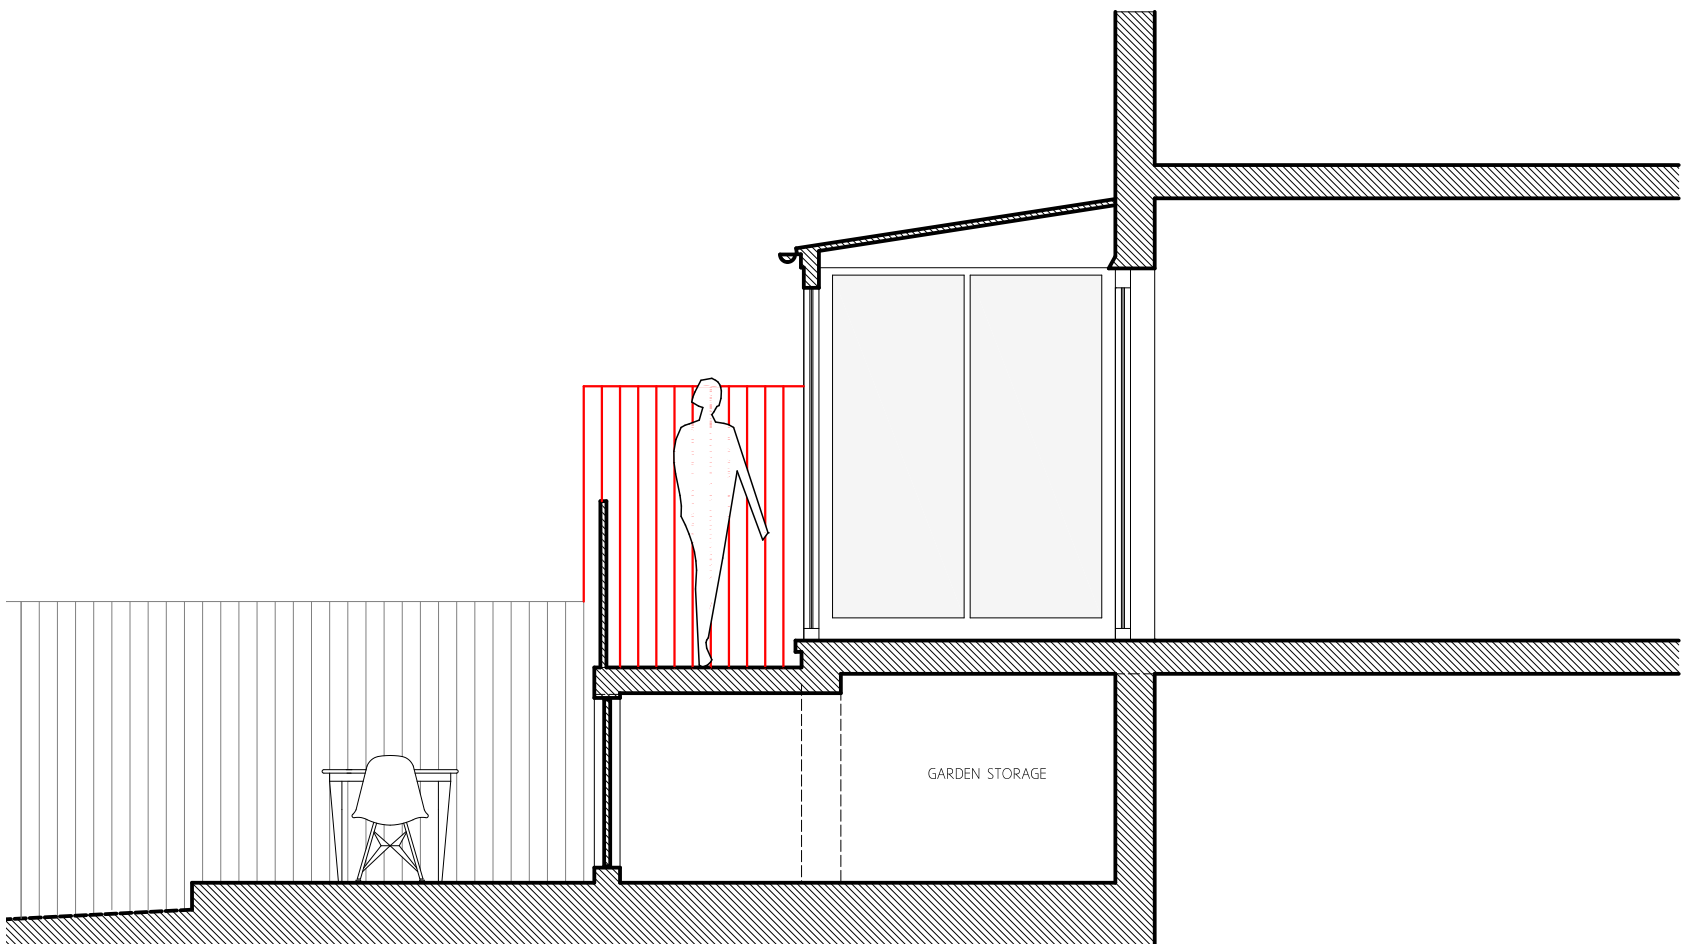

**BURSTON
ARCHITECTS**

STUDIOS 518
394 Muswell Hill Broadway
London, N10 1DJ
Phone (020) 8365 2202
info@burstonarchitects.co.uk

PROJECT:

Rear Patio at
93 The Avenue
London, N10 2QR

SECTION AA & BB

PROPOSED

SCALE 1:50 | A3
MAY 2026

2601.060

GENERAL & DIMENSIONAL NOTES:

This drawing is to be read in conjunction with the relevant drawings, specifications and schedules. Dimensional and other discrepancies are to be reported to the architects.
Drawings are not to be scaled.
Only figured dimensions should be used.
The contractor is responsible for taking and checking site dimensions