
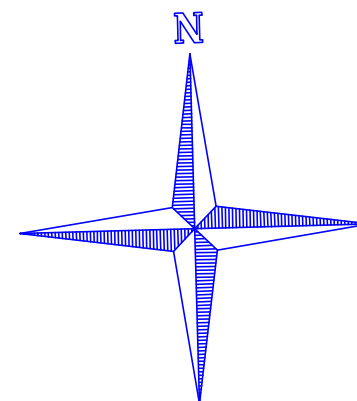


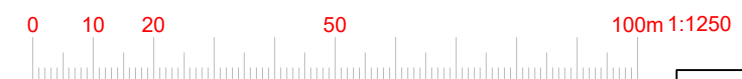

 fastPlans	
www.FastPlansUK.co.uk	
Project: EXTENSION	
Address: 29 NURSERY STREET, N17 8AP	
Scale: 1:500 @ A3	Dwg. no: A09
Drawn by: O.B.S	Date Drawn: 18-MAY-2026
For Drawings Tel: 0208 154 5569	
E-mail: plans@FastPlansUK.co.uk	