


 Extent of application boundary

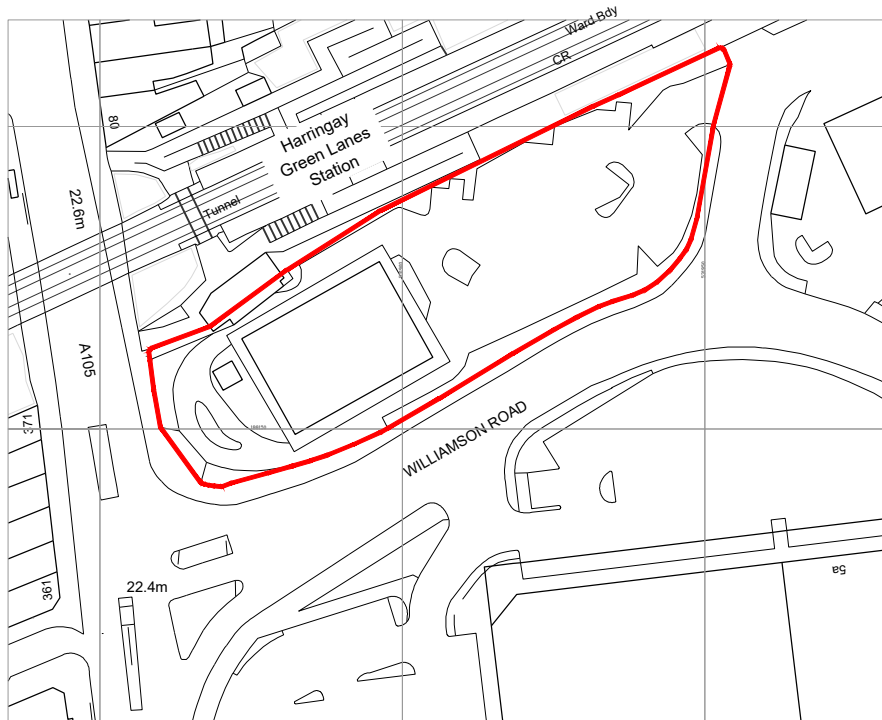

Ordnance Survey, (c) Crown Copyright 2021. All rights reserved. Licence number 100022432


1

PLAN

Existing Site Location Plan

SCALE 1: 1250

SCALE 1:1250

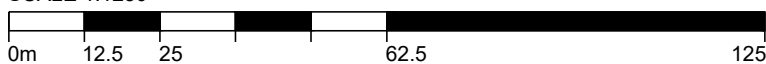

REV	DESCRIPTION	DR / CH	DATE
This drawing has been reviewed and signed off by McDonald's Restaurants Ltd any errors, changes or discrepancies should be reported to the McDonald's project manager and designers prior to commencing work on site.			
NAME (PM):	J DAVIS	DATE:	JAN 2026

SIGNATURE:

GENERAL NOTES:

All works are to be undertaken in accordance with the Building Regulations and the latest British Standards. All proprietary materials and products are to be used strictly in accordance with the manufacturers recommendations. All dimensions to be checked on site prior to construction.

ON BEHALF OF:

MC DONALDS RESTAURANTS LTD

STORE ADDRESS
Green Lanes, Williamson Rd,



STORE No
424

Finsbury Park, London N4 1DR

DRAWING TITLE
SITE LOCATION PLAN

Scale @ A4	1:1250
Created on:	JANUARY 2026
Drawn by :	GF
Checked by:	GF
Purpose of Issue:	FOR PLANNING

OPEN architecture

Anton House
South Park
Sevenoaks / Kent / TN13 1EB

www.openarc.co.uk
T +44 01732 779580
F +44 01732 741316

Job Reference	Store Number	Drawing No	Rev
21600	424	1001	-