


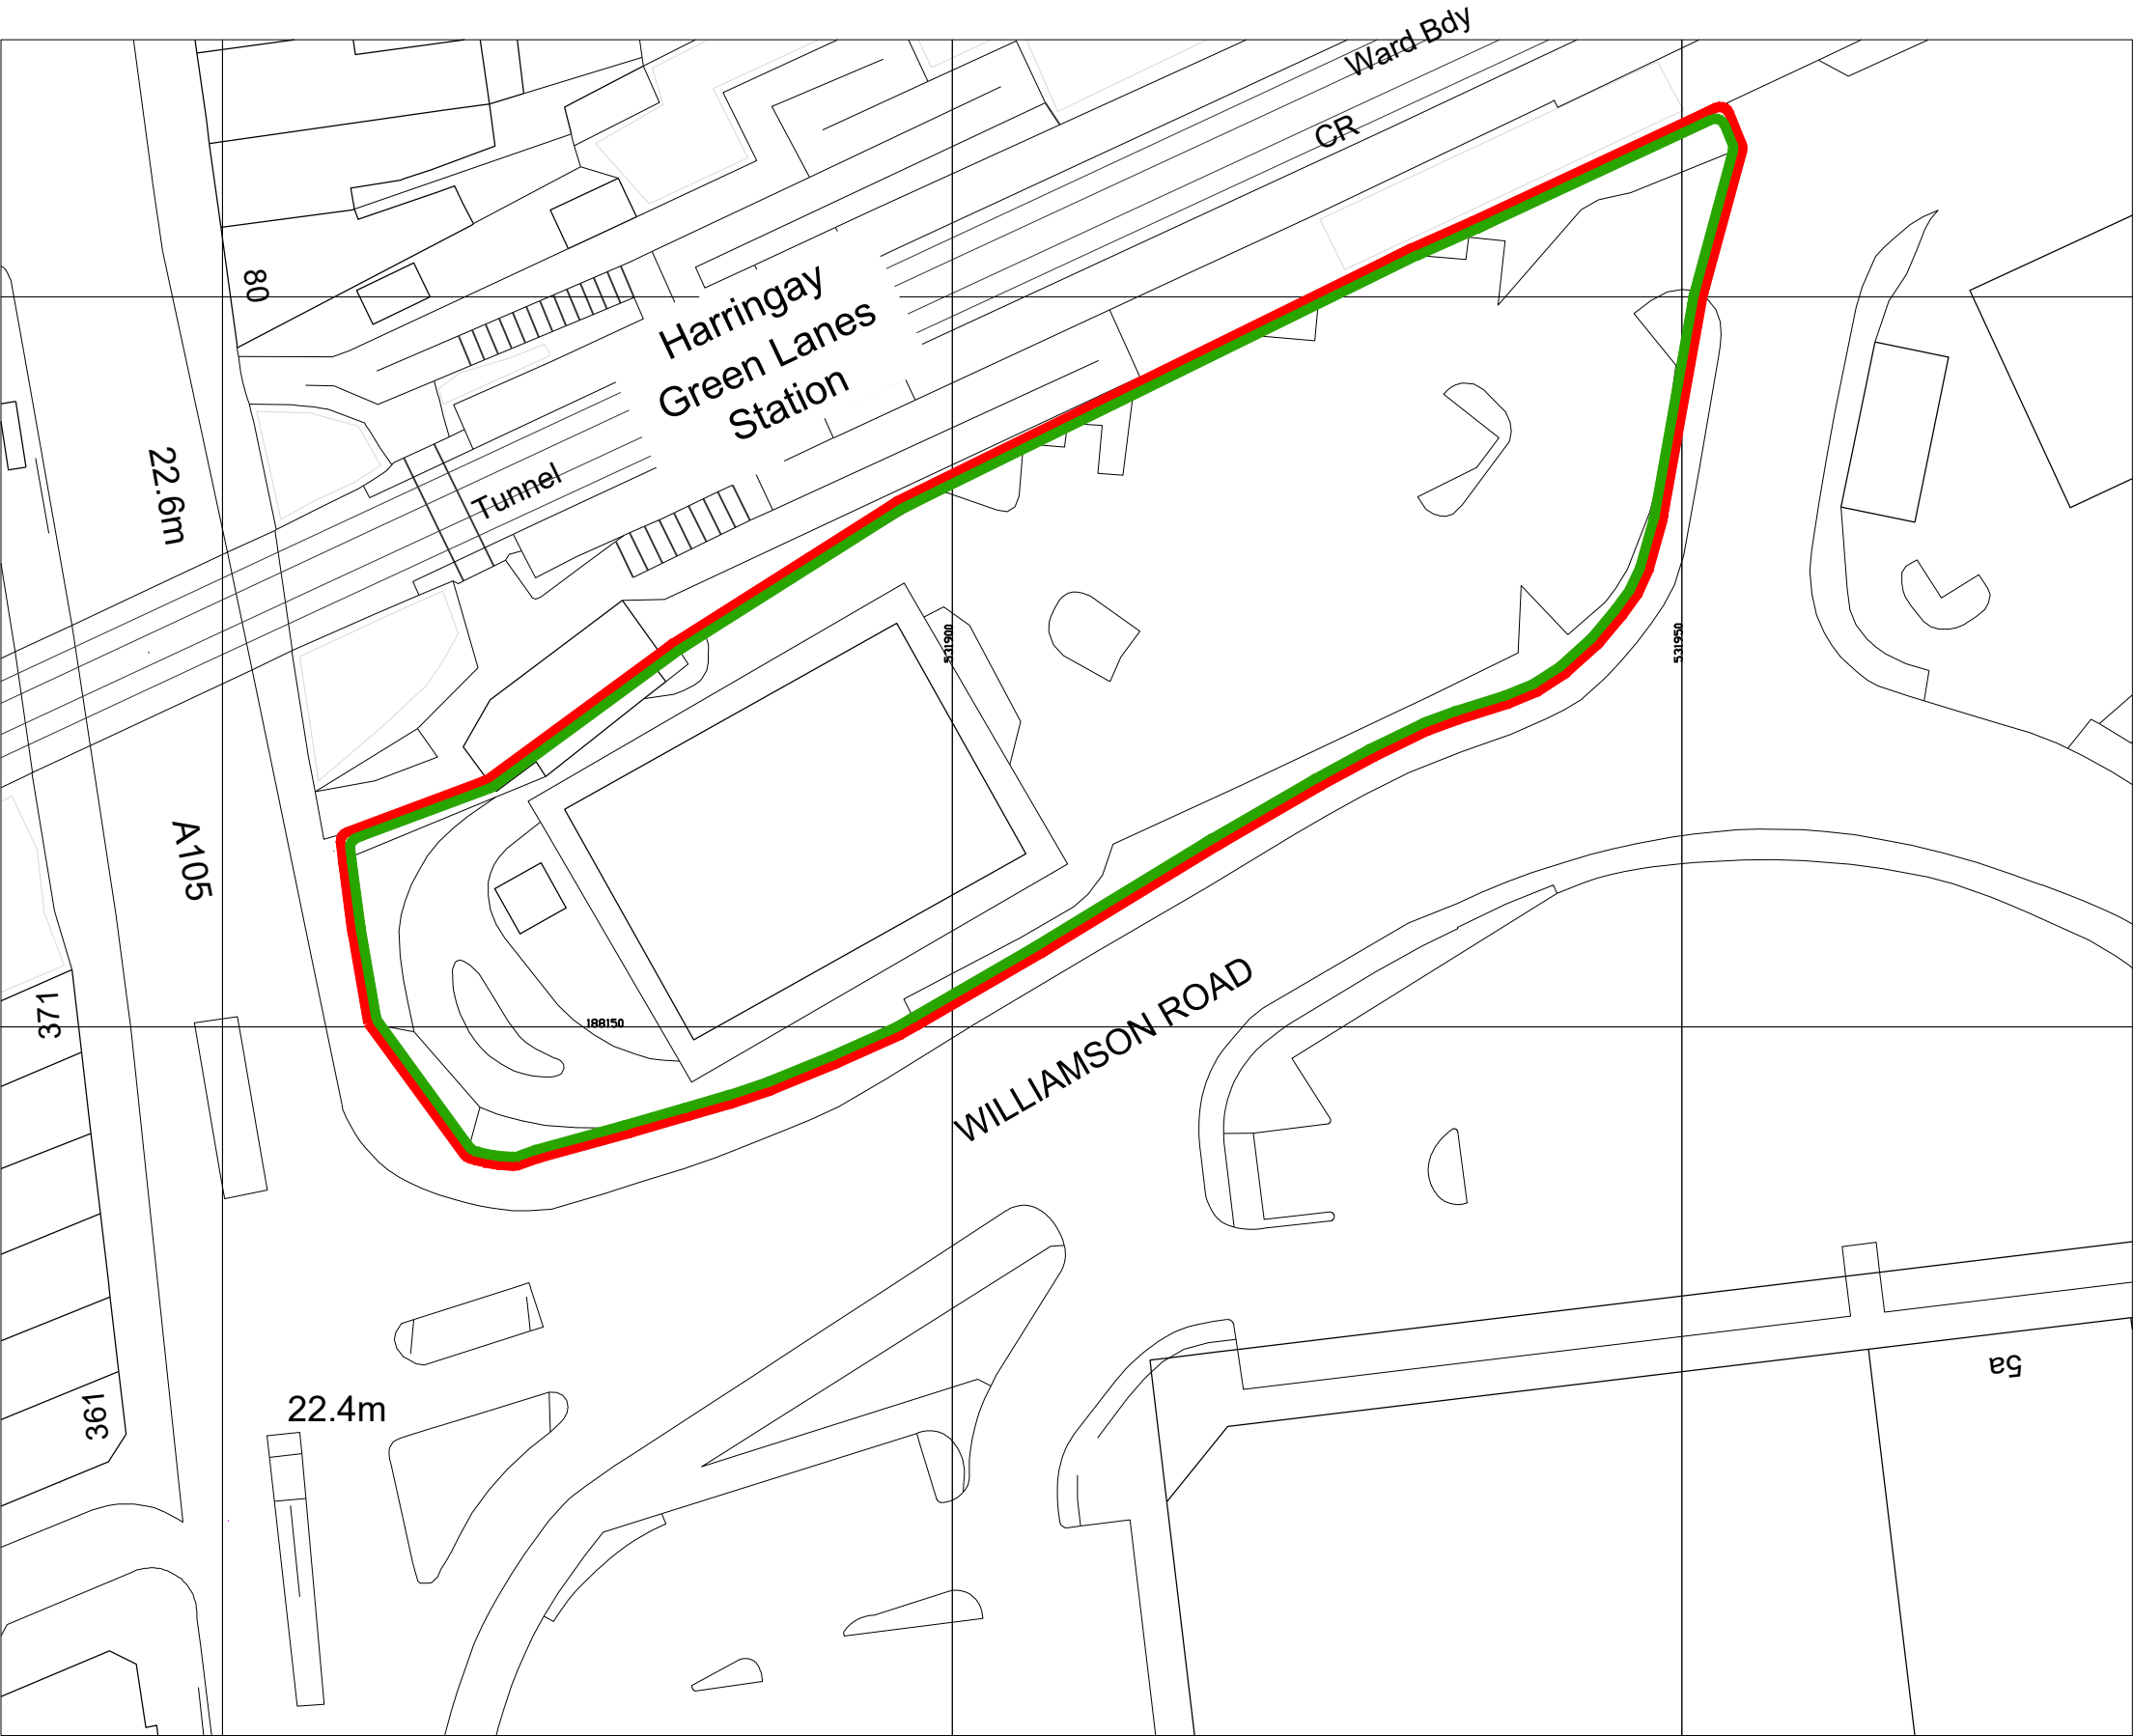

NOTES
All drawings to be read in conjunction with all other drawings
as noted on issue sheet.

- Site Boundary
- McDonald's Demise

REV	DESCRIPTION	DR / CH	DATE
This drawing has been reviewed and signed off by McDonald's Restaurants Ltd any errors, changes or discrepancies should be reported to the McDonald's project manager and designers prior to commencing work on site.			
NAME (PM):	J DAVIS	DATE:	JAN 2026

SIGNATURE:
GENERAL NOTES:
All works are to be undertaken in accordance with the Building Regulations and the latest British Standards. All proprietary materials and products are to be used strictly in accordance with the manufacturers recommendations. All dimensions to be checked on site prior to construction.

ON BEHALF OF:

MC DONALDS RESTAURANTS LTD
STORE ADDRESS
Green Lanes, Williamson Rd,


STORE No
424

Finsbury Park, London N4 1DR
DRAWING TITLE
BLOCK PLAN

Scale @ A3	1:500
Created on:	JANUARY 2026
Drawn by :	GF
Checked by:	GF
Purpose of Issue:	FOR PLANNING

Ordnance Survey, (c) Crown Copyright 2021. All rights reserved. Licence number 100022432

