


Front Elevation

5.75m

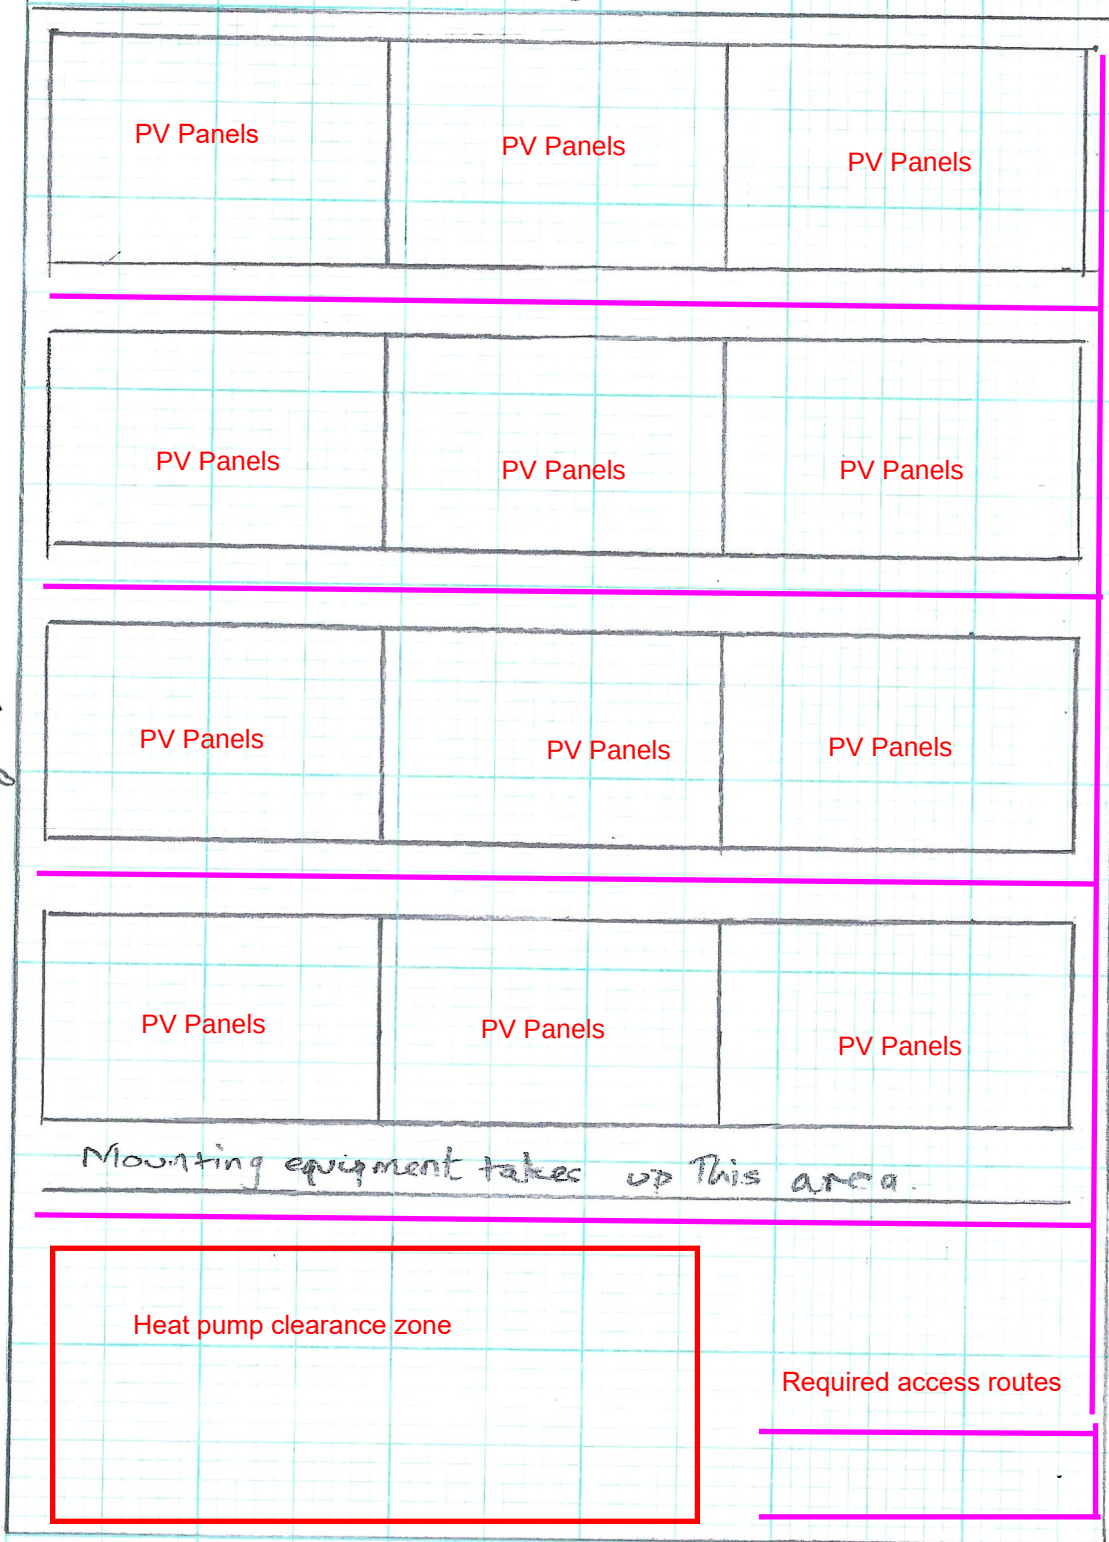

PV Panels

PV Panels

PV Panels

PV Panels

PV Panels

PV Panels

PV Panels

PV Panels

PV Panels

PV Panels

PV Panels

PV Panels

Mounting equipment takes up this area.

Heat pump clearance zone

Required access routes

12 panels
at 10° pitch
facing 20° off S

ITU studios
Rear of 98 Alexandra Park Road