



Notes.
Contractors must verify all dimensions at the site before comencing any work.
No construction work before Building Control approval and structural engineer confirmation.
Any discrepancies to be reported to Gridline.
All drawings are to be read in conjunction with all relevant drawings and specifications.


Project No.S				
REV	DATE	DESCRIPTION	BY	CH

PROJECT TITLE	
21 Craven Park Road London, N15 6AA	
DATE	Project No.
June 2026	11321

DRAWING TITLE		
Proposed - Ground Floor		
CLIENT		
Mrs Royde		
DRAWING No.	SCALE @ A3	Drawn by:
PR - P001	1:100	Sara



PLANNING SERVICES
Unit 9b, The High Cross Centre,
Fountainy Rd,
N15 4BE
TEL: 020 8802 3480
www.samplanning.co.uk

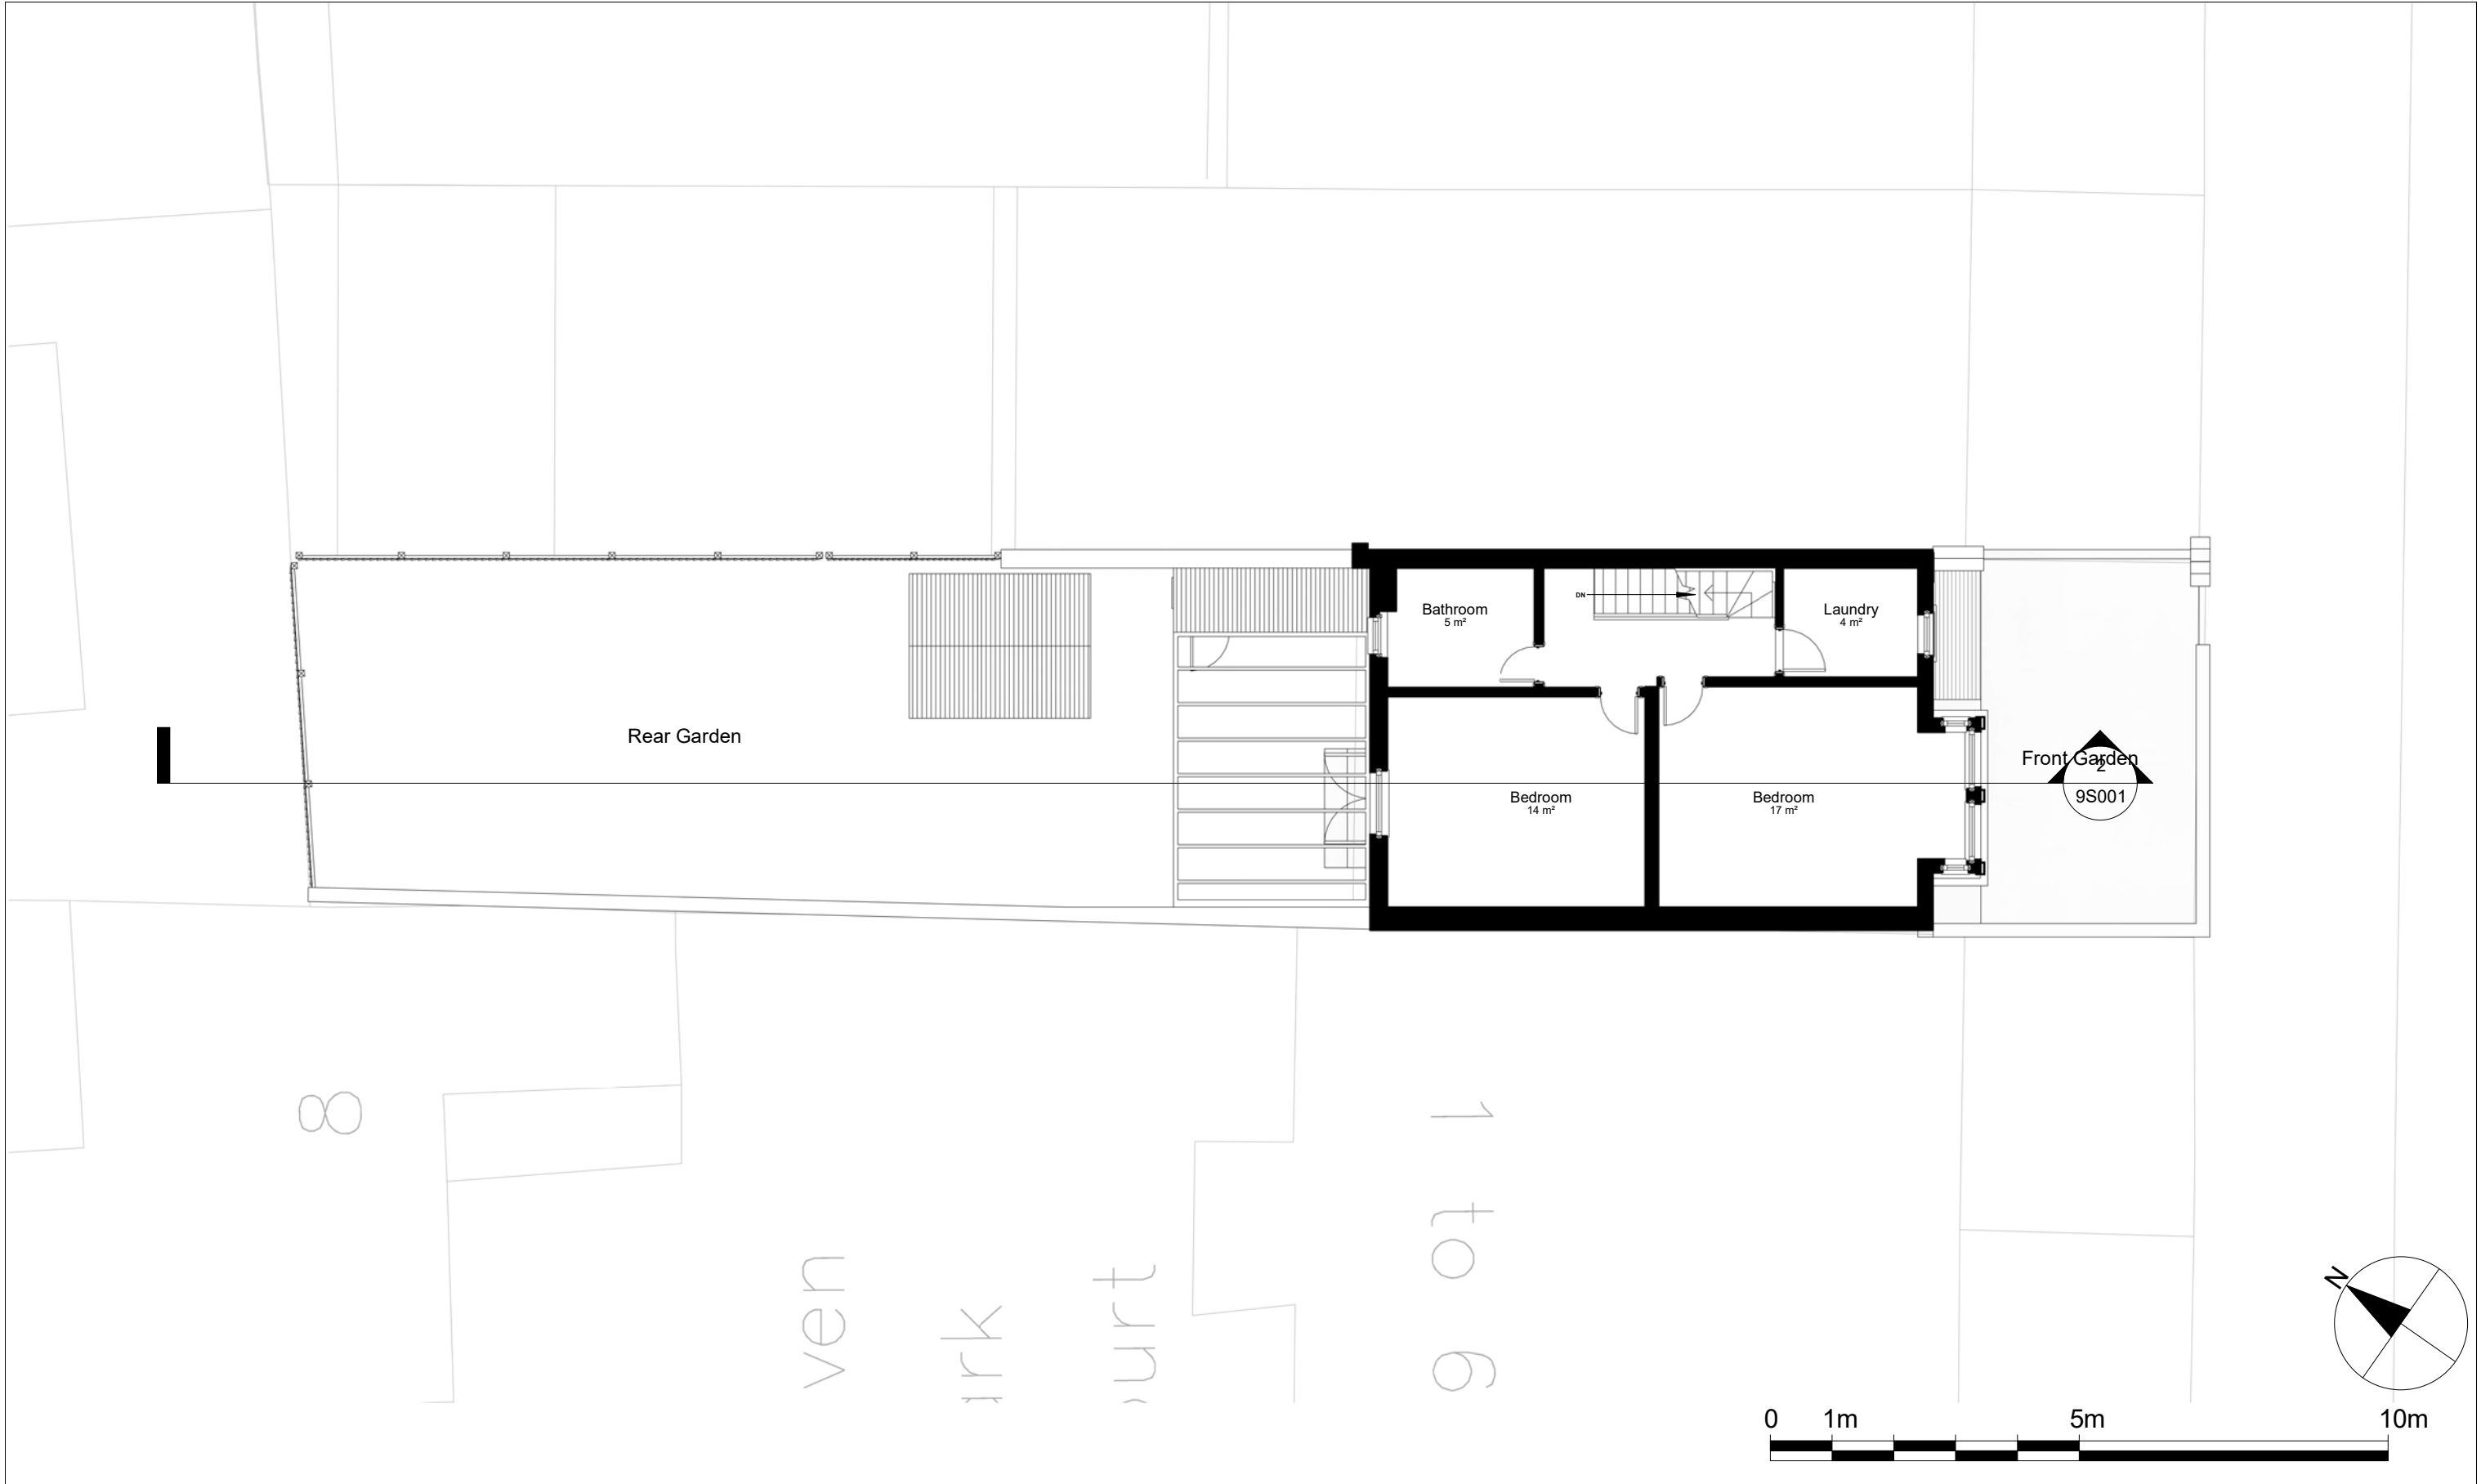

Notes.
Contractors must verify all dimensions at the site before comencing any work.
No construction work before Building Control approval and structural engineer confirmation.
Any discrepancies to be reported to Gridline.
All drawings are to be read in conjunction with all relevant drawings and specifications.


Project No.S				
REV	DATE	DESCRIPTION	BY	CH

PROJECT TITLE	
21 Craven Park Road London, N15 6AA	
DATE	Project No.
June 2026	11321

DRAWING TITLE		
Proposed - First Floor		
CLIENT		
Mrs Royde		
DRAWING No.	SCALE @ A3	Drawn by:
PR - P002	1:100	Sara



PLANNING SERVICES
Unit 9b, The High Cross Centre,
Fountainy Rd,
N15 4BE
TEL: 020 8802 3480
www.samplanning.co.uk

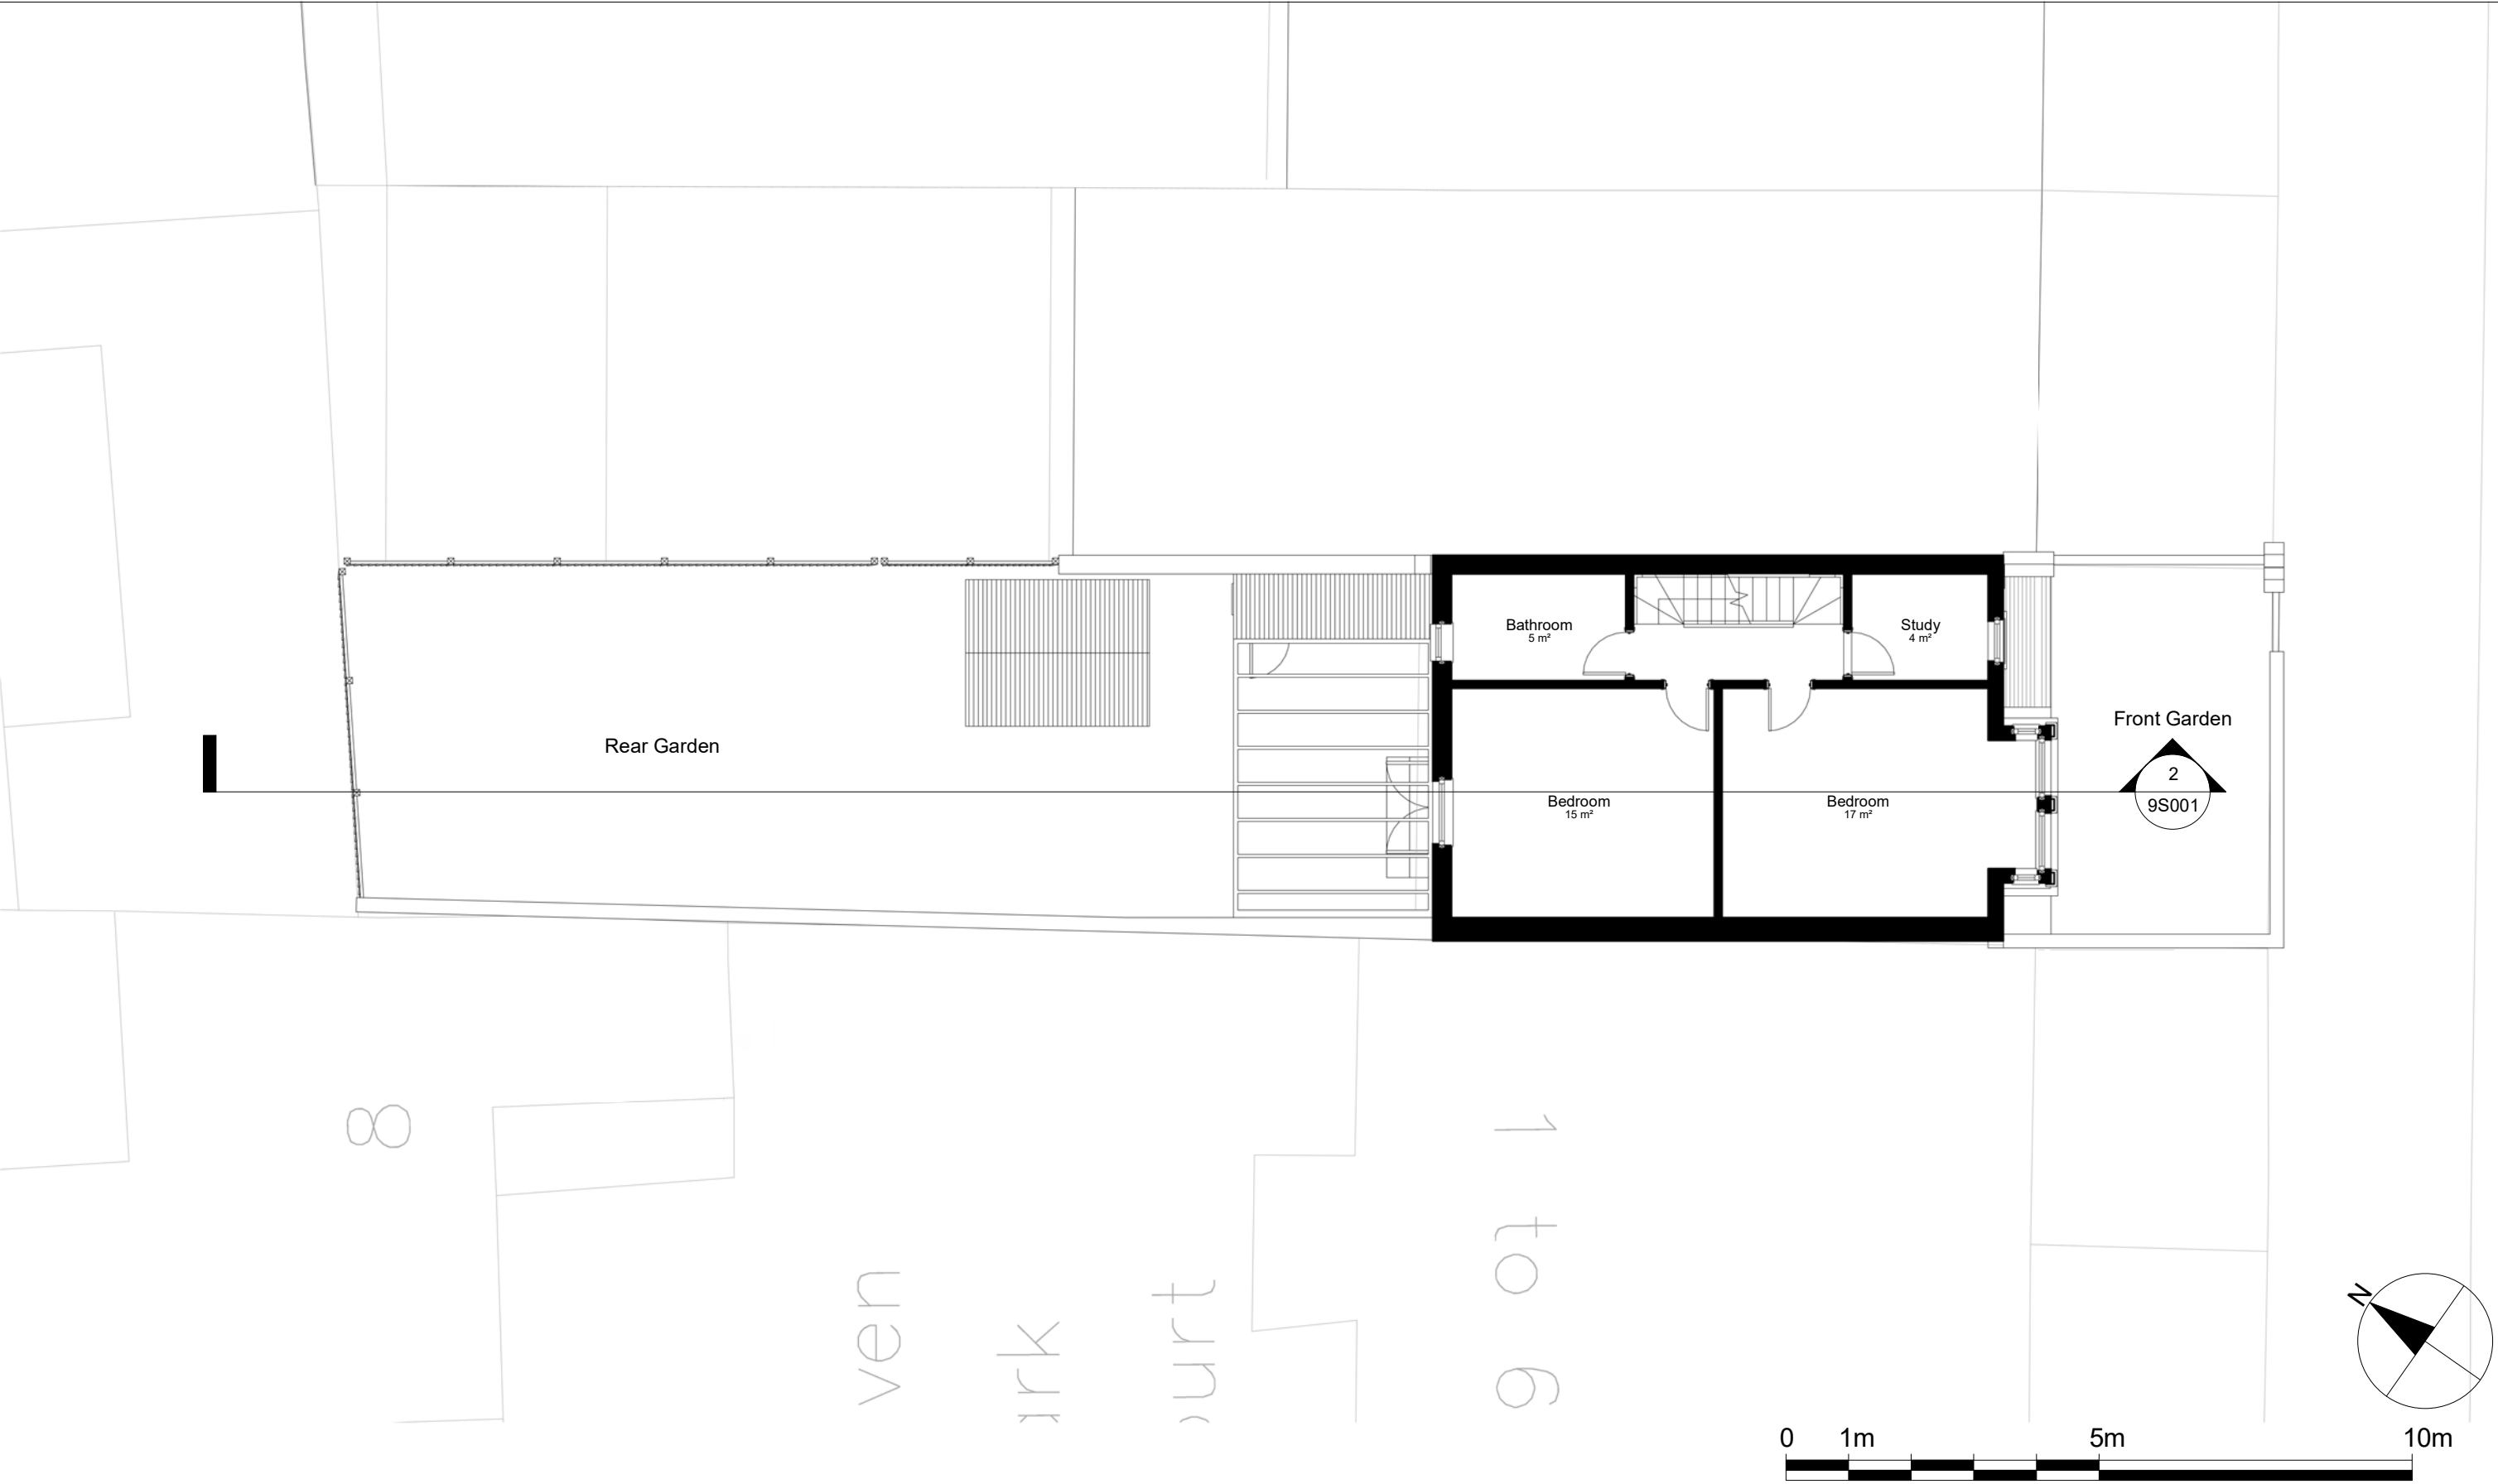

Notes.
Contractors must verify all dimensions at the site before comencing any work.
No construction work before Building Control approval and structural engineer confirmation.
Any discrepancies to be reported to Gridline.
All drawings are to be read in conjunction with all relevant drawings and specifications.


Project No.S				
REV	DATE	DESCRIPTION	BY	CH

PROJECT TITLE	
21 Craven Park Road London, N15 6AA	
DATE	Project No.
June 2026	11321

DRAWING TITLE		
Proposed - Second Floor		
CLIENT		
Mrs Royde		
DRAWING No.	SCALE @ A3	Drawn by:
PR - P002	1:100	Sara



PLANNING SERVICES
Unit 9b, The High Cross Centre,
Fountayne Rd,
N15 4BE
TEL: 020 8802 3480
www.samplanning.co.uk

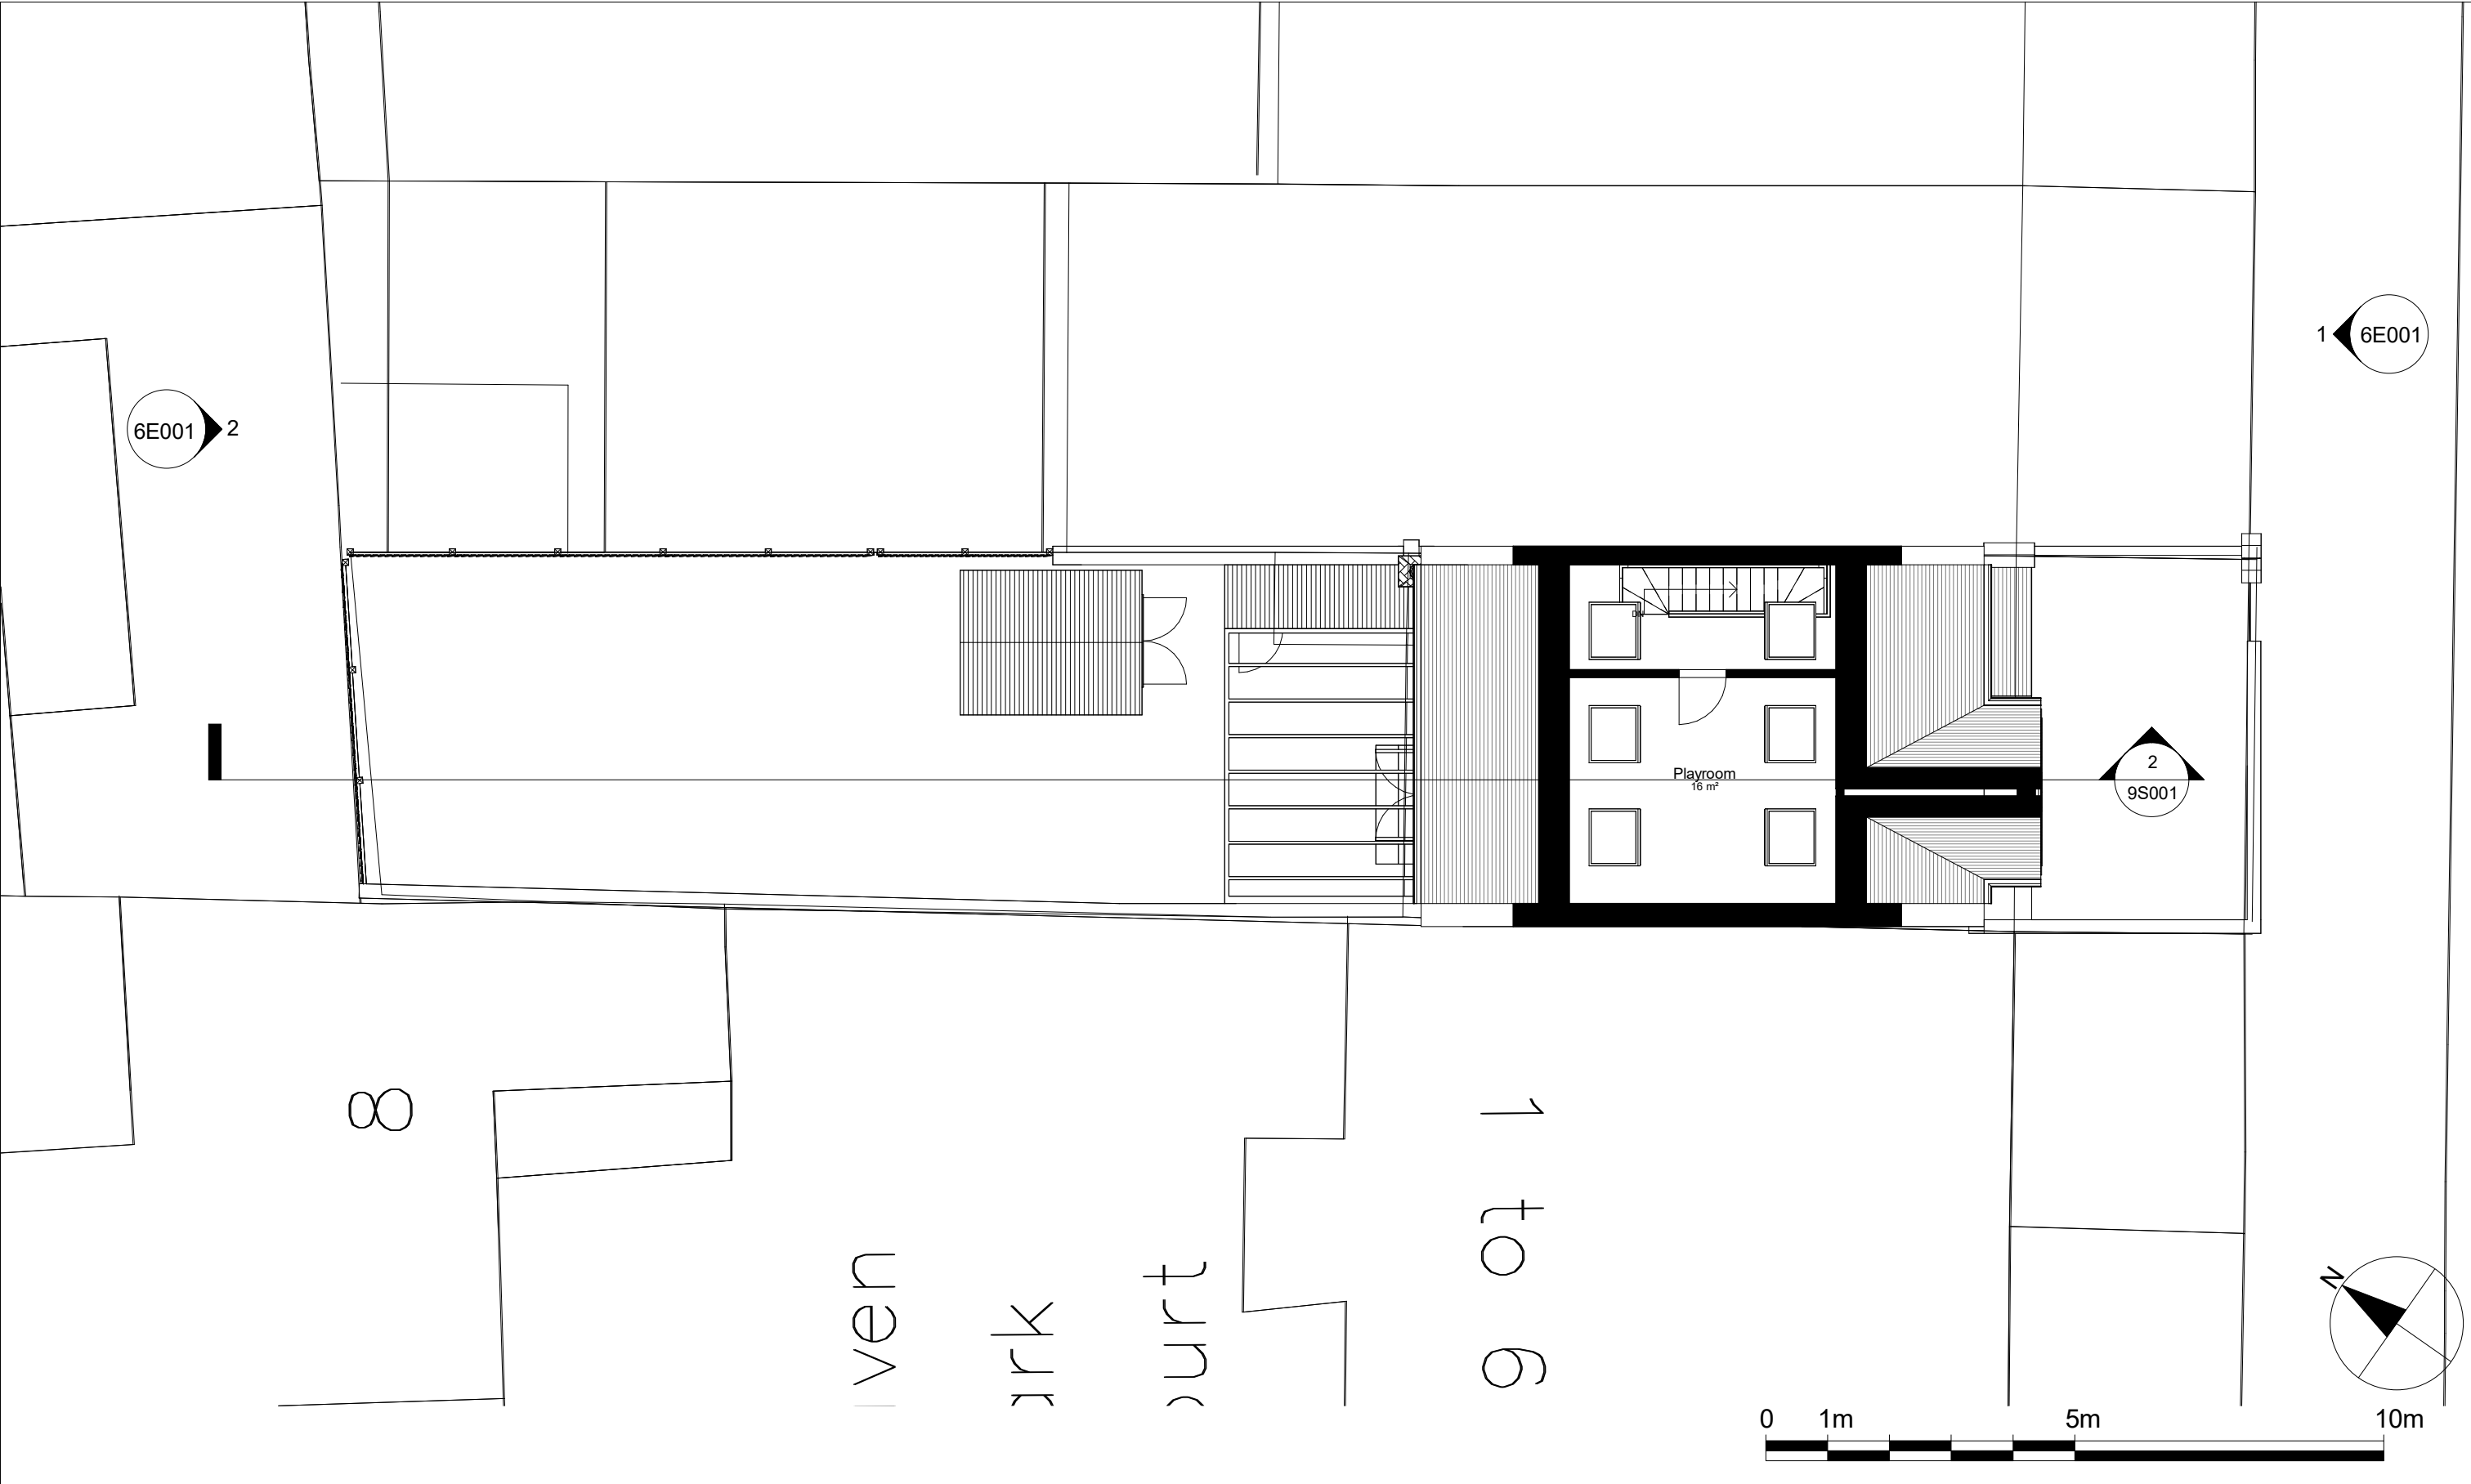

Notes.
Contractors must verify all dimensions at the site before comencing any work.
No construction work before Building Control approval and structural engineer confirmation.
Any discrepancies to be reported to Gridline.
All drawings are to be read in conjunction with all relevant drawings and specifications.

Project No.S				
REV	DATE	DESCRIPTION	BY	CH

PROJECT TITLE	
21 Craven Park Road London, N15 6AA	
DATE	Project No.
June 2026	11321

DRAWING TITLE		
Proposed - Loft Level		
CLIENT		
Mrs Royde		
DRAWING No.	SCALE @ A3	Drawn by:
PR - P002	1:100	Sara



PLANNING SERVICES
Unit 9b, The High Cross Centre,
Fountainy Rd,
N15 4BE
TEL: 020 8802 3480
www.samplanning.co.uk



Notes. Contractors must verify all dimensions at the site before comencing any work. No construction work before Building Control approval and structural engineer confirmation. Any discrepancies to be reported to Gridline. All drawings are to be read in conjunction with all relevant drawings and specifications.	Project No.S					PROJECT TITLE		DRAWING TITLE			 PLANNING SERVICES Unit 9b, The High Cross Centre, Fountainy Rd, N15 4BE TEL: 020 8802 3480 www.samplanning.co.uk	
	REV	DATE	DESCRIPTION		BY	CH	21 Craven Park Road		Proposed - Front & Rear Elevations			
							London, N15 6AA		CLIENT			
							DATE	Project No.	DRAWING No.	SCALE @ A3		Drawn by:
							June 2026	11321	PR - E001	1:100		Sara



Notes.
Contractors must verify all dimensions at the site before comencing any work.
No construction work before Building Control approval and structural engineer confirmation.
Any discrepancies to be reported to Gridline.
All drawings are to be read in conjunction with all relevant drawings and specifications.


Project No.S				
REV	DATE	DESCRIPTION	BY	CH

PROJECT TITLE	
21 Craven Park Road London, N15 6AA	
DATE	Project No.
June 2026	11321

DRAWING TITLE		
Proposed - Side Elevation		
CLIENT		
Mrs Royde		
DRAWING No.	SCALE @ A3	Drawn by:
PR - E002	1:100	Sara



PLANNING SERVICES
Unit 9b, The High Cross Centre,
Fountainy Rd,
N15 4BE
TEL: 020 8802 3480
www.samplanning.co.uk

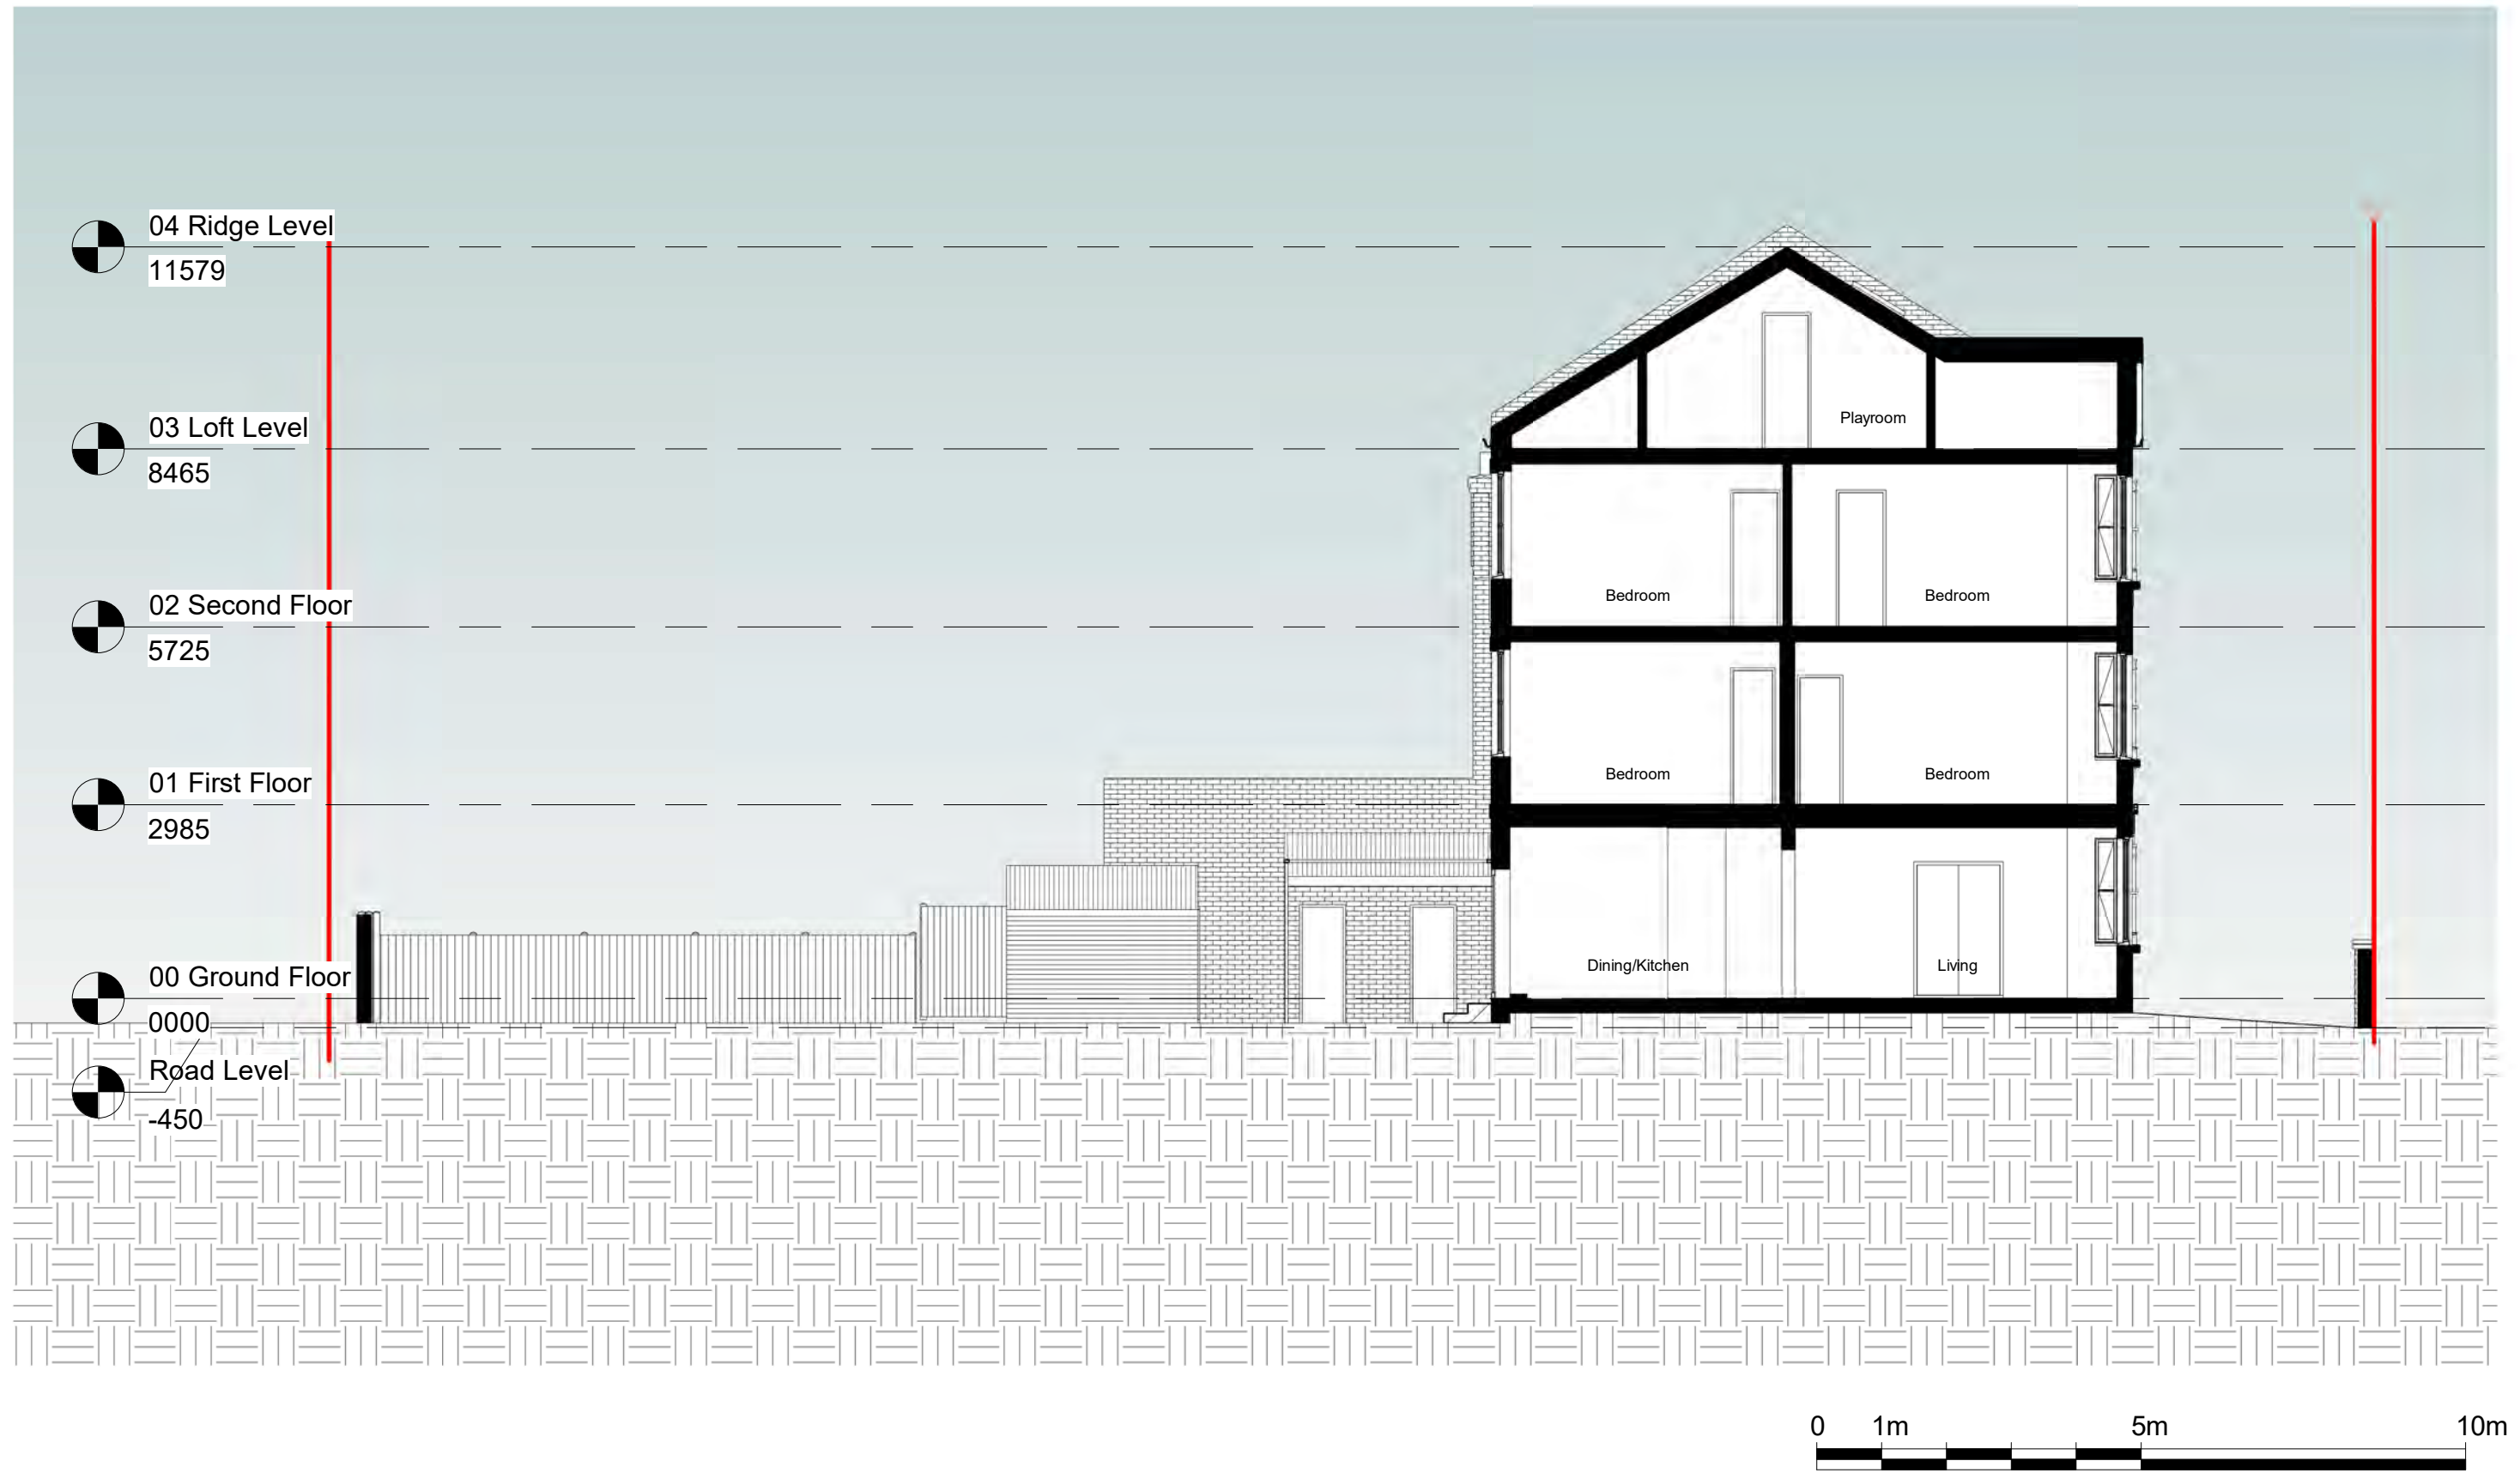

Notes.
Contractors must verify all dimensions at the site before comencing any work.
No construction work before Building Control approval and structural engineer confirmation.
Any discrepancies to be reported to Gridline.
All drawings are to be read in conjunction with all relevant drawings and specifications.

Project No.S				
REV	DATE	DESCRIPTION	BY	CH

PROJECT TITLE	
21 Craven Park Road London, N15 6AA	
DATE	Project No.
June 2026	11321

DRAWING TITLE		
Proposed - Section AA		
CLIENT		
Mrs Royde		
DRAWING No.	SCALE @ A3	Drawn by:
PR - S001	1:100	Sara



PLANNING SERVICES
Unit 9b, The High Cross Centre,
Fountainayne Rd,
N15 4BE
TEL: 020 8802 3480
www.samplanning.co.uk