


Location Plan

Site Address: 16, Stapleton Hall Road, Hornsey, London, N4 3QD

Date Produced: 09-Jun-2026

Scale: 1:1250 @A4

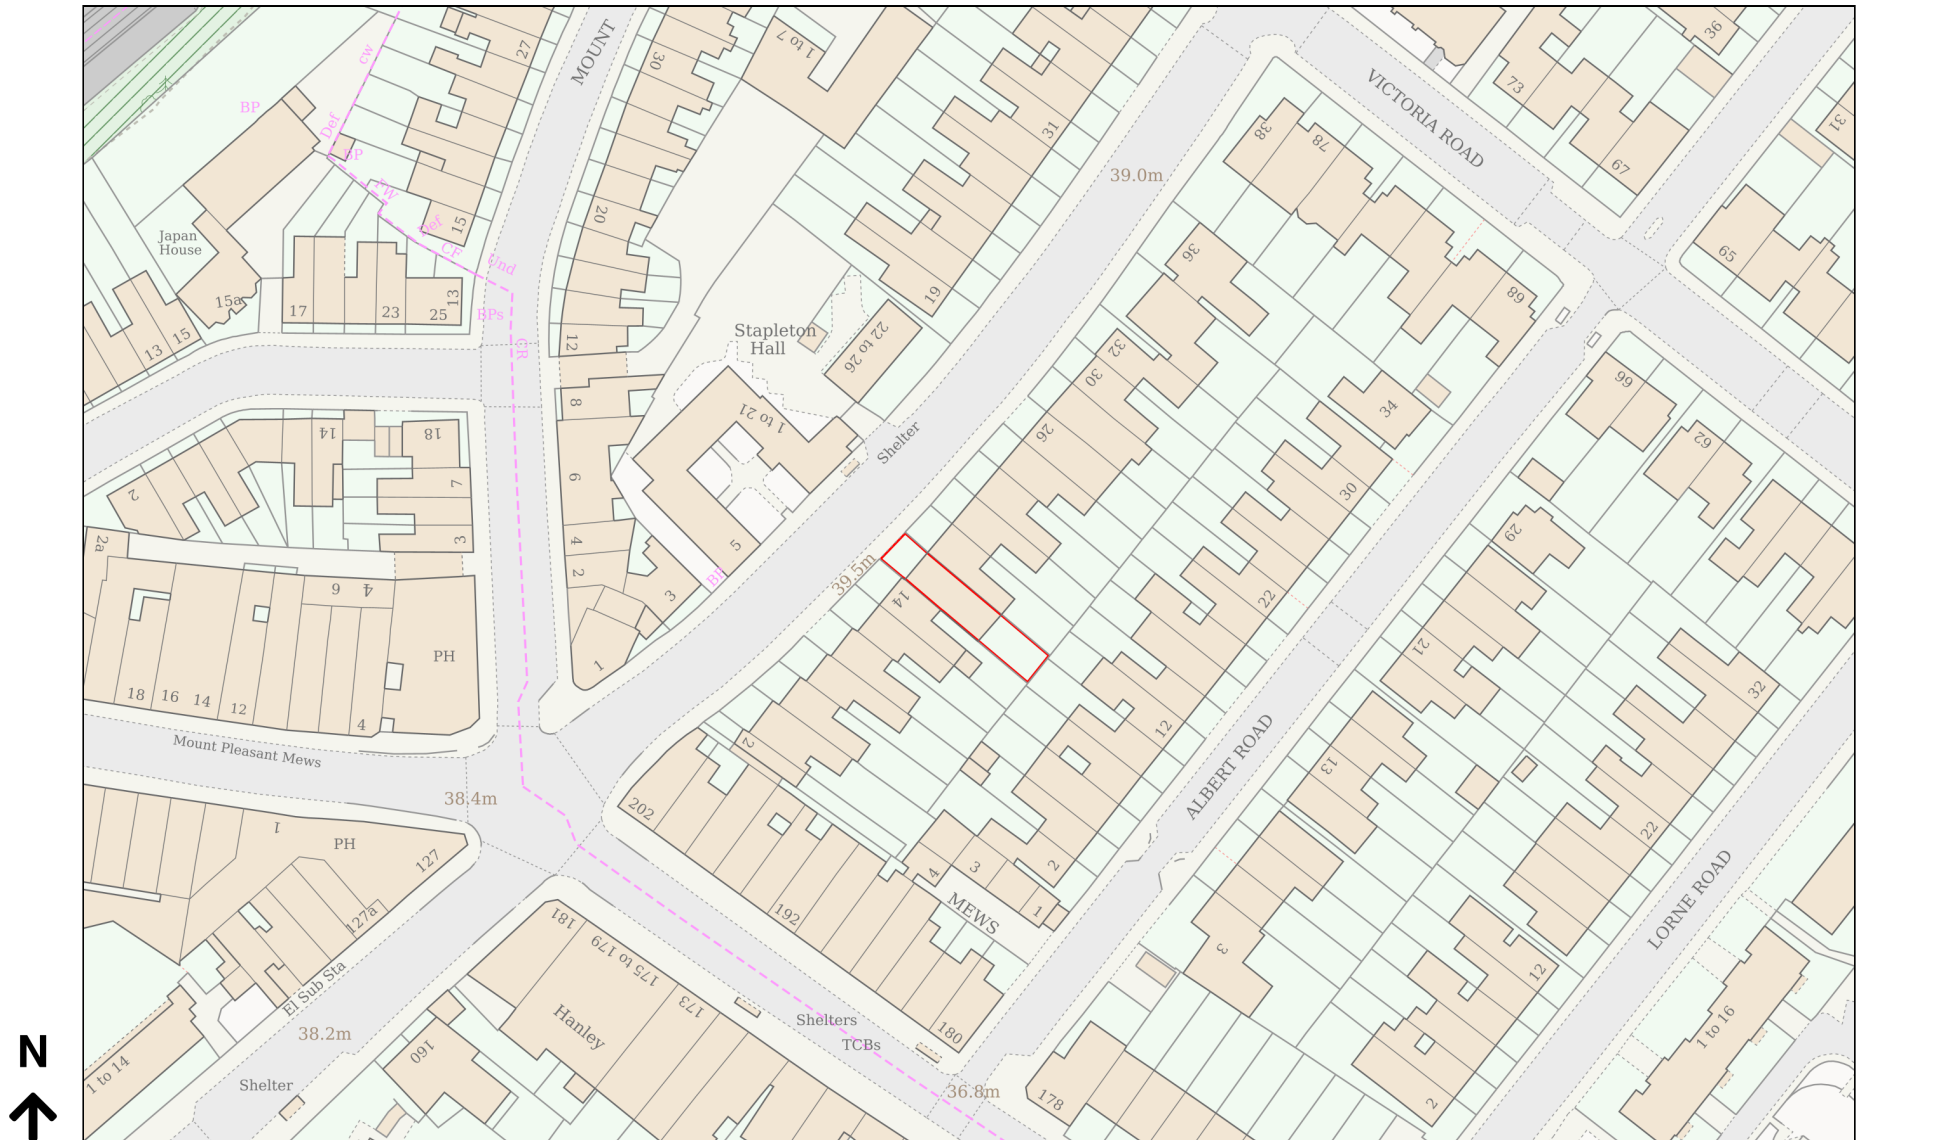

Planning Portal Reference: PP-14950896v1

0 50
Metres