

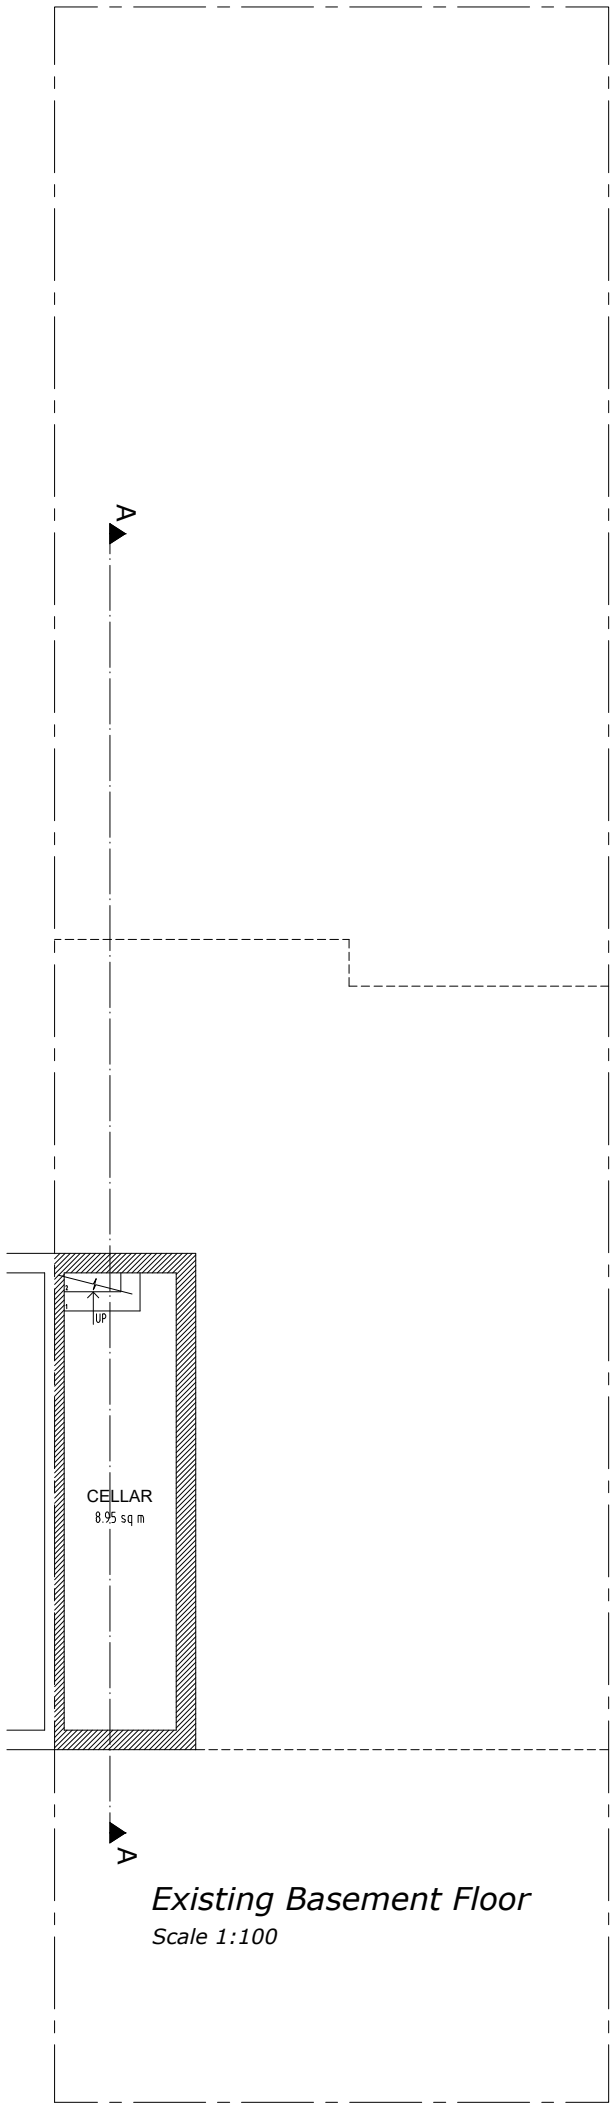



Existing Basement Floor
Scale 1:100

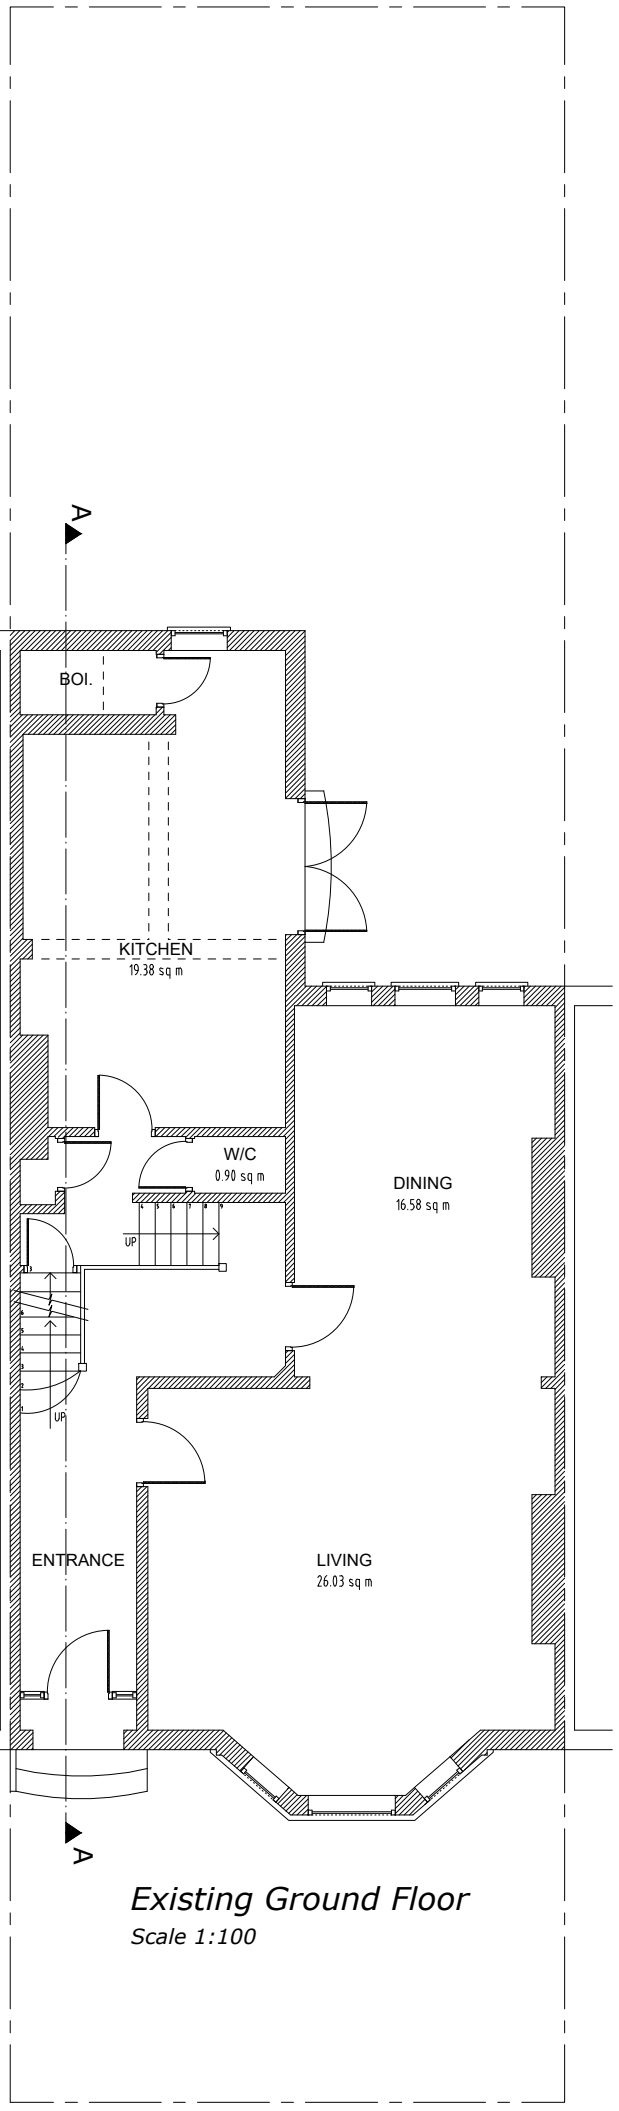

Existing Ground Floor
Scale 1:100

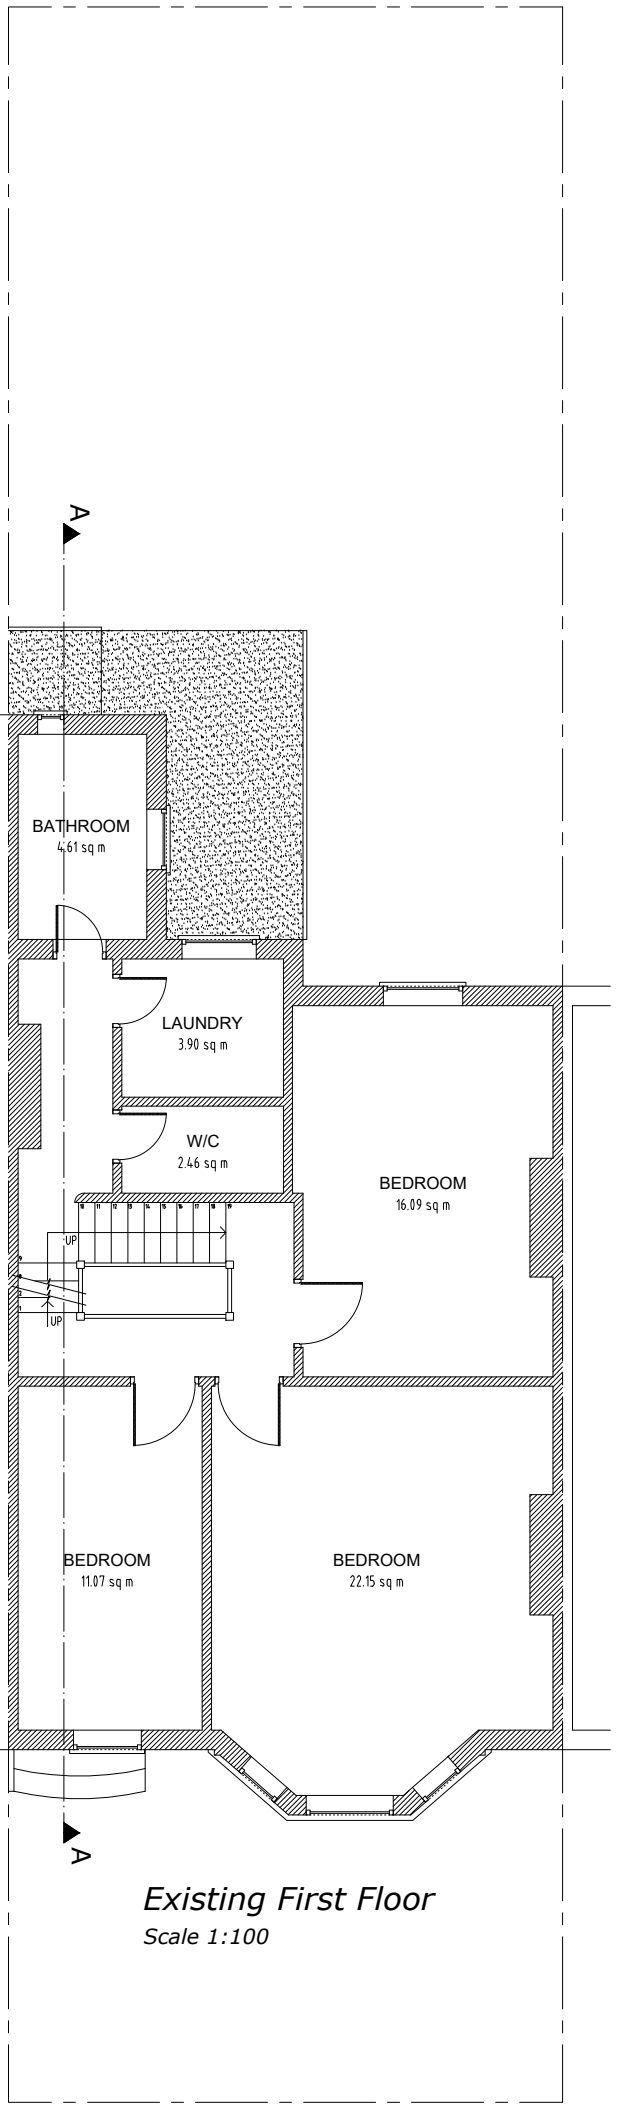

Existing First Floor
Scale 1:100

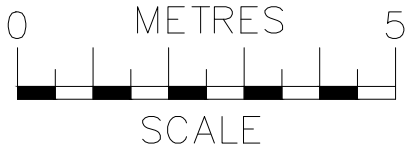

ajs Planning
info@ajsplanning.co.uk
020 81501820

NOTES
The contractors are to check all the dimensions, levels,drain runs and general condition of the site before works commence.


All works are to be carried out in accordance with current Building Regulations, British Standards, Code of Practice and Local Authority Requirements.

Project:
35 Vartry Road,
London N15 6PR


Title: Existing Floor Plans
Basement; Ground And First

Date: 20.04.26
Scale: 1:100 @ A3

Dwg. No. VR.35.EX.101
Rev: 0

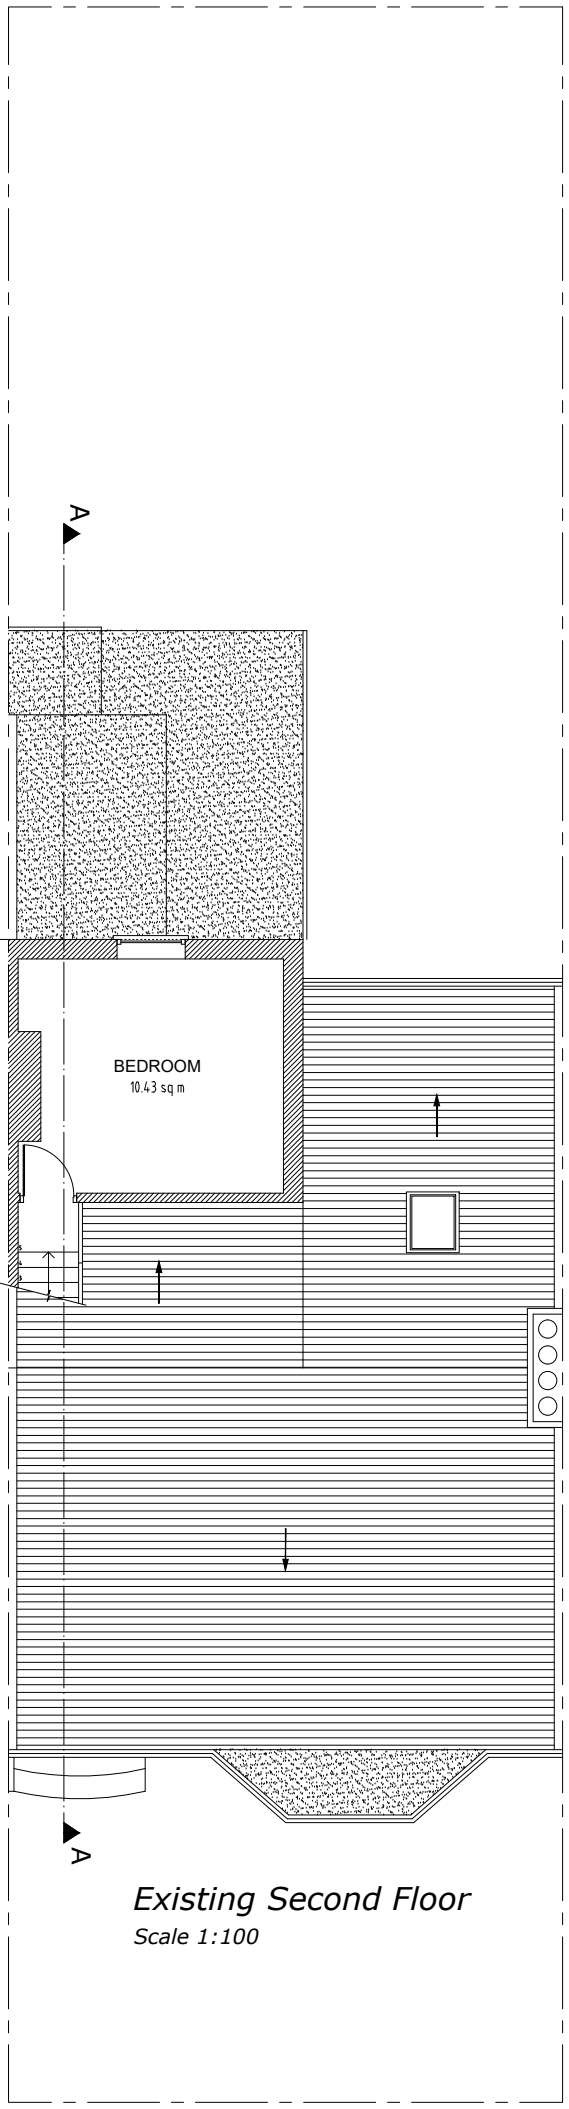

Existing Second Floor
Scale 1:100

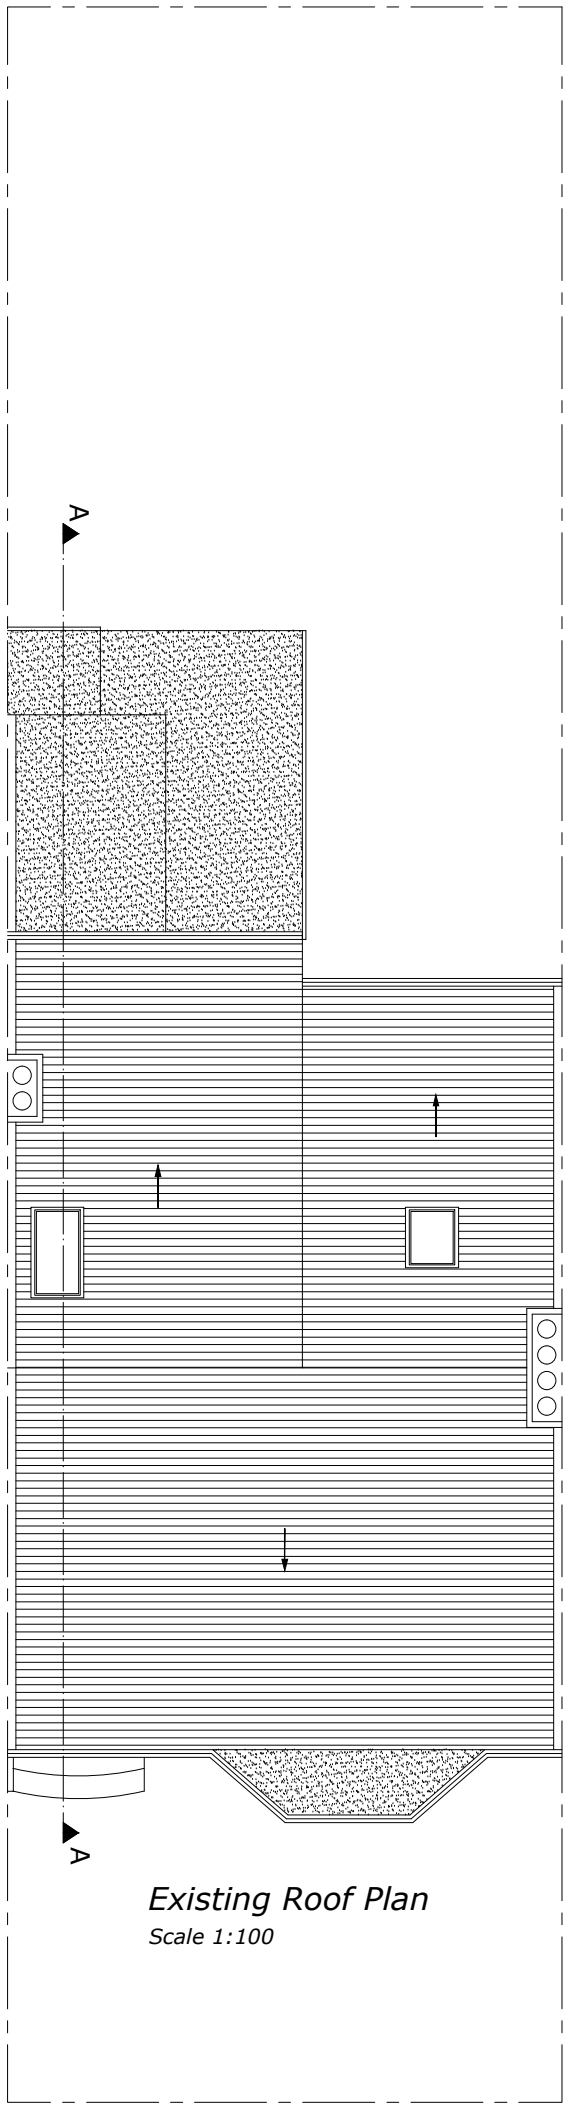

Existing Roof Plan
Scale 1:100

0 METRES 5

SCALE

ajs Planning
info@ajsplanning.co.uk
020 81501820

NOTES
The contractors are to check all the dimensions, levels,drain runs and general condition of the site before works commence.

All works are to be carried out in accordance with current Building Regulations, British Standards, Code of Practice and Local Authority Requirements.

Project:
35 Vartry Road,
London N15 6PR


Title: Existing Floor Plans
Second And Roof

Date: 20.04.26

Scale: 1:100 @ A3


Dwg. No. VR.35.EX.102

Rev: 0

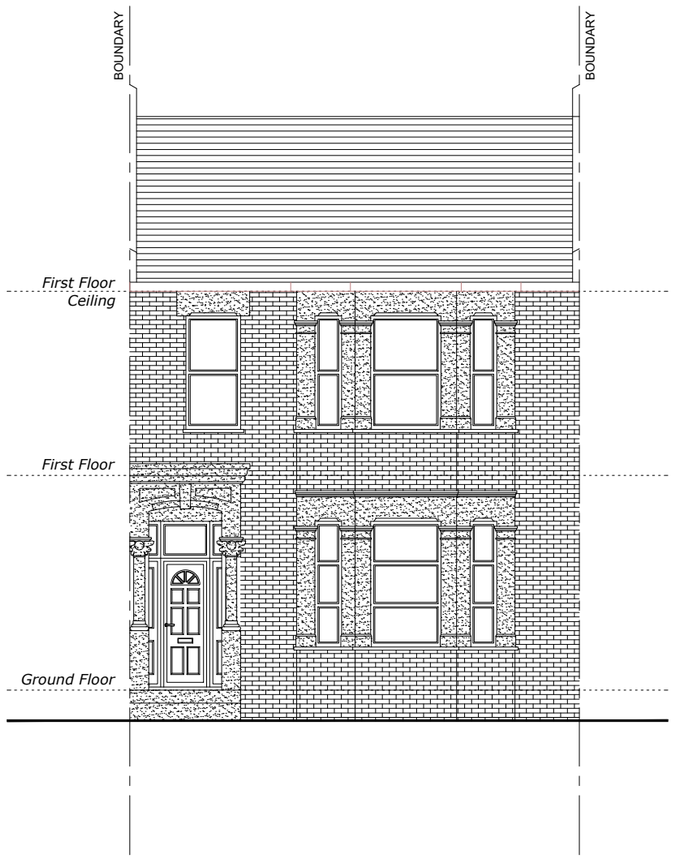


Existing Front Elevation

Scale 1:100

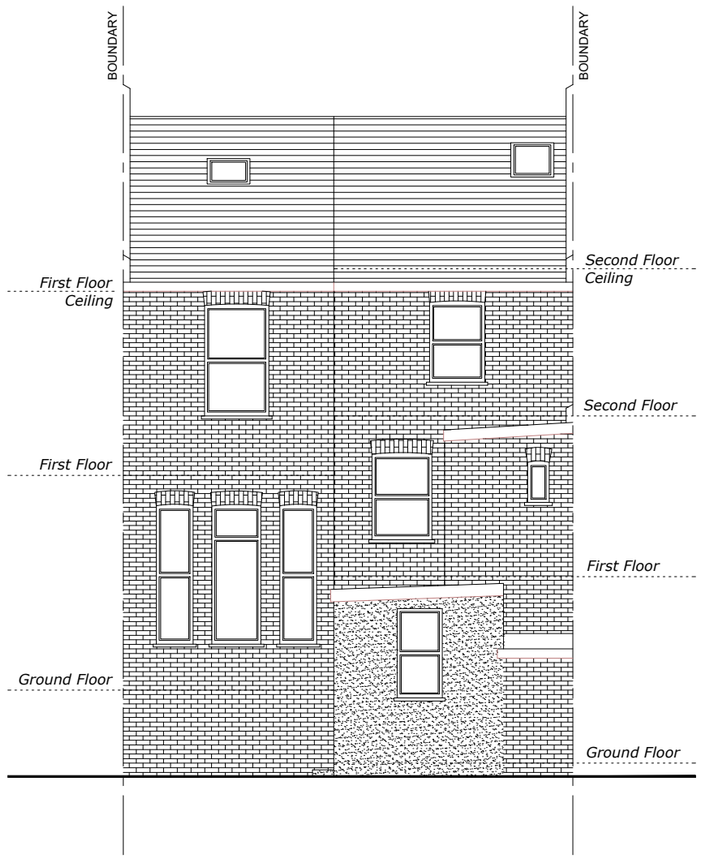

Existing Rear Elevation

Scale 1:100

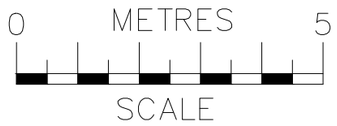

ajs Planning
info@ajsplanning.co.uk
020 81501820

NOTES

The contractors are to check all the dimensions, levels,drain runs and general condition of the site before works commence.

All works are to be carried out in accordance with current Building Regulations, British Standards, Code of Practice and Local Authority Requirements.

Project:
35 Vartry Road,
London N15 6PR


Title: Existing
Front & Rear Elevations

Date: 20.04.26

Scale: 1:100 @ A3


Dwg. No. VR.35.EX.103

Rev: 0

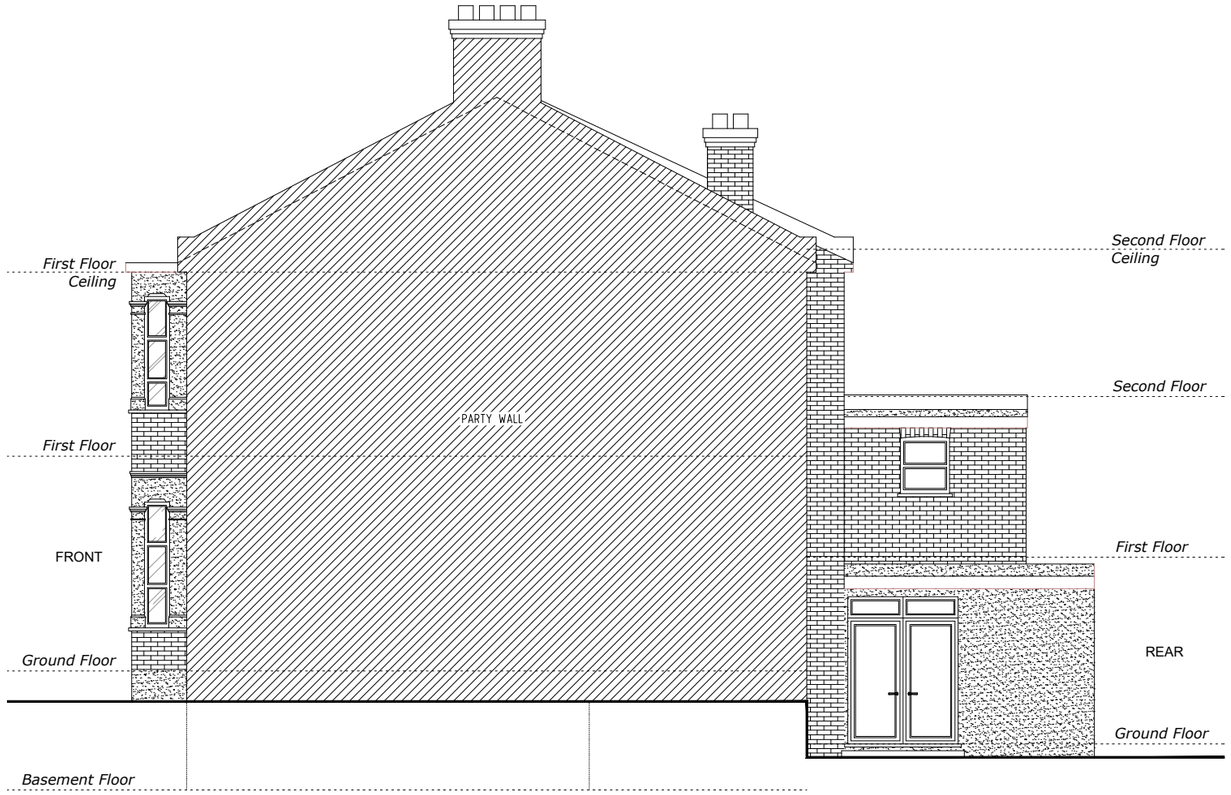

Existing Side 1 Elevation

Scale 1:100

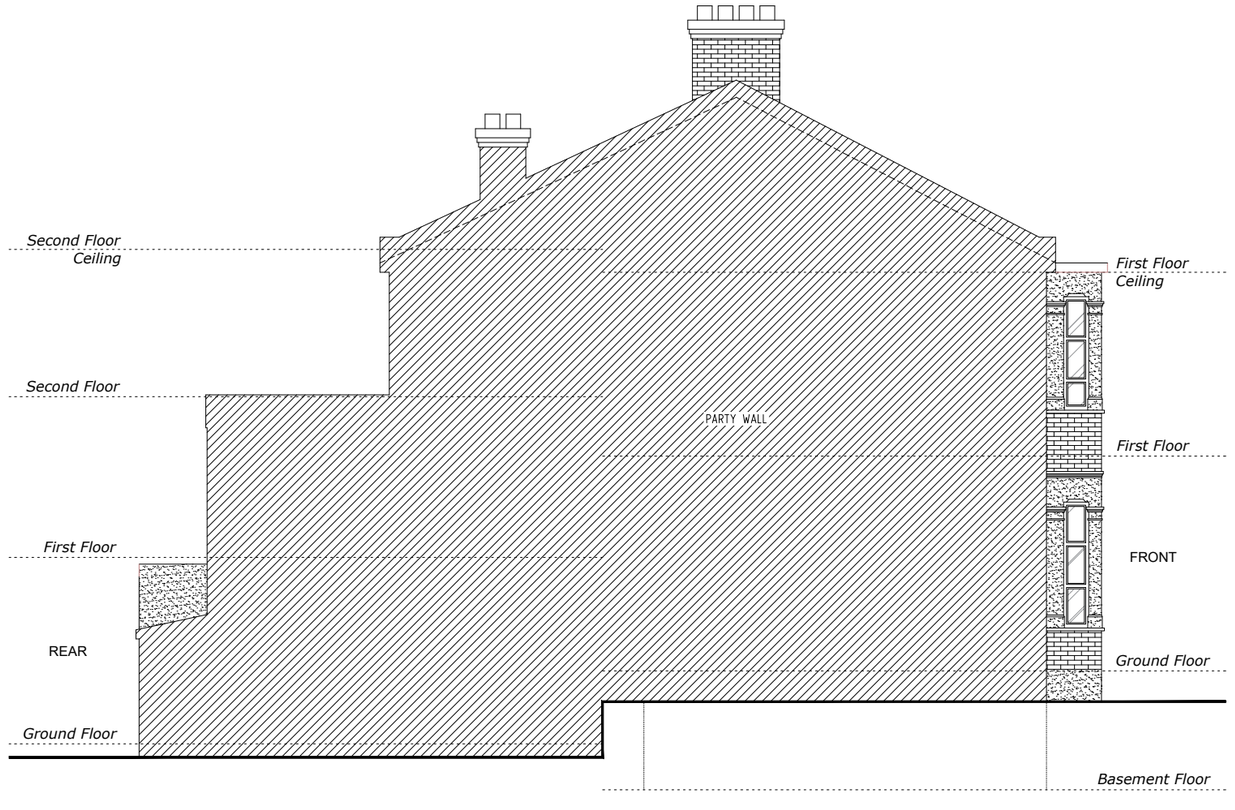

Existing Side 2 Elevation

Scale 1:100

0 METRES 5

SCALE

ajs Planning

info@ajsplanning.co.uk

020 81501820

NOTES

The contractors are to check all the dimensions, levels,drain runs and general condition of the site before works commence.

All works are to be carried out in accordance with current Building Regulations, British Standards, Code of Practice and Local Authority Requirements.

Project:

35 Vartry Road,
London N15 6PR


Title: Existing
Side Elevations (1 & 2)

Date: 20.04.26

Scale: 1:100 @ A3

Dwg. No. VR.35.EX.104

Rev: 0

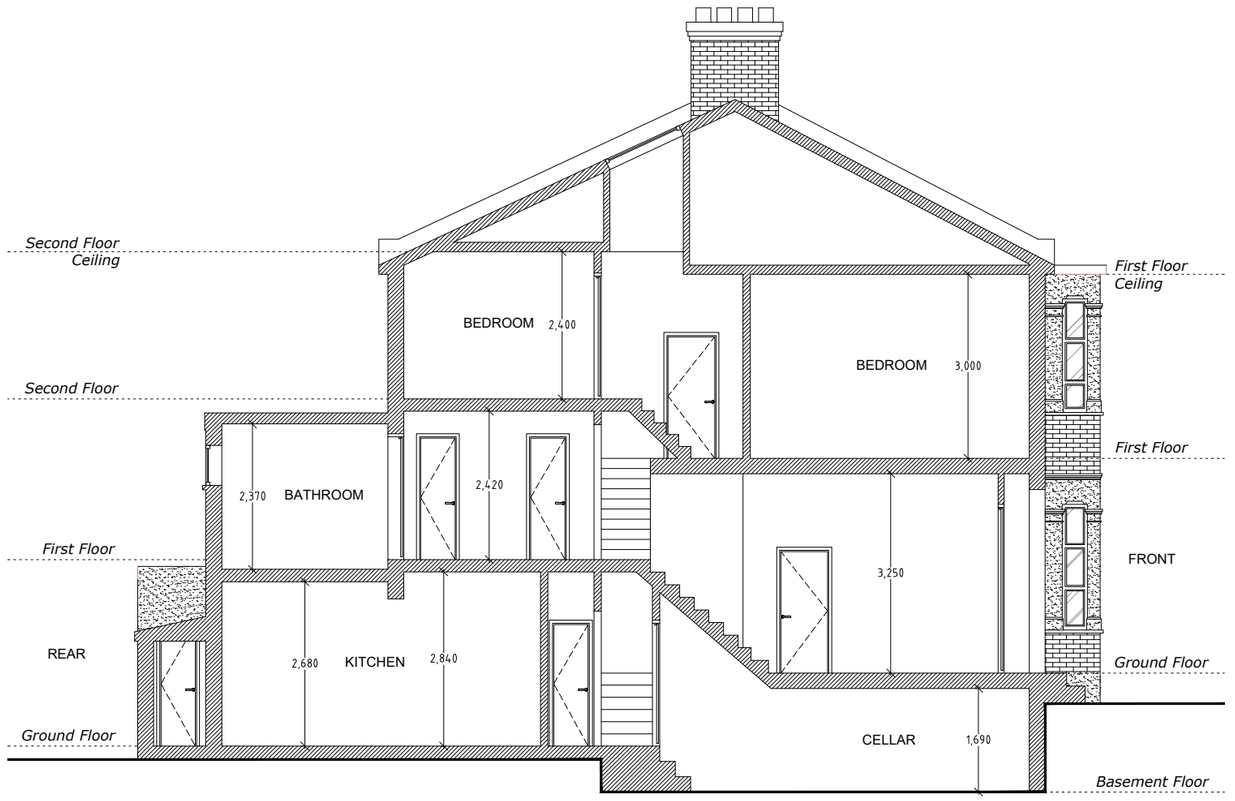

Existing Section A-A

Scale 1:100

Planning
info@ajsplanning.co.uk
020 81501820

NOTES
The contractors are to check all the dimensions, levels,drain runs and general condition of the site before works commence.

All works are to be carried out in accordance with current Building Regulations, British Standards, Code of Practice and Local Authority Requirements.

Project:
35 Vartry Road,
London N15 6PR

Title: Existing
Section A-A

Date: 20.04.26

Scale: 1:100 @ A3

Dwg. No. VR.35.EX.105

Rev: 0