


NOTES

- All dimensions to be verified on site prior to commencement of any work.

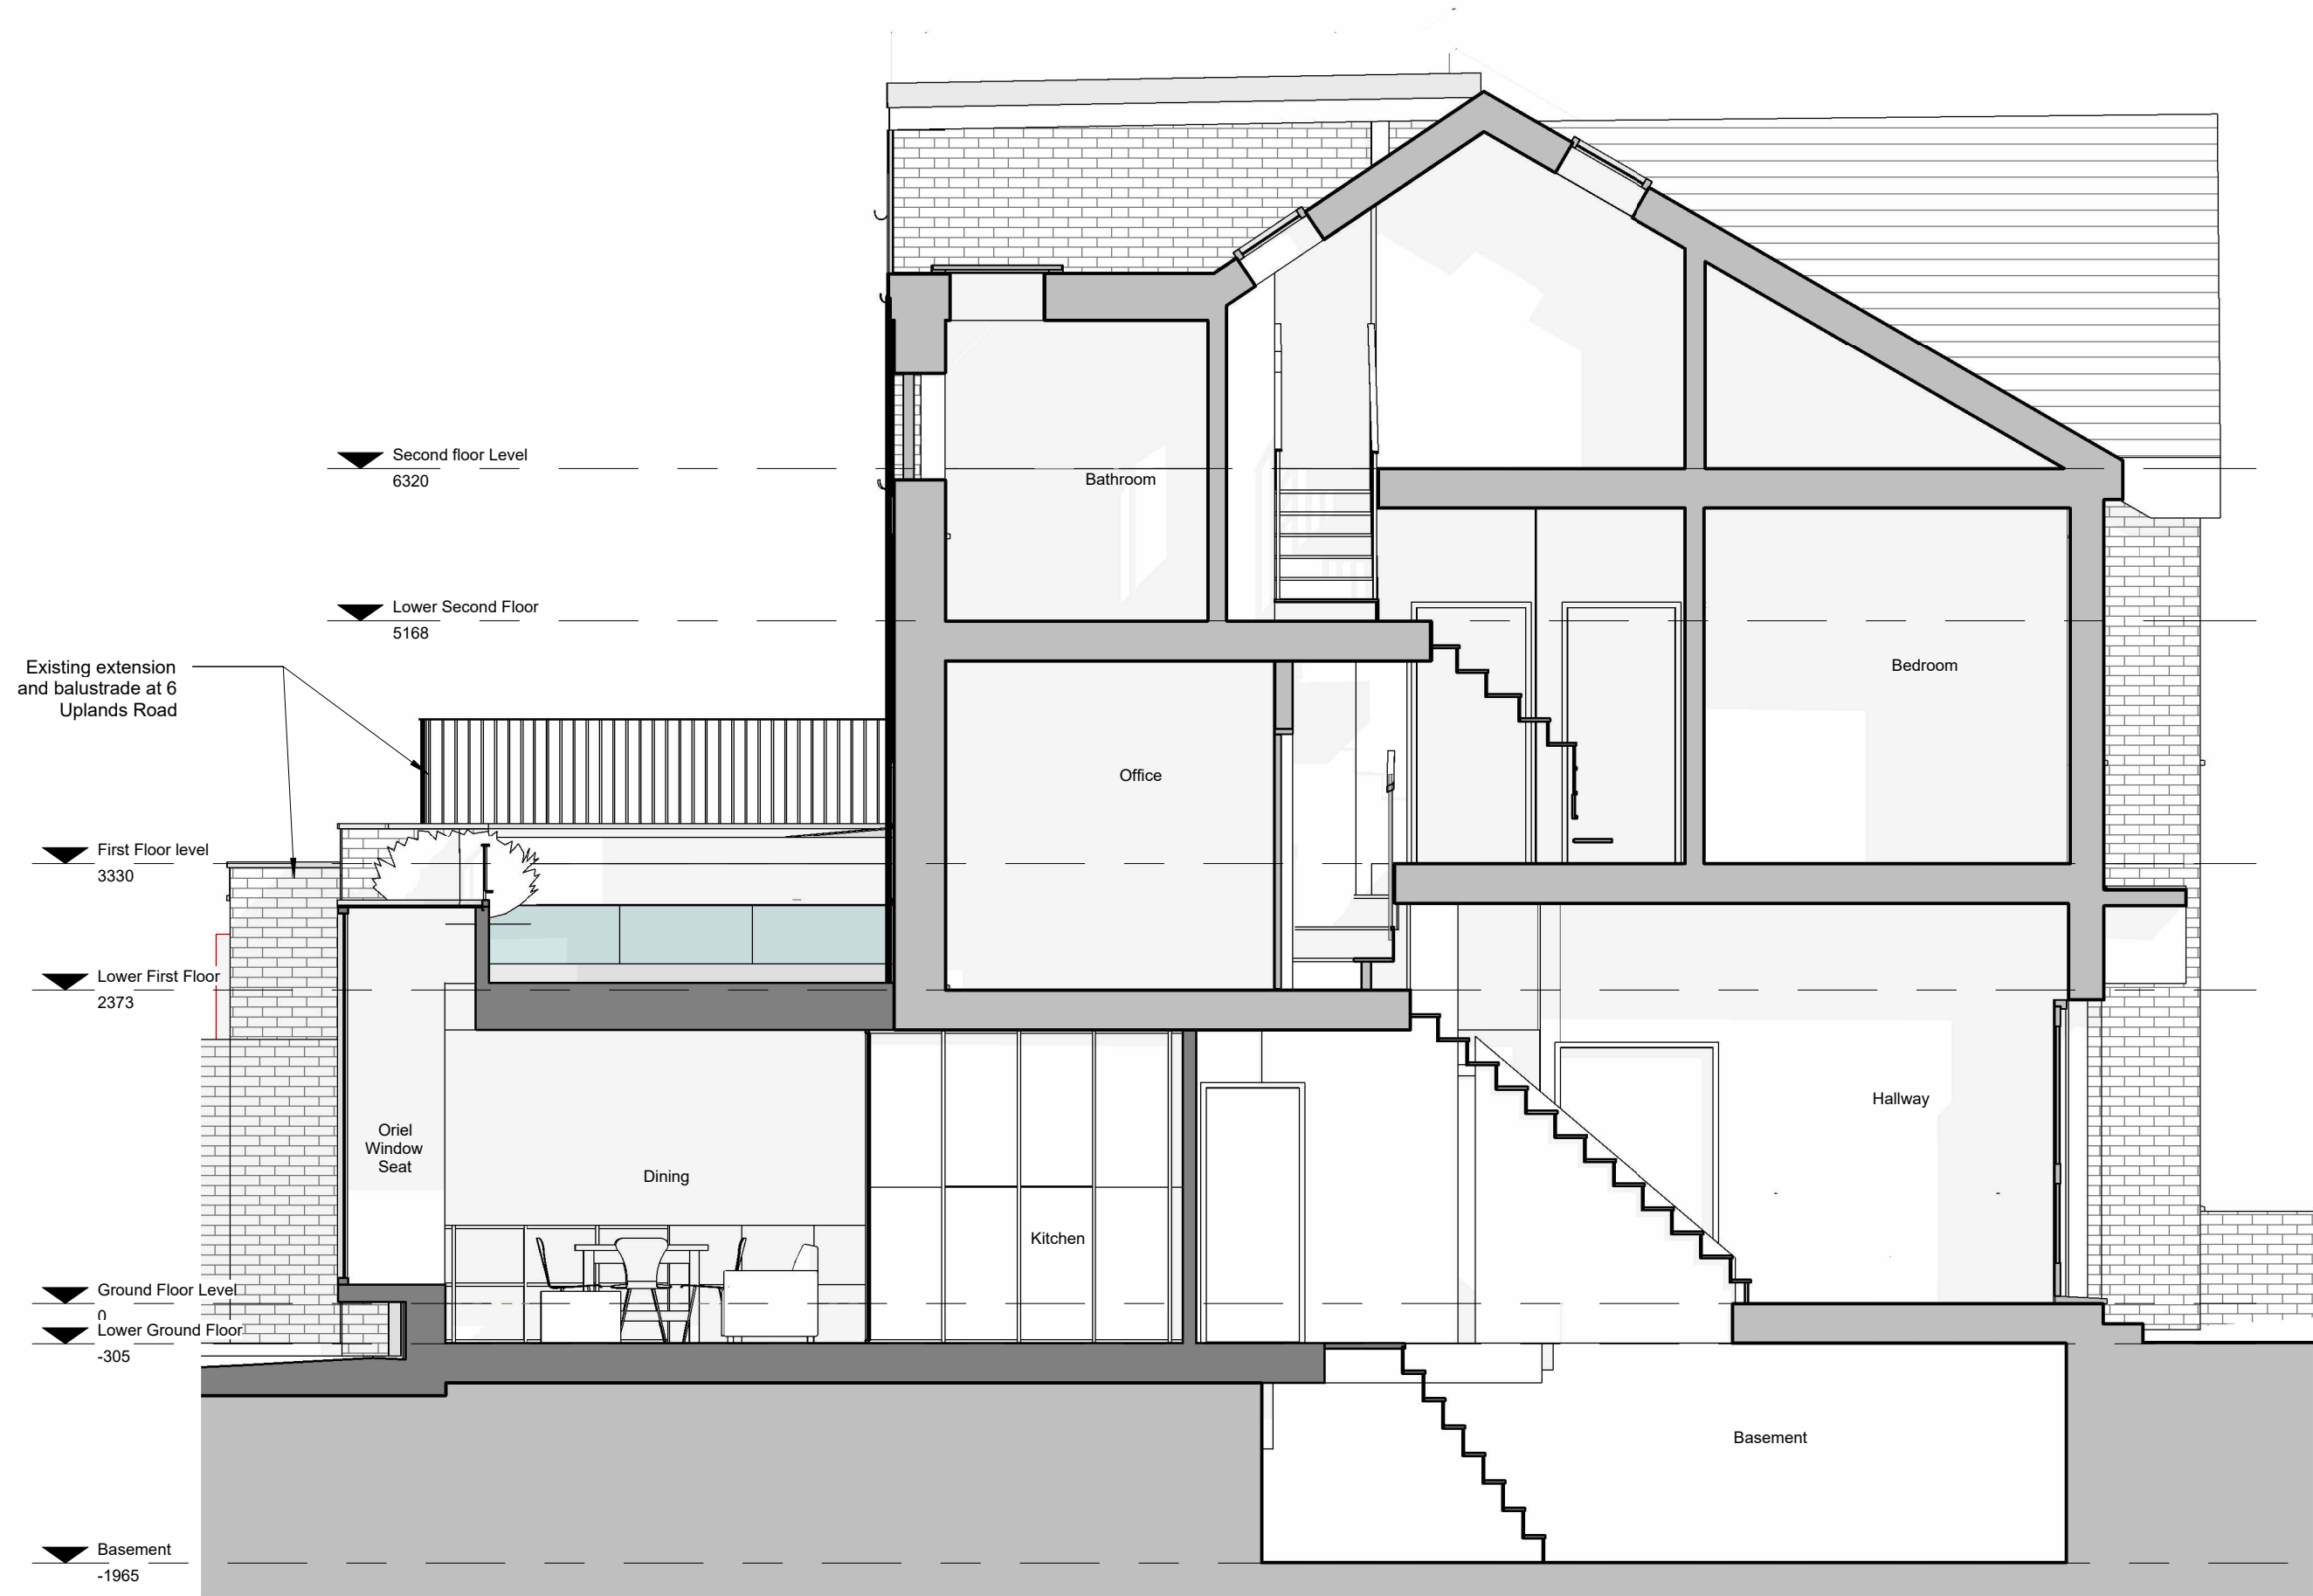

- KEY
- Proposed walls
 - Existing walls
 - Proposed demolition contour
 - Existing overhead beam

D	05/06/25	For Planning	MPh
C	01/06/25	To SE	MPh
B	20/05/26	for client discussion	MPh
A	12/05/26	WIP to SE	MPh

REV	DATE	DESCRIPTION	DRAWN BY
-----	------	-------------	----------

CONCEPT DESIGN

8 Uplands Road,
London, N8 9NL

Drawing Title

PROPOSED SECTION BB

Drawing number Revision

2607 CD GA 231 D

As indicated@ A3

Date / Drawn by / Checked by
01.05.2026 MPh/ RH

1 BB
1 : 50

