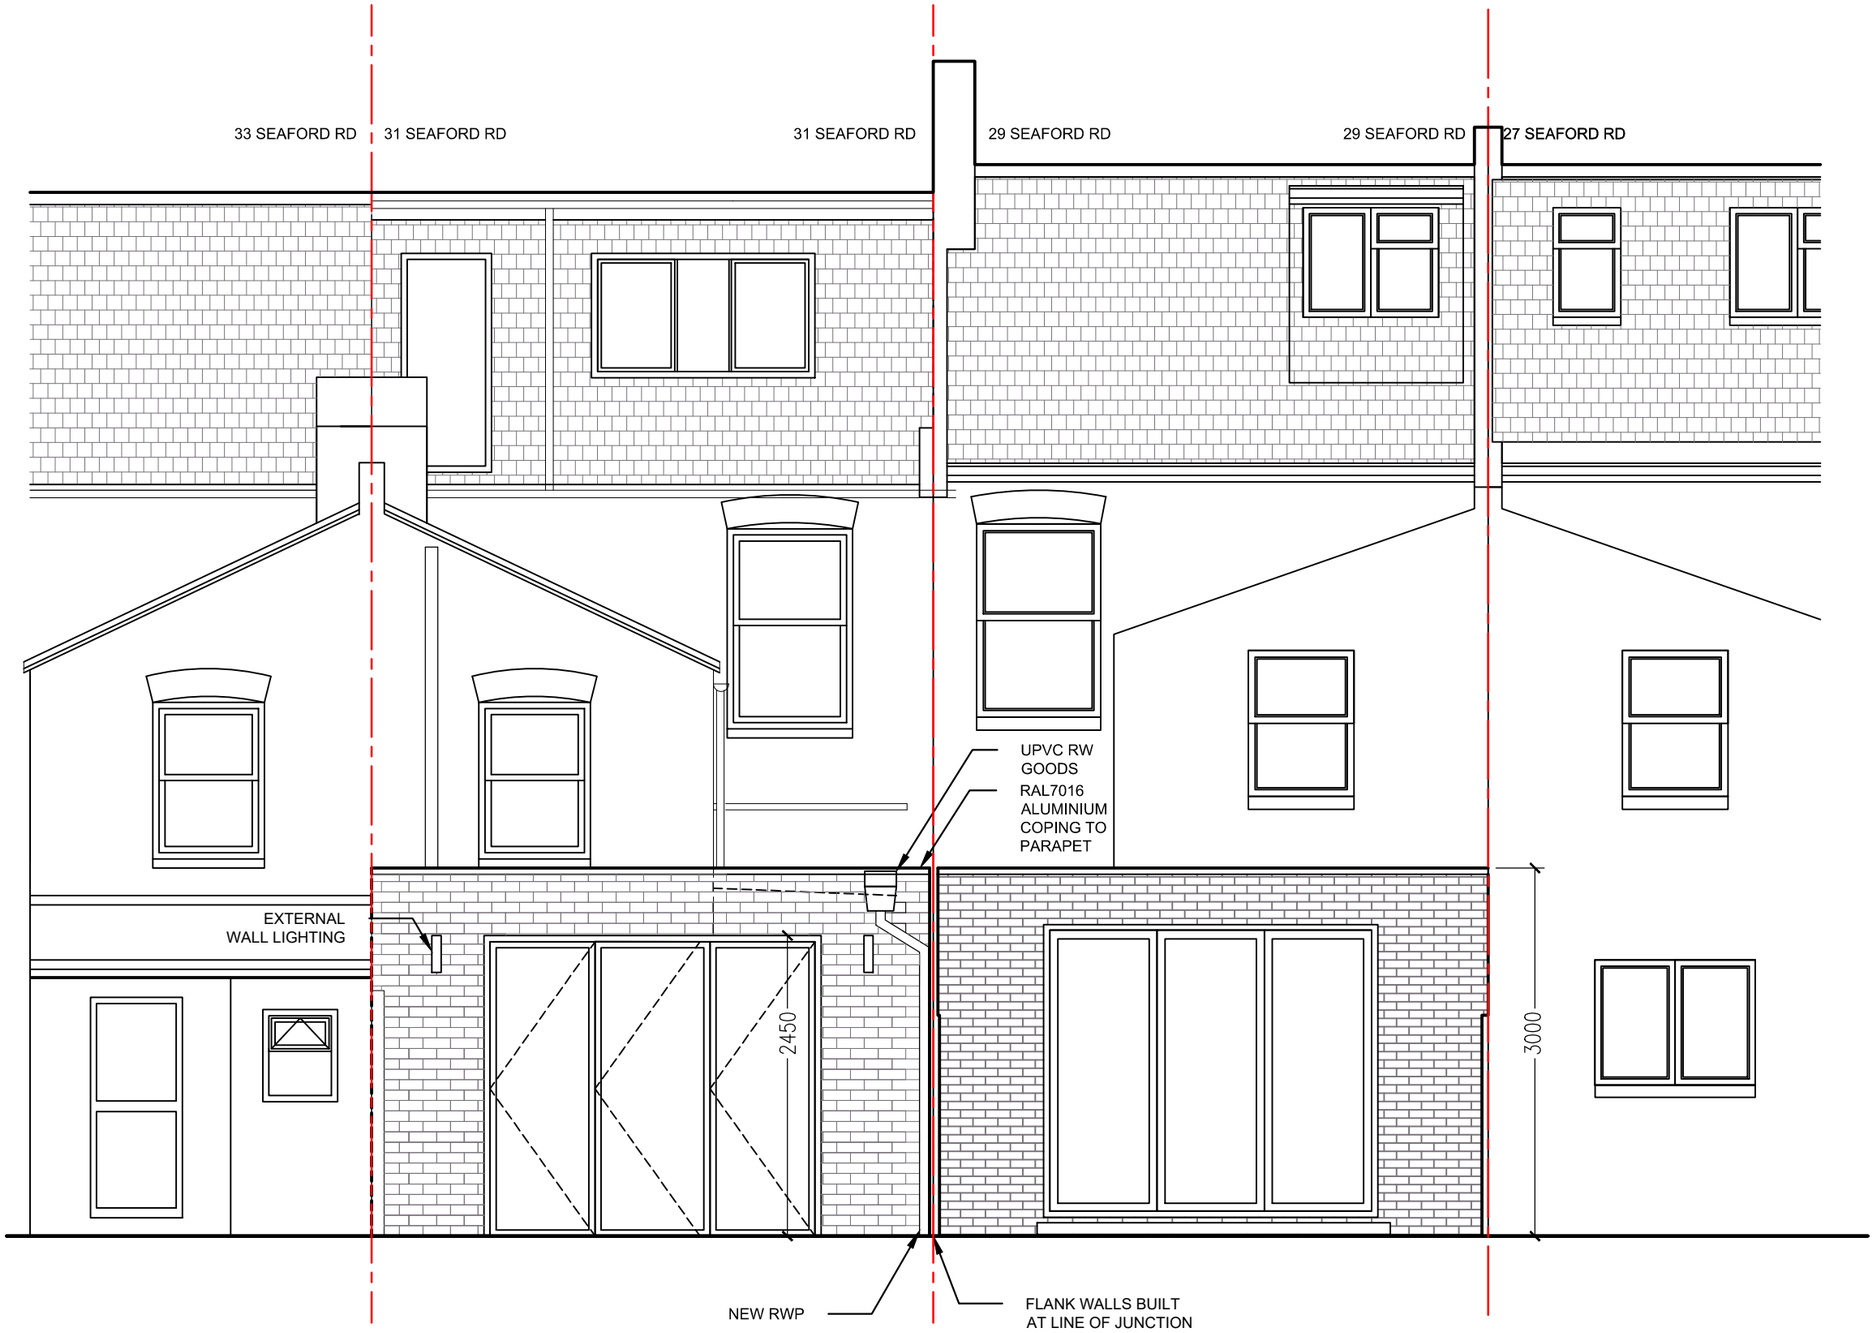

0 1M 2M 4M

1:50

Rev	Date	Purpose of Issue	Drn	Chk	App
-	-	-	-	-	-
-	-	-	-	-	-
-	-	-	-	-	-
-	-	-	-	-	-
-	-	-	-	-	-
-	-	-	-	-	-
01	27 MAY 26	PLANNING APPLICATION	JBL	JBL	JBL
00	21 MAY 26	PLANNING APPLICATION	JBL	JBL	JBL

Project Number
LA2412132

Project
29 & 31 Seaford Road, London N15 5DU
Single storey wraparound exensions

Notes
This drawing may contain some survey data. All rights reserved.
Use featured dimensions only.

© LADDA Copyright

Title
GENERAL ARRANGEMENT
PROPOSED
REAR ELEVATION

Drawn By	Checked By	Approved By	Scale
JBL/AU	JBL/AU	JBL/AU	1:50 @ A3

Drawing Issue Date	Status
21 MAY 26	PLANNING APPLICATION

Drawing Number	Revision
LA2412132-DDS-GA-P-LEE-00001	01

LADDA
228A Sydney Road
London
N10 2RS
United Kingdom
T: +44 20 7193 7106
E: mail@ladda.online
W: www.ladda.online

LINARES
ARCHITECTURE
DESIGN &
DEVELOPMENT
ATELIER

ISO A3 Landscape