


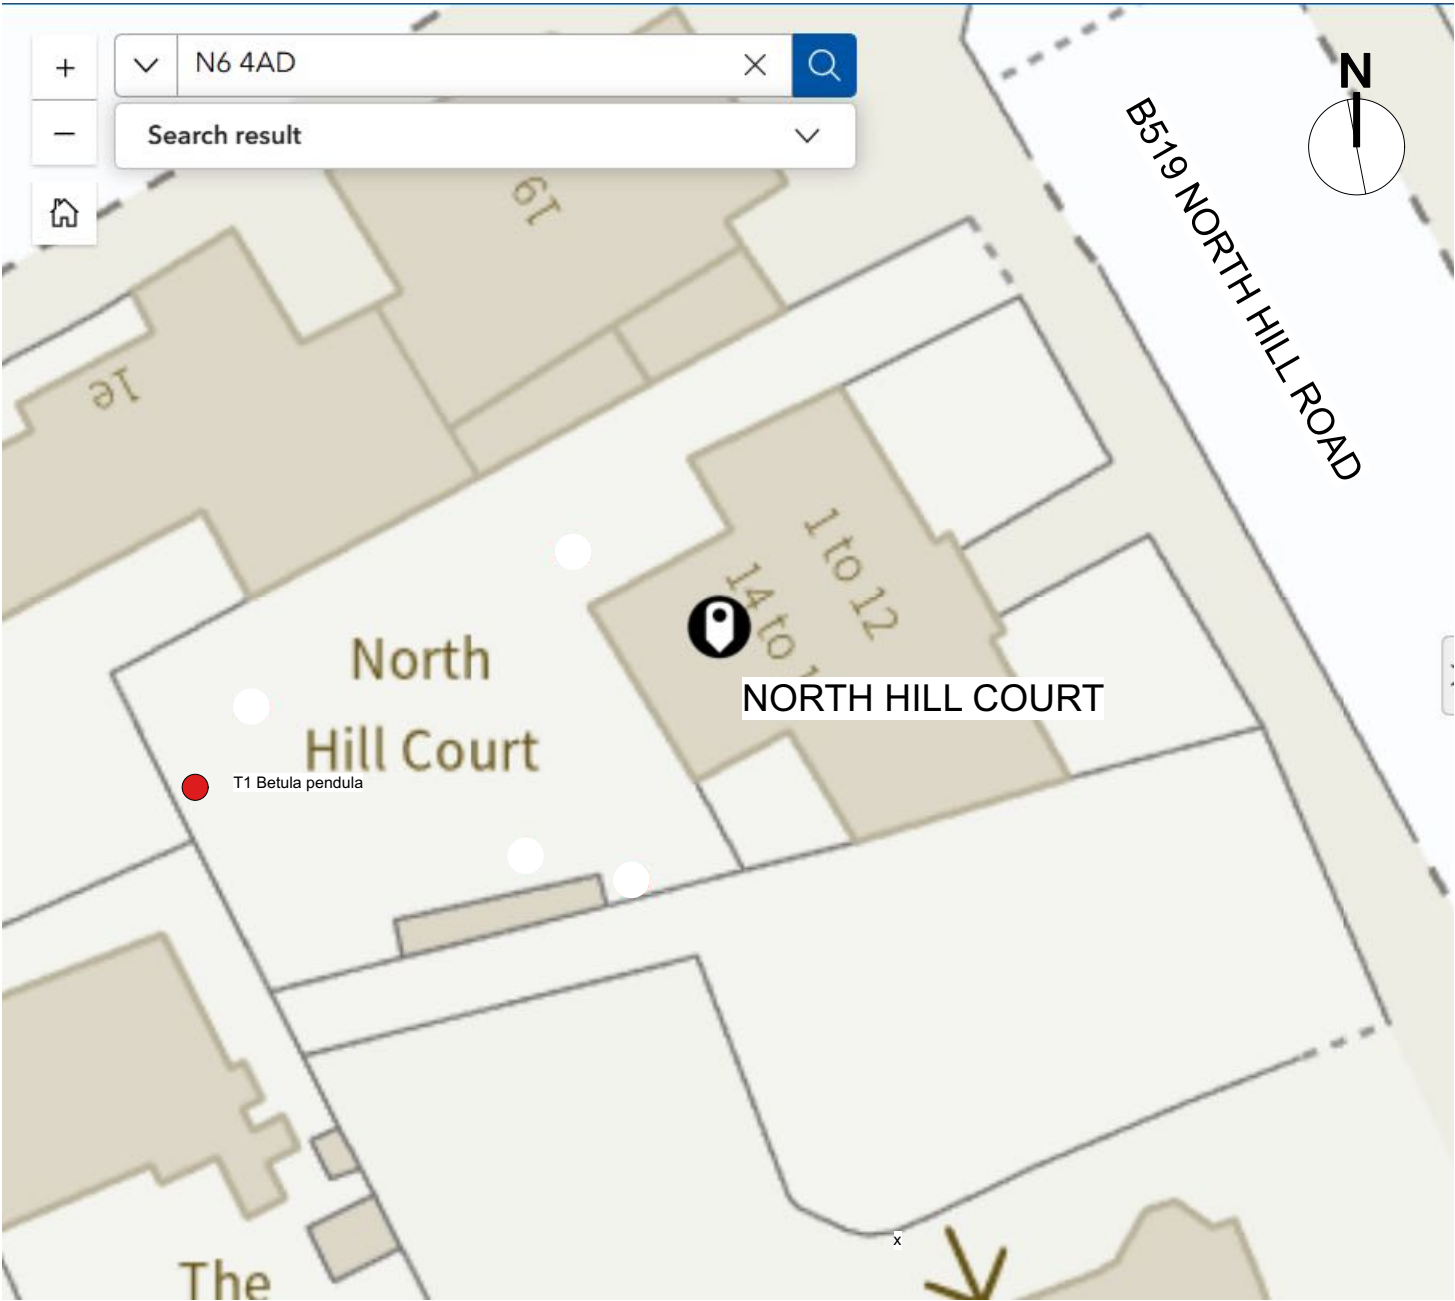

|                                             |           |   |             |
|---------------------------------------------|-----------|---|-------------|
| NORTH HILL COURT, NORTH HILL, LONDON n6 4AD |           |   |             |
| CLIENT:<br>Ms. J. Wits - Building Manager   |           | <div><div>07801 233275</div><div>VALENTINA WYATT</div><div>GARDEN DESIGN</div><div>VALENTINAWYATT.COM</div><div>tina@valentinawyatt.com</div></div> |             |
| DRAWING TITLE:<br>TREE LOCATION PLAN        |           |   |             |
| DRAWING NUMBER:<br>LP2/NHC6.26              | REVISION: |   |             |
| DATE:<br>10th June 2026                     |           |   |             |
| CAD FILE NAME:<br>JACKIE TREES.vwx          |           | SCALE:<br>N/A   | SHEET 17 OF |