




Note: Proposed PV Panels are not to protrude more than 200mm above the roof slope.

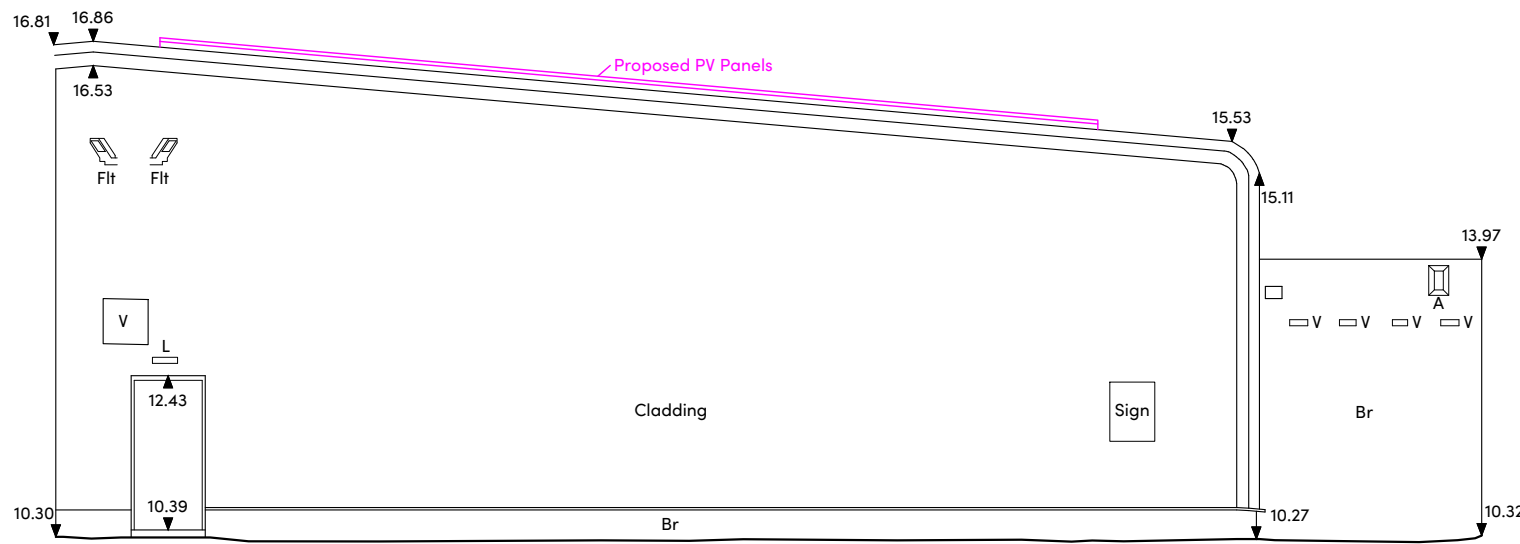

ELEVATION 1

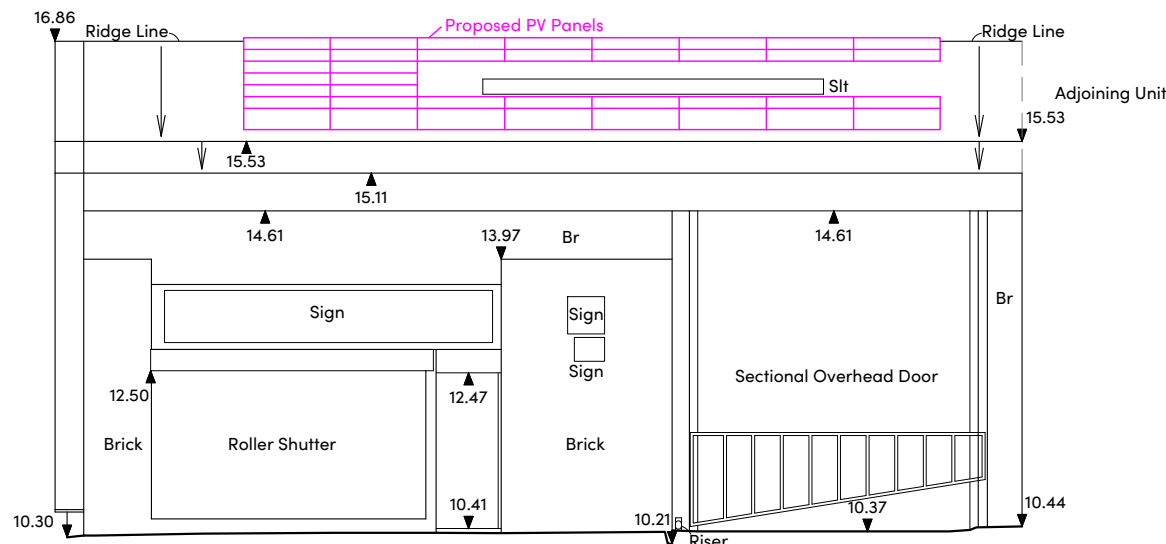

ELEVATION 2

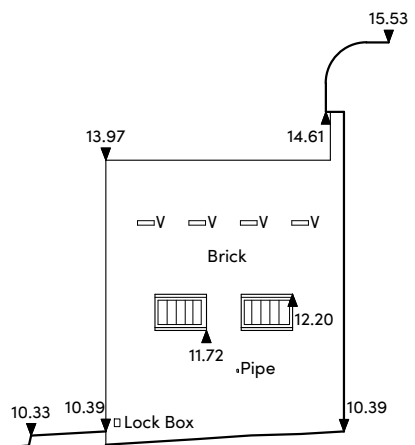

ELEVATION 3


NOTES

- 1) ALL DIMENSIONS TO BE CHECKED ON SITE AND NOT SCALED FROM THIS DRAWING.
- 2) HOLLIS SHALL BE INFORMED IN WRITING OF ANY DISCREPANCIES.
- 3) ALL DIMENSIONS ARE IN METRES ONLY.
- 4) ALL LEVELS ARE BASED ON A GPS TIE TO THE OSGM15(G8) GEOD MODEL.


KEY

Proposed

KEY PLAN

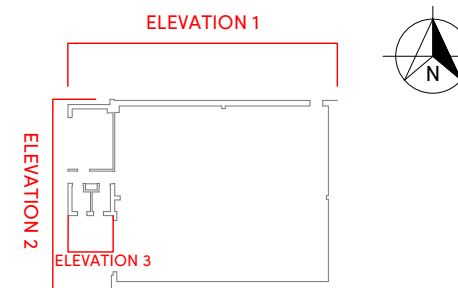

ELEVATION/SECTION SYMBOLS

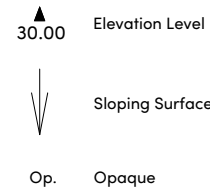

REVISIONS

REV.	DATE	AMENDMENTS	INITIAL

THIS DRAWING IS FOR THE FOLLOWING PURPOSE ONLY:
PRELIMINARY ☐ TENDER ☐ CONSTRUCTION ☐
SKETCH ☐ MEASURED SURVEY ☒ CONTRACT ☐

TITLE

PROPOSED ELEVATIONS

CLIENT

Legal & General
Investment Management
One Coleman Street
London, EC2R 5AA

PROJECT NAME

Unit 11 Compass West Estate
West Road
London
N17 0XL

HOLLIS
120 Aldersgate Street
London
EC1A 4JQ



T +44 20 7622 9555
W hollisglobal.com

DATE 05.05.2026		DRAWN BY CQ		
SCALE 1:100 @A1		CHECKED AB		
PROJECT	LINE	ORIGINATOR	VOLUME/ ZONE/BLDG	LEVEL
132332	104	HLS	00	00
FILE TYPE	DISCIPLINE/ ROLE	NUMBER	STATUS	REVISION
M2	B	10490	A1	C01

