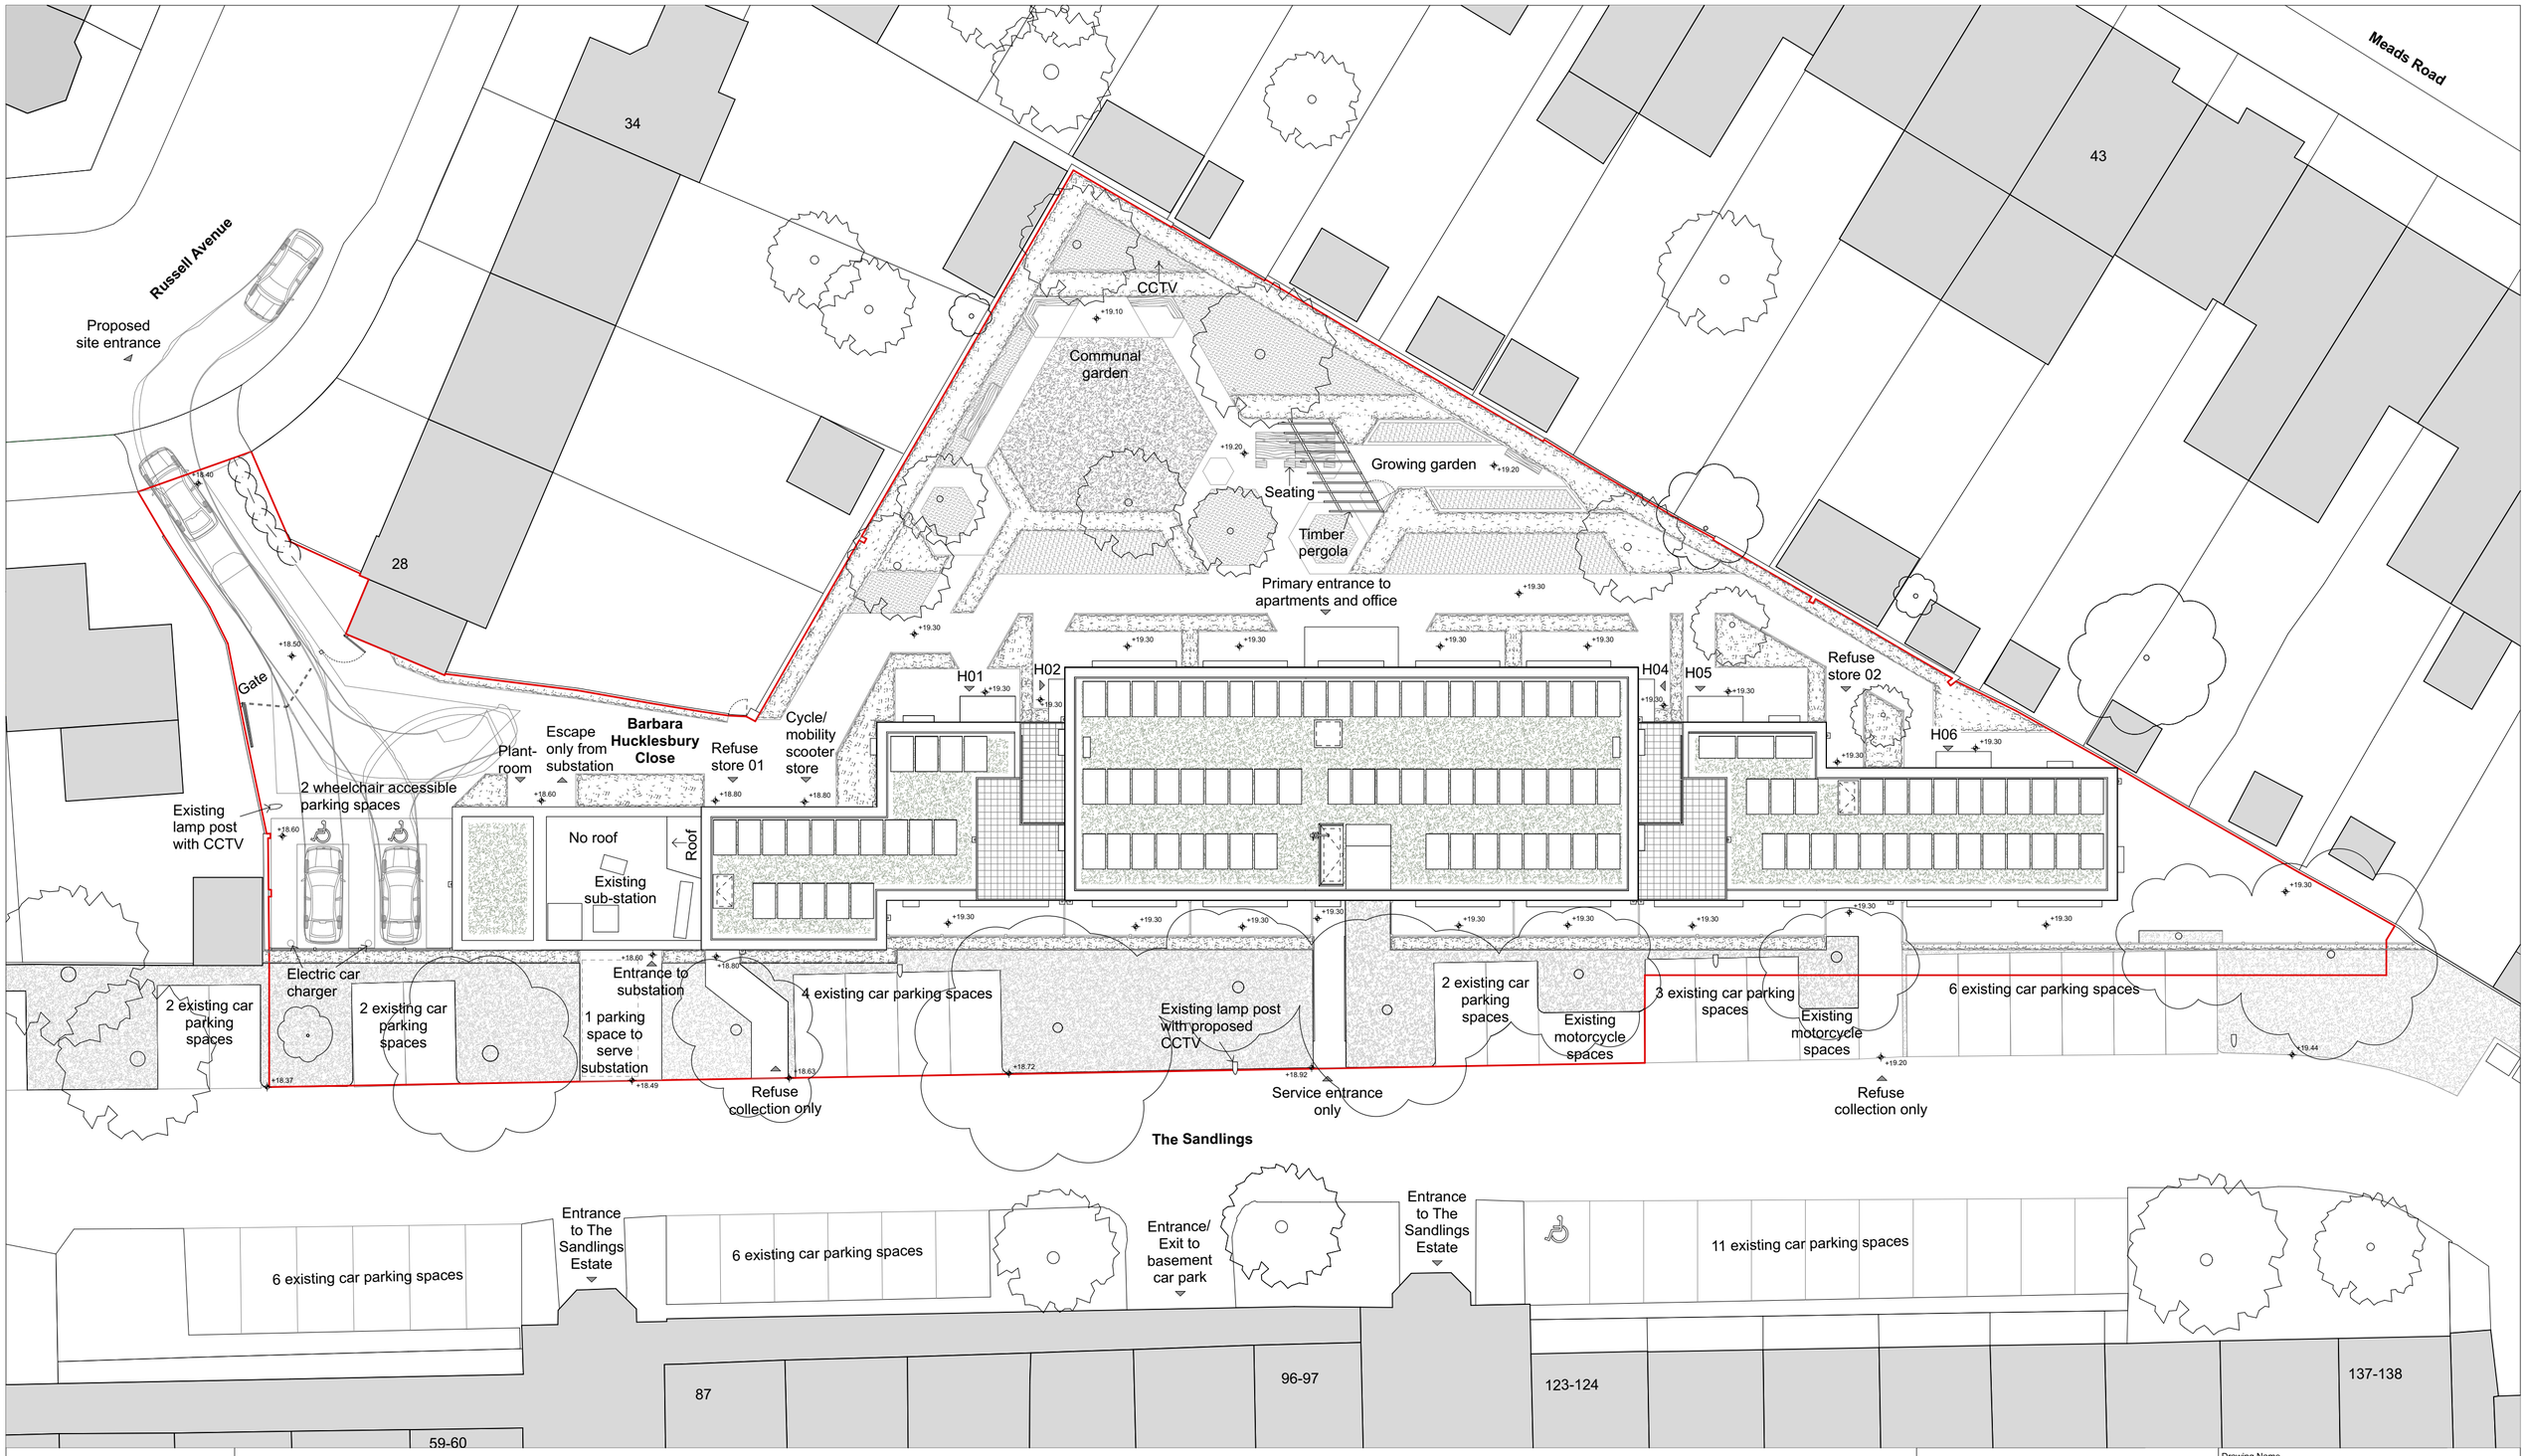


General notes

All illustrated material is subject to copyright. Unless otherwise agreed in writing, all rights to use this document are subject to payment of Architect's charges.

H0X ▷ Ground floor entrances

0 1 2 3 4 5 6 7 8 9 10m

Site boundary

**Satish Jassal Architects**

19 Wharfdale Road
London
N1 9SB
contact@satishjassal.co.uk
Tel: 0207 837 4511

Job Title
**Barbara Hucklesbury Close**
Haringey
London
N22 6PQ

Drawing Name
**Proposed site plan**

Drawing Status
**Planning**

| Drawn by | Date |
|---|---|
| RR | 16/02/2022 |
| **Checked by** | **Date** |
| SJ | 16/02/2022 |

Drawing Scale
**1:200 @A2**

| Layout ID | Status | Revision |
|---|---|---|
| **181-009-GA-SIT** | | **P1** |