



NO
DEMOLITION

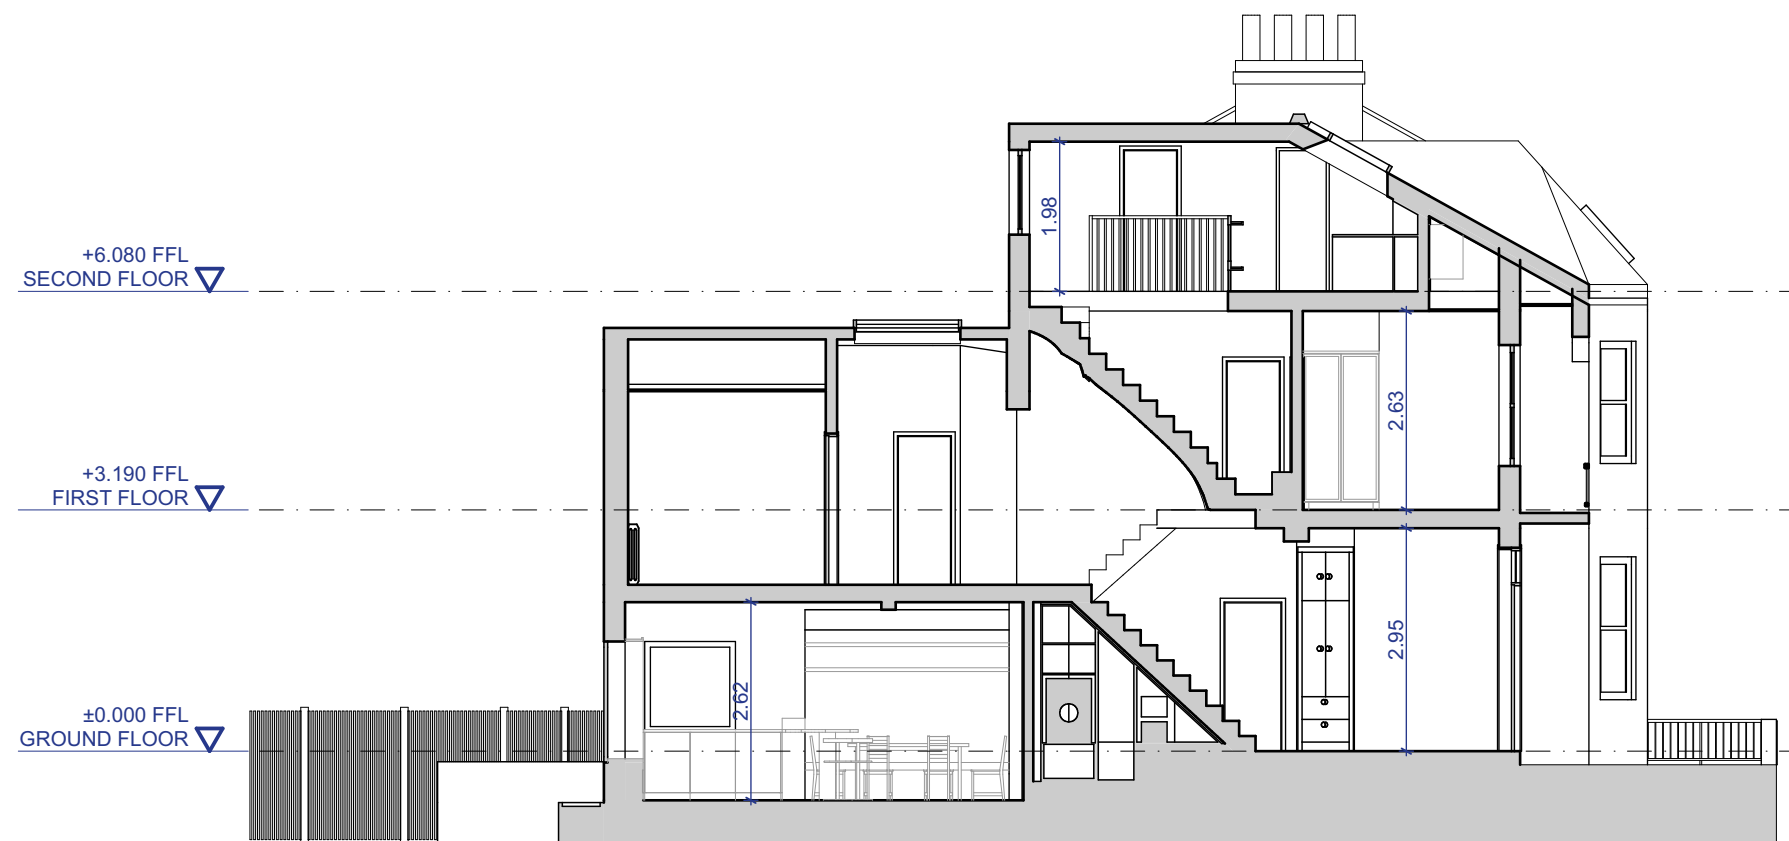

1

Longitudinal

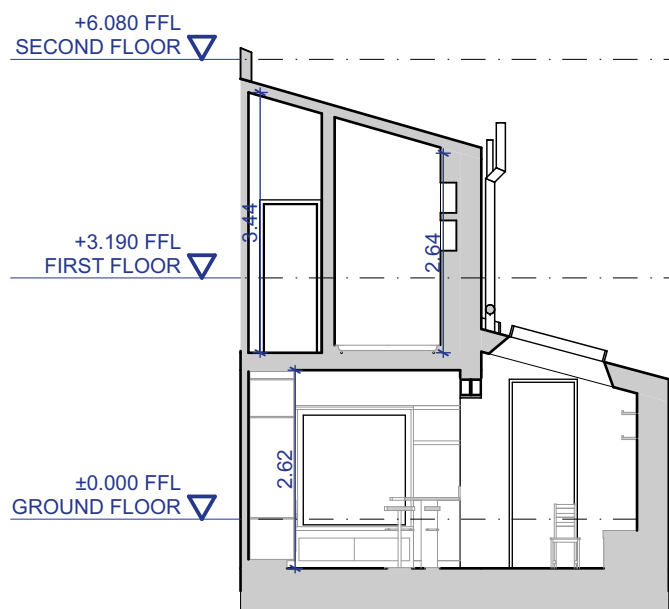

2

Transverse

The drawings show design intent only. All dimensions to be checked on site prior to construction or production. Construction details to be confirmed by contractor/manufacturer by submitting shop drawings for designer's approval.

Design/drawing is not to be scaled for production and construction purposes.

All discrepancies and omissions on site must be reported to designer for their comments or approval prior to commencing work.

All structural design by engineer or contractor. Architects drawings for coordination and set-out only.

All electrical, lighting, HVAC, plumbing and ICT designs to be by engineer or contractor. Architects drawings for coordination and set-out only.

Designs are subject to approval by statutory authorities and any necessary alterations should be made if required to comply with statutory requirements.

All design concepts and drawings are the property of Collective Works LLP. No reproductions, adaptations and/or copies may be made without written consent.

© copyright Collective Works LLP, all rights reserved 2026

Drawing Purpose For Planning		
Revision	Date	Purpose
00	2026.06.11	For Planning

Notes

DIMENSIONS IN METRES.

Architect

Collective Works LLP

60 Grays Inn Road, Unit 2.01,
London WC1X 8LU



info@collectiveworks.net
www.collectiveworks.net

Project	0212 Garden Room 2 Eastwood Road N10 1NL			
Client	HH & BC			
Title	Existing Sections			
Number	Scale	Format	Revision	
CW-0212-308	1:100	A3	00	