


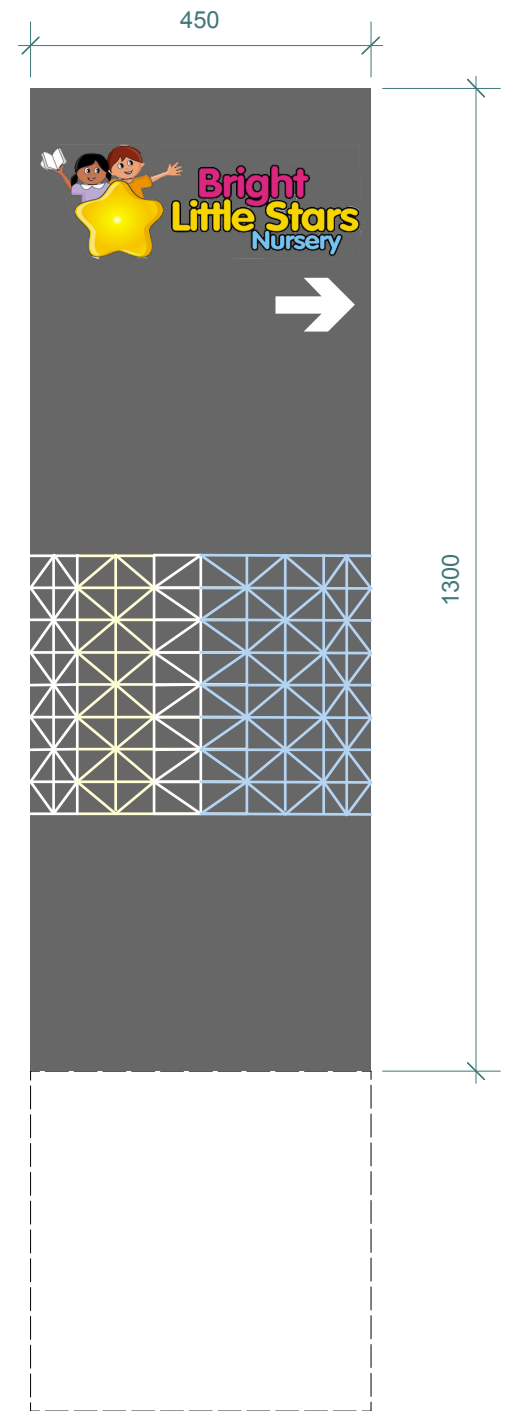

Totem sign inside gate from Hornsey Park Road



Totem sign on corner between Western and Mary Neuner roads



Totem signage
80mm thk double-sided
aluminium stile



Totem sign on Mary Neuner Road on pedestrian path to nursery

THE ARCHITECTS PRACTICE

JOB BLS Hornsey TITLE Proposed site signage Dwg NO. BLSHo/S/83
 DATE June 2026 SCALE 1:500 @ A3
 THIS DRAWING IS COPYRIGHT DO NOT SCALE
 23 BEACON HILL LONDON N7 9LY
 0207 607 3333 post@architectspractice.com