


Location Plan

Site Address: Alexandra Palace, Alexandra Palace Way, Wood Green, London, N22 7AY

Date Produced: 12-Jun-2026

Scale: 1:1250 @A3

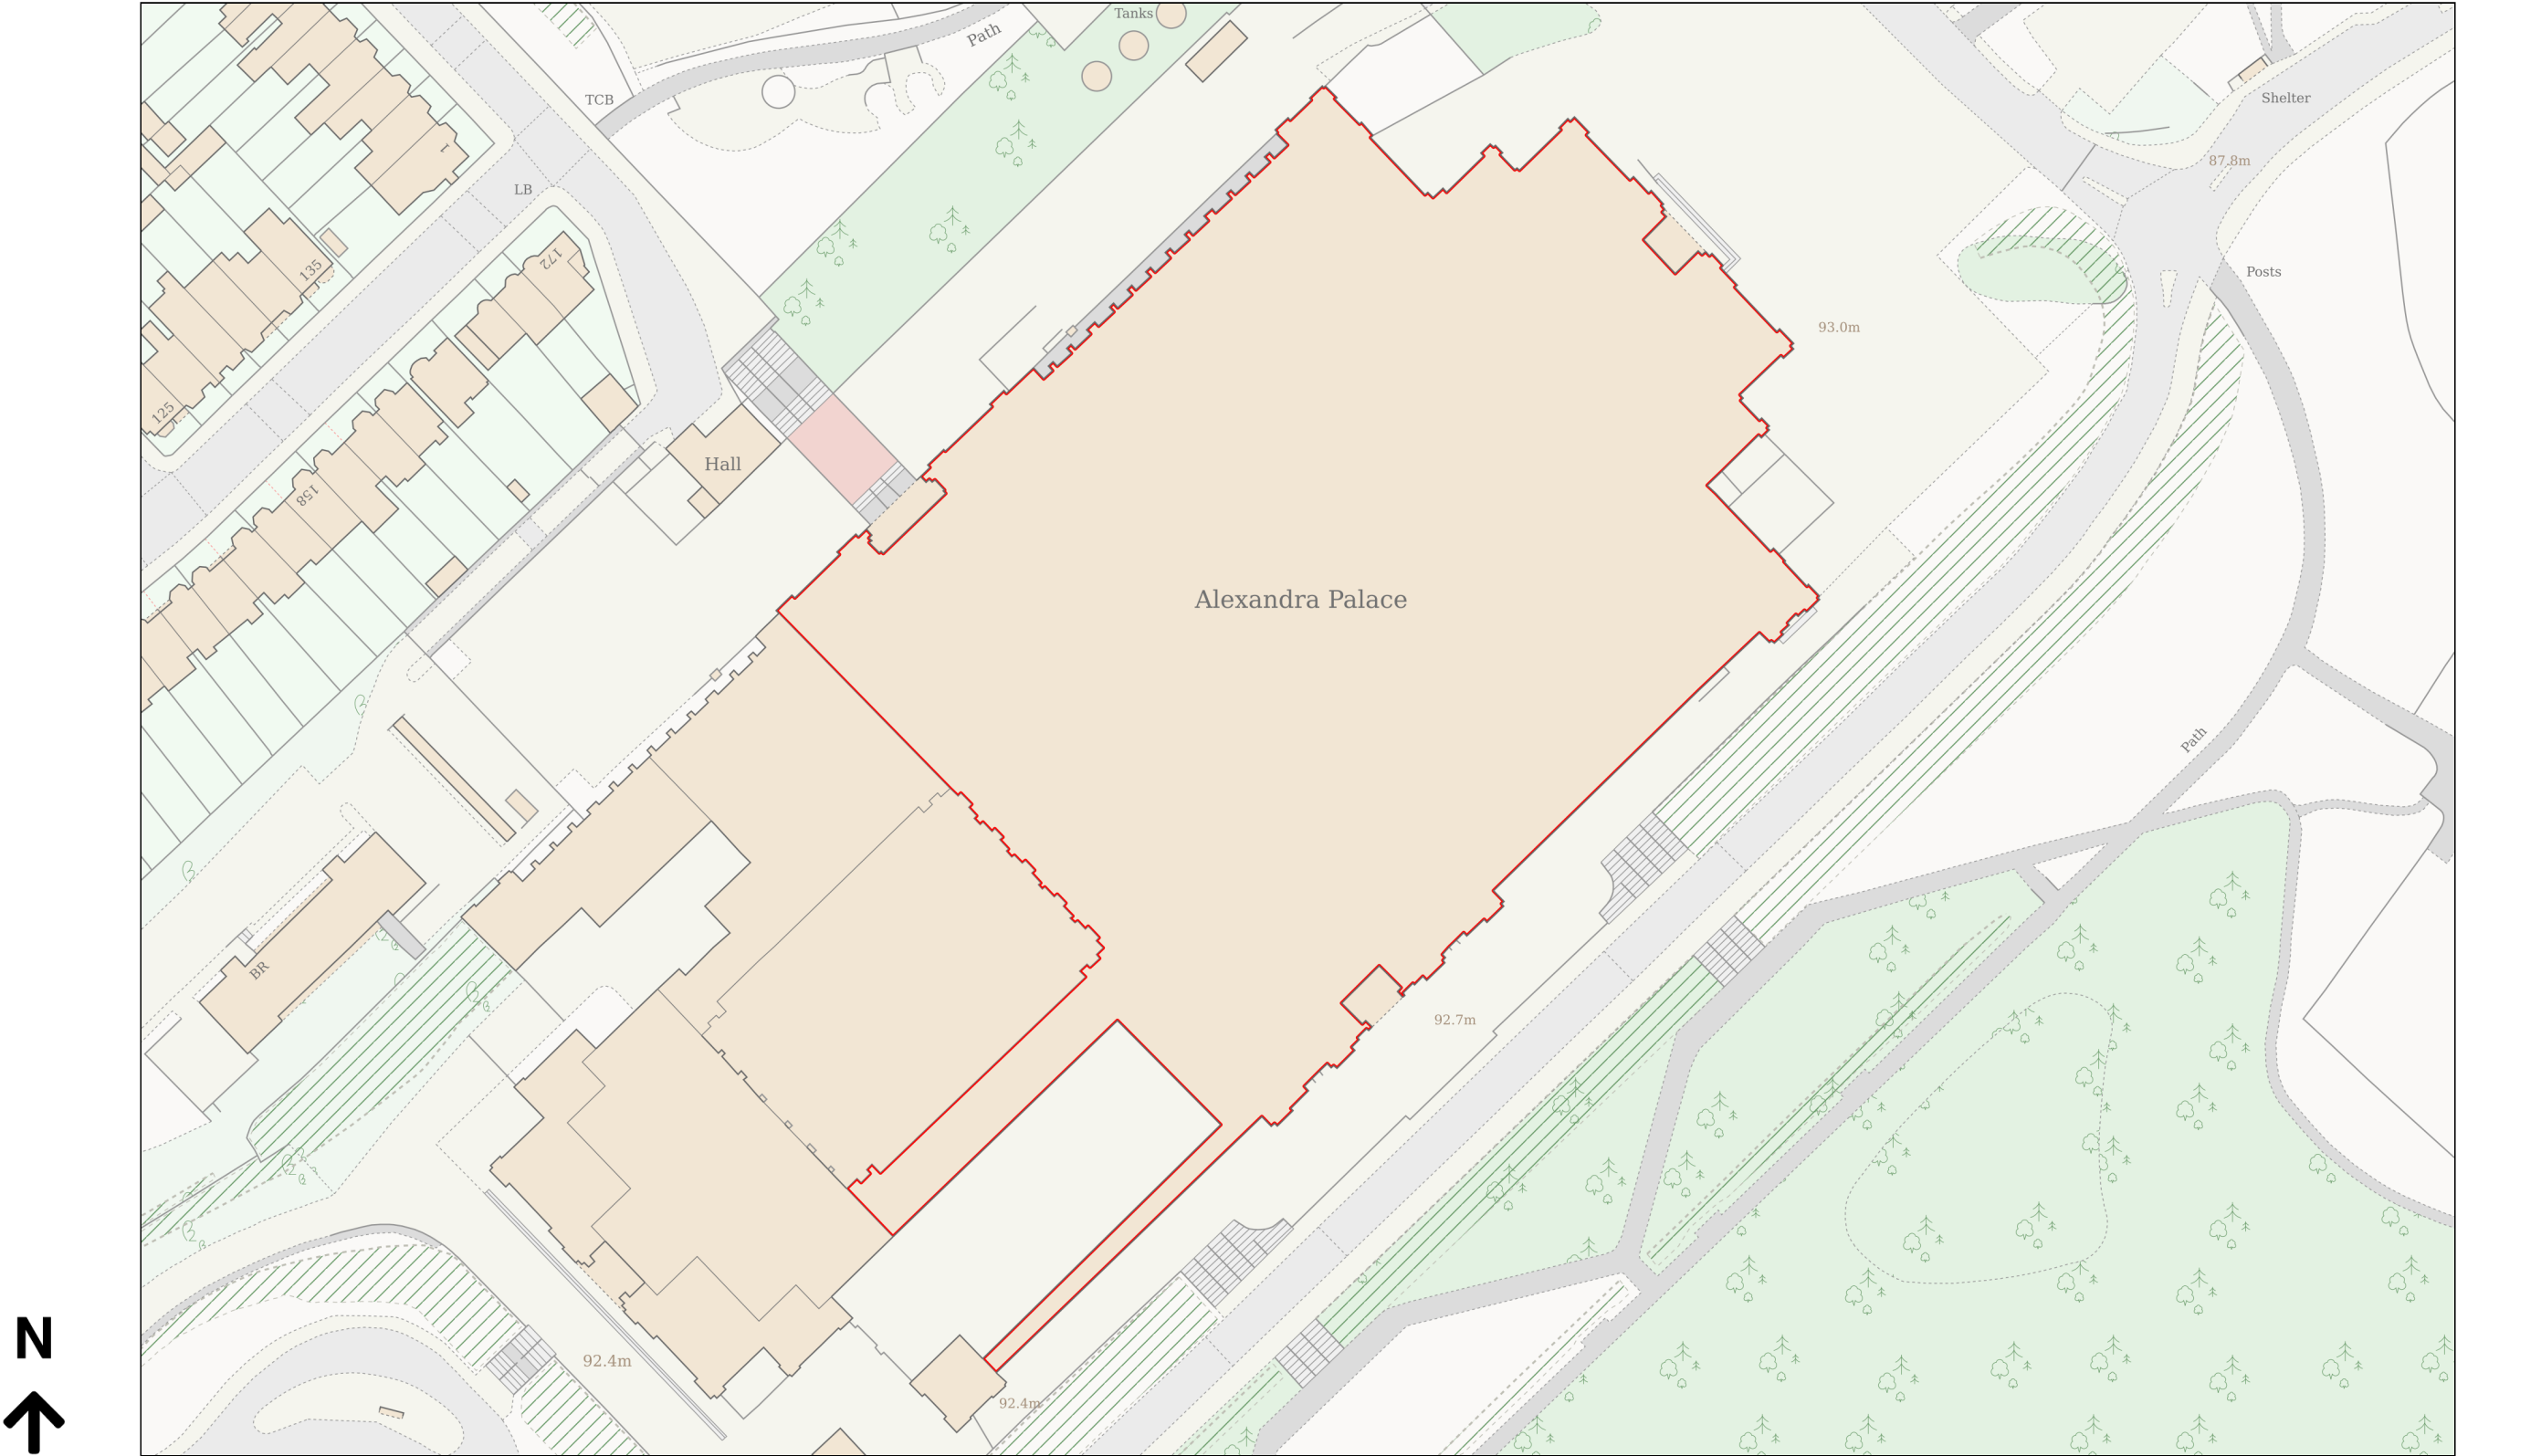

Planning Portal Reference: PP-15006080v1

