



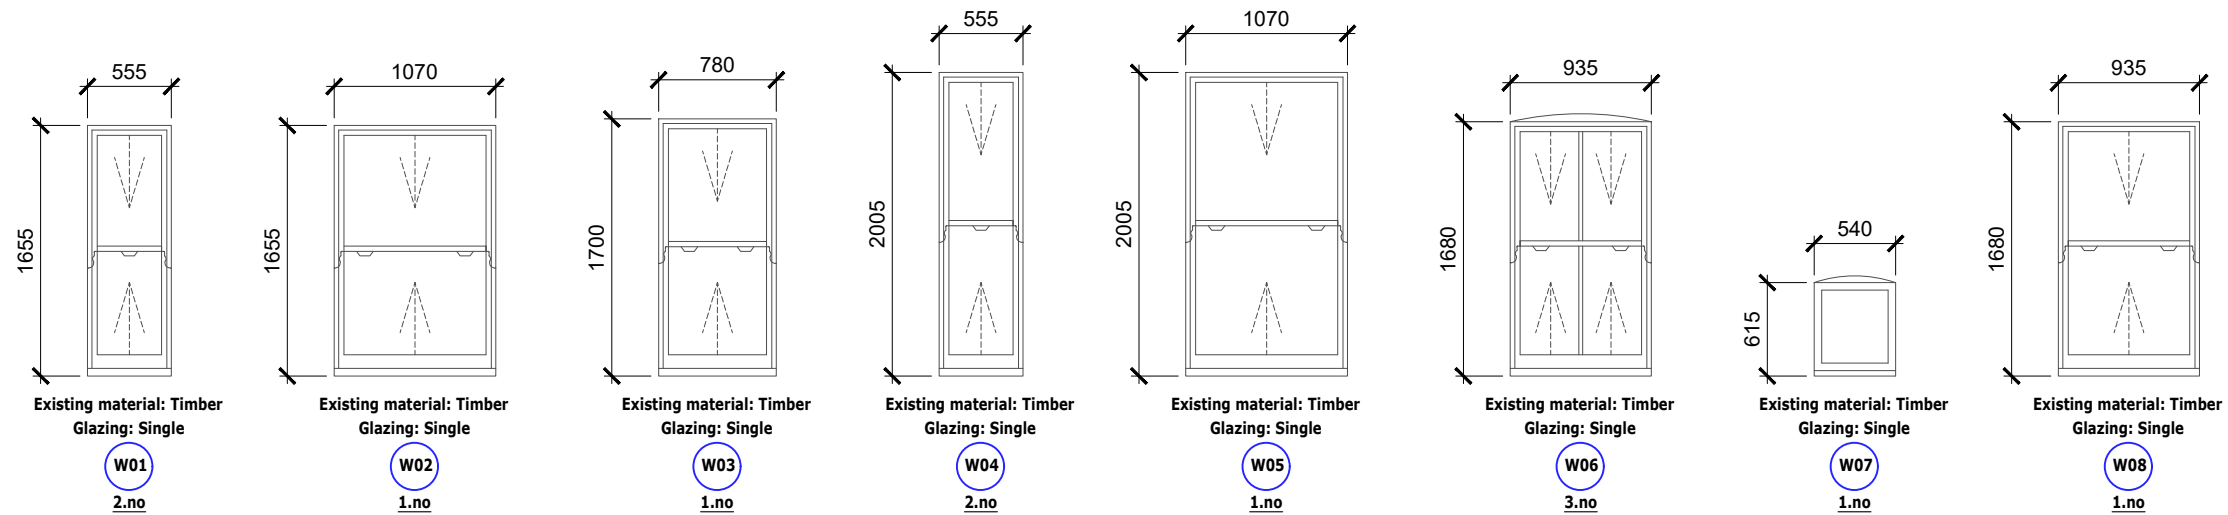

1 Existing Window Schedule

Scale:1:50 @ A3

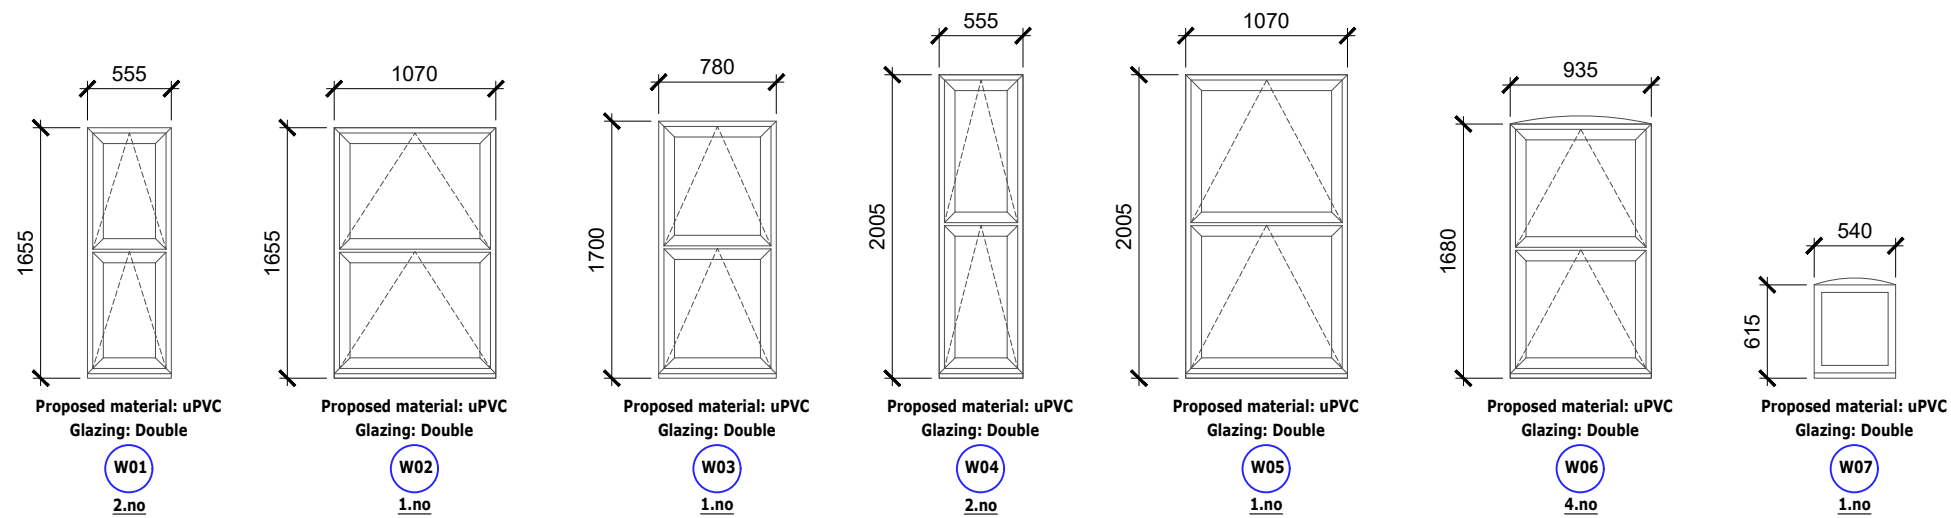

2 Proposed Window Schedule

Scale:1:50 @ A3



P1	Planning		TVS DM	14.05.26
Rev	Description		By QA	DD.MM.YY

© This drawing and any design hereon is the copyright of Potter Raper and must not be reproduced without their written consent. All drawings remain the property of Potter Raper. Figured dimension only to be taken from this drawing. All dimensions to be checked on site. Please inform Potter Raper immediately of any discrepancies before work proceeds.

Client	Wates / Clarion
Project Name	Capital Works 2026 / 27
Project Location	44 Drayton Road, Haringey, London, N17 6HJ
Sheet Name	Existing and Proposed Window Schedules
Project Status	Planning
Drawing Nr.	12235-PR-DR_44-ZZ-DR-A-PL401
Scale	1:50 @ A3
POTTER RAPER Duncan House 1A Burnhill Road Beckenham Kent BR3 3LA Tel: 020 8658 3538	