

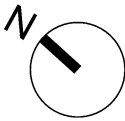


FORFAR ROAD

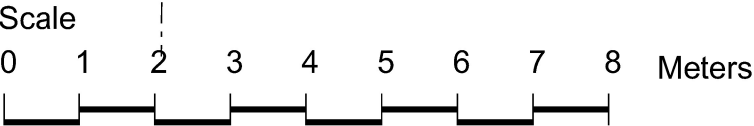

boundary line

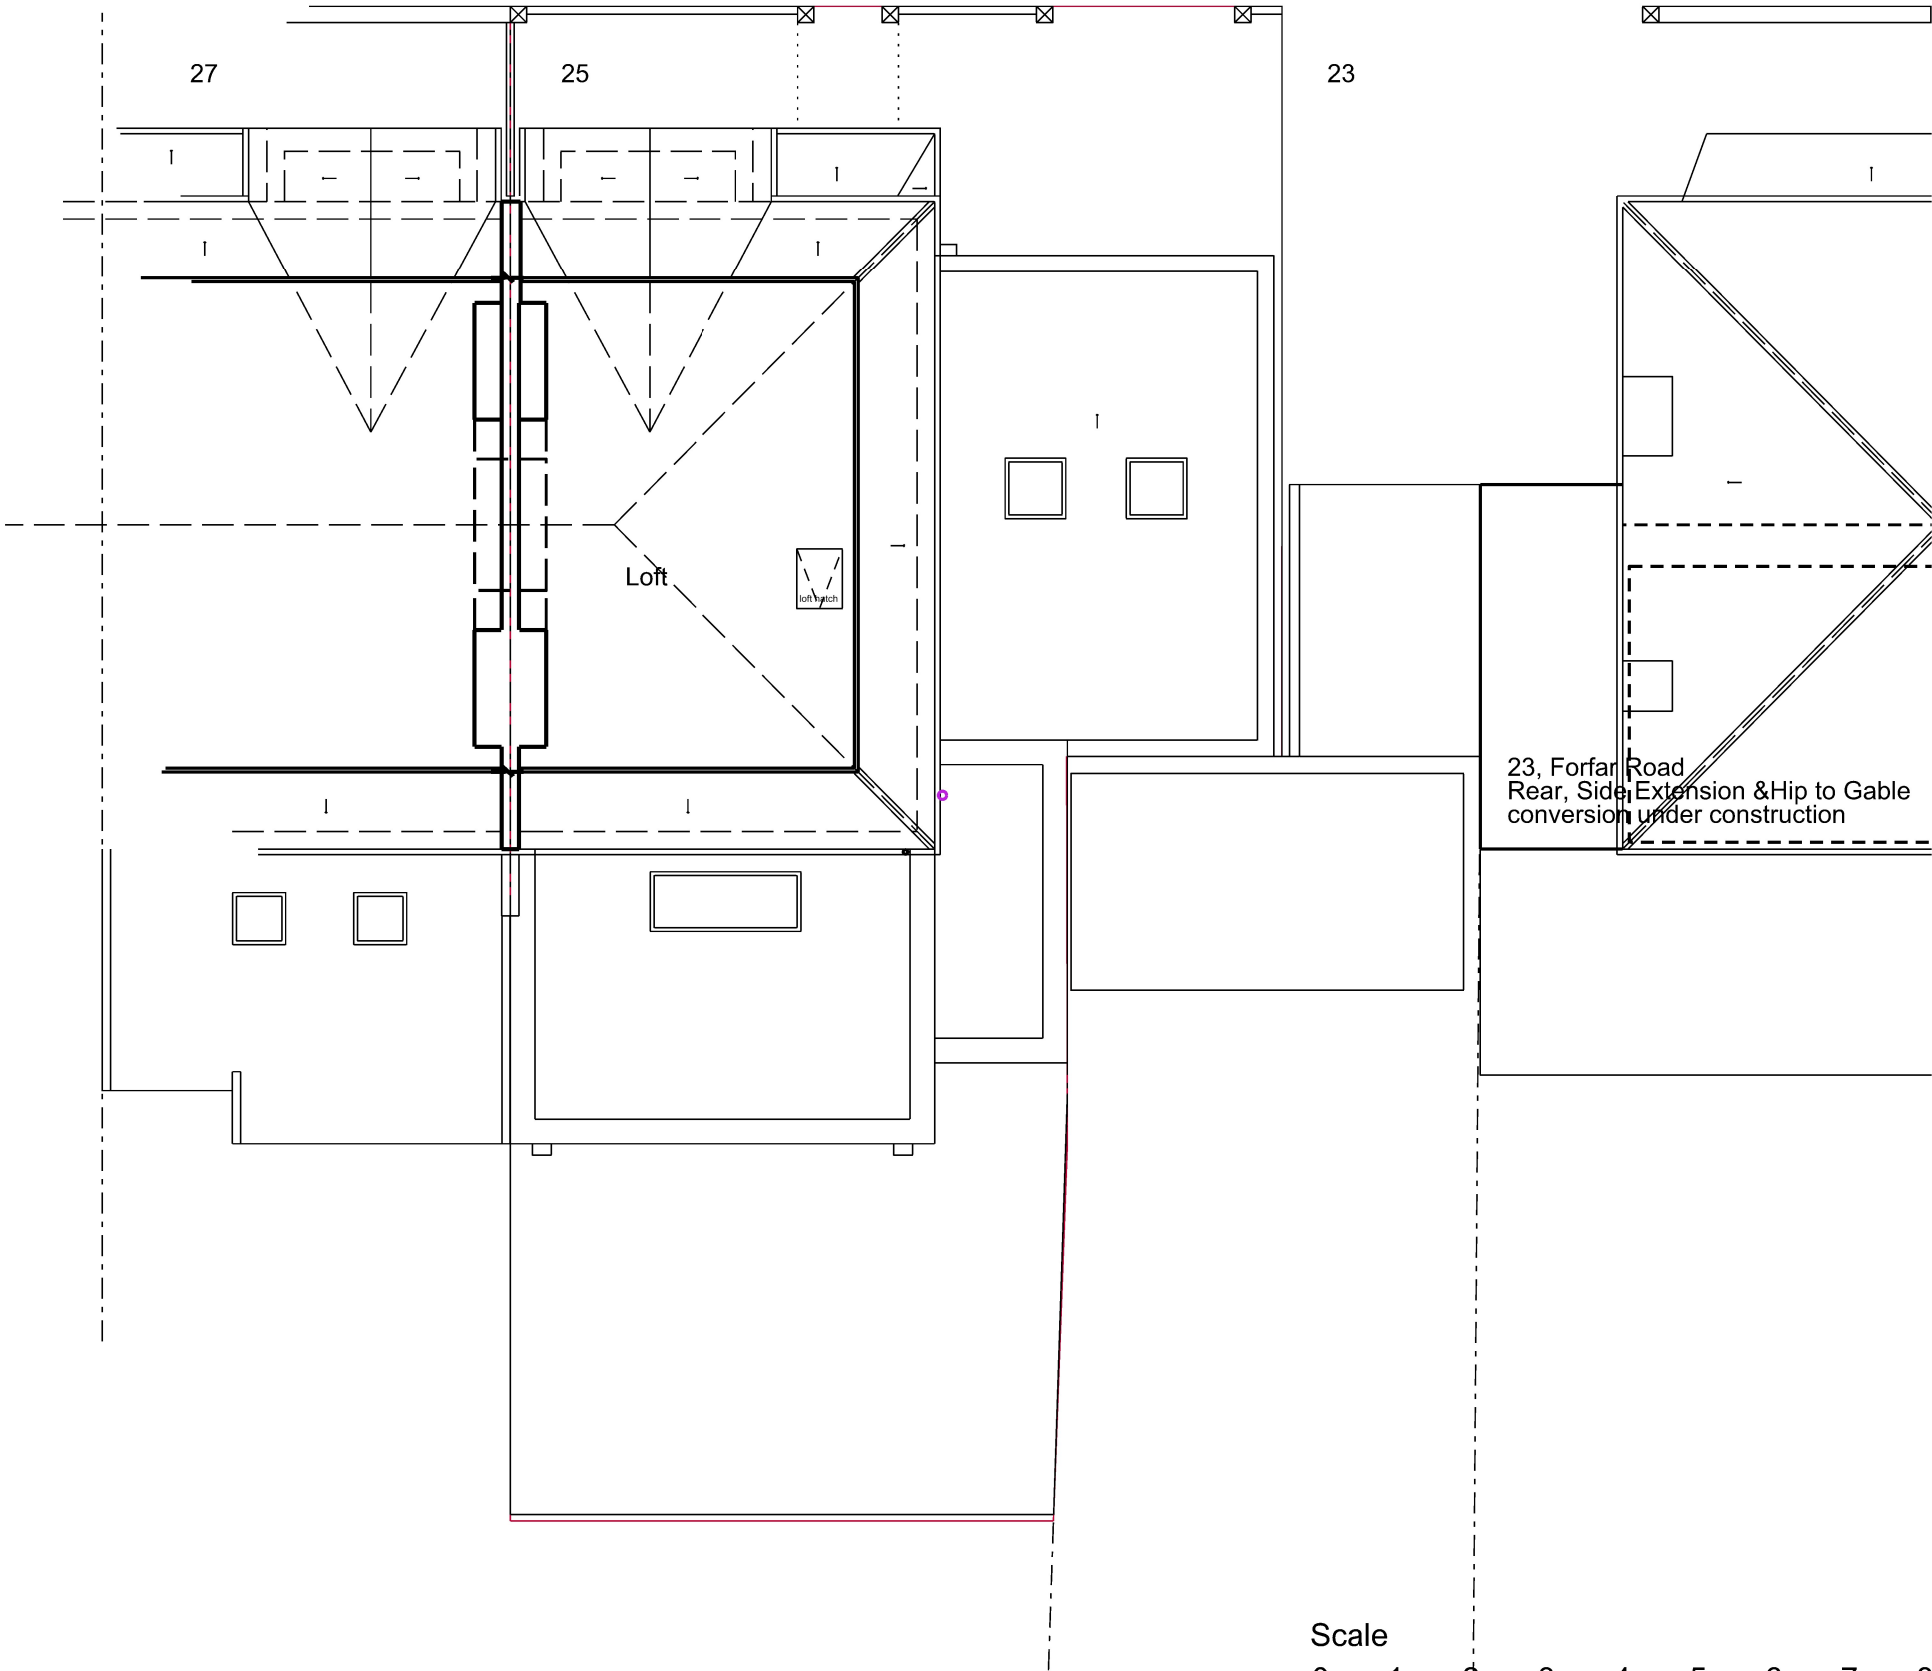

Proposed Loft Plan

A	Minor amendment to 27 Front Bay	11.6.26	CM
	Re-issued for Planning	31.5.26	CM
	First client issue	23.5.26	CM
Rev	Amendment	Date	Drawn
Key Plan			
Status			
PLANNING			
SyndicateWest Ltd Field View Cottage 688 Boxworth Road Elsworth CB23 4JQ Cambridgeshire e: info@syndicatewest.co.uk w: www.syndicatewest.co.uk			
Client			
Adrian Botiz			
Project			
25 Forfar Road London N22 5QE			
Title			
Proposed Loft Plan (as existing)			
Scale	Date	Drawn	
1:100@A3	23.5.26	CM	
Project No.	Drawing No.	Rev	
SW147	A_05_03_PL	A	