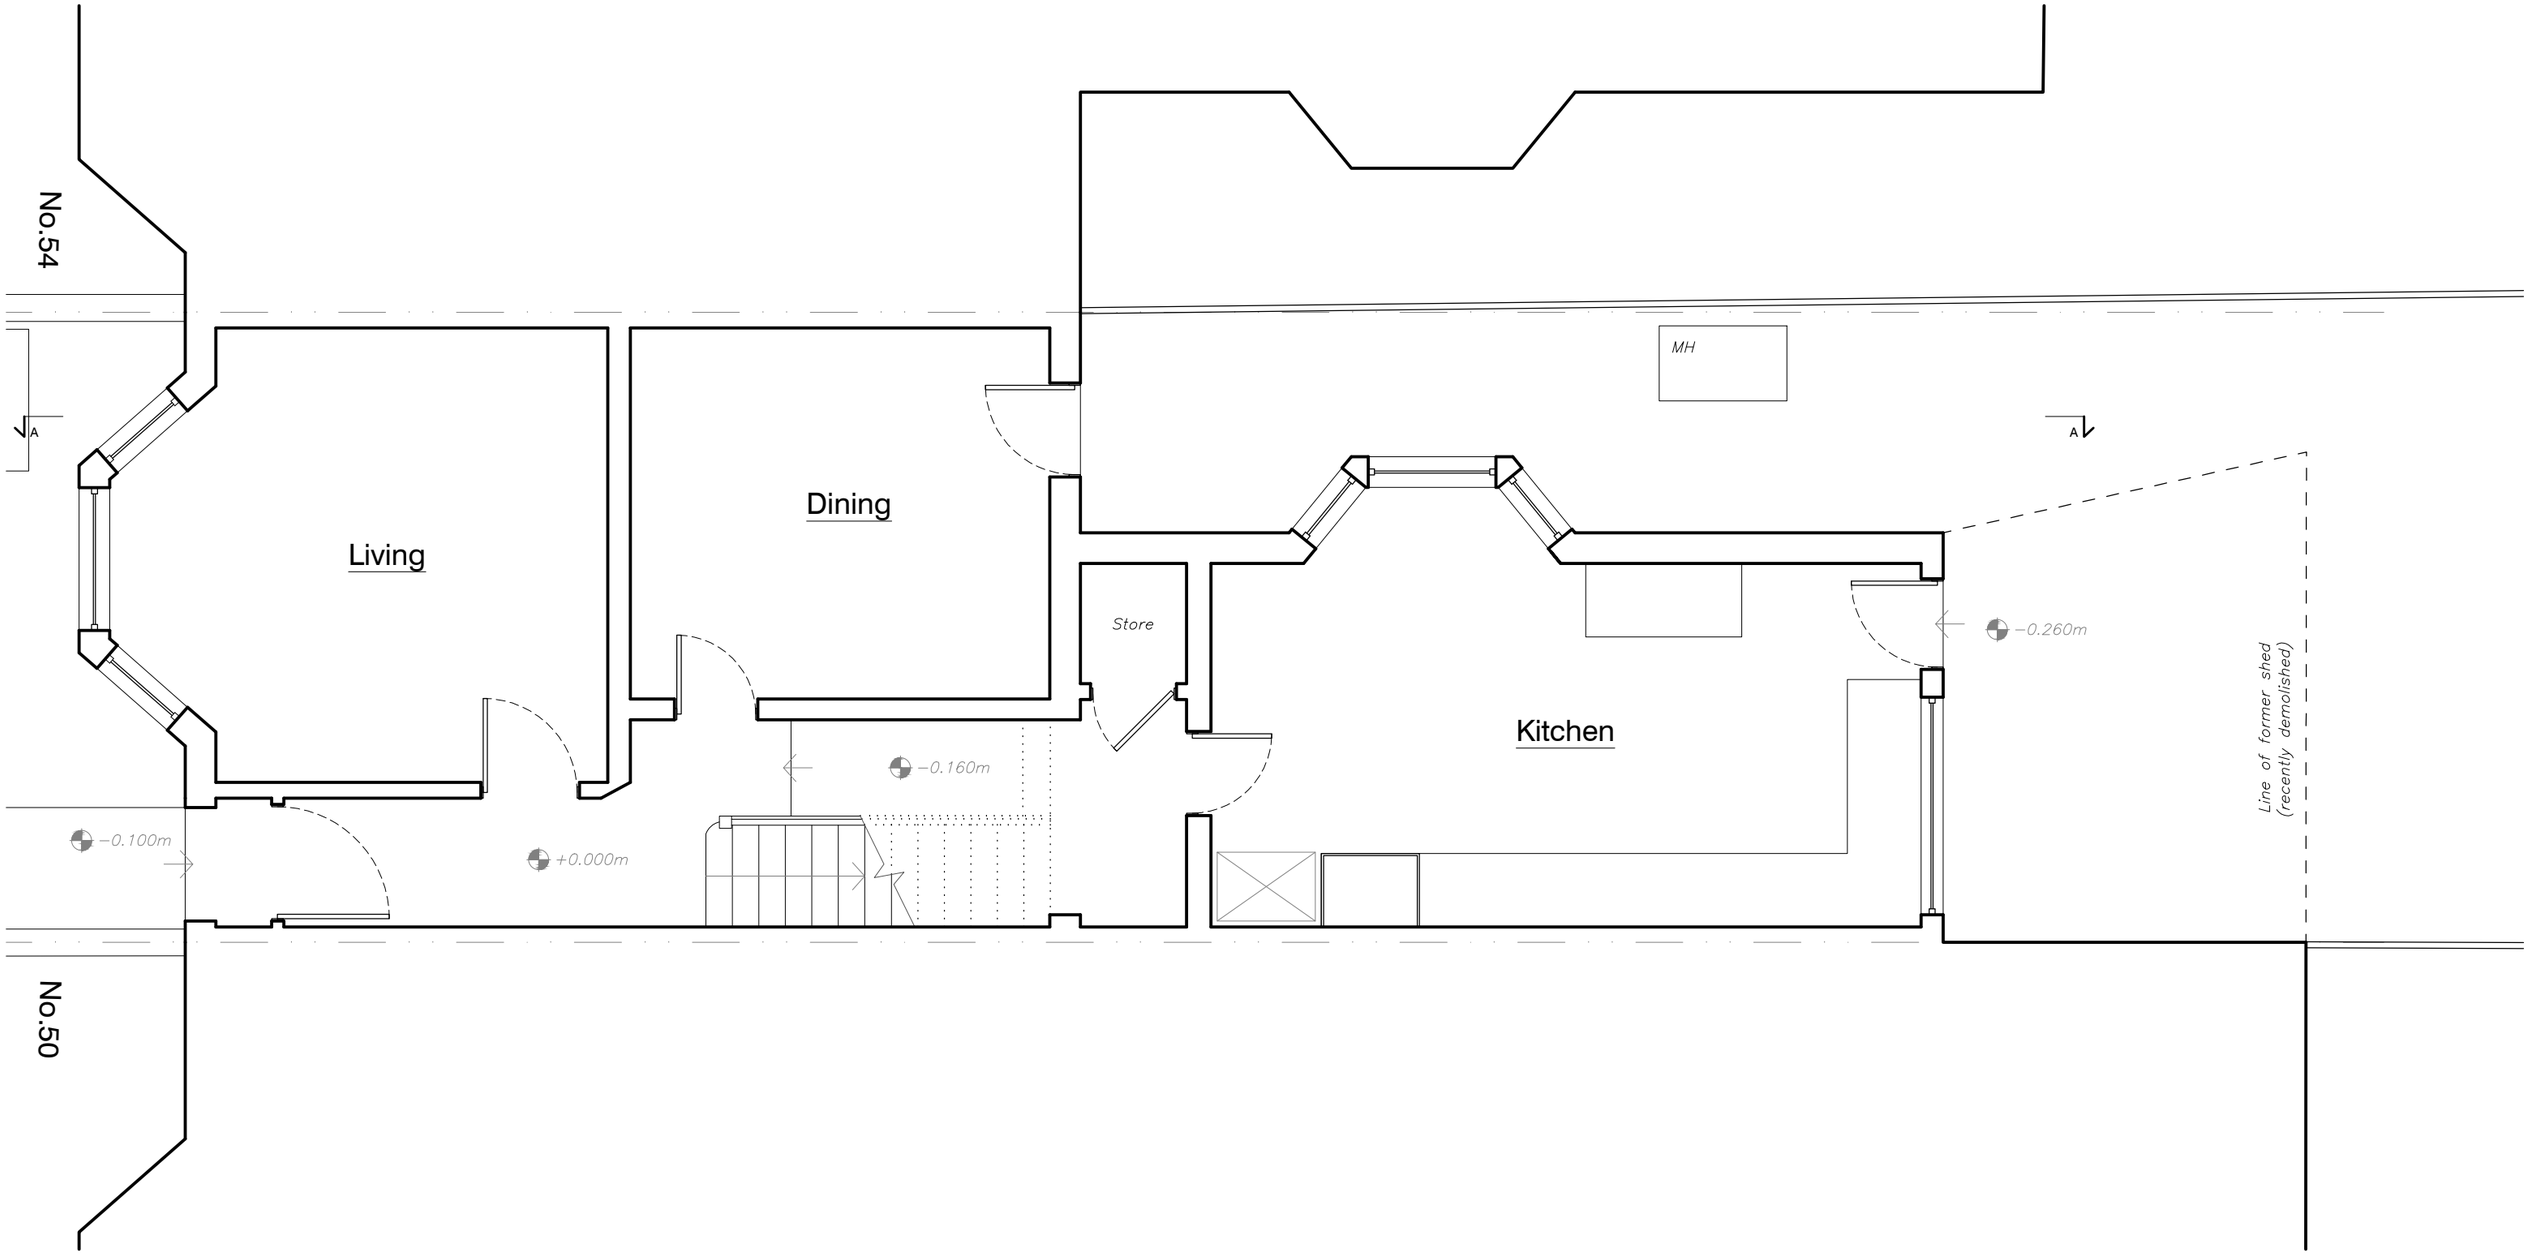

0 1 2m

CURTAZ | STUDIO 13 Kirkstall Avenue London N17 6PH W. curtazstudio.com T. 07966904469	2542 project no.	PL.100 dwg no.	52 Boundary Road, N22 6AD project	Existing Ground Floor Plan drawing title	revision dwg status	A	drawn checked	MC	12/25 date	north point	1:50 @A3 unless noted otherwise scale	All dimensions in mm u.n.o. Do not scale from drawing. All dimensions, levels, and conditions to be checked/confirmed by the contractor prior to construction. Any discrepancies to be reported to the architect. To be read in conjunction with the specification and all other drawings. notes

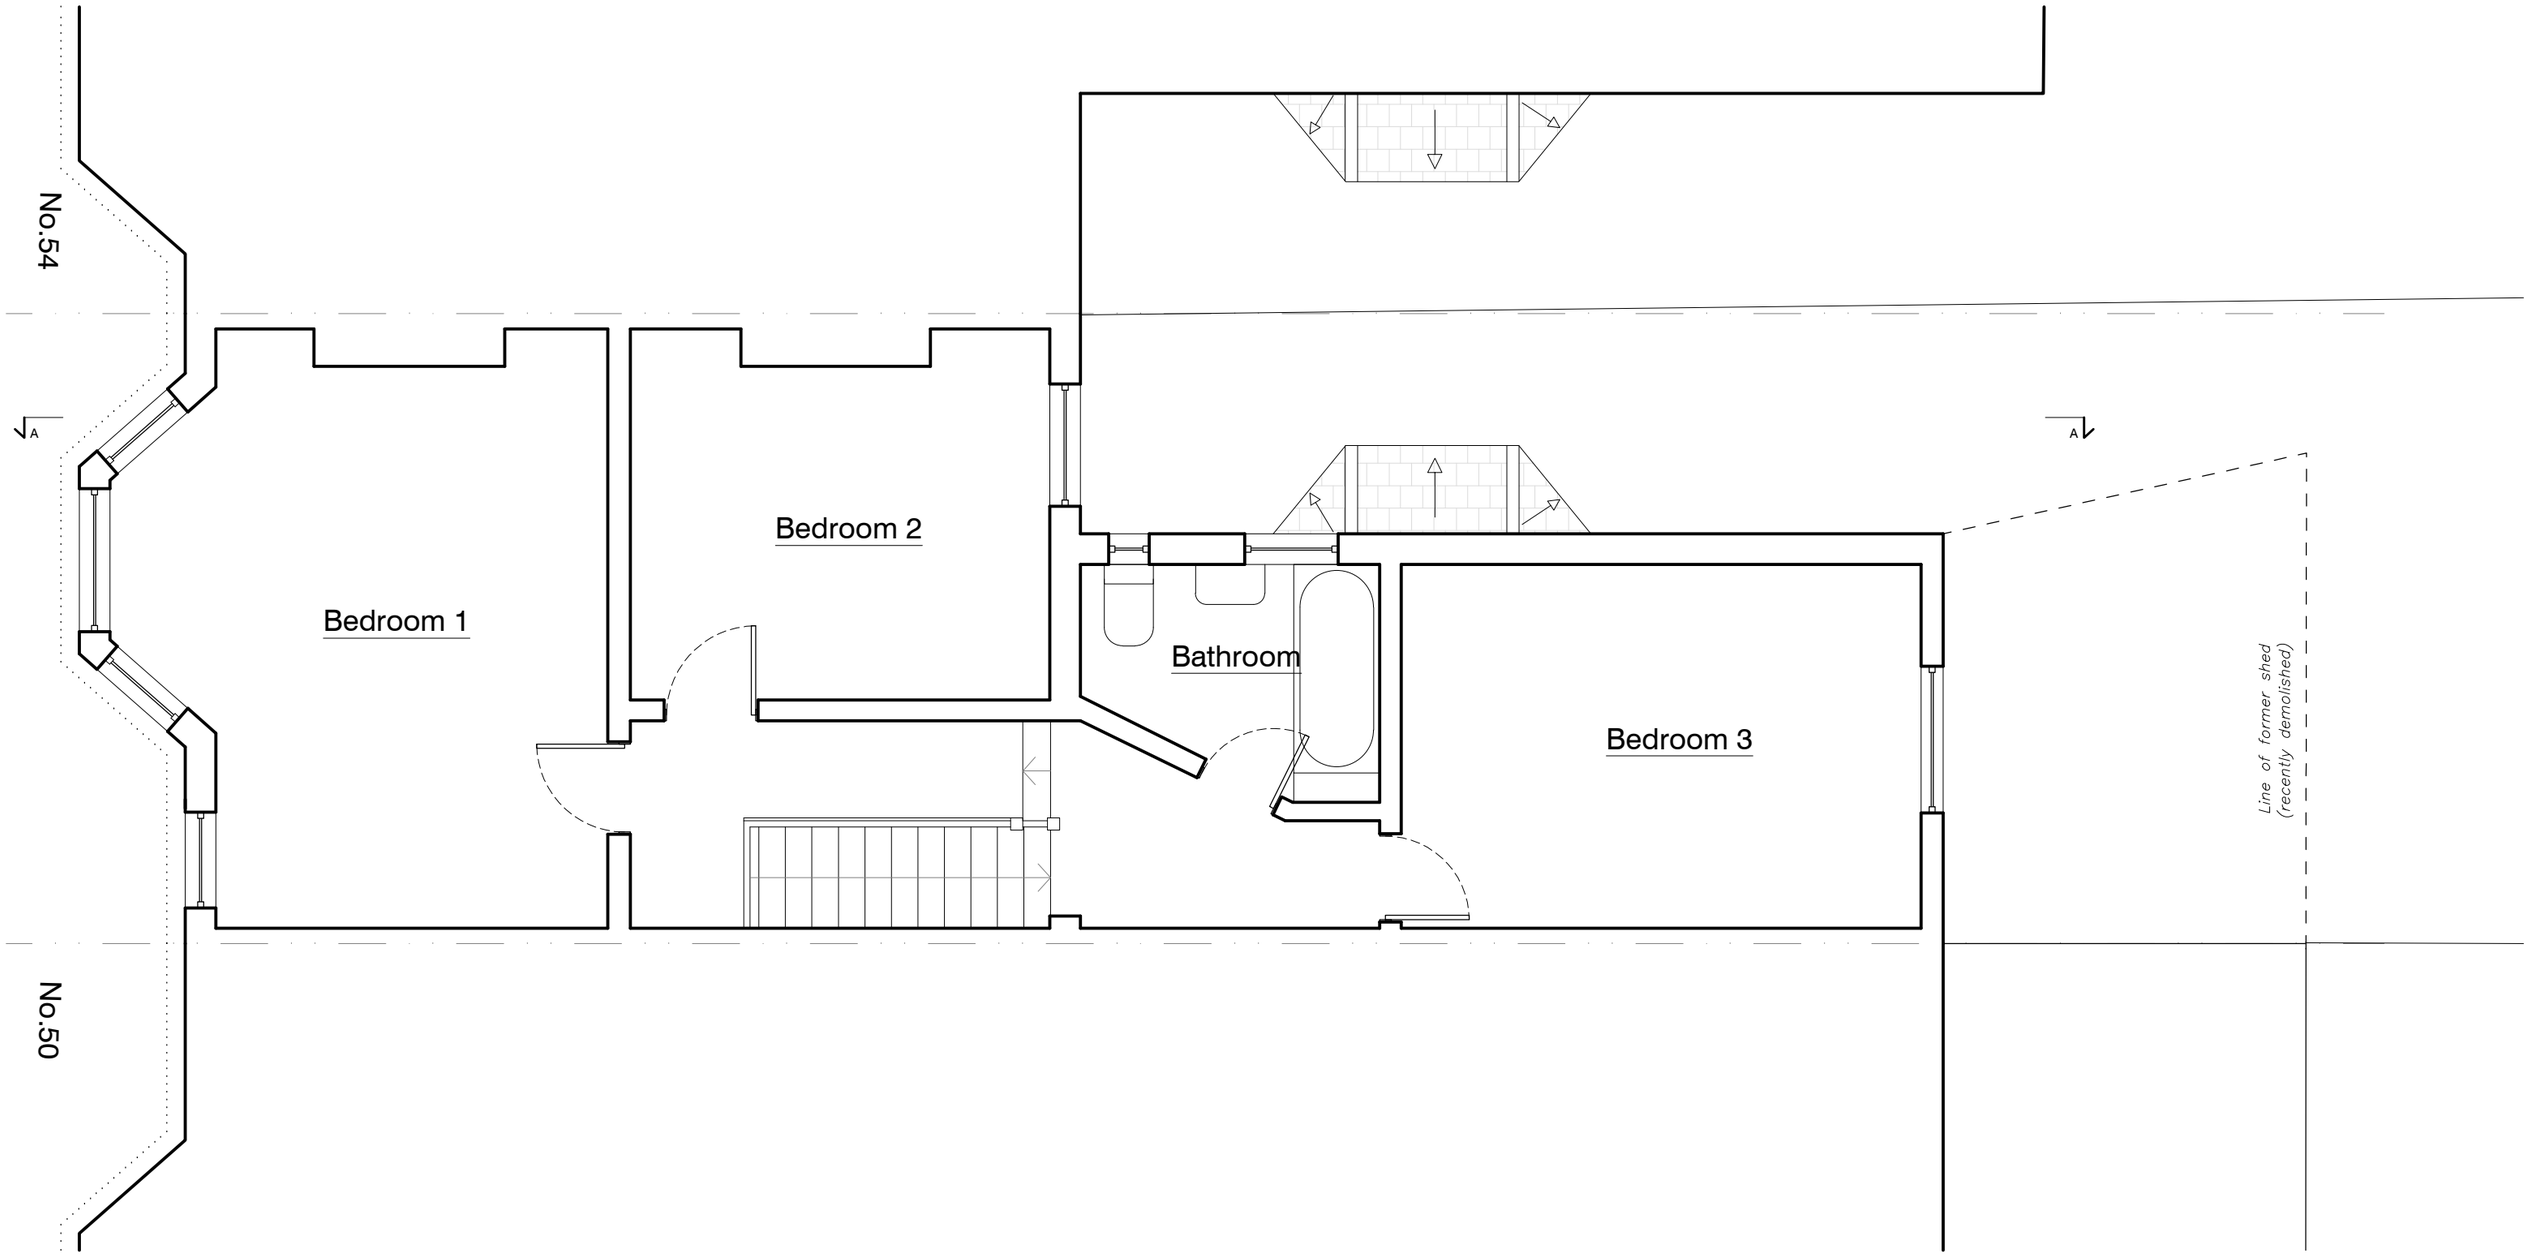

0 1 2m

CURTAZ | STUDIO 13 Kirkstall Avenue London N17 6PH W. curtazstudio.com T. 07966904469	2542 project no.	PL.101 dwg no.	52 Boundary Road, N22 6AD project	Existing First Floor Plan drawing title	revision dwg status	A	drawn checked	MC	12/25 date	north point	1:50 @A3 unless noted otherwise scale

notes: All dimensions in mm u.n.o. Do not scale from drawing. All dimensions, levels, and conditions to be checked/confirmed by the contractor prior to construction. Any discrepancies to be reported to the architect. To be read in conjunction with the specification and all other drawings.

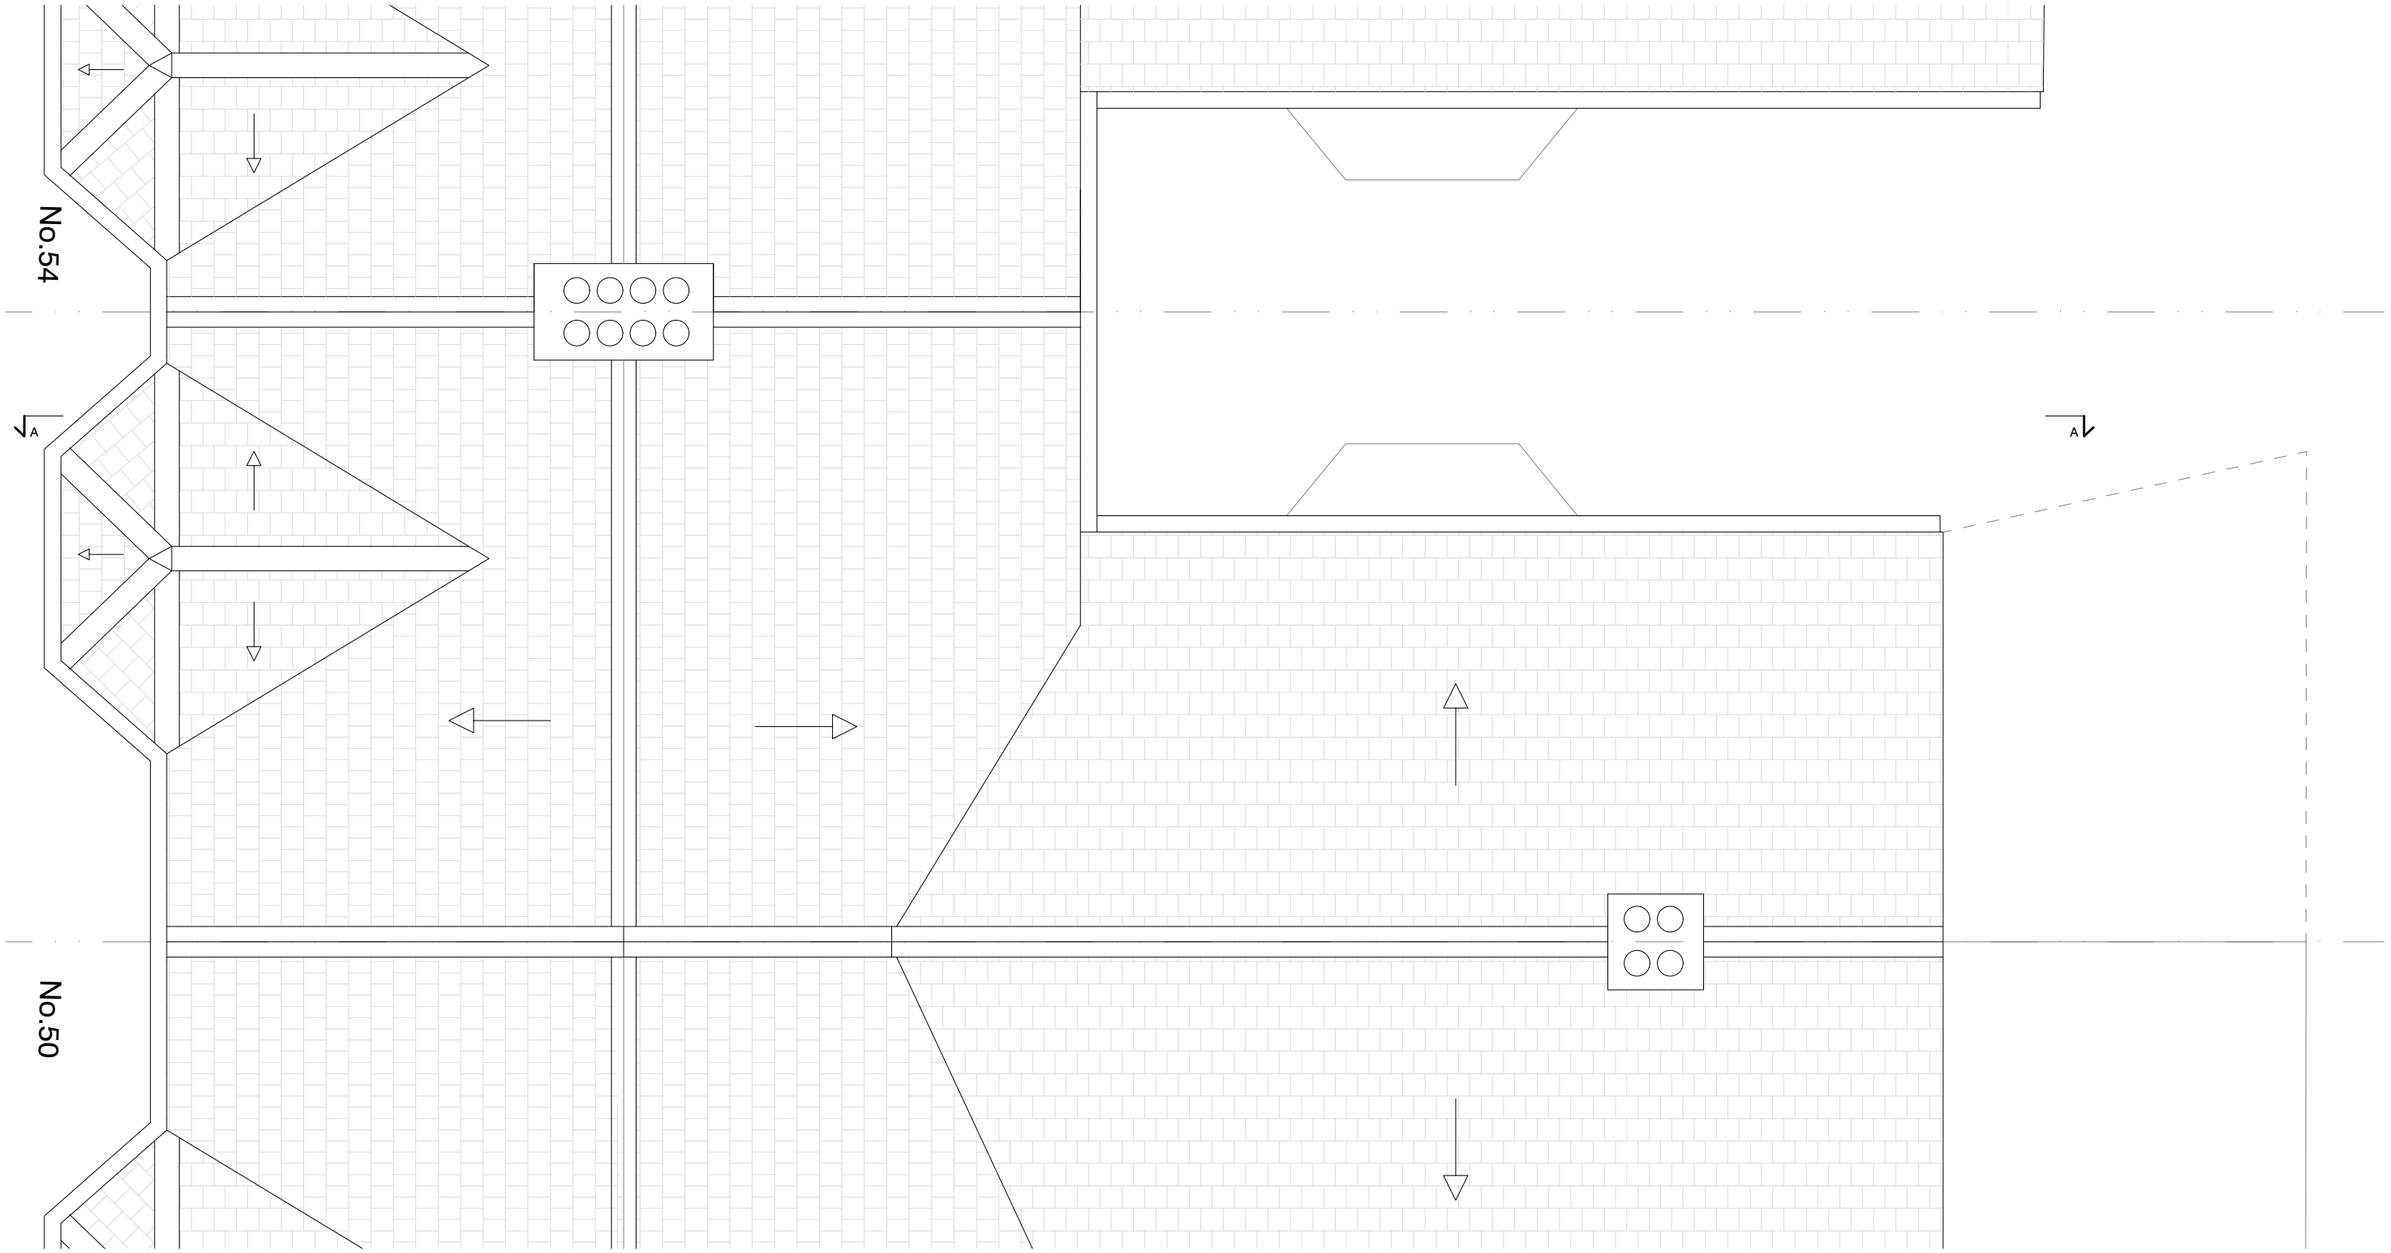

0 1 2m

CURTAZ	STUDIO 13 Kirkstall Avenue London N17 6PH W. curtazstudio.com T. 07966904469	2542 project no.	PL.103 dwg no.	52 Boundary Road, N22 6AD project	Existing Roof Plan drawing title	revision dwg status	A	drawn checked	MC	12/25 date	north point
1:50 @A3 unless noted otherwise scale	All dimensions in mm u.n.o. Do not scale from drawing. All dimensions, levels, and conditions to be checked/confirmed by the contractor prior to construction. Any discrepancies to be reported to the architect. To be read in conjunction with the specification and all other drawings. notes										

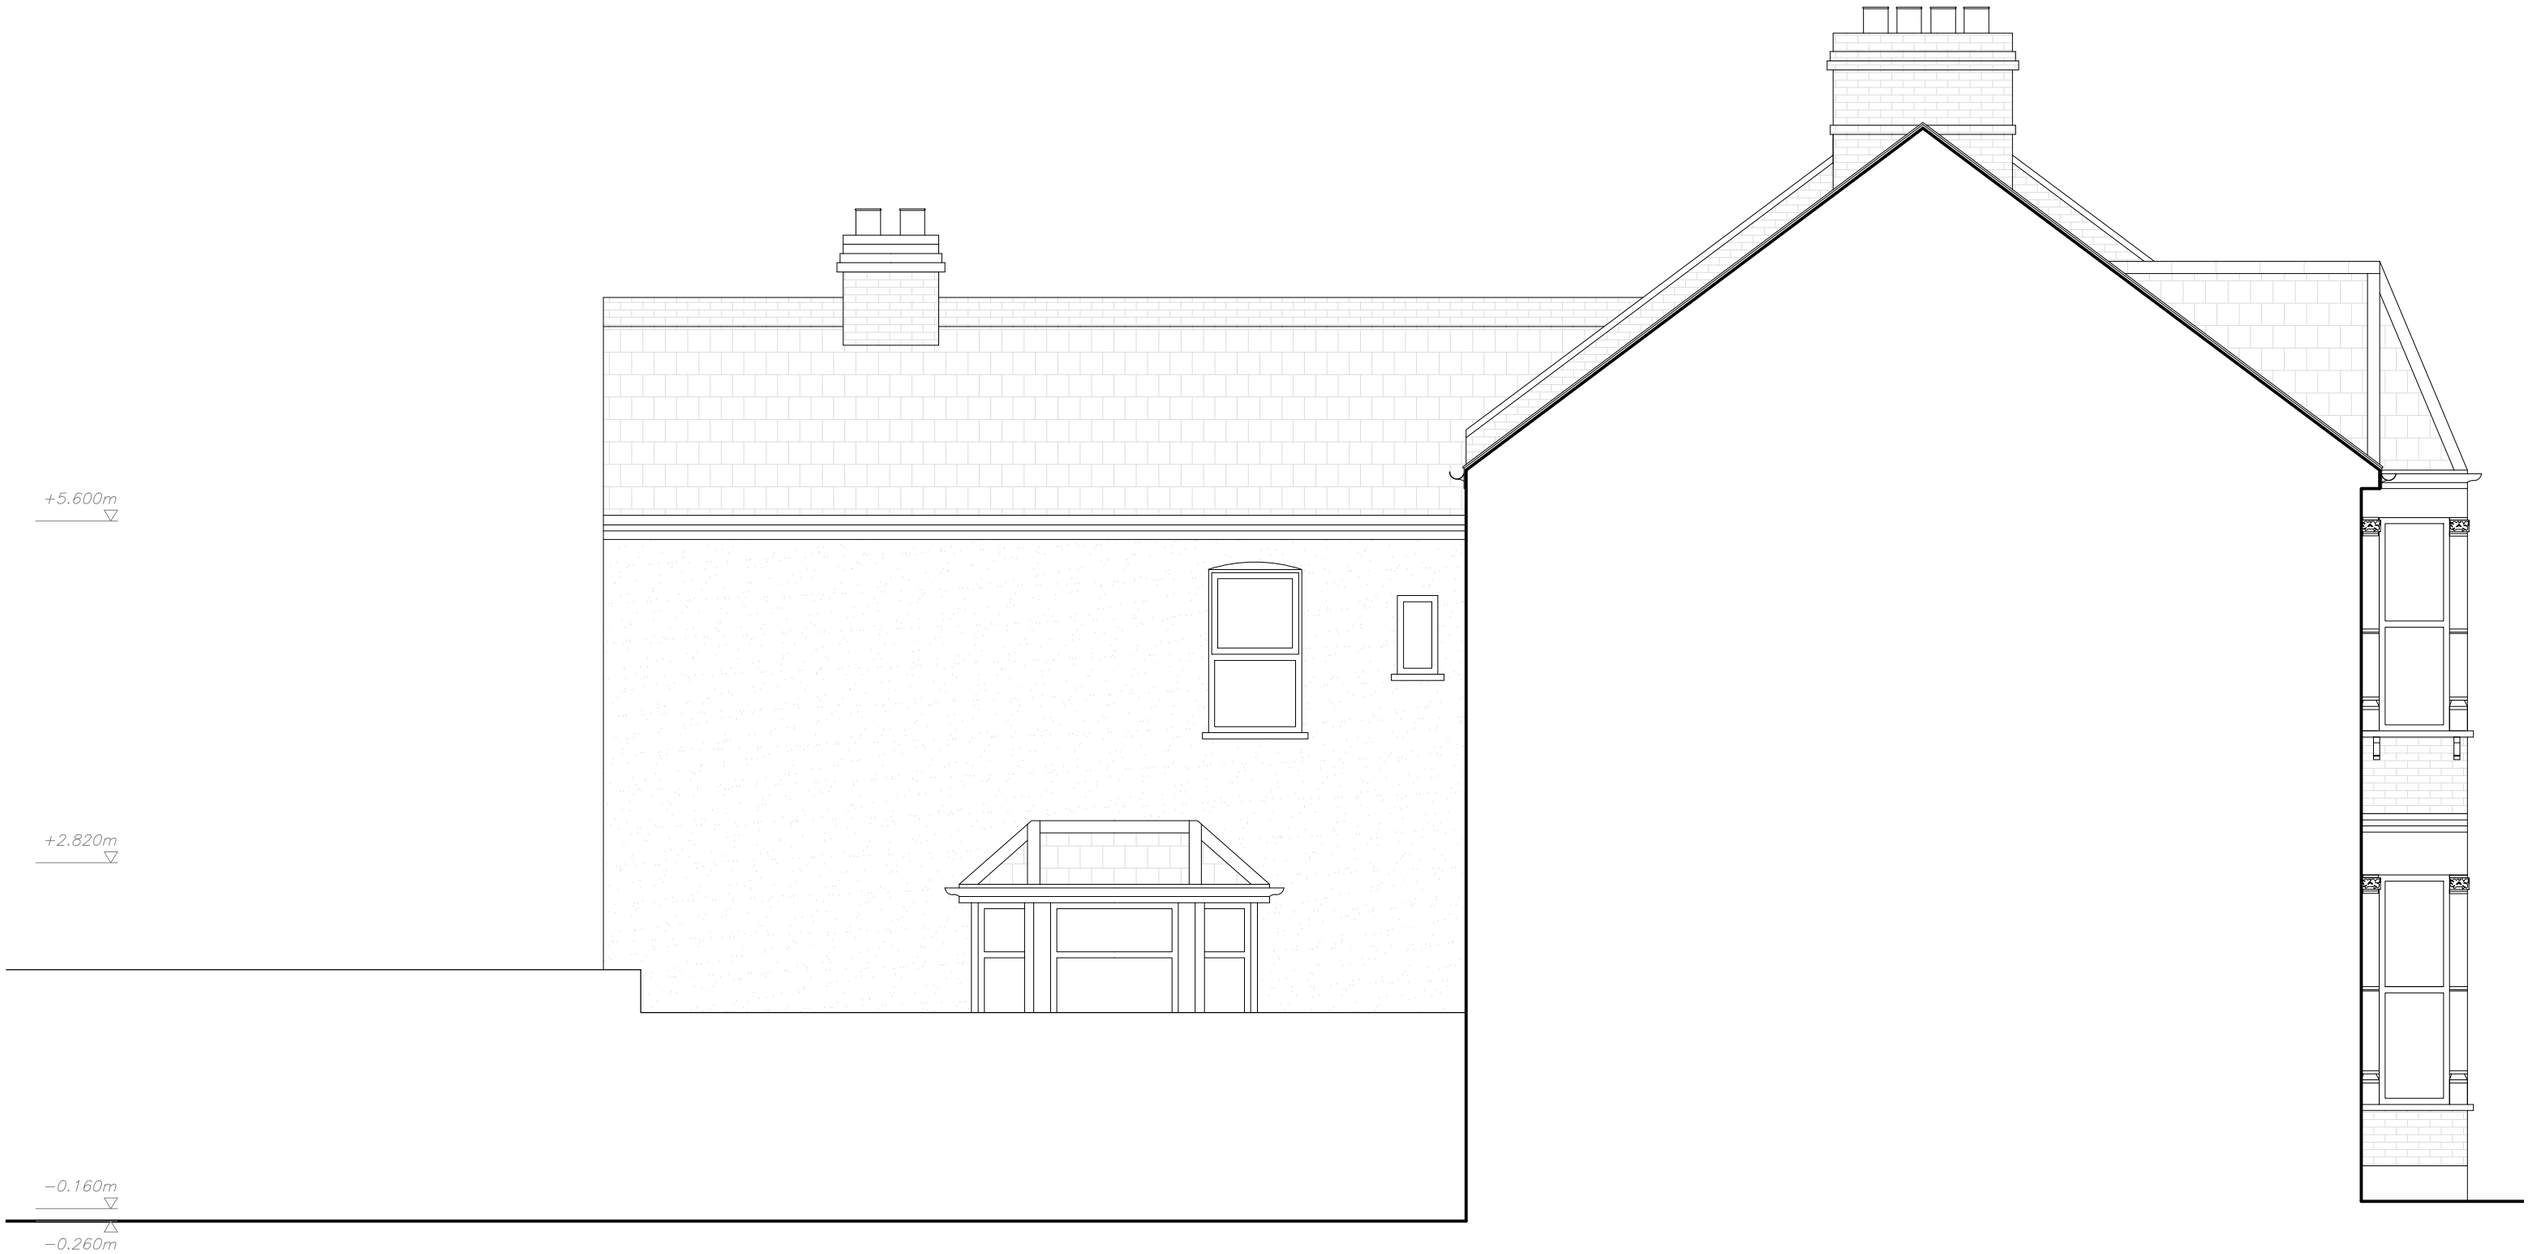

0 1 2m

CURTAZ	STUDIO 13 Kirkstall Avenue London N17 6PH W. curtazstudio.com T. 07966904469	**2542** project no.	**PL.120** dwg no.	52 Boundary Road, N22 6AD project	Existing Side Elevation (from No.54) drawing title	revision dwg status	A	drawn checked	MC	12/25 date	north point

scale: 1:50 @A3 unless noted otherwise

notes: All dimensions in mm u.n.o. Do not scale from drawing. All dimensions, levels, and conditions to be checked/confirmed by the contractor prior to construction. Any discrepancies to be reported to the architect. To be read in conjunction with the specification and all other drawings.

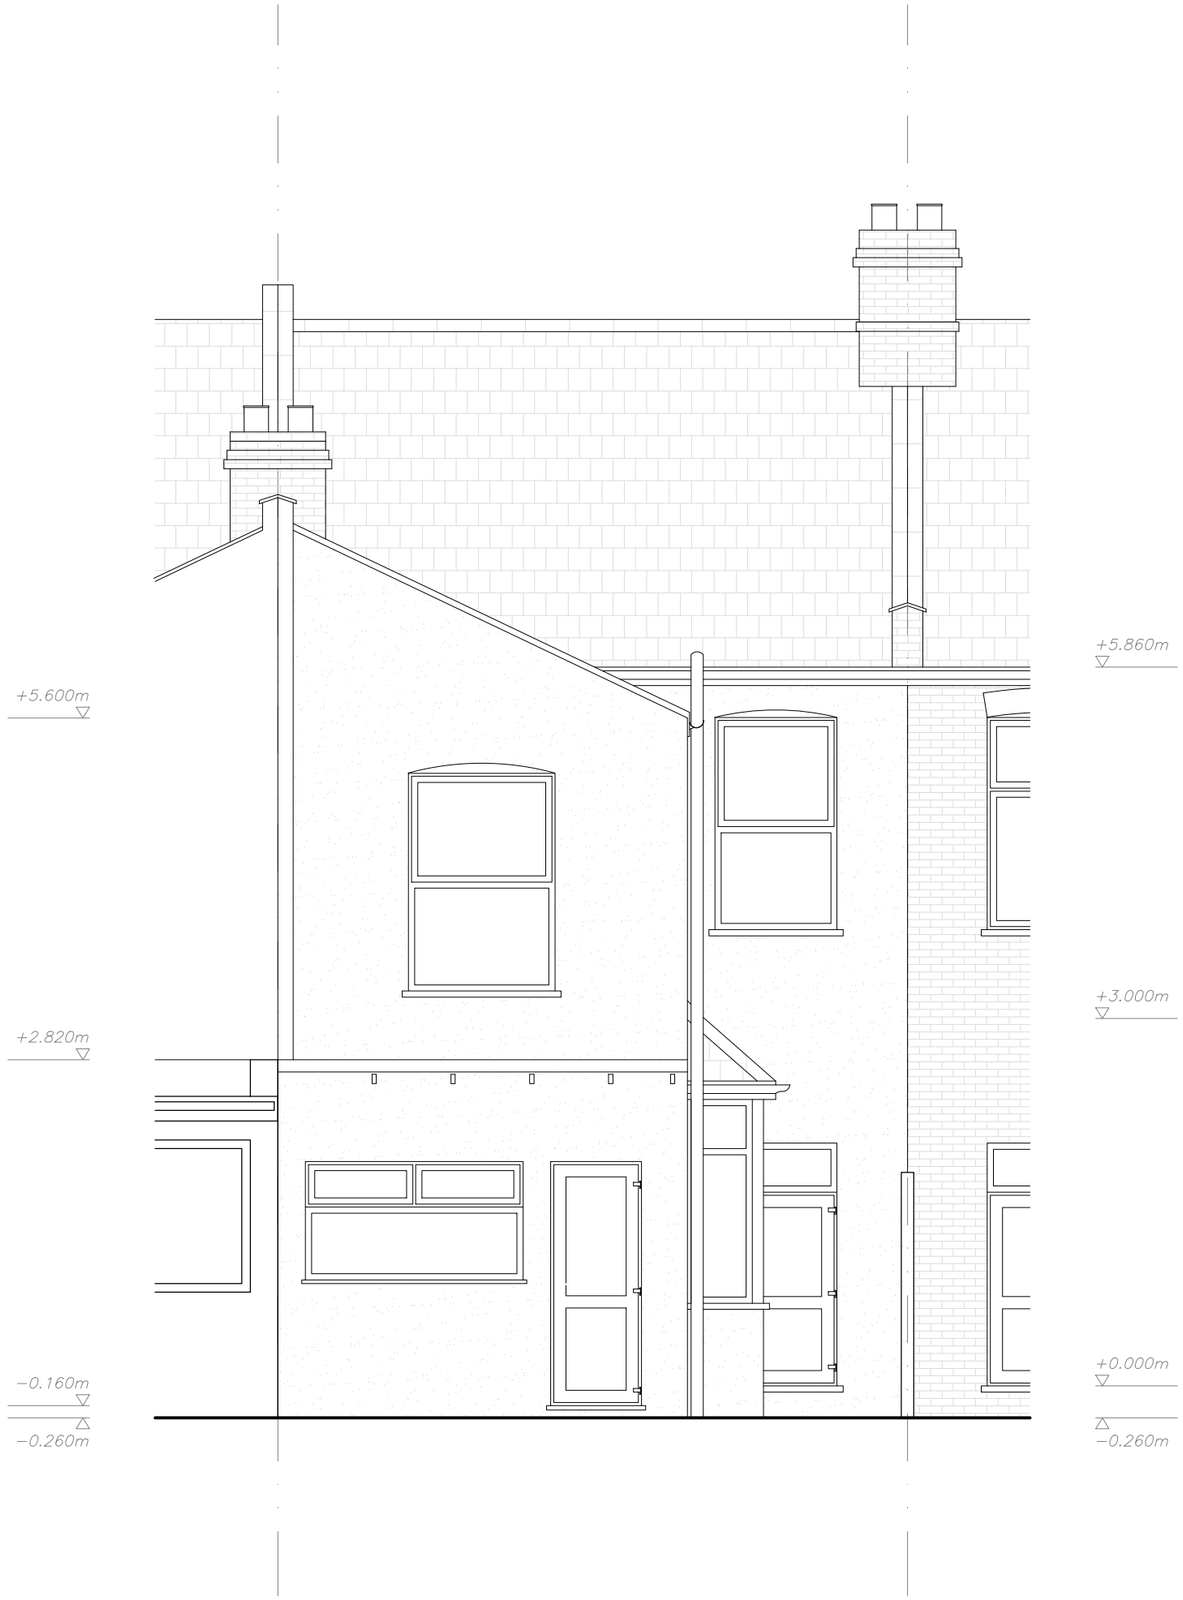

0 1 2m

CURTAZ	STUDIO 13 Kirkstall Avenue London N17 6PH W. curtazstudio.com T. 07966904469	2542 project no.	PL.121 dwg no.	52 Boundary Road, N22 6AD project	Existing Rear Elevation drawing title	revision dwg status	- 	drawn checked	MC 	12/25 date	north point

scale: 1:50 @A3 unless noted otherwise

notes: All dimensions in mm u.n.o. Do not scale from drawing. All dimensions, levels, and conditions to be checked/confirmed by the contractor prior to construction. Any discrepancies to be reported to the architect. To be read in conjunction with the specification and all other drawings.

0 1 2m

CURTAZ STUDIO 13 Kirkstall Avenue London N17 6PH W. curtazstudio.com T. 07966904469	2542 project no.	PL.122 dwg no.	52 Boundary Road, N22 6AD project	Existing Front Elevation drawing title	revision dwg status	- 	drawn checked	MC 	12/25 date	north point	1:50 @A3 unless noted otherwise scale

notes: All dimensions in mm u.n.o. Do not scale from drawing. All dimensions, levels, and conditions to be checked/confirmed by the contractor prior to construction. Any discrepancies to be reported to the architect. To be read in conjunction with the specification and all other drawings.