


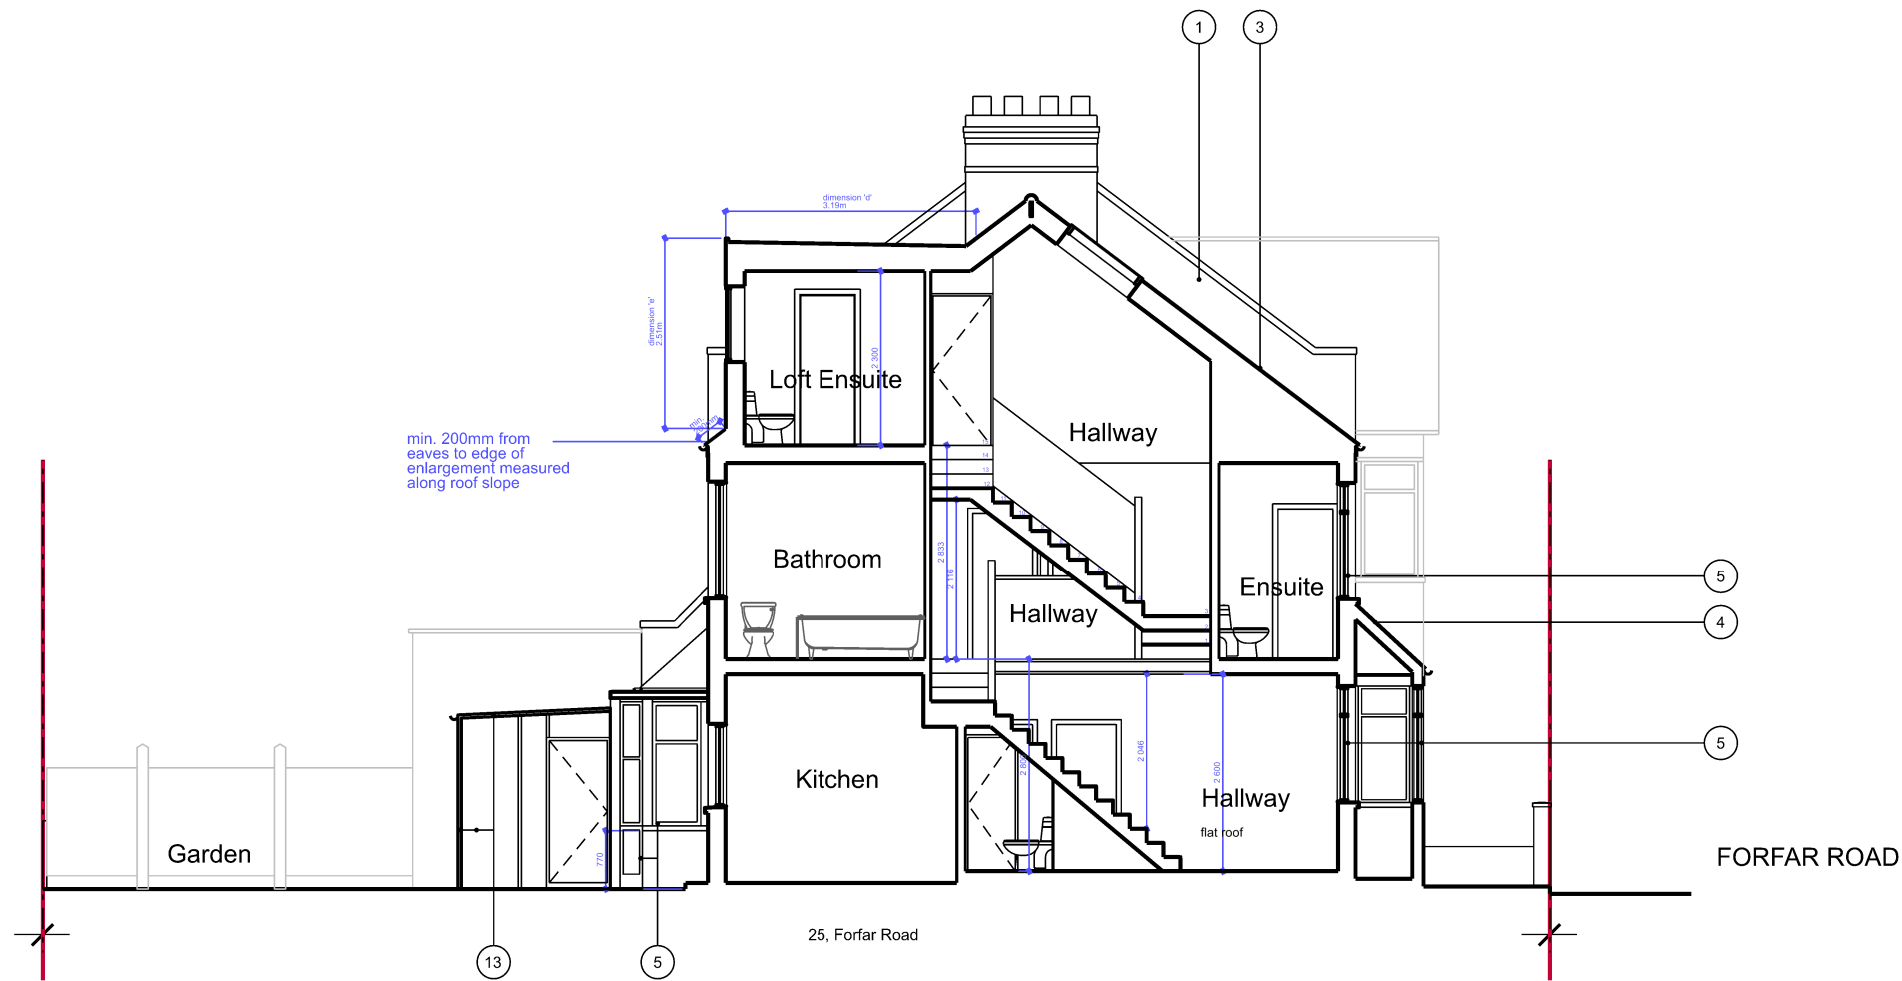


Notes:

No part of the roof alteration works is to exceed the height of the existing ridge line.
Rooflights are not to protrude more than 0.15 metres beyond the plane of the slope of the Original roof.

The materials used in any exterior work shall be of a similar appearance to those used in the construction of the exterior of the existing dwellinghouse.

Proposed Section A-A

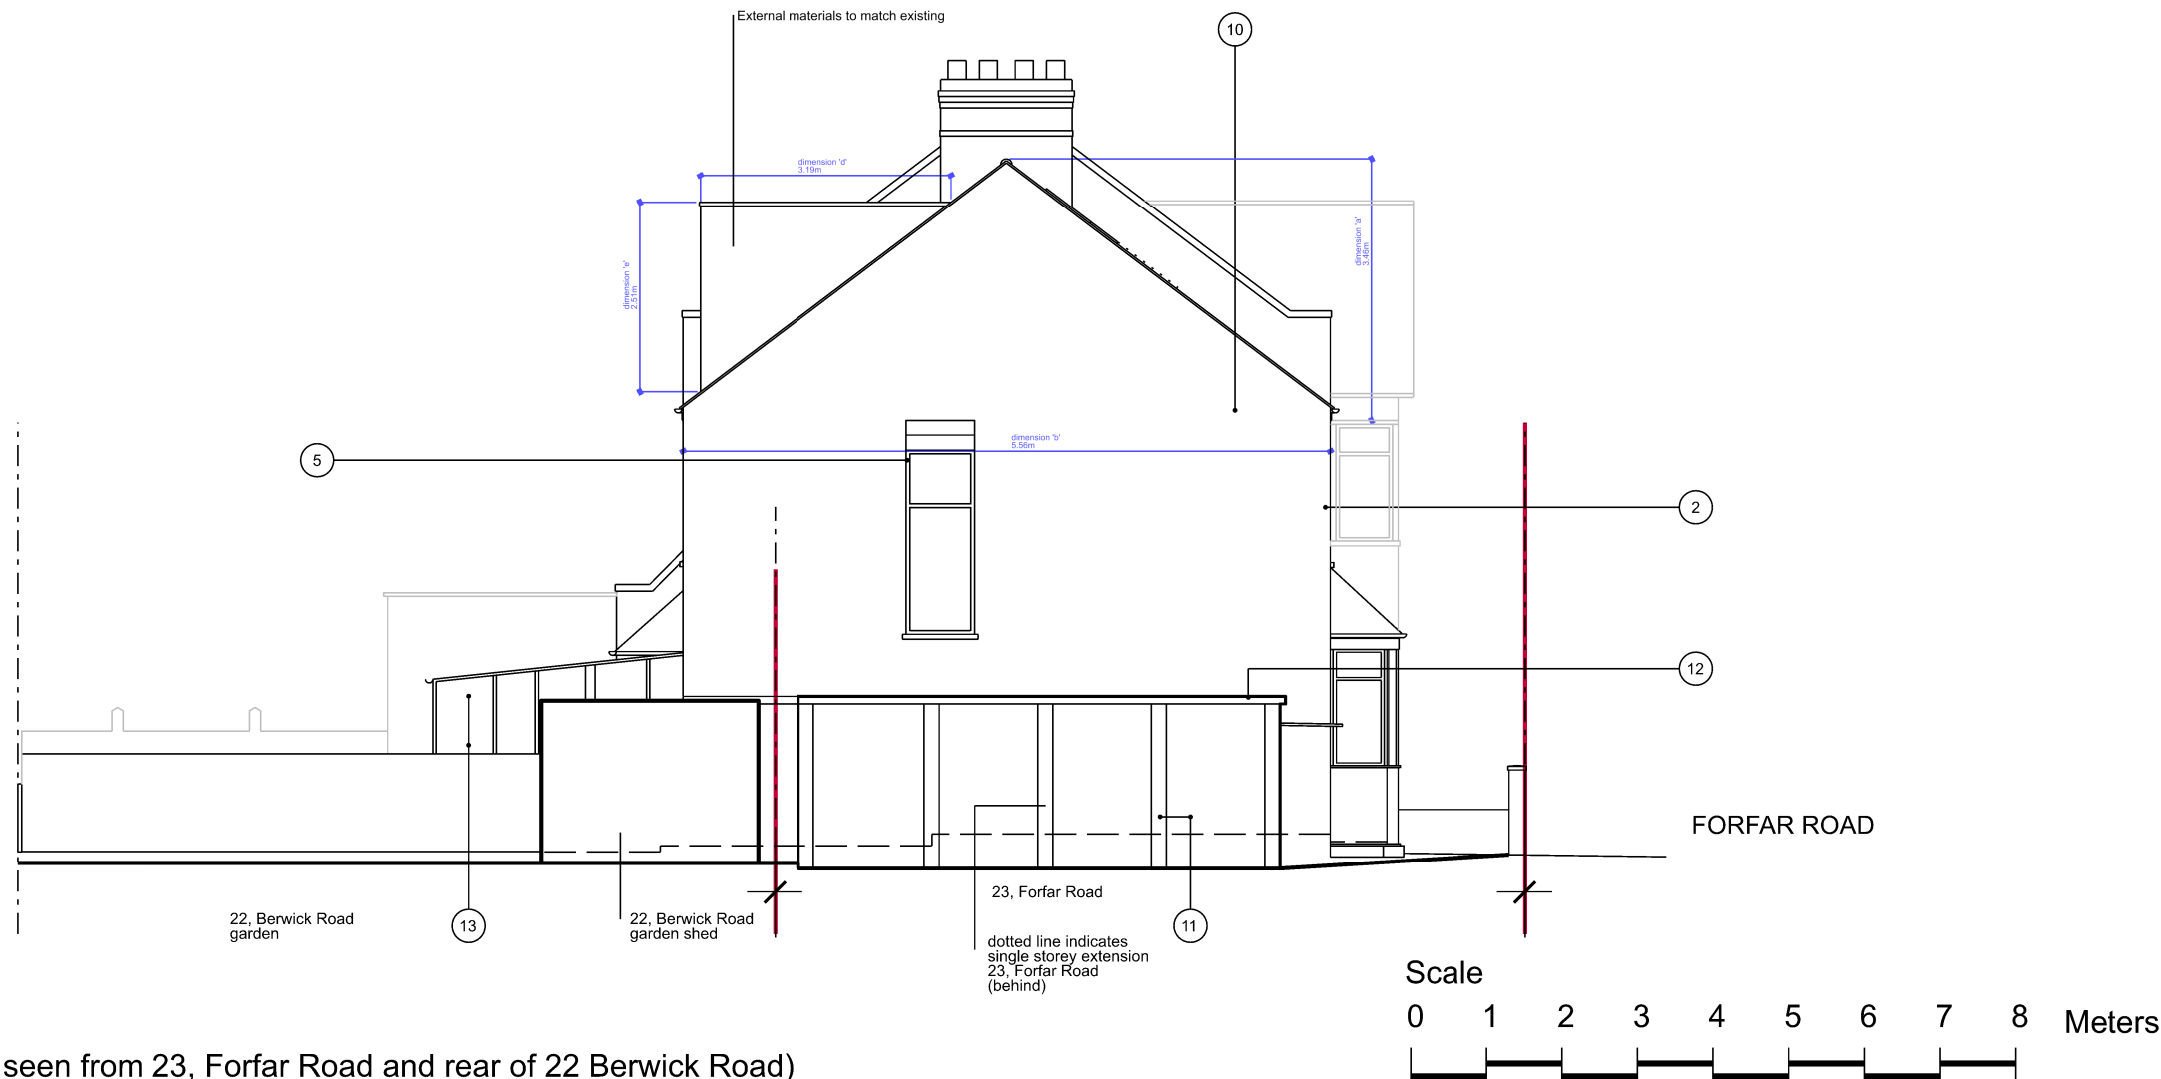

Proposed Side Elevation (as seen from 23, Forfar Road and rear of 22 Berwick Road)

/ Issued for Planning		31.5.26	CM
/ First client issue		17.5.26	CM
Rev	Amendment	Date	Drawn
Key Plan			
Status			
PLANNING			
SyndicateWest Ltd Field View Cottage 688 Boxworth Road Elsworth CB23 4JQ Cambridgeshire e: info@syndicatewest.co.uk w: www.syndicatewest.co.uk			
Client			
Adrian Botiz			
Project			
25 Forfar Road London N22 5QE			
Title			
Proposed Section A-A & Proposed Side Elevation (as seen from 23, Forfar Road)			
Scale	Date		Drawn
1:100@A3	16.5.26		CM
Project No.	Drawing No.	Rev	
SW147	A_05_05_PD	/	