

KEY:





SITE BOUNDARY



PROPOSED EXTENSION



EXISTING BUILDINGS

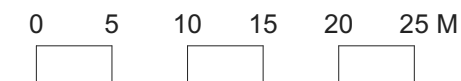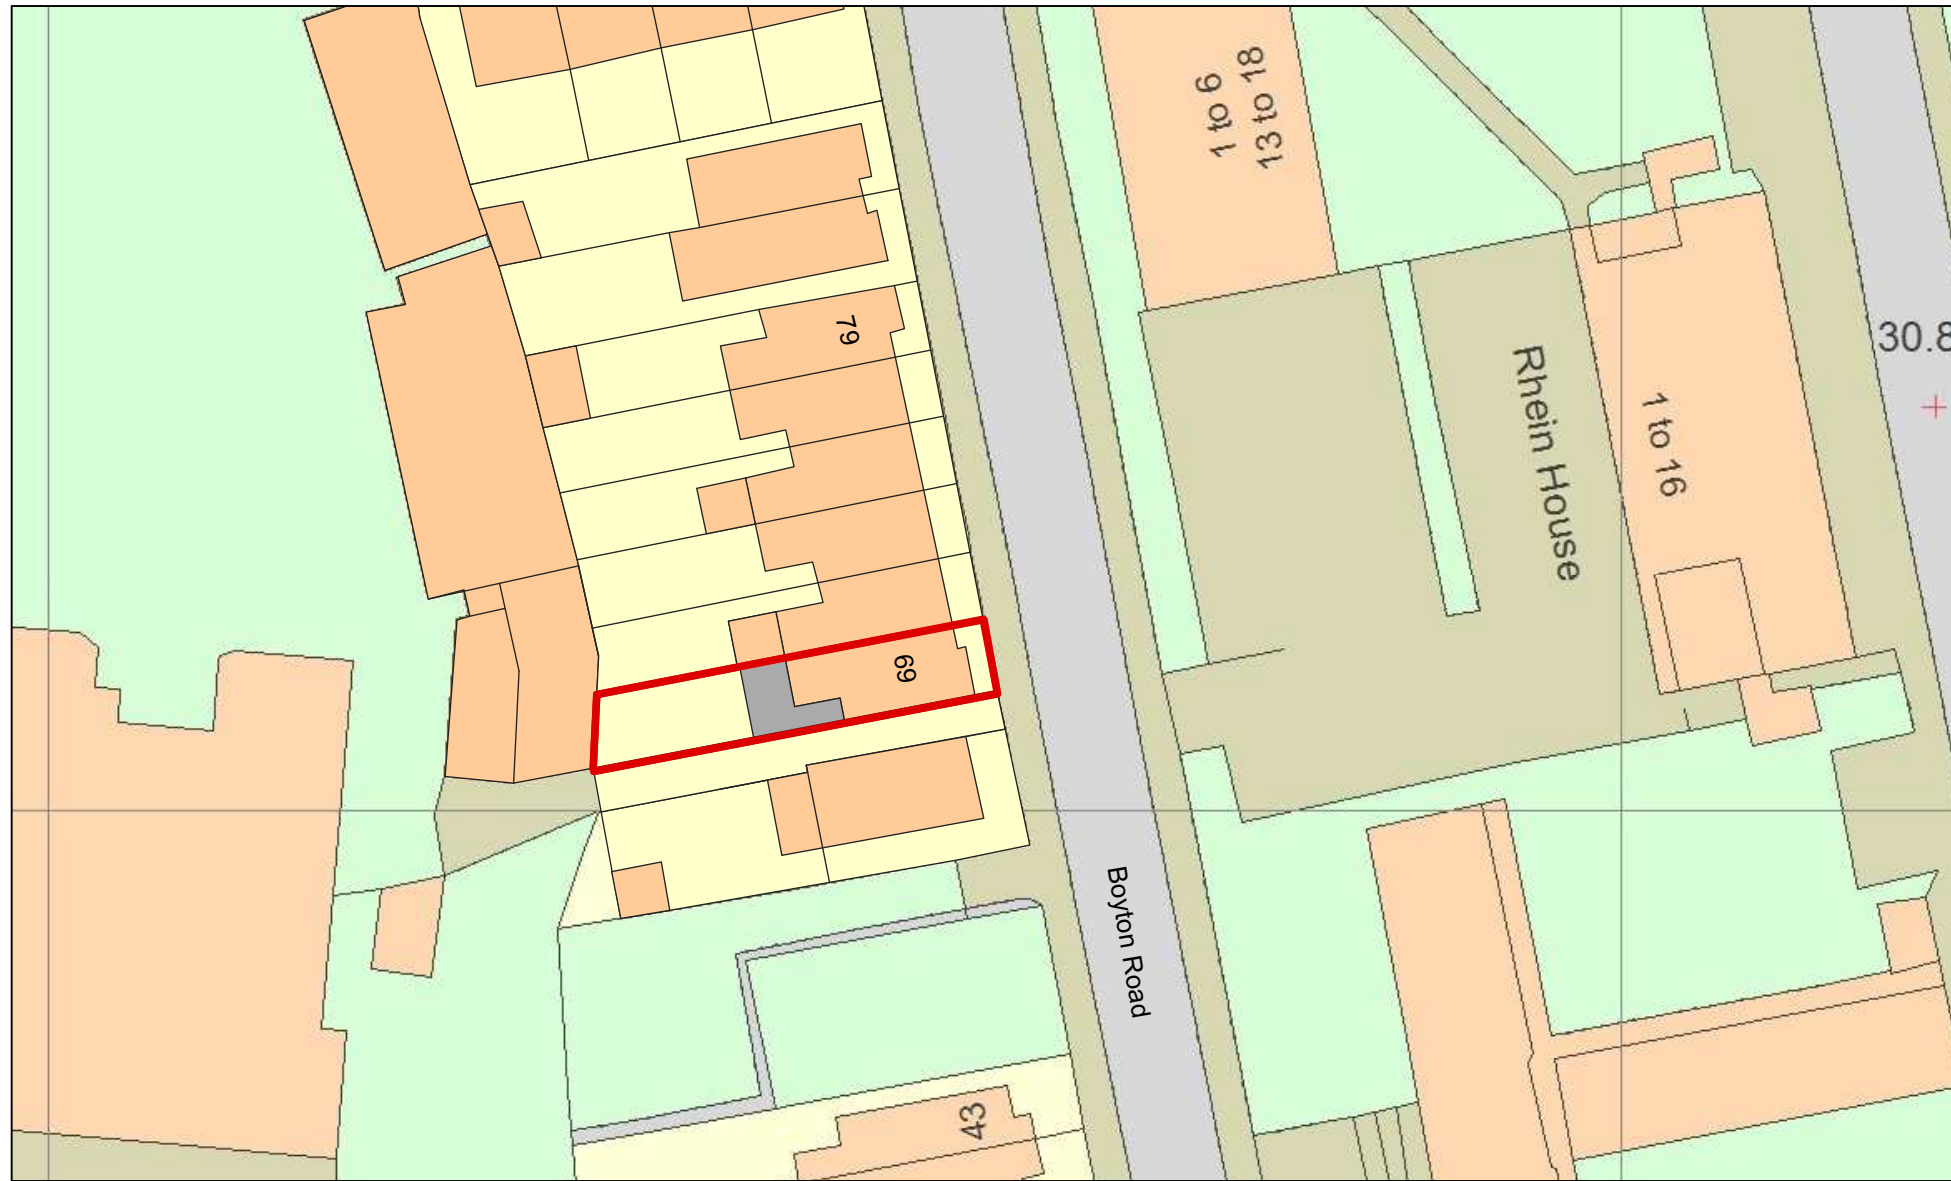

1

Site Block Plan

Scale: 1:500

Revision	Date	Amendment
P01	04/05/2026	Issued for Planning Approval.

Client Jamie Agnew
Project 69 Boyton Road, N8 7AE
Drawing Site Block Plan - Proposed

Scale 1:500 @ A1
Date May 2026

Project N°
BR-2026

Drawing N°
BR26-DR-002

Revision
P01

AGNEW ARCHITECTS

info@AgnewArchitects.co.uk
www.AgnewArchitects.co.uk

Company name: Agnew Architecture Ltd.